




ALL PROPOSED WINDOWS AND DOORS

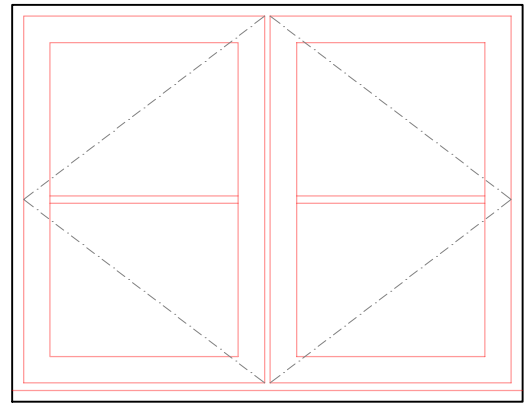


W1
DG UPVC

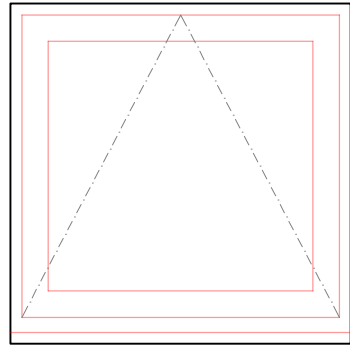


W2
DG UPVC

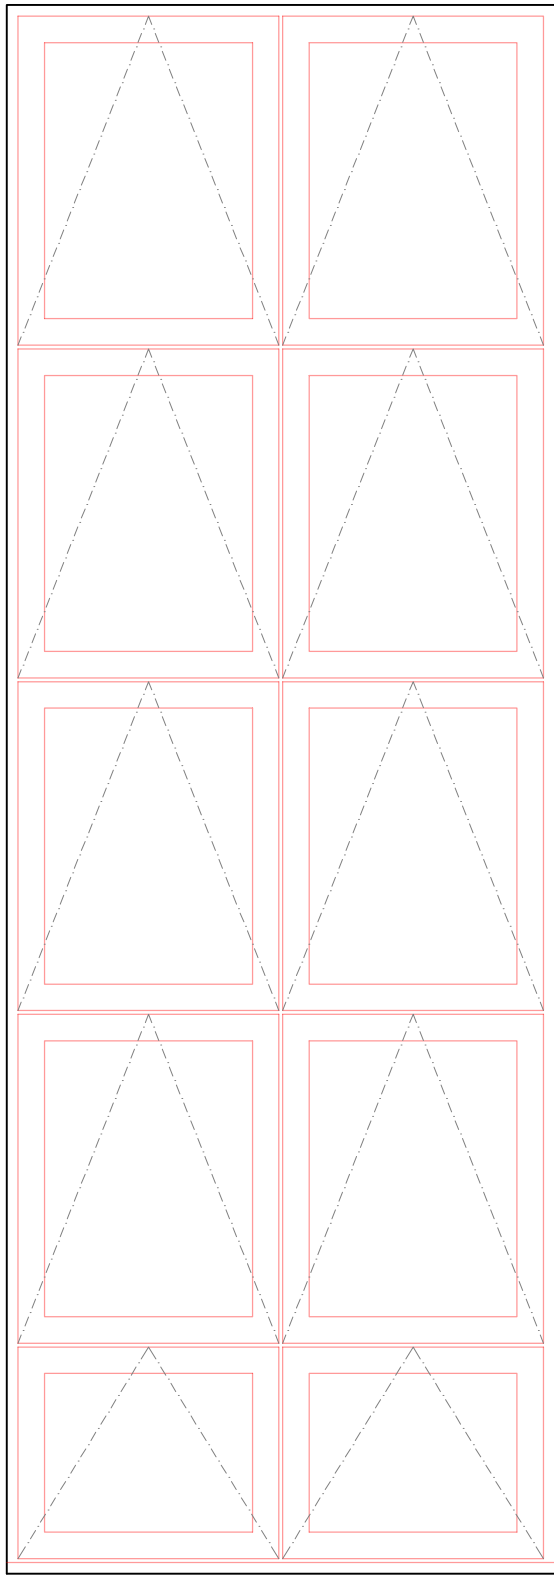


W3
DG UPVC

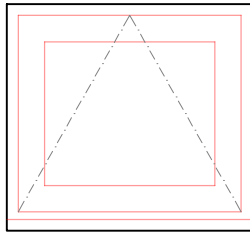


W4
DG UPVC

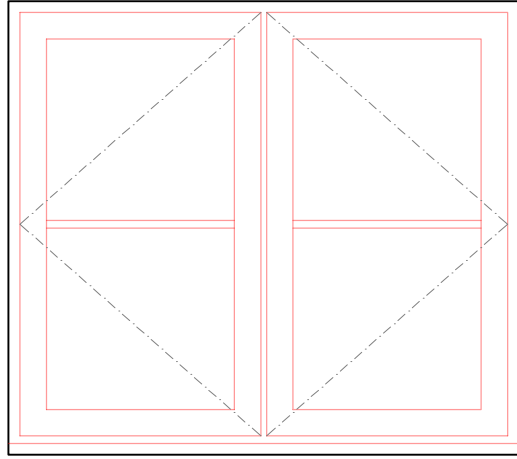


W5
DG UPVC

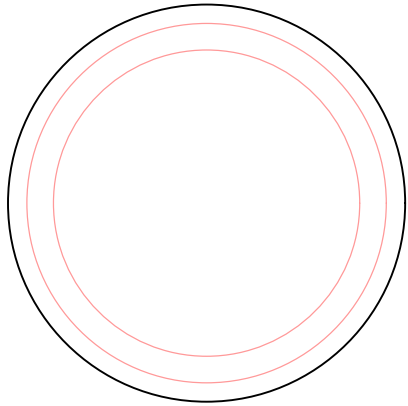


W6
DG UPVC

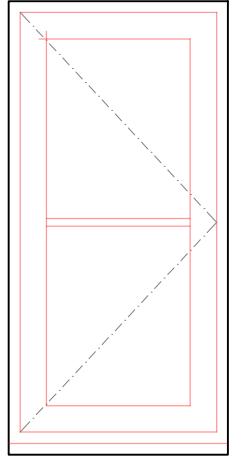


W7
DG UPVC

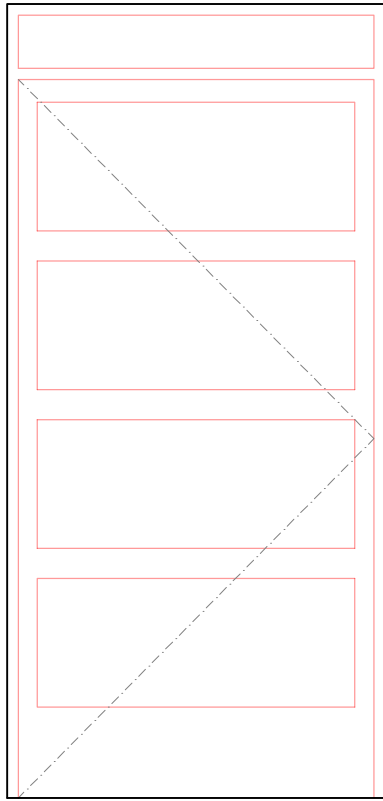


D1
STEEL

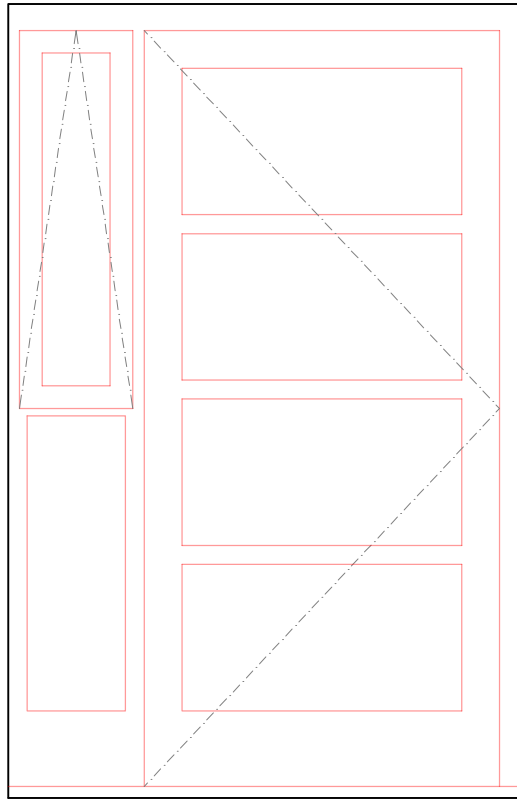


D2
UPVC

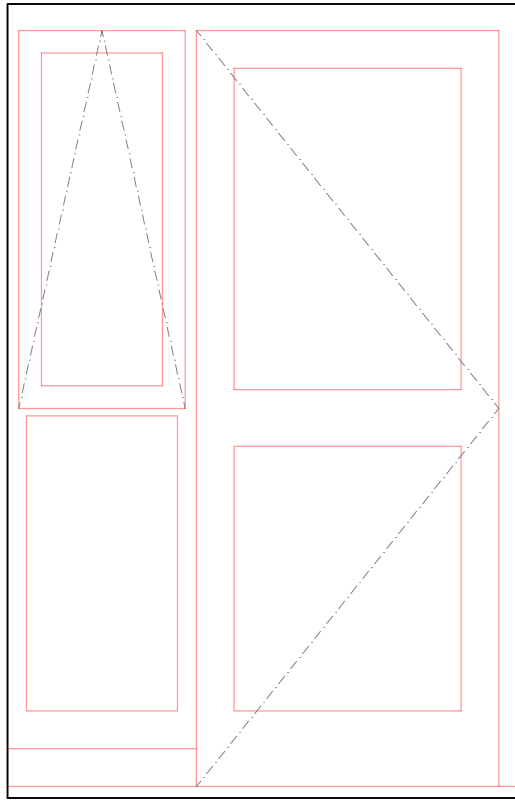

D3
UPVC

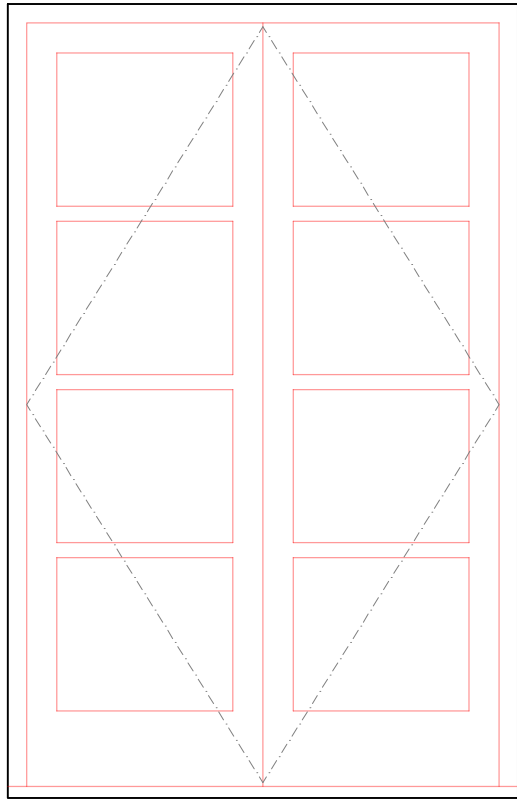

D4
UPVC

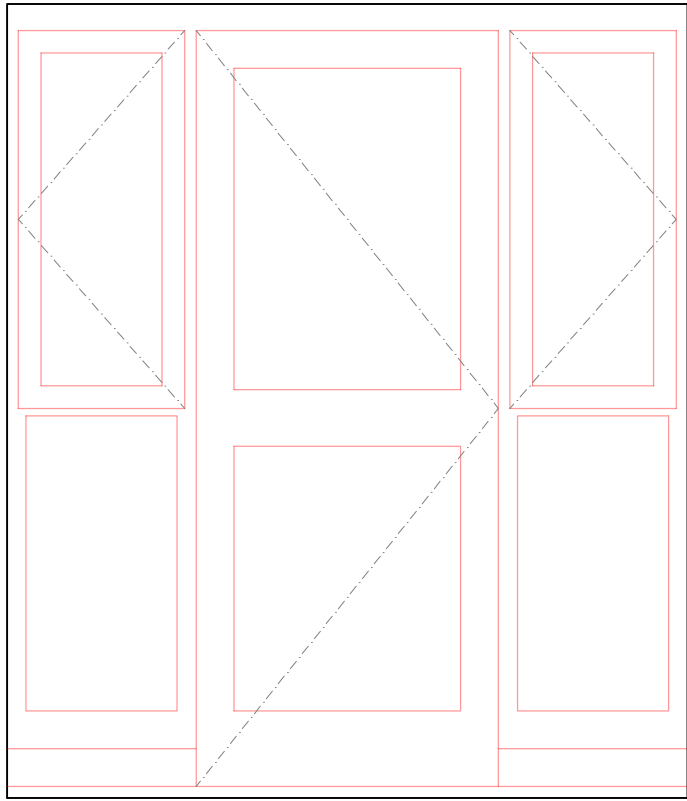

D5
UPVC

Proposed Window and Door
Schedule

Ref	Quantity	Quantity to be replaced
W1	4	4
W2	4	4
W3	1	1
W4	3	3
W5	6	6
W6	1	1
W7	2	2
D1	1	1
D2	4	4
D3	3	3
D4	2	2
D5	2	2
Total	33	33

NOTES:

EXISTING DOUBLE GLAZED TIMBER CASEMENT WINDOWS TO BE REPLACED WITH NEW DOUBLE GLAZED UPVC CASEMENT WINDOWS.

EXISTING STEEL FRONT COMMUNAL DOOR TO BE REPLACED WITH NEW STEEL FRONT COMMUNAL ENTRANCE DOOR.

EXISTING FRONT AND REAR TIMBER PATIO DOOR SETS TO BE REPLACED WITH NEW UPVC PATIO DOOR SETS.

PLANNING
ISSUE

Rev.	Description.	Date.

Do not scale from this drawing. Dimensions to be verified on site by contractor prior to commencement of work.
This drawing is the copyright of the practice and may not be reproduced in part or in whole without the prior written consent of the practice.
© 2026 Faithorn Farrell Timms LLP



Faithorn Farrell Timms

Central Court
1 Knoll Rise
ORPINGTON
Kent BR6 0JA
T 01689 885080
F 01689 885081

Client
METROPOLITAN THAMES
VALLEY HOUSING

Project
1–7 BRADFORD CLOSE
LONDON
N17 8EN

Drawing Title
PROPOSED WINDOW
AND DOOR SCHEDULE

Date
01/09/2026

Scale
1:20 @ A1

Drawn By
LB

Checked By
HS

Project No.
PR–11385

Drawing No.
5

Rev.

