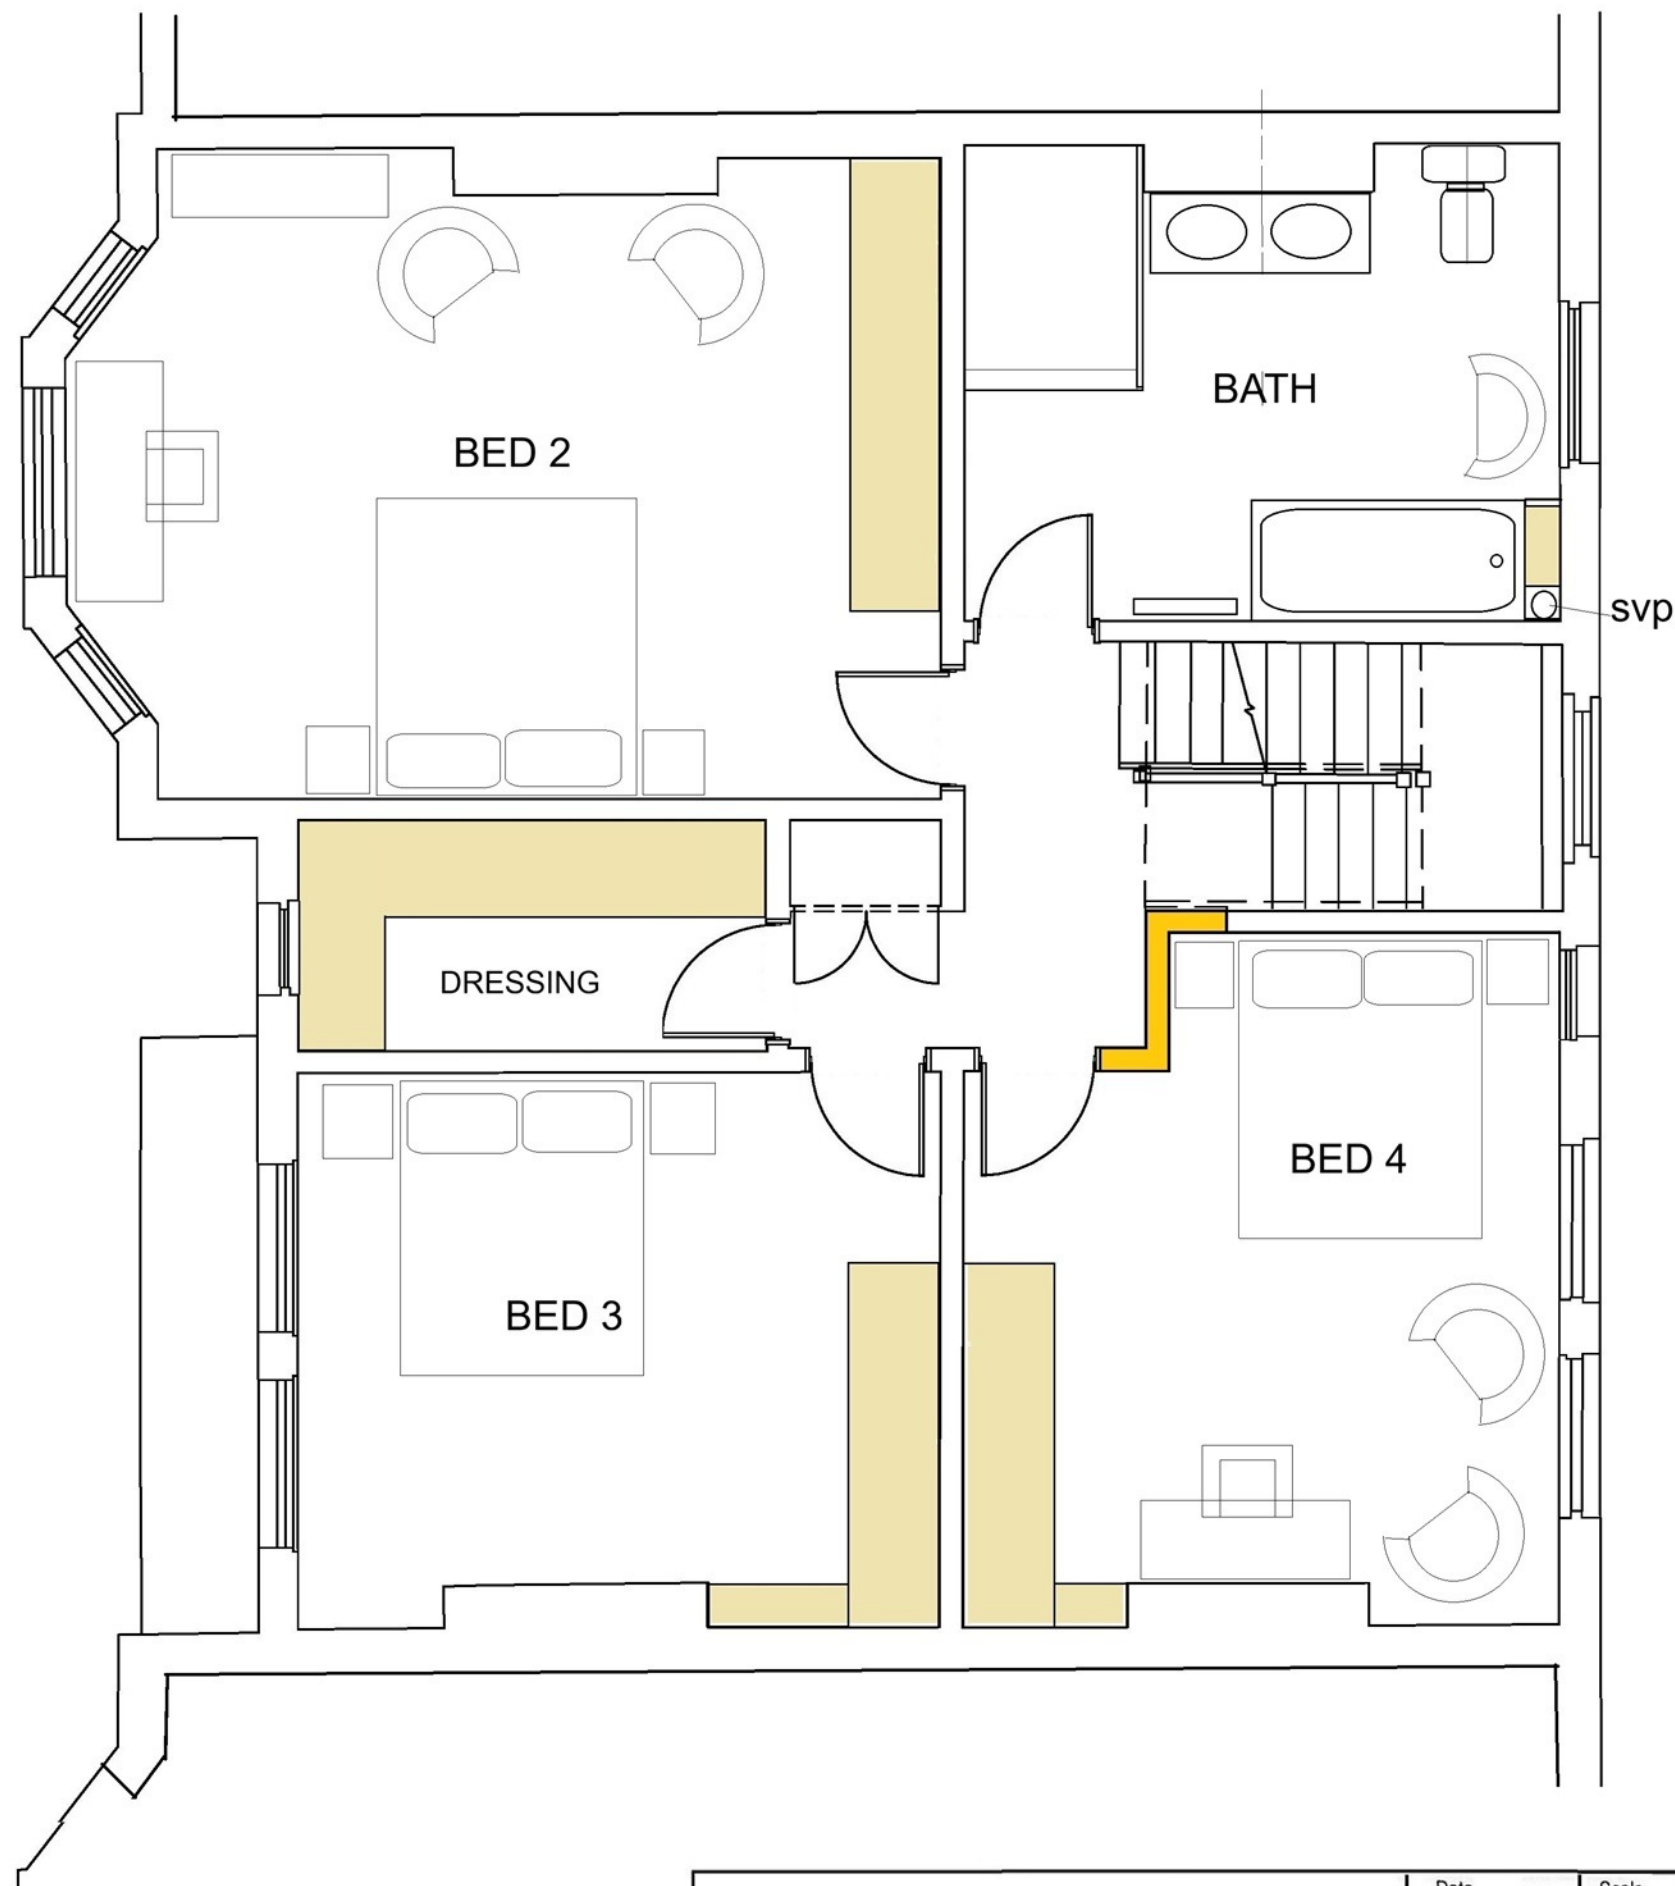


archplan

architects and property management

1 Millfield Place, Highgate, London N6 6JP
Tel: 020 8341 5628 e-mail: archplan@hotmail.com

Date

Drawn by

Checked by

Scale
1:50
At A3

Project **18 MUSWELL AVE
LONDON N10 2EG**
Title **FIRST FLOOR PLAN
AS PROPOSED**

Drawing no

MA/12

Copyright
Archplan 2020