




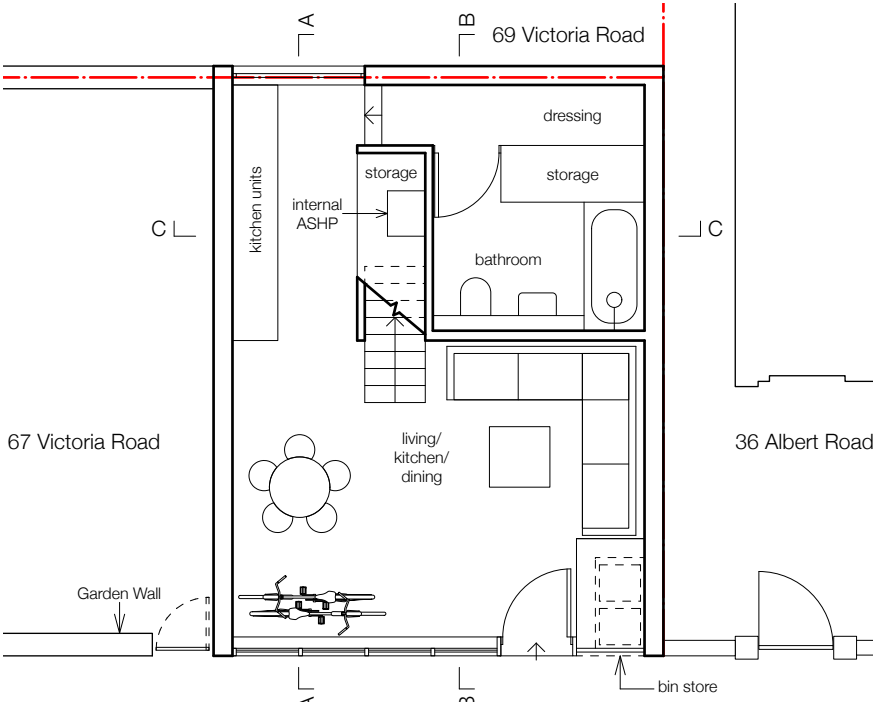


Proposed Ground Floor Plan

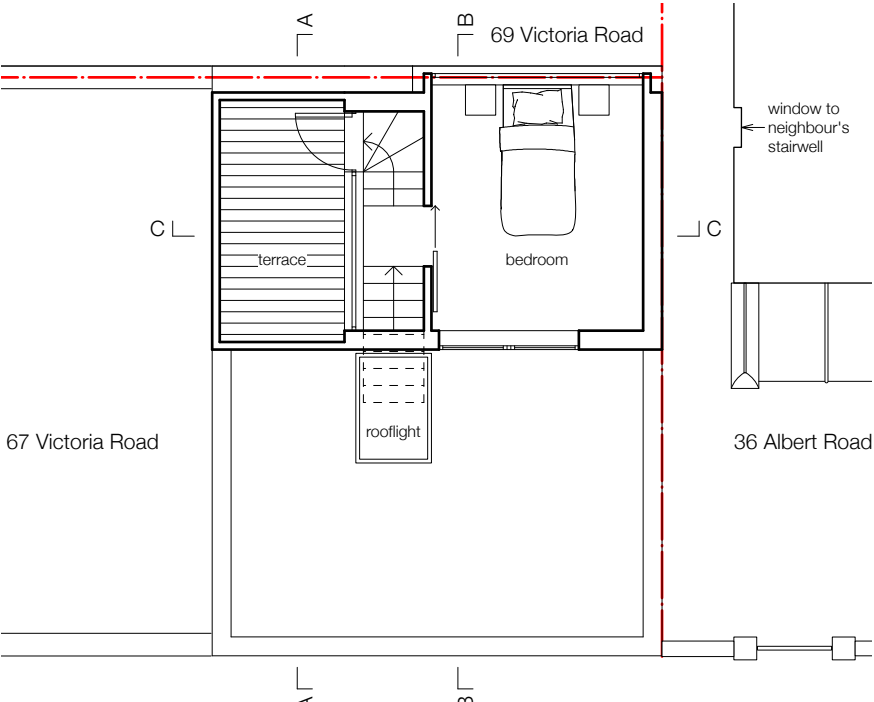

Proposed First Floor Plan

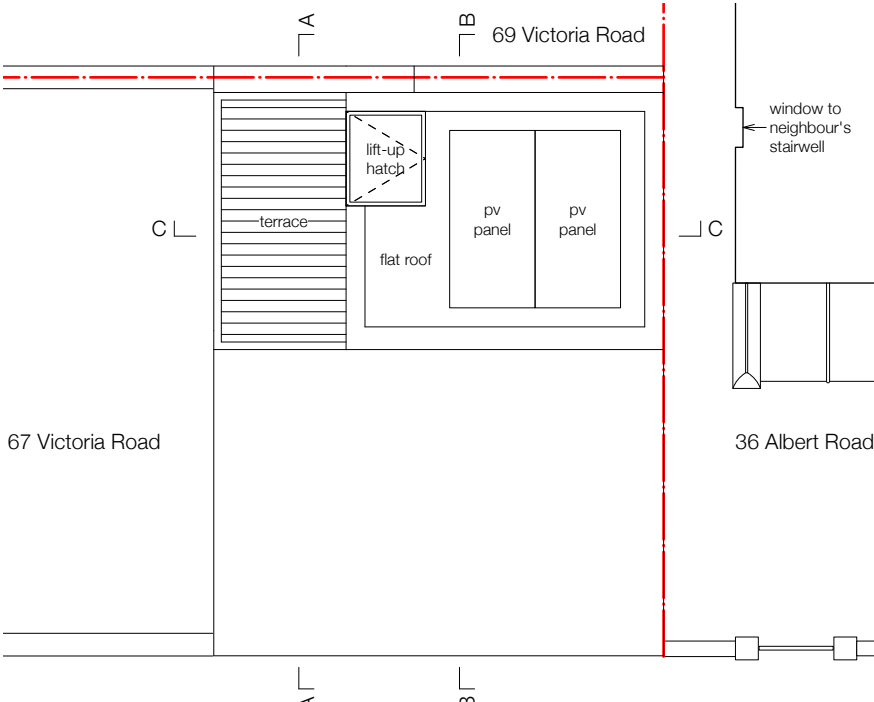

Proposed Roof Plan

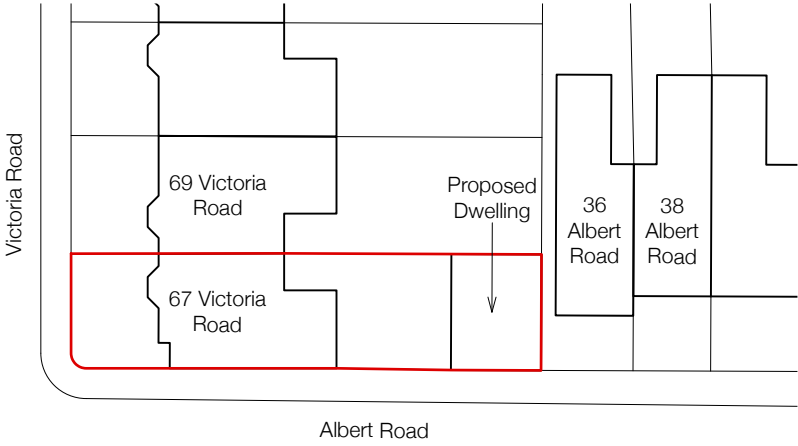

Proposed Block Plan – 1:500 @ A3

Rev.	Details	Date	assumed boundary line 0 5m N Do Not Scale From This Drawing: All measurements given are indicative, on site dimensions must be determined prior to the purchaser manufacture of any components. All discrepancies between indicative dimensions given and those measured on site to be brought to architect's attention.
A	Planning Amends	10/06/2022	
B	Room Dimensions	13/07/2022	
C	Planning Amends	05/06/2026	
D	Planning Amends	07/09/2026	
E	Planning Amends	17/09/2026	
			CASSION CASTLE ARCHITECTS Unit 10 Old Dairy Court, 17 Crouch Hill, London, N4 4AP Project: New Dwelling, 67 Victoria Road, N4 Sheet No: Rev: Date: 17/09/2026 1313/P01 E Scale: 1:100 @ A3 Title: Proposed Plans