



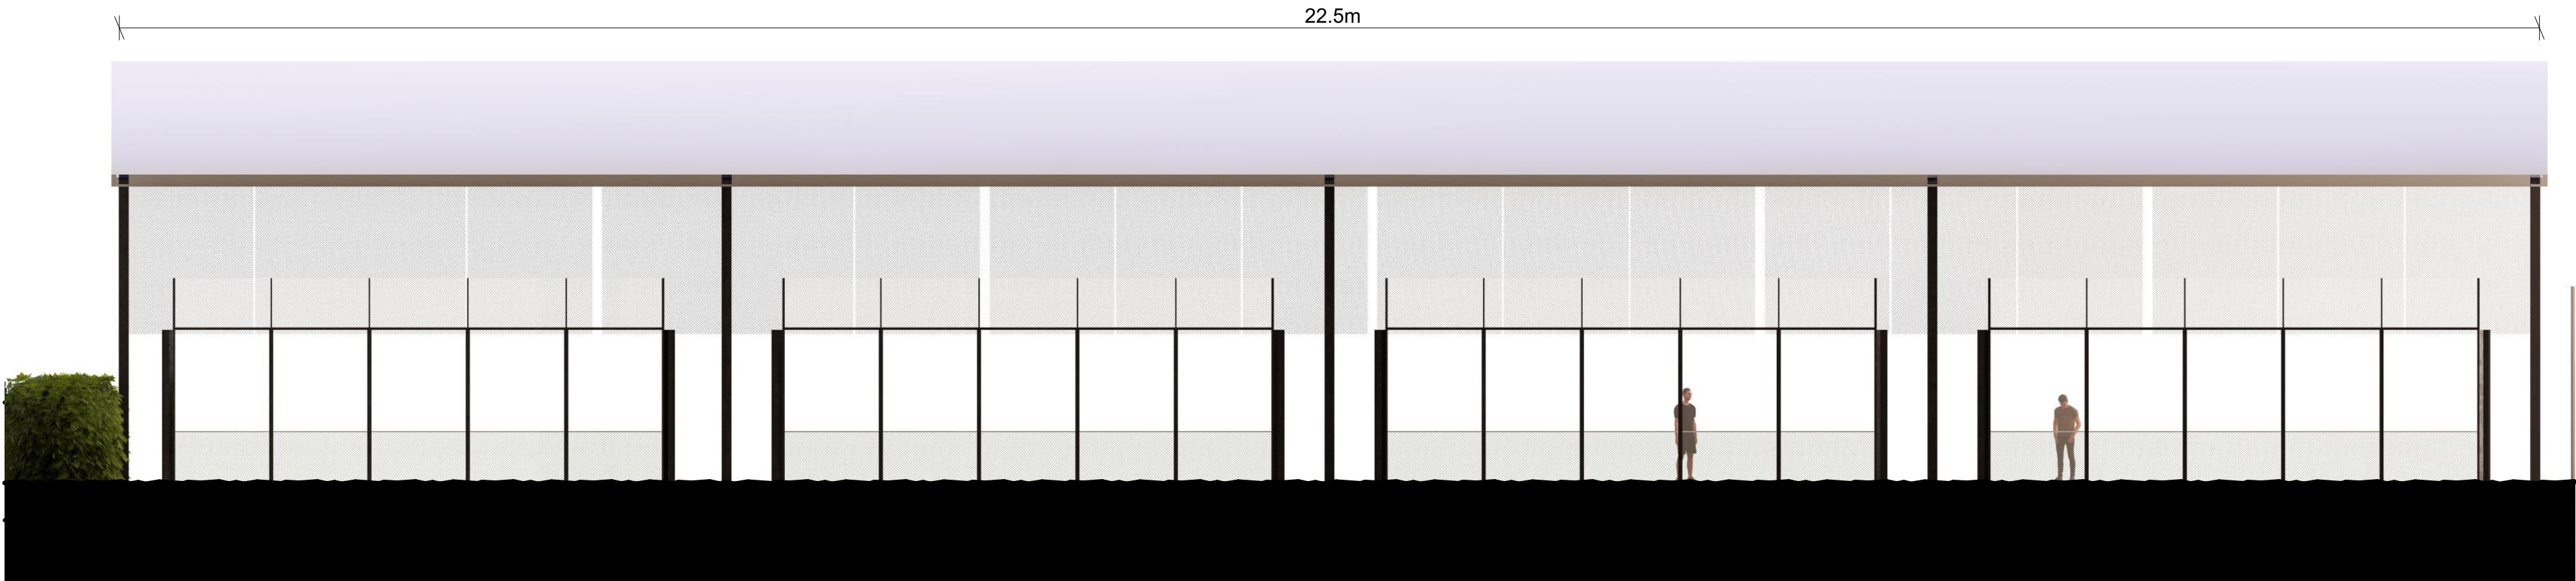

PC3 Proposed North West Elevation
1:100

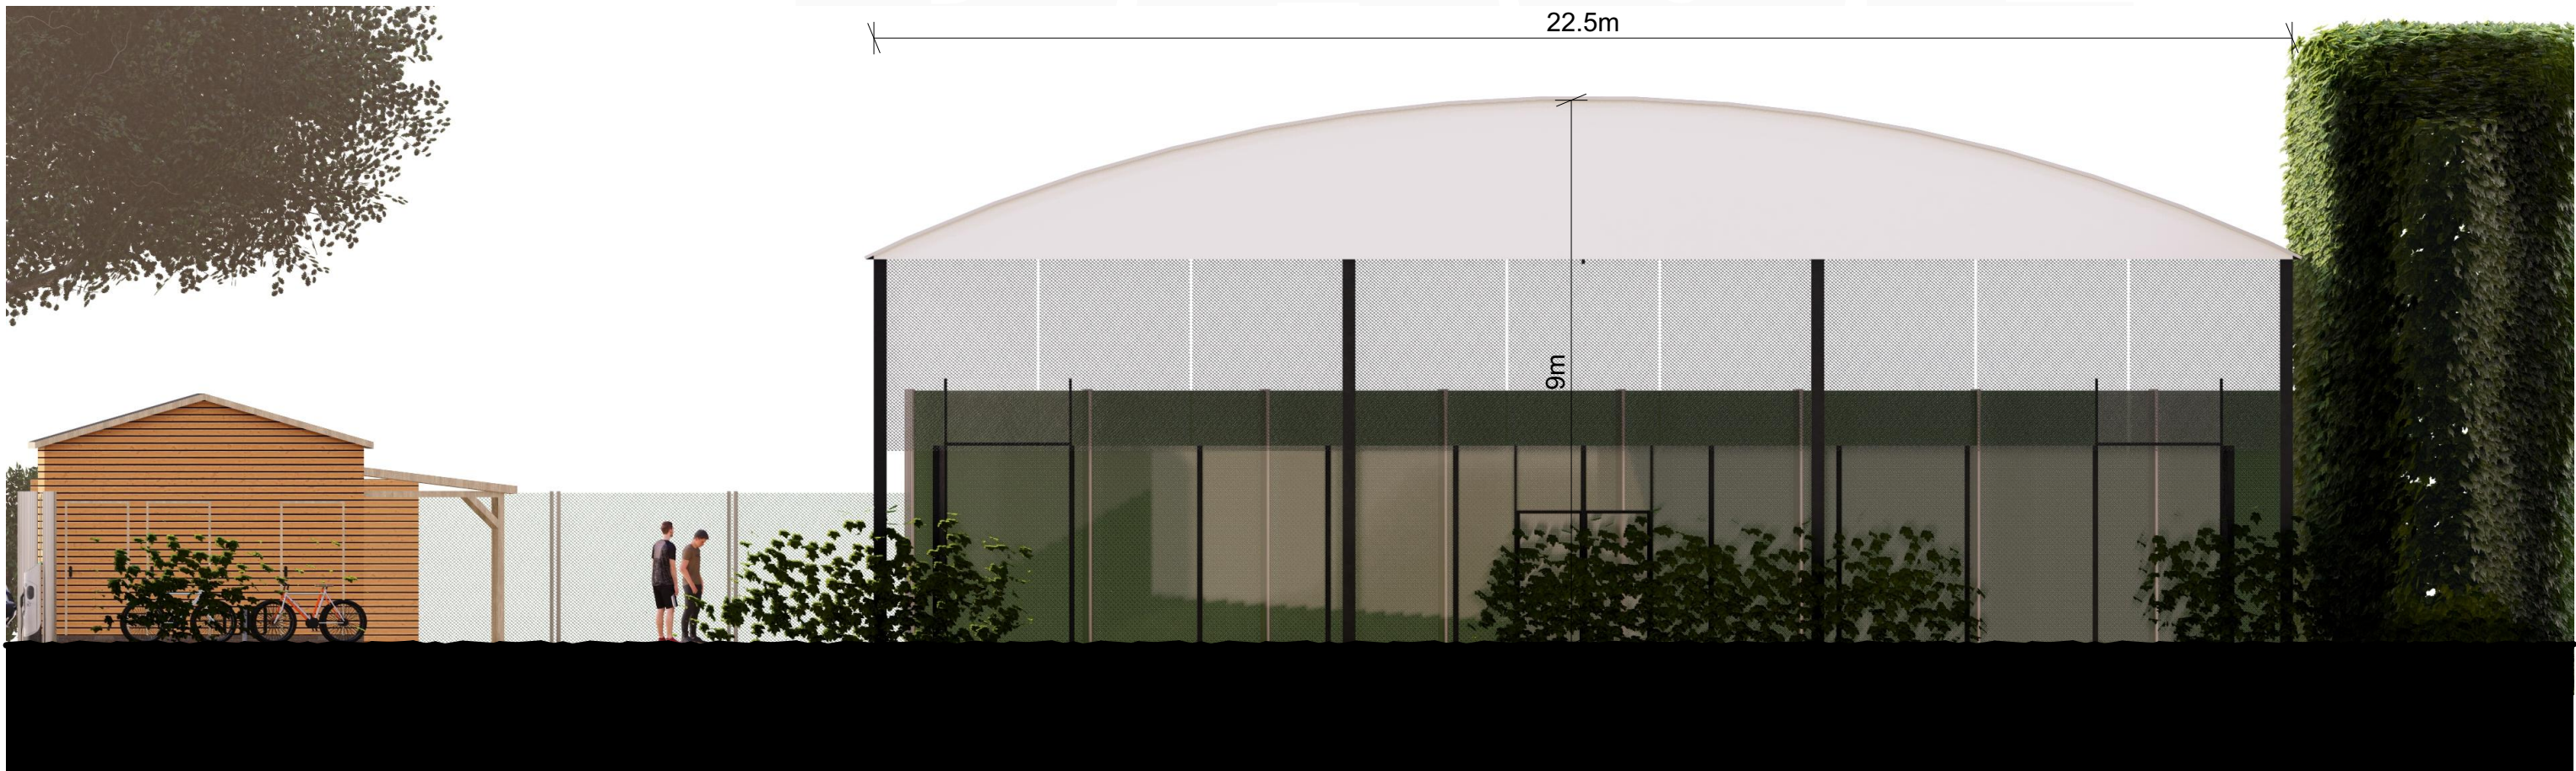

PC4 Proposed North East Elevation
1:100

Rev.	Revision Description.	
By.		
Chk.		
Scale. 1:100 @ A2	Drawn by. AH	
Date. 19.01.26	Chk. JH	
Project Title Padel at Hornsey Cricket Club		
Client Padeltastic Limited		
Drawing Title Padel Court Elevations		
Project No. CA4926	Drawing No. PL-005	Rev. A

This drawing is the property of base Architecture & Design Ltd. It shall not be copied or scanned, in part or whole, without prior consent of base Architecture and Design. Do not scale this drawing.