

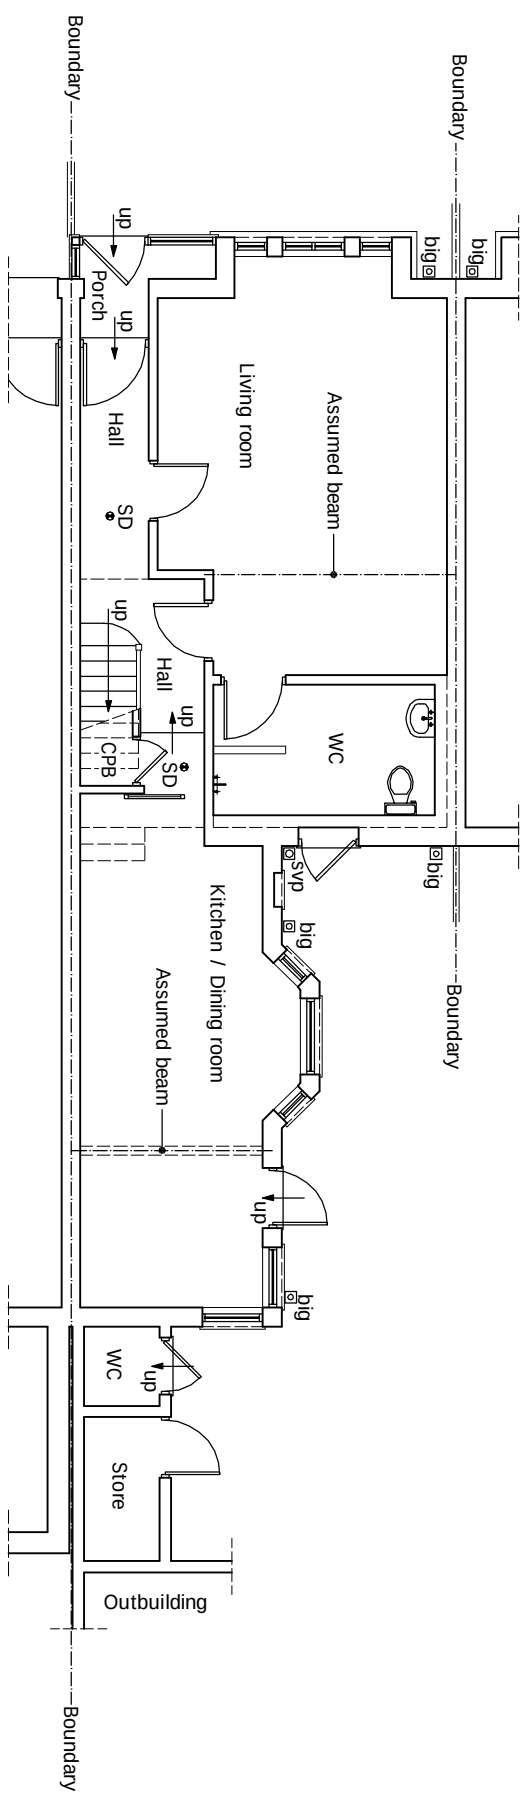


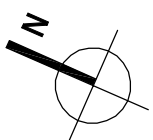


EXISTING GROUND FLOOR PLAN

scale 1:100

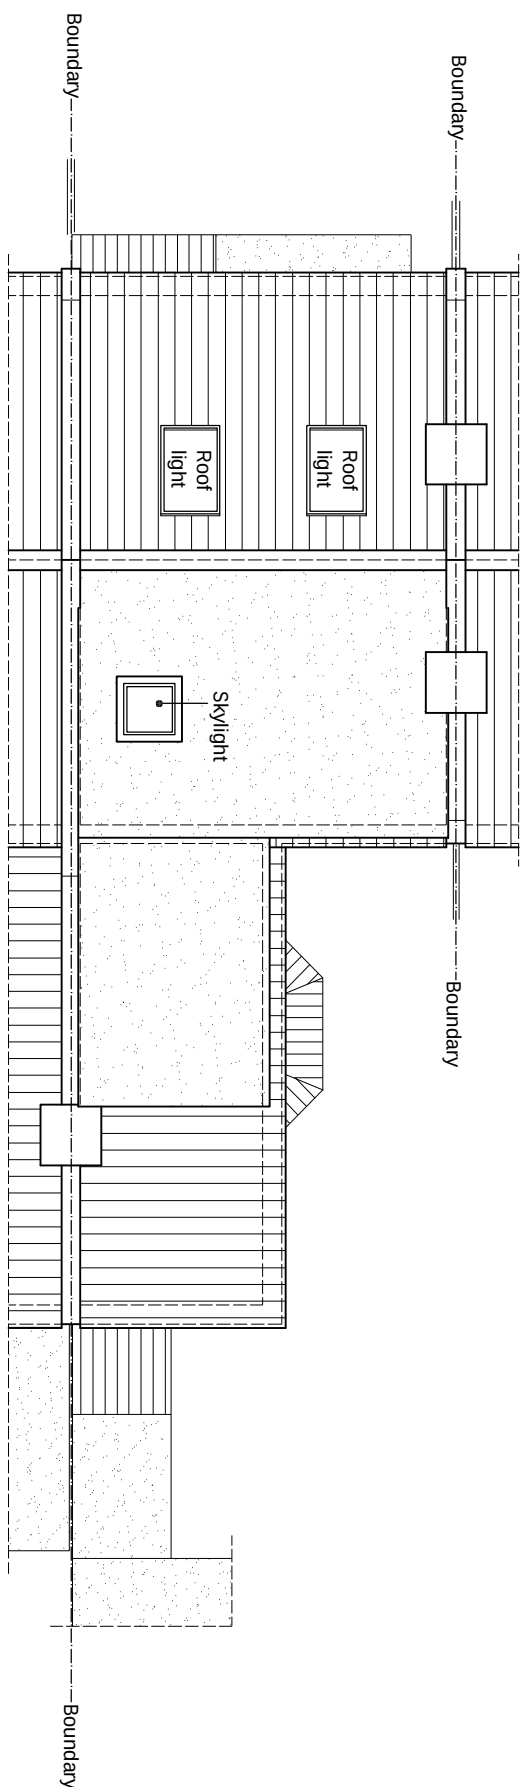


EXISTING ROOF PLAN
scale 1:100

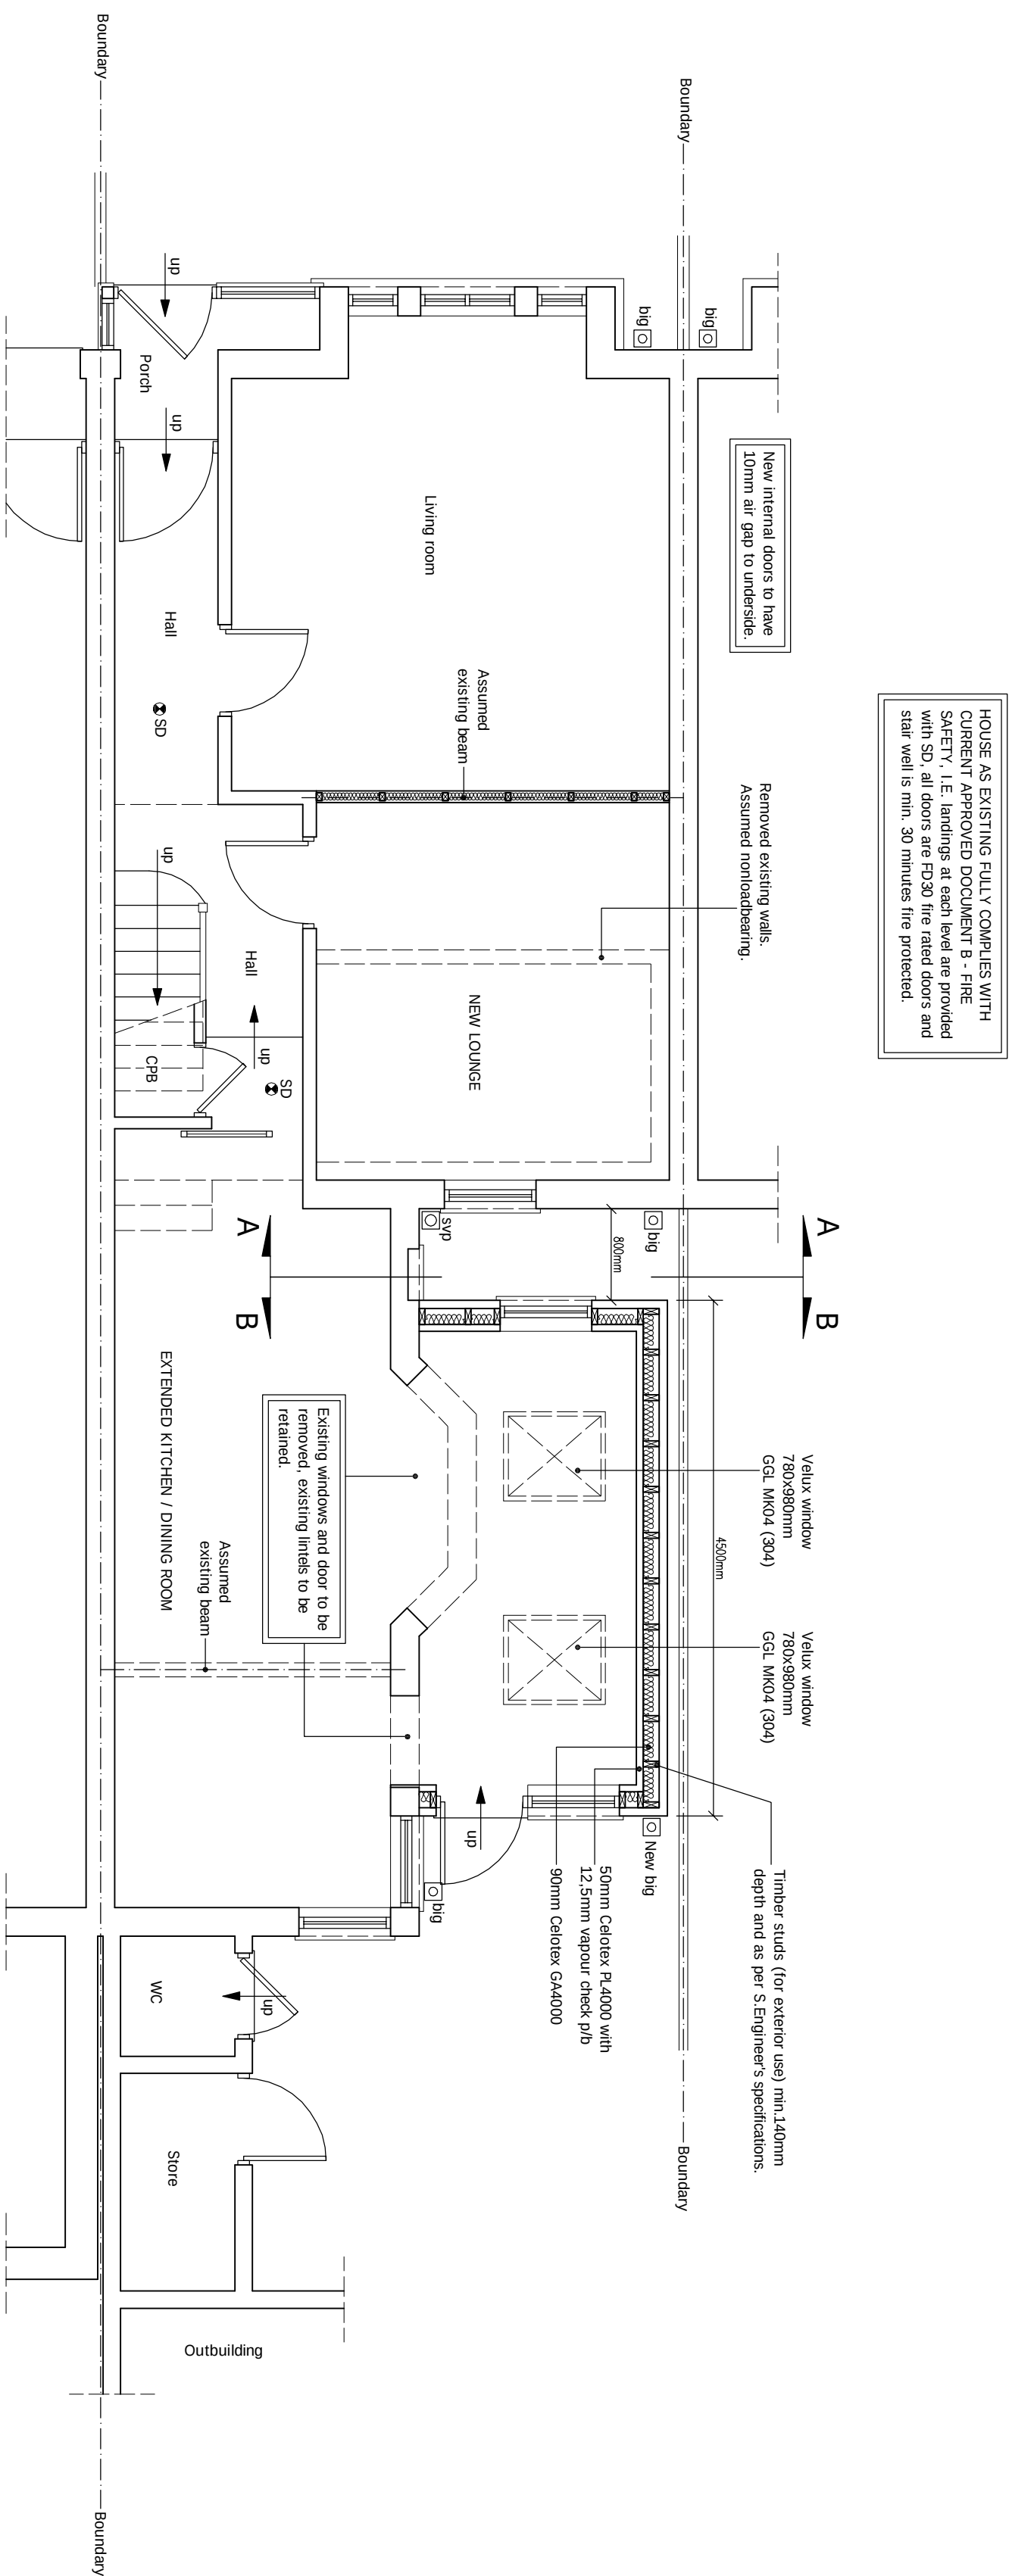

PROPOSED GROUND FLOOR PLAN

scale 1:50

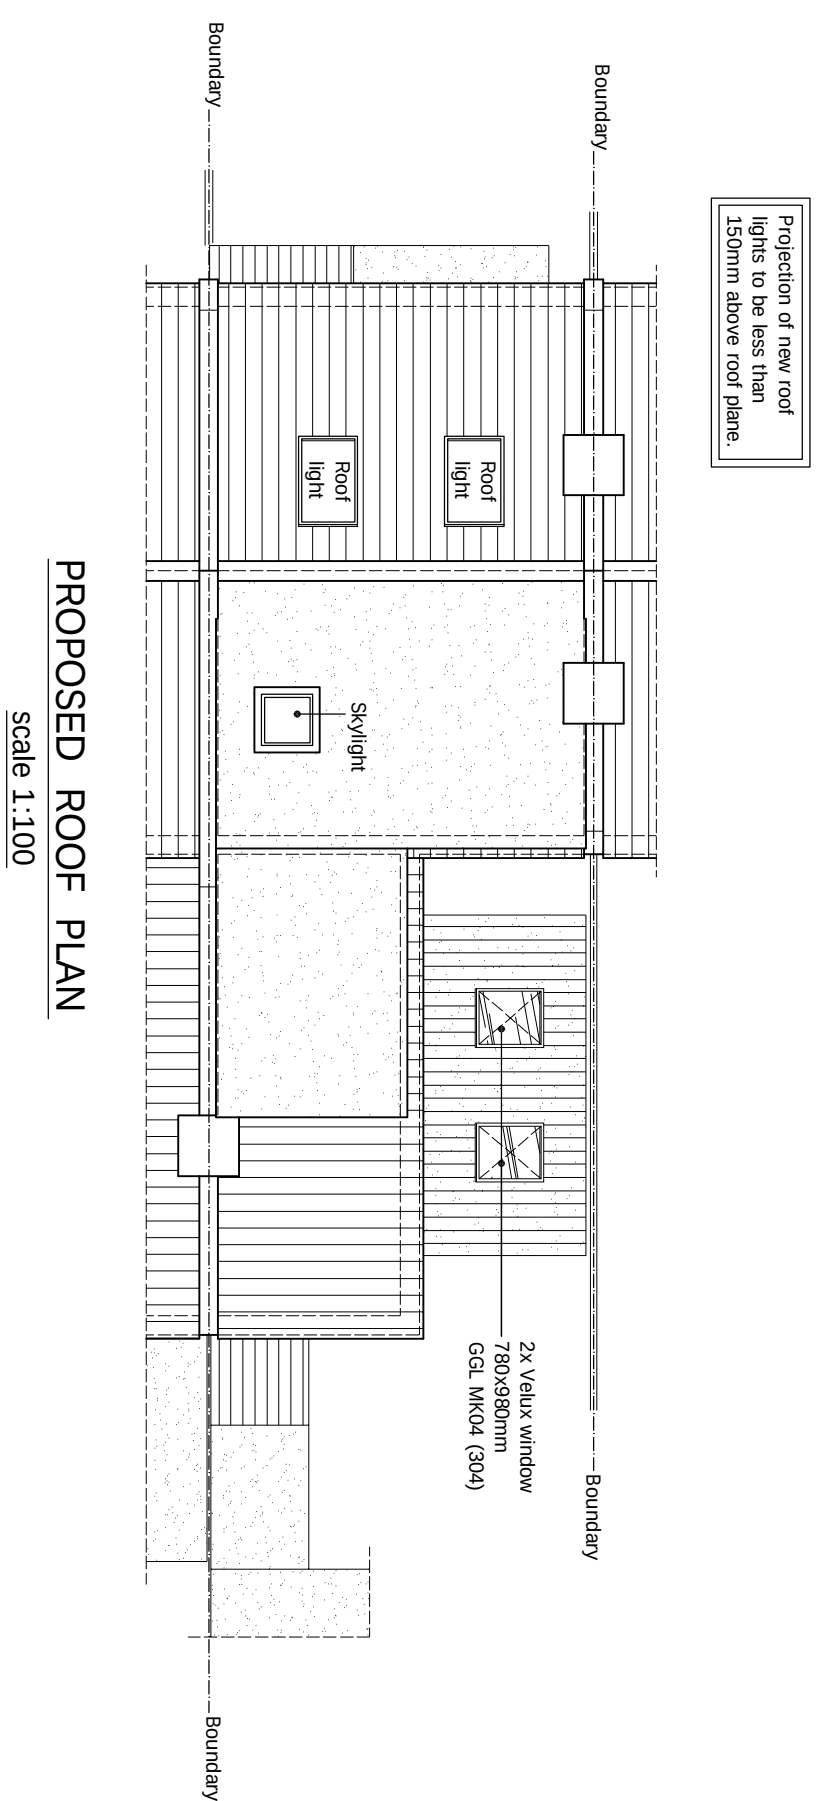

PROPOSED ROOF PLAN
scale 1:100

[illegible]