
 


116 Crouch Hill Site Plan

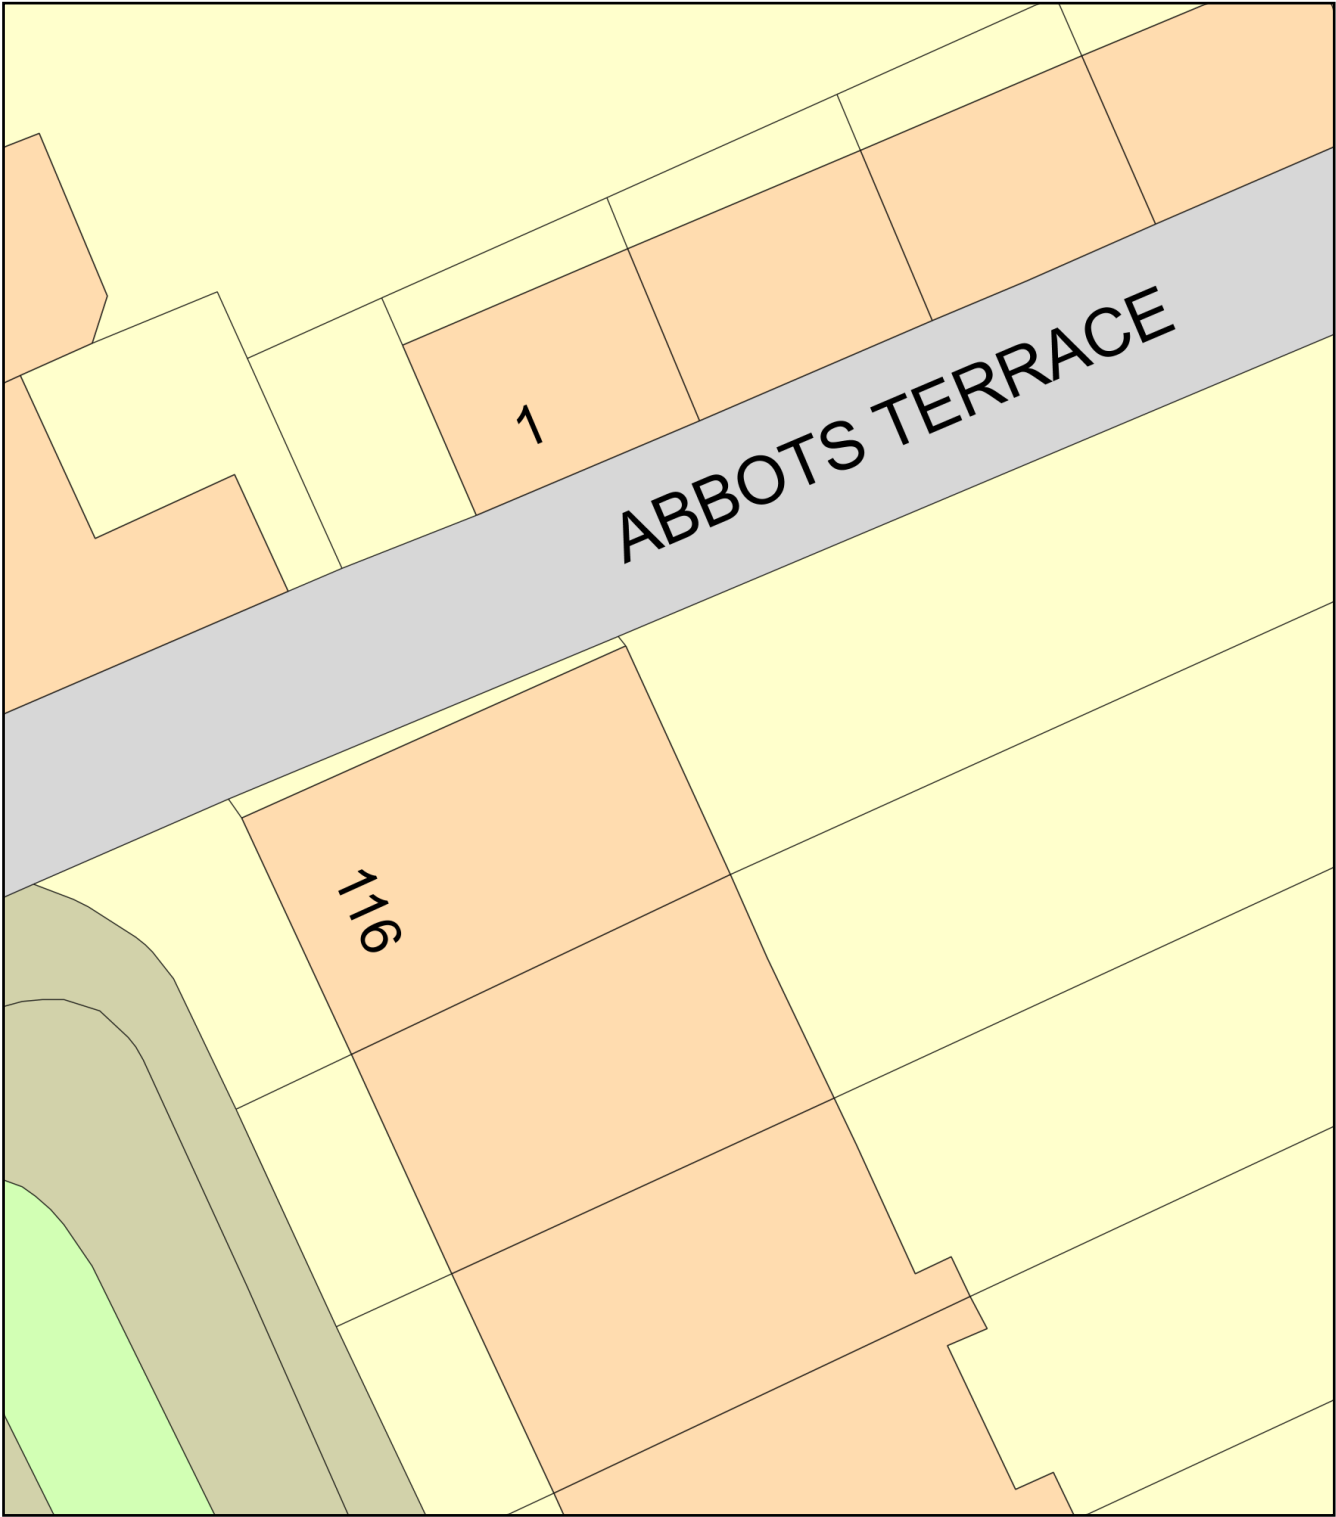

Plan Produced for: Maria Gallo

Date Produced: 23 Jun 2026

Plan Reference Number: TQRQM26174094402558

Scale: 1:200 @ A4