






BLOCK PLAN
1:500 @ A4

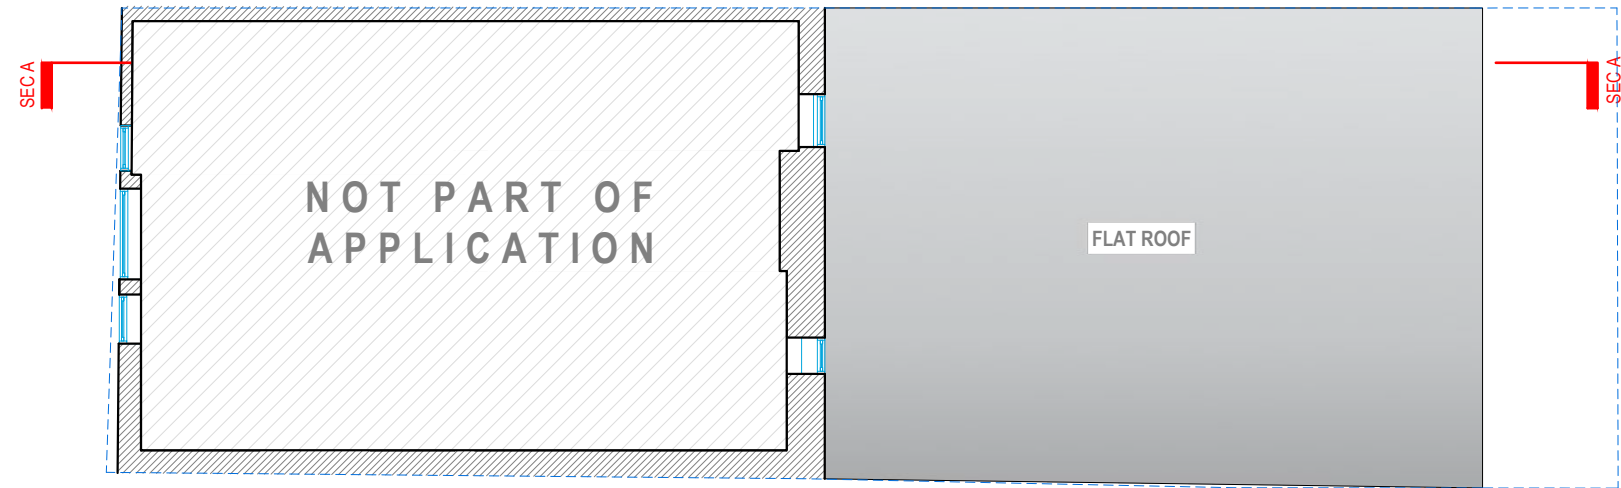

FIRST FLOOR

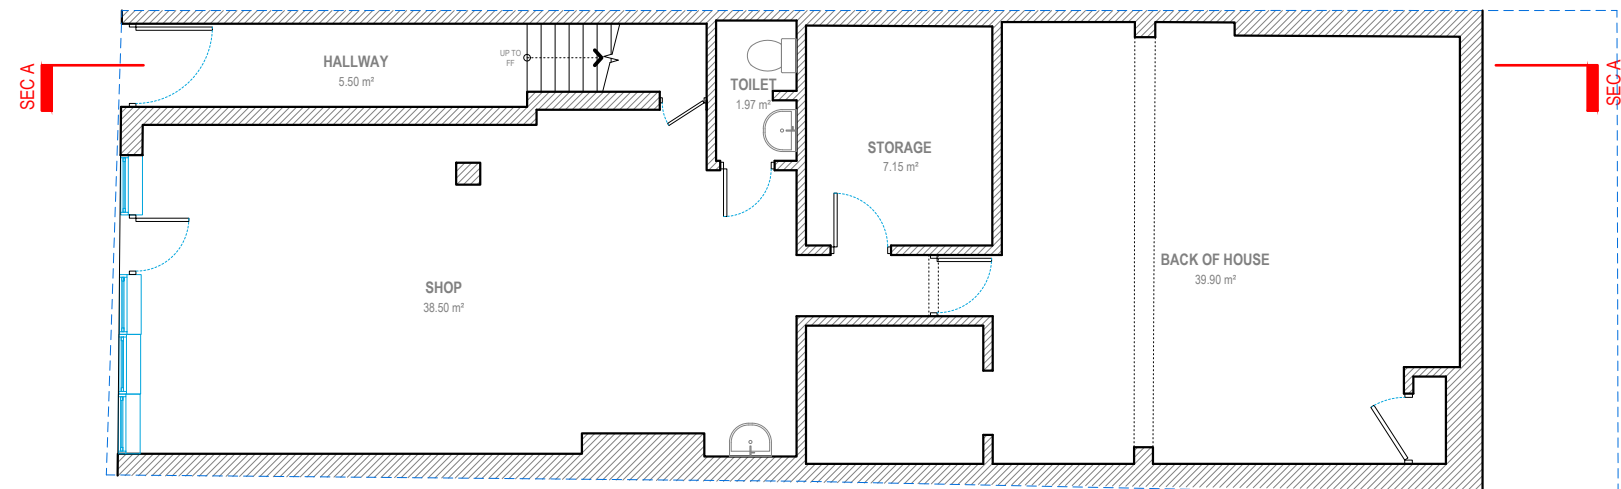

GROUND FLOOR

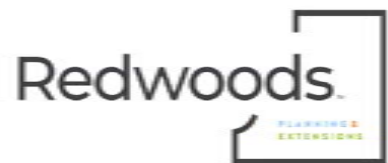

Address - Unit 4, Grosvenor Way, London E5 9ND
Phone - 020 3781 8008
E-mail - office@redwoodsprojects.co.uk
Web - www.redwoodsprojects.co.uk

Any errors on Dimensions to be reported to the Architect prior to commencement of Works.
Dimensions and areas are based on survey information.
This drawing is copyright © Redwoods Projects.
All dimensions to be checked on site Prior work.

REFERENCE: 519 SEVEN SISTERS RD, LONDON N15 6EP, UK

TITLE: EXISTING DRAWINGS
FLOOR PLANS

PROJECT No 3978 DATE: 04-06-2026

SHEET No
E 01




0 1 2 5m scale 1:100 @A3


NOTES:

DRAWN BY
JM


EDITED BY

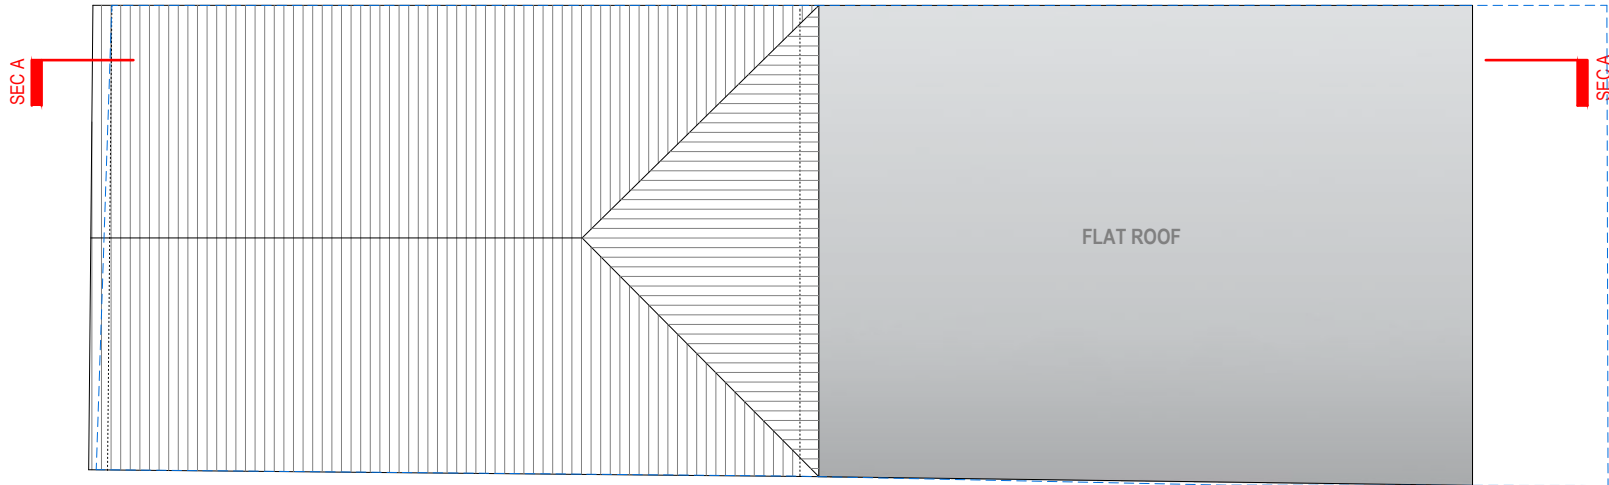

ROOF PLAN

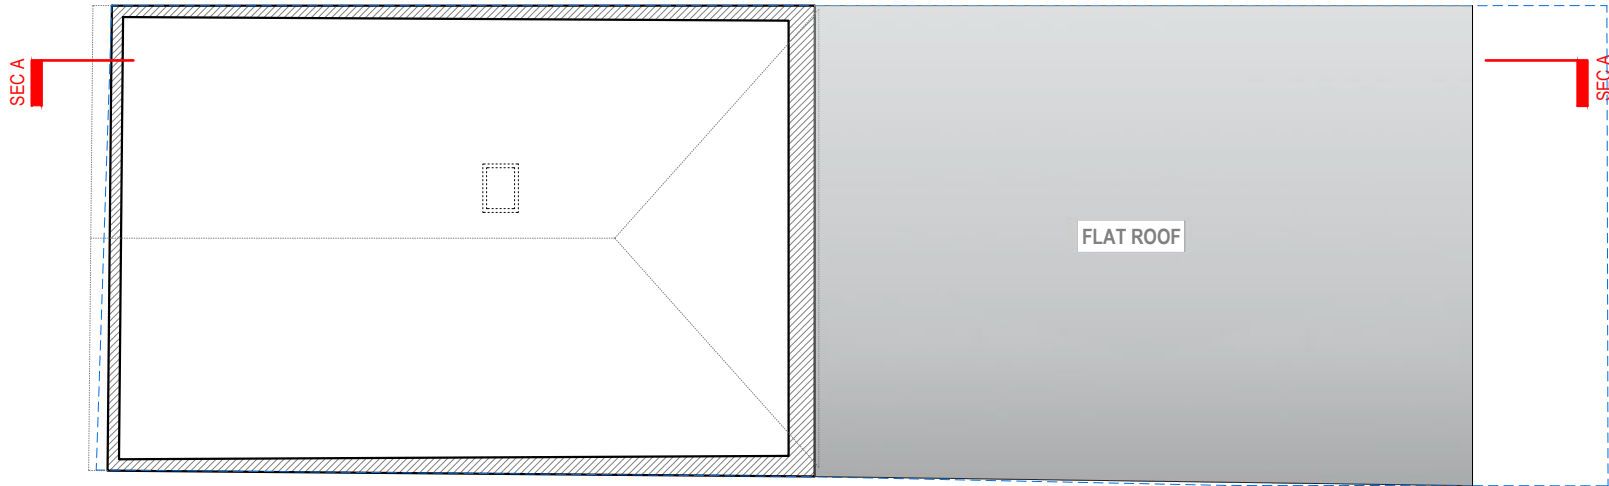

LOFT FLOOR

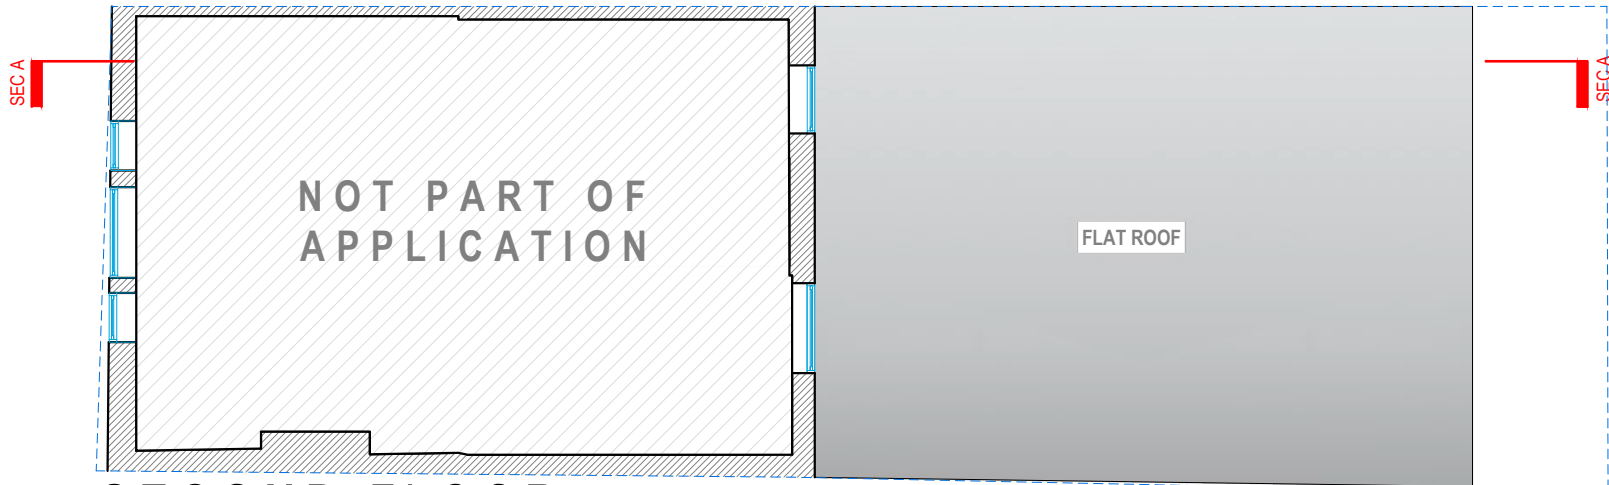

SECOND FLOOR



Address - Unit 4, Grosvenor Way, London E5 9ND
Phone - 020 3781 8008
E-mail - office@redwoodsprojects.co.uk
Web - www.redwoodsprojects.co.uk
Any errors on Dimensions to be reported to the Architect prior to commencement of Works.
Dimensions and areas are based on survey information.
This drawing is copyright © Redwoods Projects.
All dimensions to be checked on site Prior work.

REFERENCE: 519 SEVEN SISTERS RD, LONDON N15 6EP, UK

TITLE: EXISTING DRAWINGS
FLOOR PLANS

PROJECT No 3978 DATE: 04-06-2026

SHEET No
E 02



0 1 2 5m scale 1:100 @A3


NOTES:

DRAWN BY
JM

EDITED BY



FRONT ELEVATION

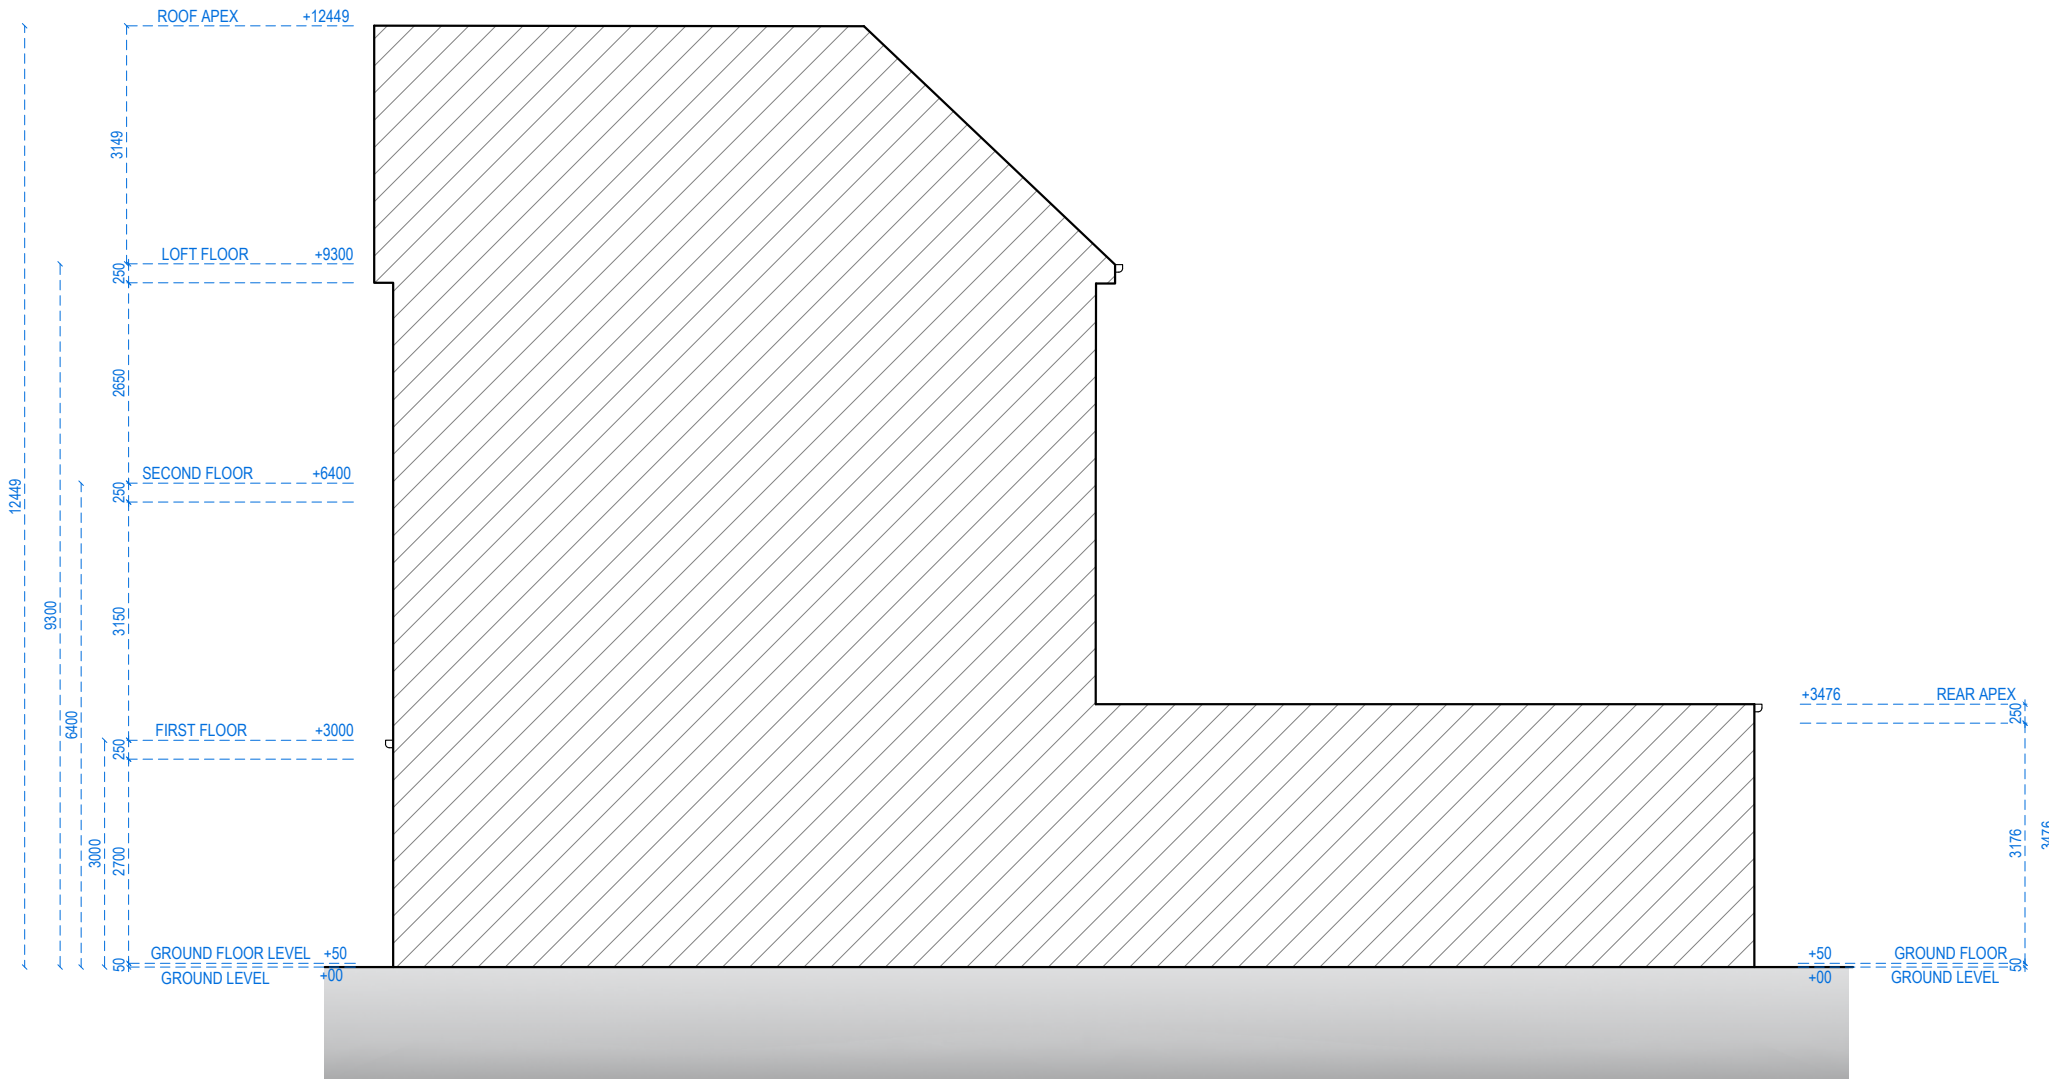


RIGHT SIDE ELEVATION




Address - Unit 4, Grosvenor Way, London E5 9ND
Phone - 020 3781 8008
E-mail - office@redwoodsprojects.co.uk
Web - www.redwoodsprojects.co.uk
Any errors on Dimensions to be reported to the Architect prior to commencement of Works.
Dimensions and areas are based on survey information.
This drawing is copyright © Redwoods Projects.
All dimensions to be checked on site Prior work.


REFERENCE: 519 SEVEN SISTERS RD, LONDON N15 6EP, UK	
TITLE: EXISTING DRAWINGS ELEVATIONS	
PROJECT No 3978	DATE: 04-06-2026
SHEET No E 03	

 

NOTES:	
DRAWN BY JM	EDITED BY

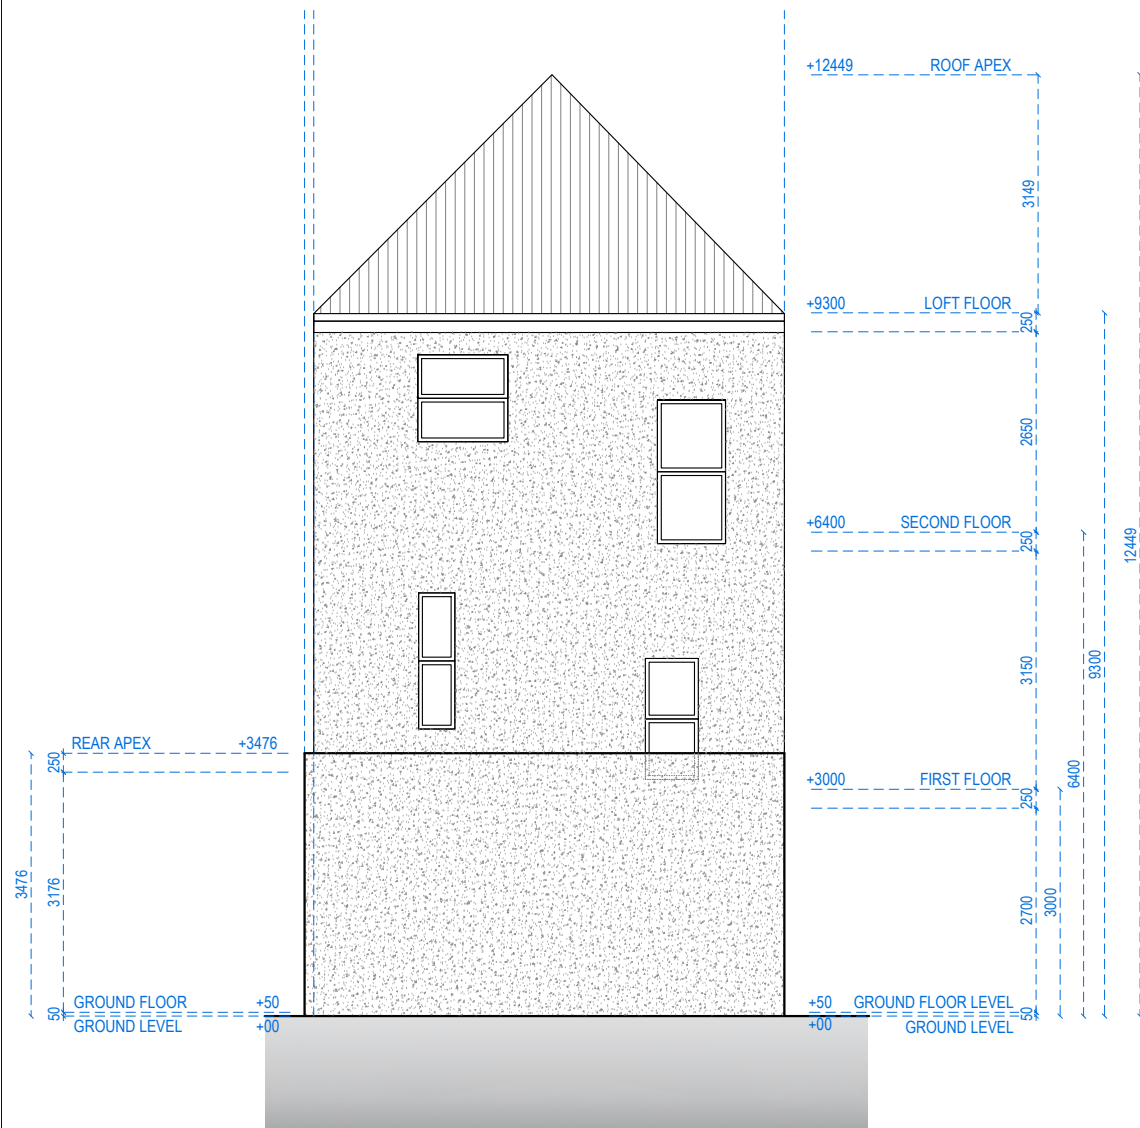

REAR ELEVATION

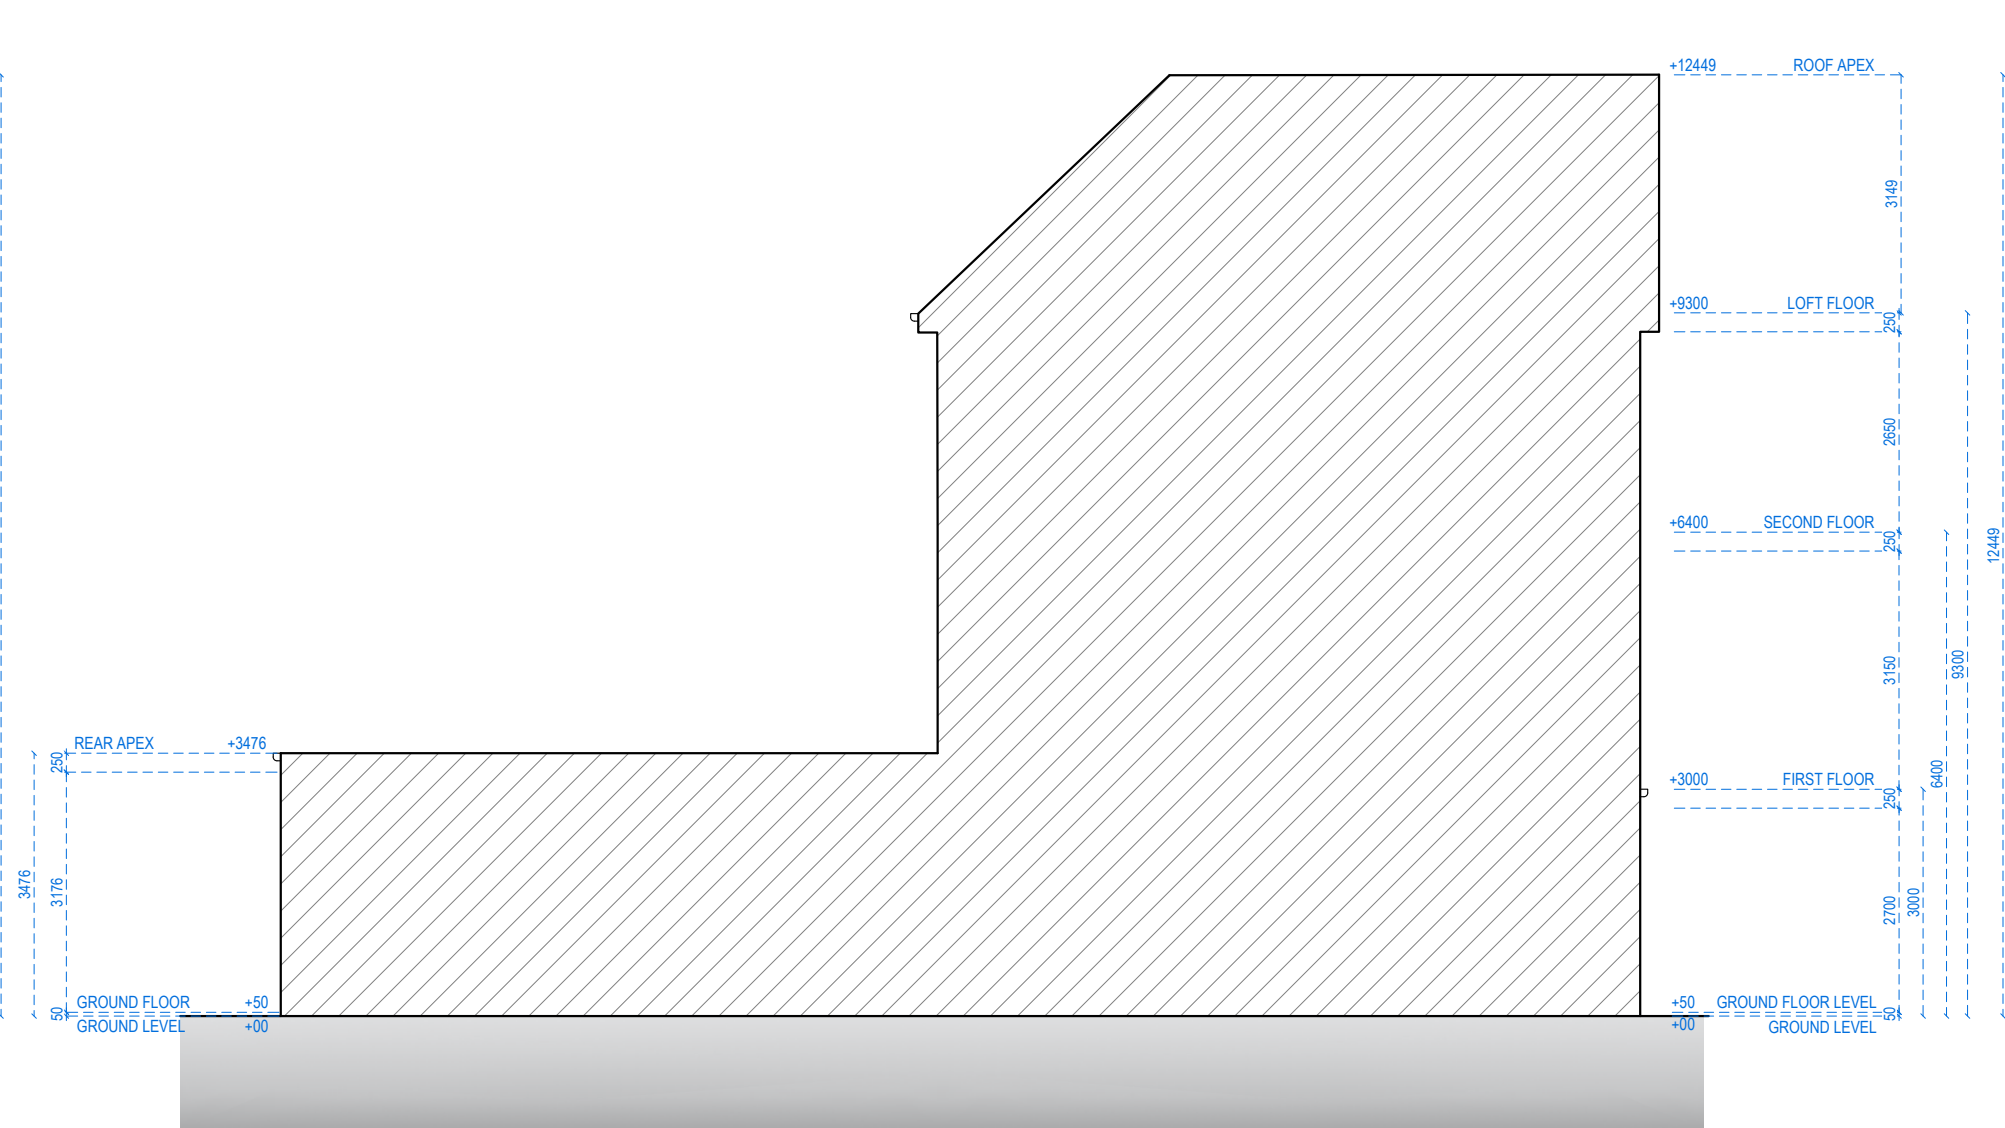

LEFT SIDE ELEVATION



Address - Unit 4, Grosvenor Way, London E5 9ND
Phone - 020 3781 8008
E-mail - office@redwoodsprojects.co.uk
Web - www.redwoodsprojects.co.uk

Any errors on Dimensions to be reported to the
Architect prior to commencement of Works.
Dimensions and areas are based on survey information.
This drawing is copyright © Redwoods Projects.
All dimensions to be checked on site Prior work.

REFERENCE: 519 SEVEN SISTERS RD, LONDON N15 6EP, UK

TITLE: EXISTING DRAWINGS
ELEVATIONS

PROJECT No 3978 DATE: 04-06-2026


SHEET No E 04

0 1 2 5m scale 1:100 @A3

NOTES:

DRAWN BY JM

EDITED BY

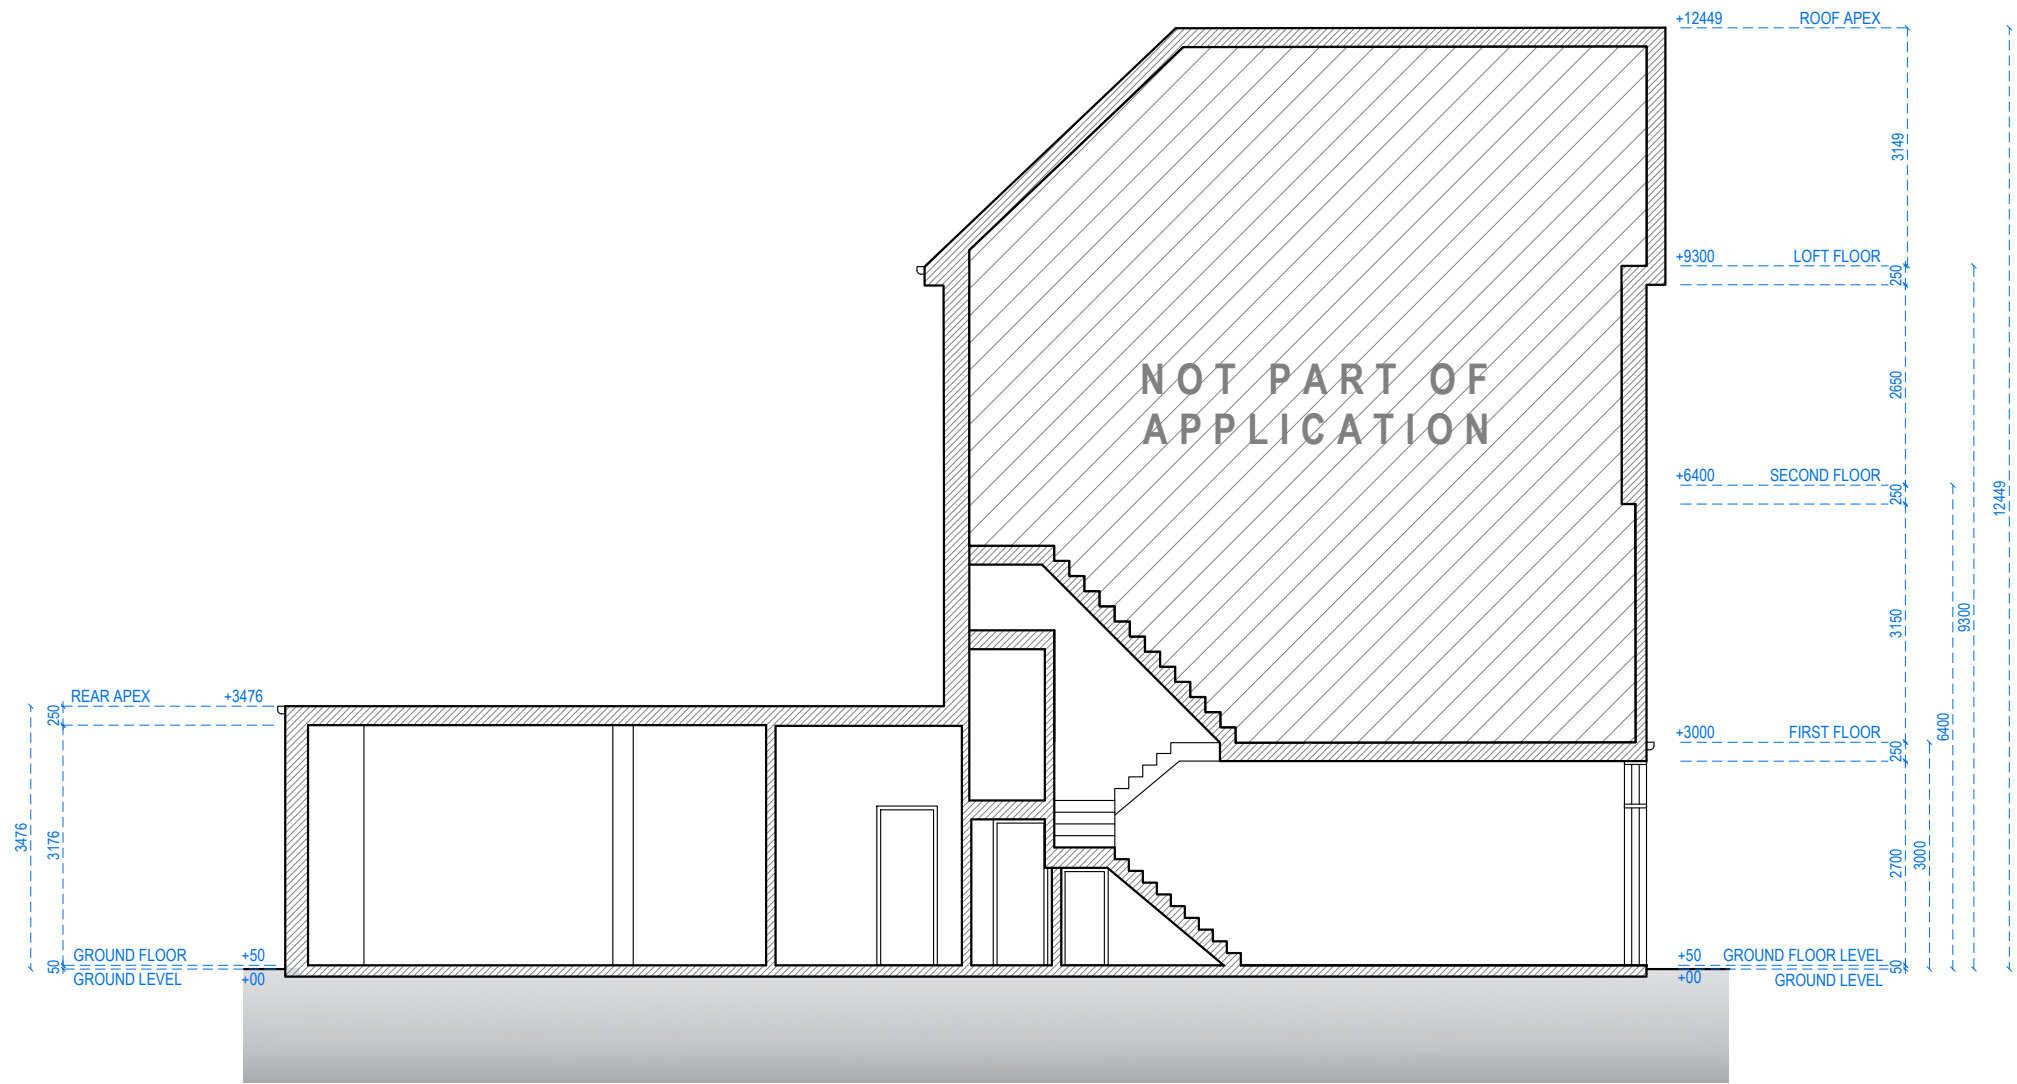

SECTION A-A



Address - Unit 4, Grosvenor Way, London E5 9ND
Phone - 020 3781 8008
E-mail - office@redwoodsprojects.co.uk
Web - www.redwoodsprojects.co.uk

Any errors on Dimensions to be reported to the Architect prior to commencement of Works.
Dimensions and areas are based on survey information.
This drawing is copyright © Redwoods Projects.
All dimensions to be checked on site Prior work.

REFERENCE: 519 SEVEN SISTERS RD, LONDON N15 6EP, UK

TITLE: EXISTING DRAWINGS
SECTION

PROJECT No 3978 DATE: 04-06-2026


SHEET No E 05

0 1 2 5m scale 1:100 @A3


NOTES:

DRAWN BY JM

EDITED BY

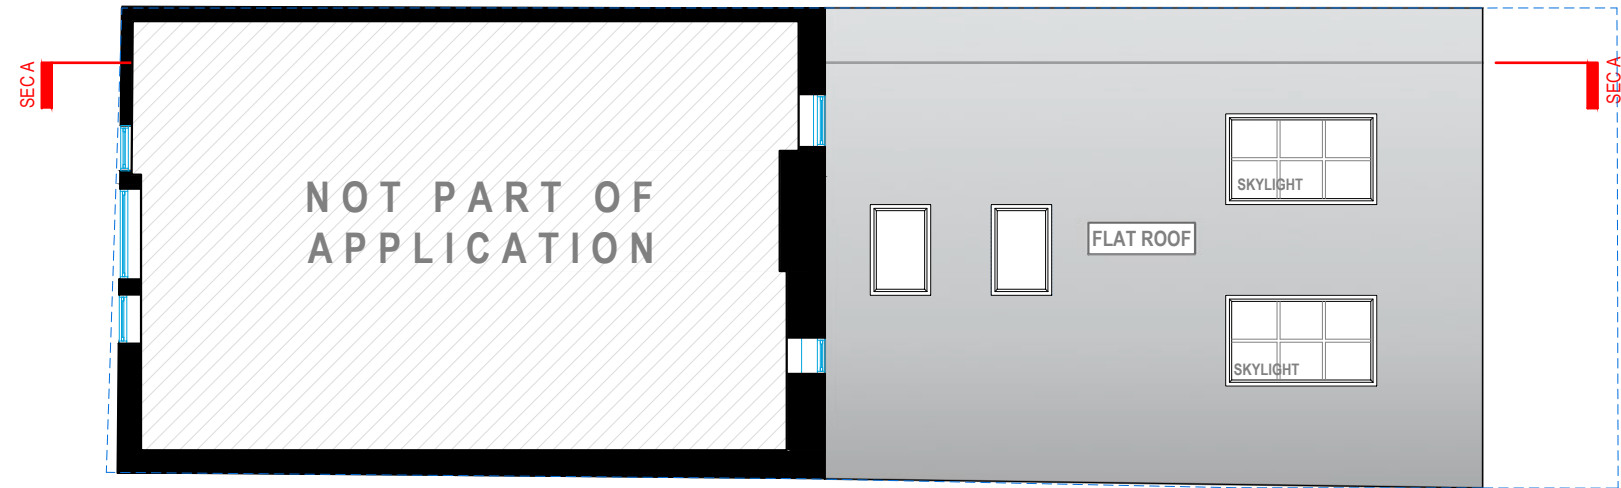


FIRST FLOOR

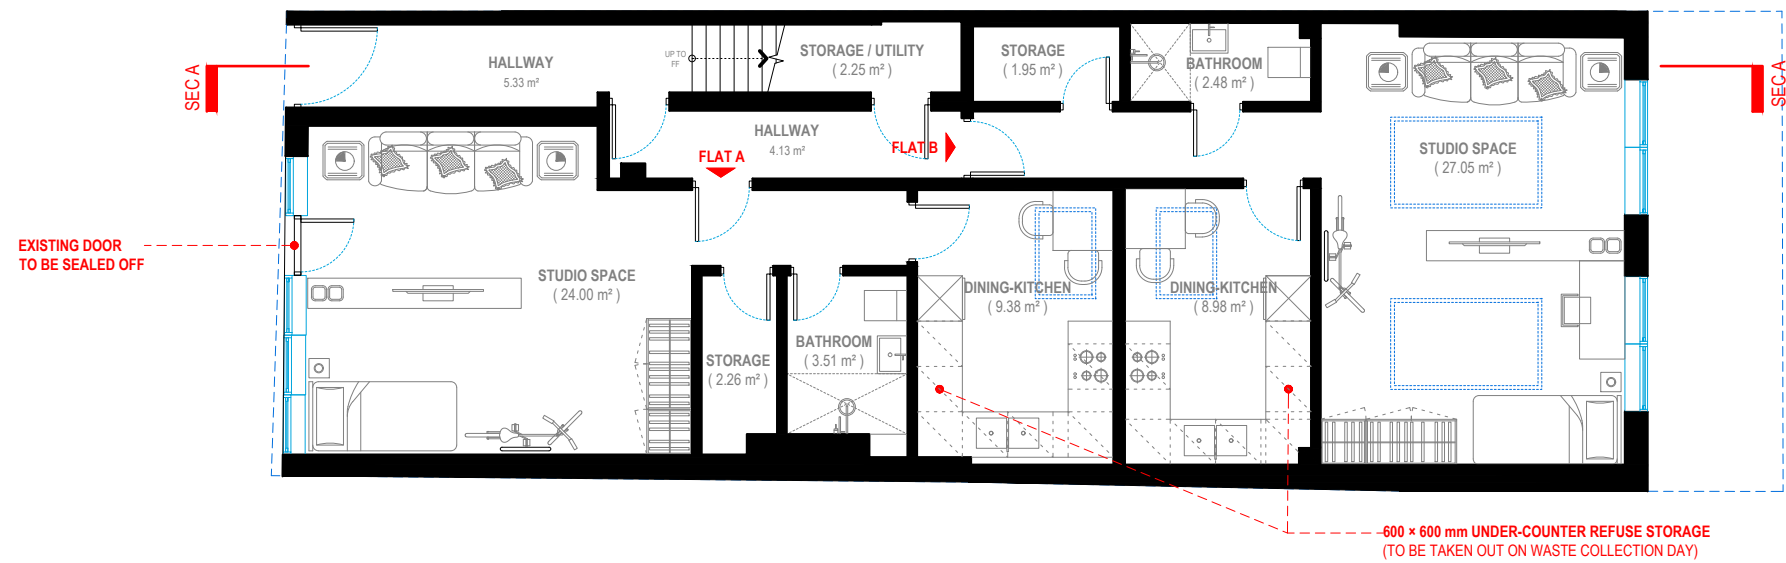

GROUND FLOOR

FLAT SCHEDULE					
FLAT	TYPE OF DWELLING	MINIMUM GROSS INTERNAL FLOOR AREA (G.I.A.)	PROPOSED GROSS INTERNAL FLOOR AREA (G.I.A.)	MIN. BUILT-IN STORAGE	PROPOSED BUILT-IN STORAGE
A	1 BED - STUDIO FLAT - 1 STOREY	39 m ² / 37 m ²	40.50 m ²	1.00 m ²	2.26 m ²
B	1 BED - STUDIO FLAT - 1 STOREY	39 m ² / 37 m ²	42.02 m ²	1.00 m ²	1.95 m ²
UPPER FLOORS - NOT PART OF APPLICATION					

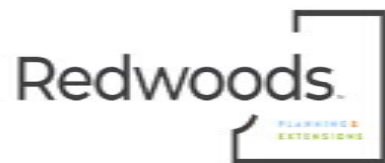

Address - Unit 4, Grosvenor Way, London E5 9ND
Phone - 020 3781 8008
E-mail - office@redwoodsprojects.co.uk
Web - www.redwoodsprojects.co.uk

Any errors on Dimensions to be reported to the Architect prior to commencement of Works.
Dimensions and areas are based on survey information.
This drawing is copyright © Redwoods Projects.
All dimensions to be checked on site Prior work.

REFERENCE: 519 SEVEN SISTERS RD, LONDON N15 6EP, UK

TITLE: PROPOSED DRAWINGS
FLOOR PLANS

PROJECT No 3978 DATE: 04-06-2026

SHEET No P 01




0 1 2 5m scale 1:100 @A3


NOTES:

DRAWN BY MCDC


EDITED BY

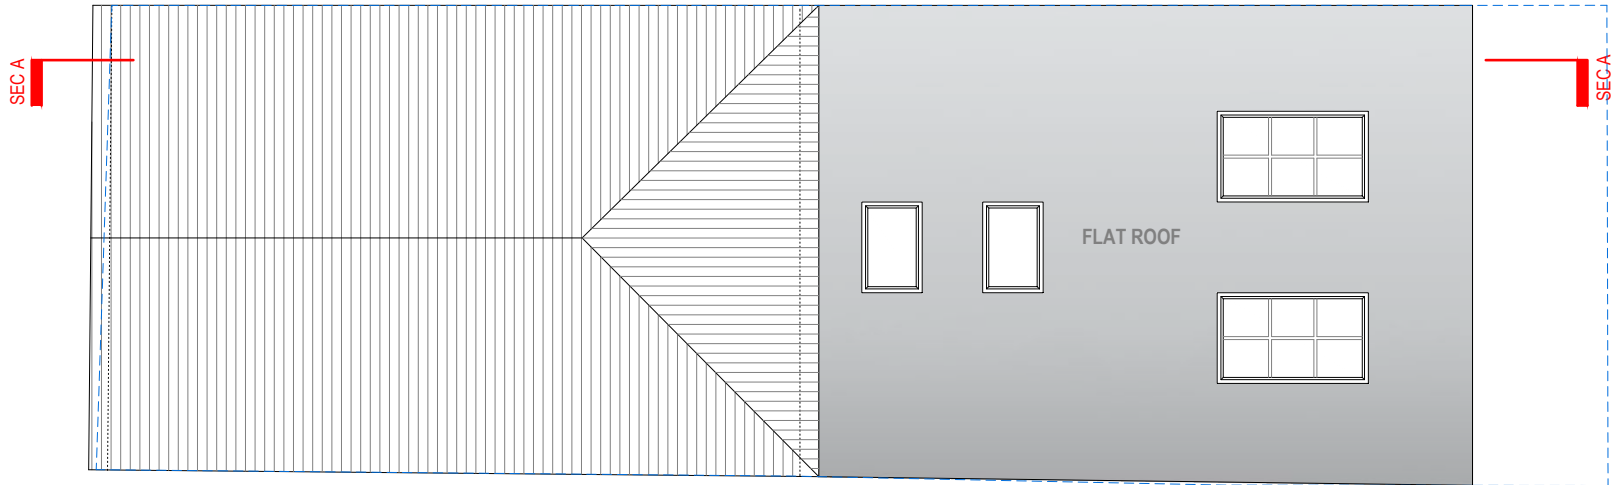

ROOF PLAN

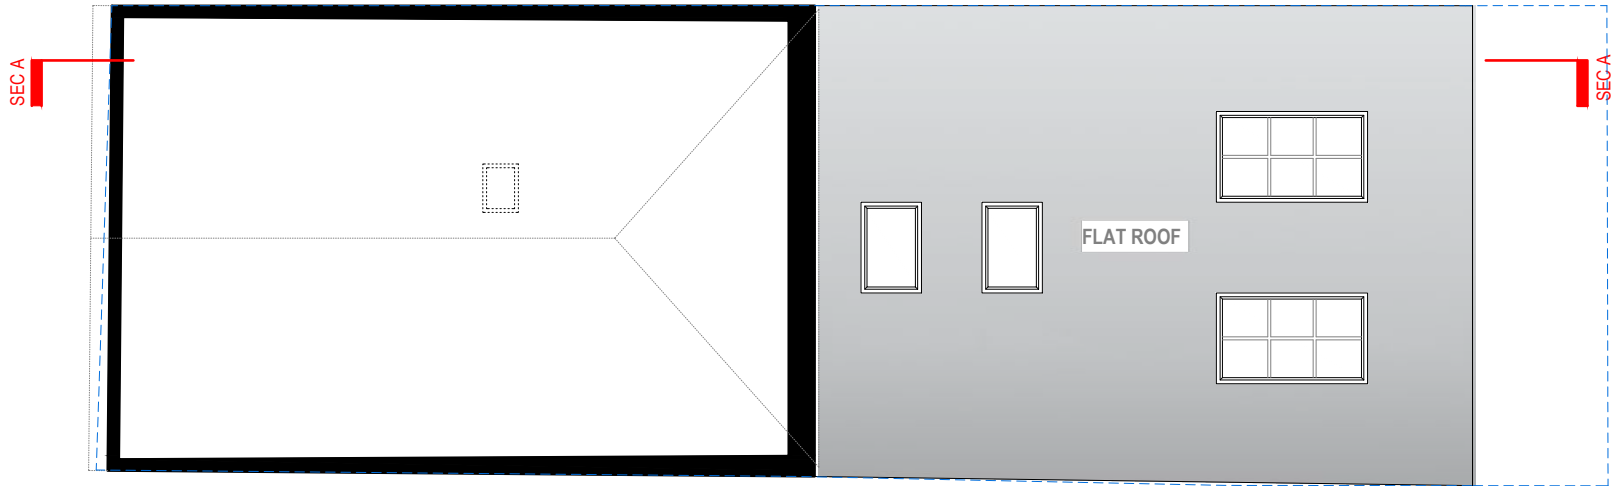

LOFT FLOOR

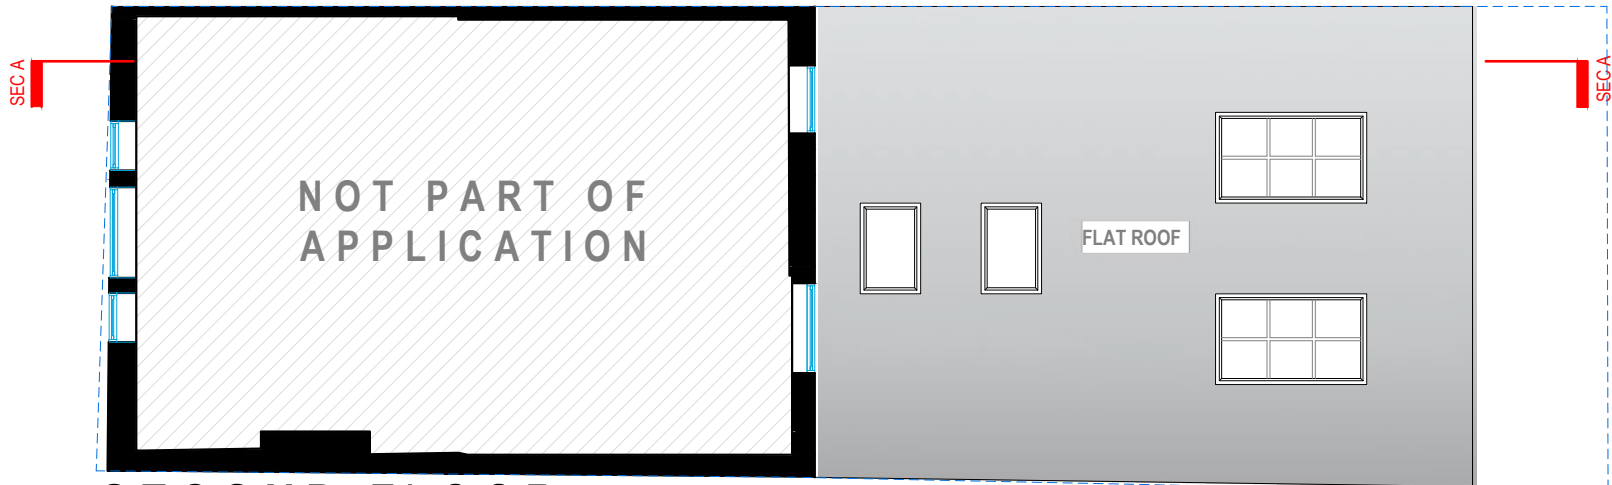

SECOND FLOOR



Address - Unit 4, Grosvenor Way, London E5 9ND
Phone - 020 3781 8008
E-mail - office@redwoodsprojects.co.uk
Web - www.redwoodsprojects.co.uk
Any errors on Dimensions to be reported to the Architect prior to commencement of Works.
Dimensions and areas are based on survey information.
This drawing is copyright © Redwoods Projects.
All dimensions to be checked on site Prior work.

REFERENCE: 519 SEVEN SISTERS RD, LONDON N15 6EP, UK

TITLE: PROPOSED DRAWINGS
FLOOR PLANS

PROJECT No 3978 DATE: 04-06-2026

SHEET No P 02



0 1 2 5m scale 1:100 @A3


NOTES:

DRAWN BY MCDC

EDITED BY



FRONT ELEVATION

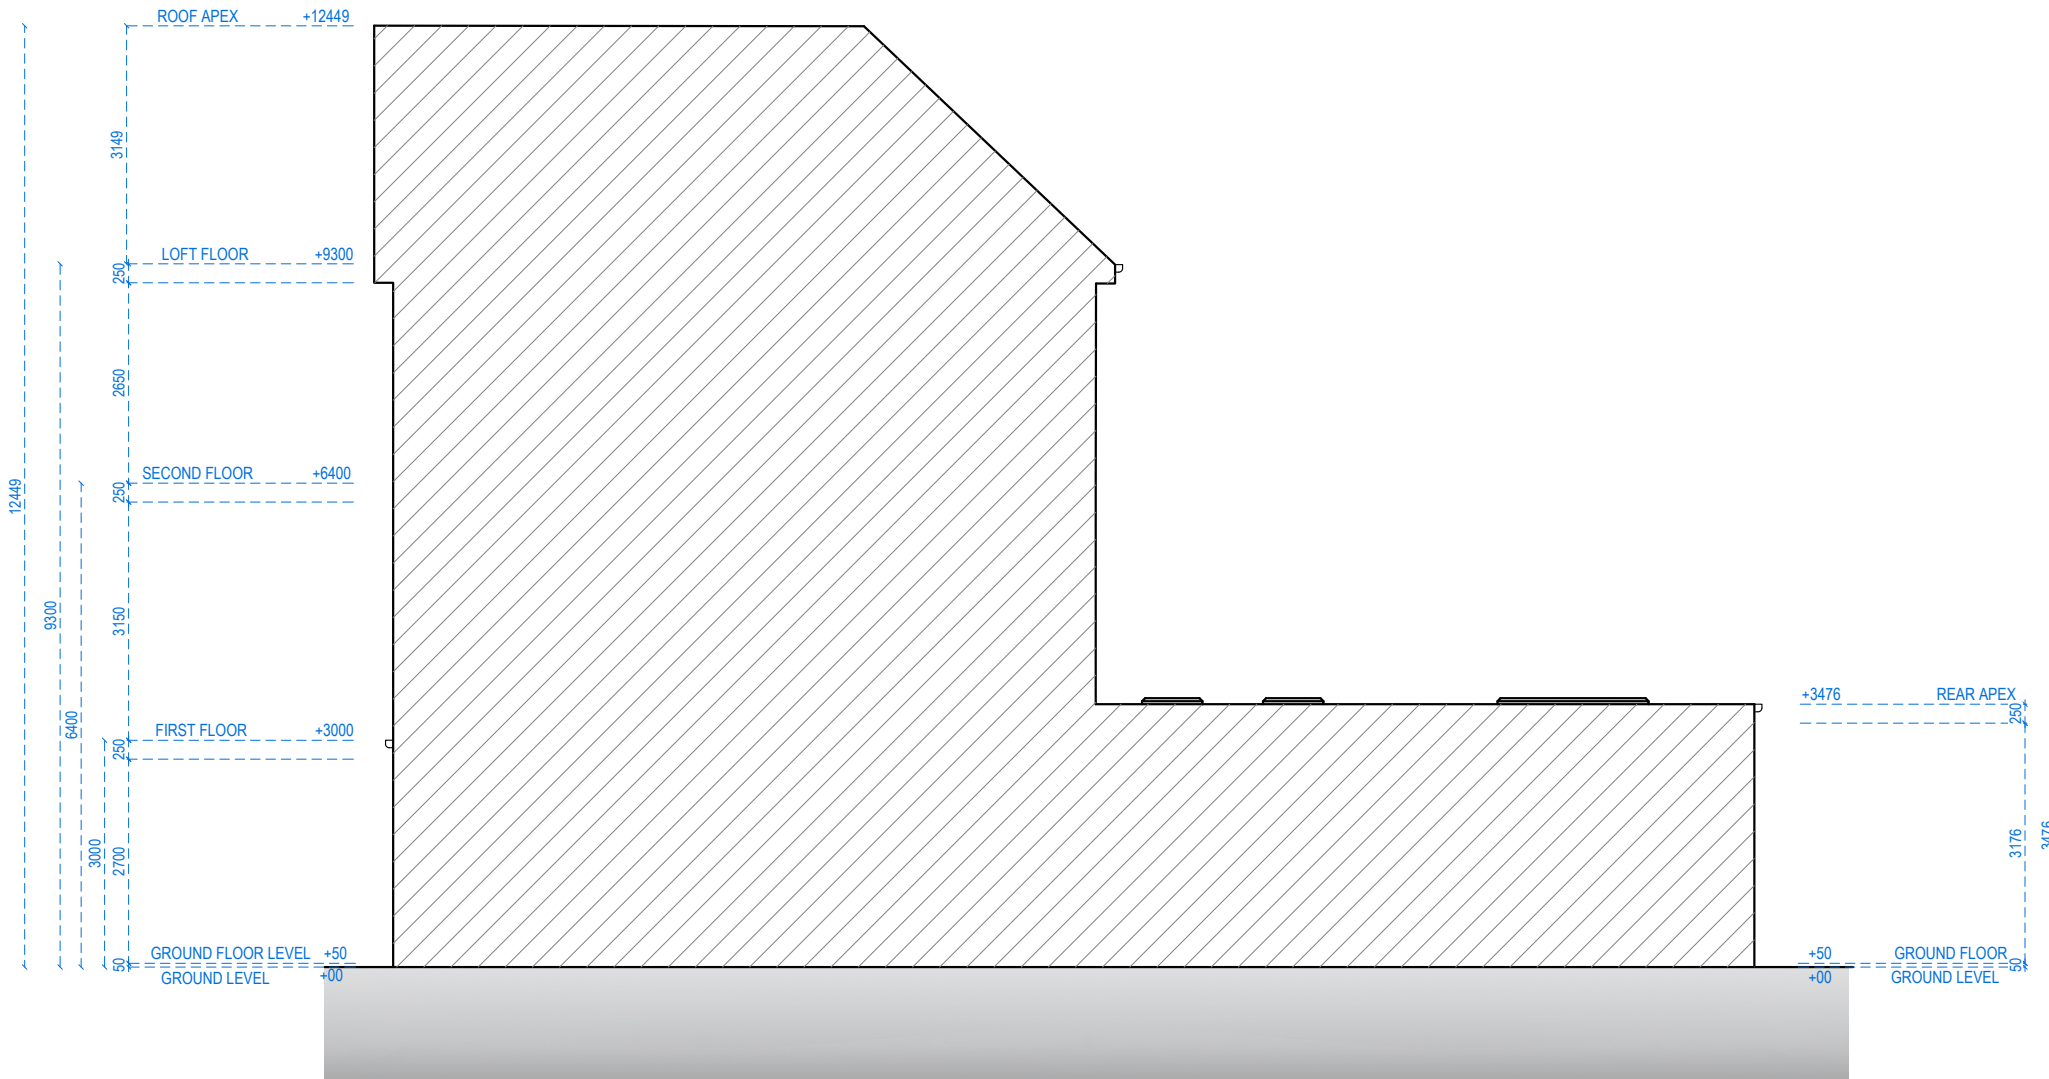


RIGHT SIDE ELEVATION




Address - Unit 4, Grosvenor Way, London E5 9ND
Phone - 020 3781 8008
E-mail - office@redwoodsprojects.co.uk
Web - www.redwoodsprojects.co.uk
Any errors on Dimensions to be reported to the Architect prior to commencement of Works.
Dimensions and areas are based on survey information.
This drawing is copyright © Redwoods Projects.
All dimensions to be checked on site Prior work.


REFERENCE: 519 SEVEN SISTERS RD, LONDON N15 6EP, UK	
TITLE: PROPOSED DRAWINGS ELEVATIONS	
PROJECT No 3978	DATE: 04-06-2026
SHEET No P 03	

 

NOTES:	
DRAWN BY JM	EDITED BY

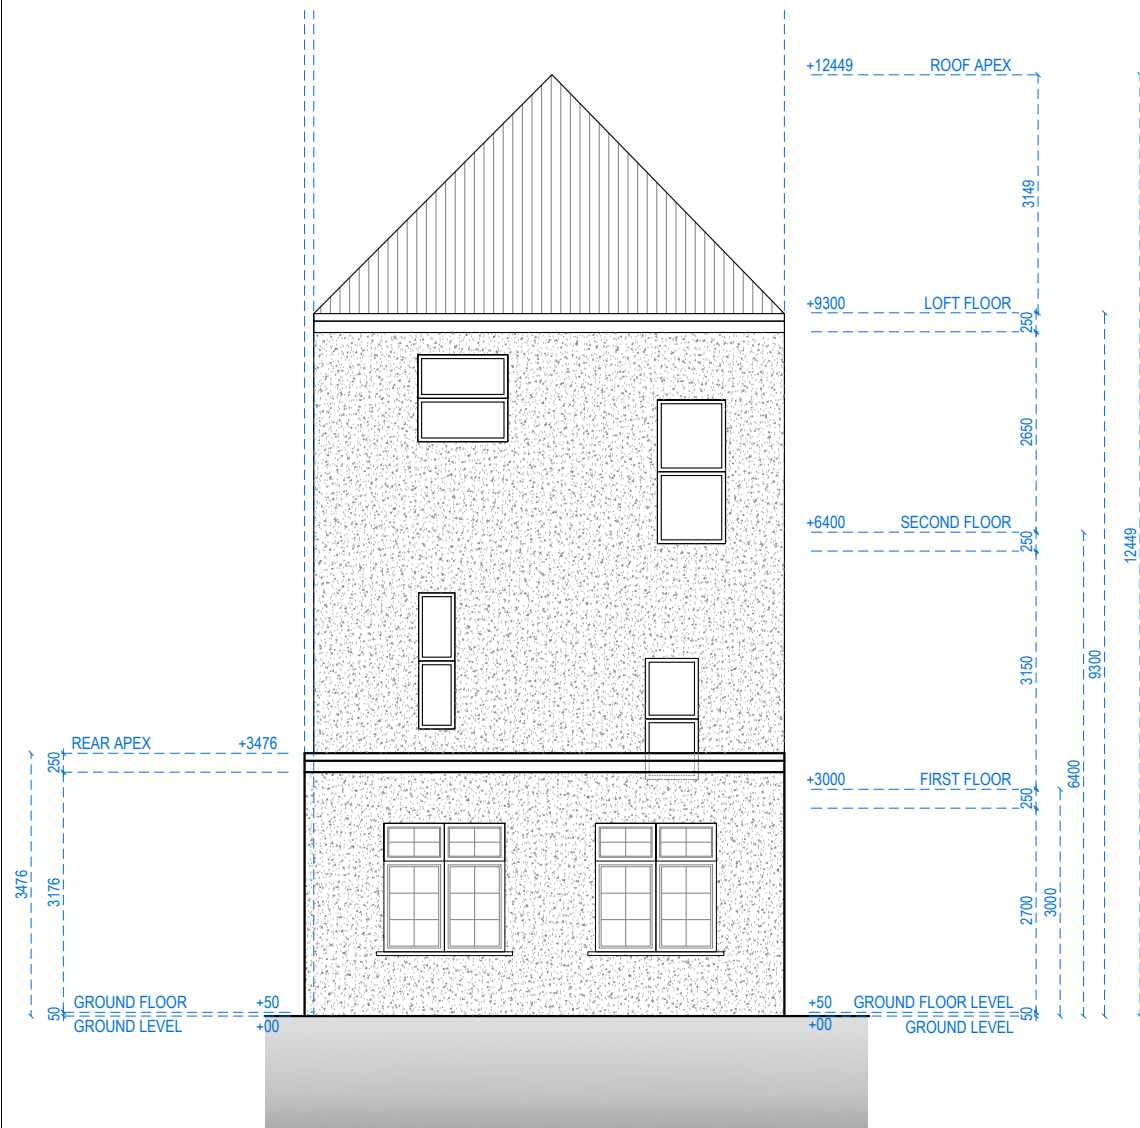

REAR ELEVATION

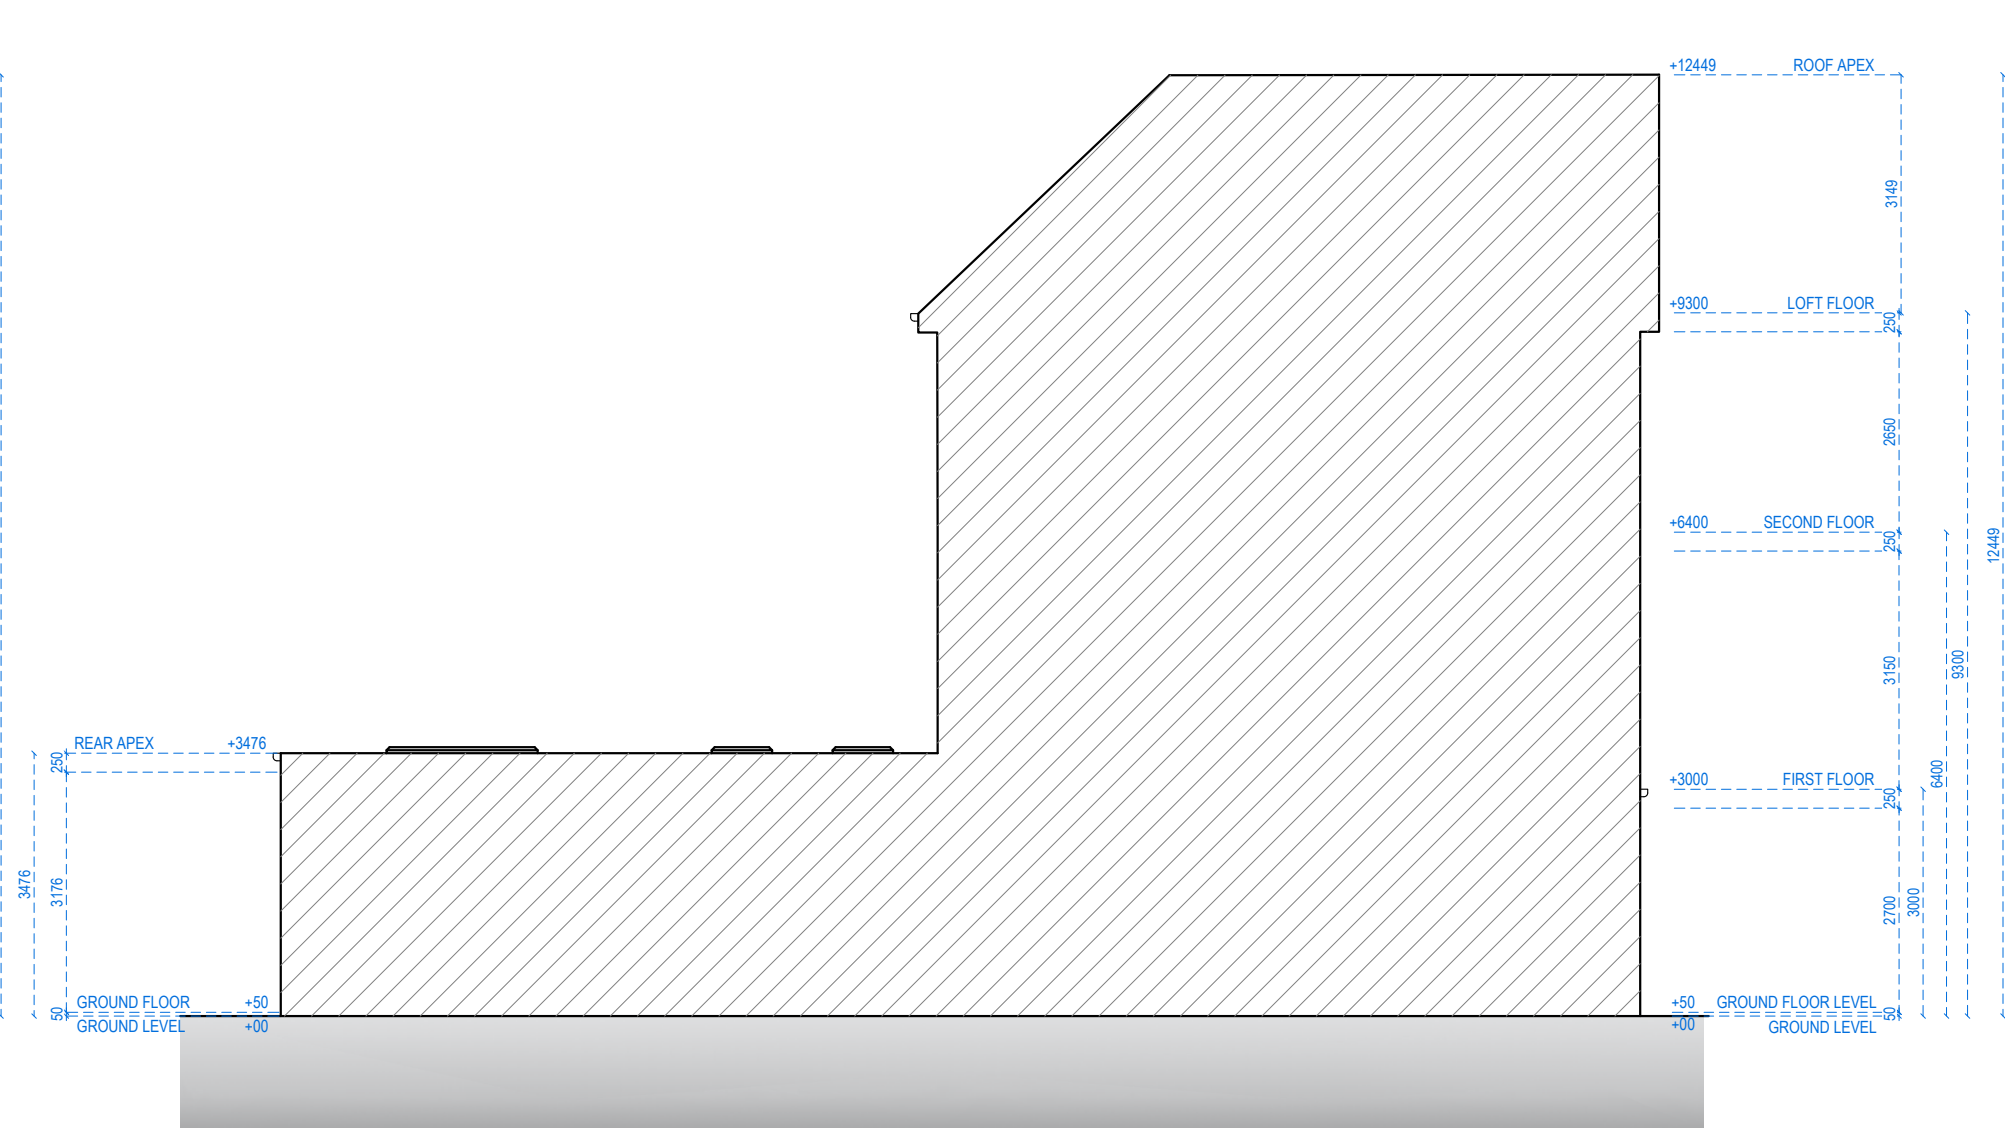

LEFT SIDE ELEVATION



Address - Unit 4, Grosvenor Way, London E5 9ND
Phone - 020 3781 8008
E-mail - office@redwoodsprojects.co.uk
Web - www.redwoodsprojects.co.uk

Any errors on Dimensions to be reported to the Architect prior to commencement of Works.
Dimensions and areas are based on survey information.
This drawing is copyright © Redwoods Projects.
All dimensions to be checked on site Prior work.

REFERENCE: 519 SEVEN SISTERS RD, LONDON N15 6EP, UK

TITLE: PROPOSED DRAWINGS
ELEVATIONS

PROJECT No 3978 DATE: 04-06-2026


SHEET No P 04

0 1 2 5m scale 1:100 @A3

NOTES:

DRAWN BY MCDC

EDITED BY

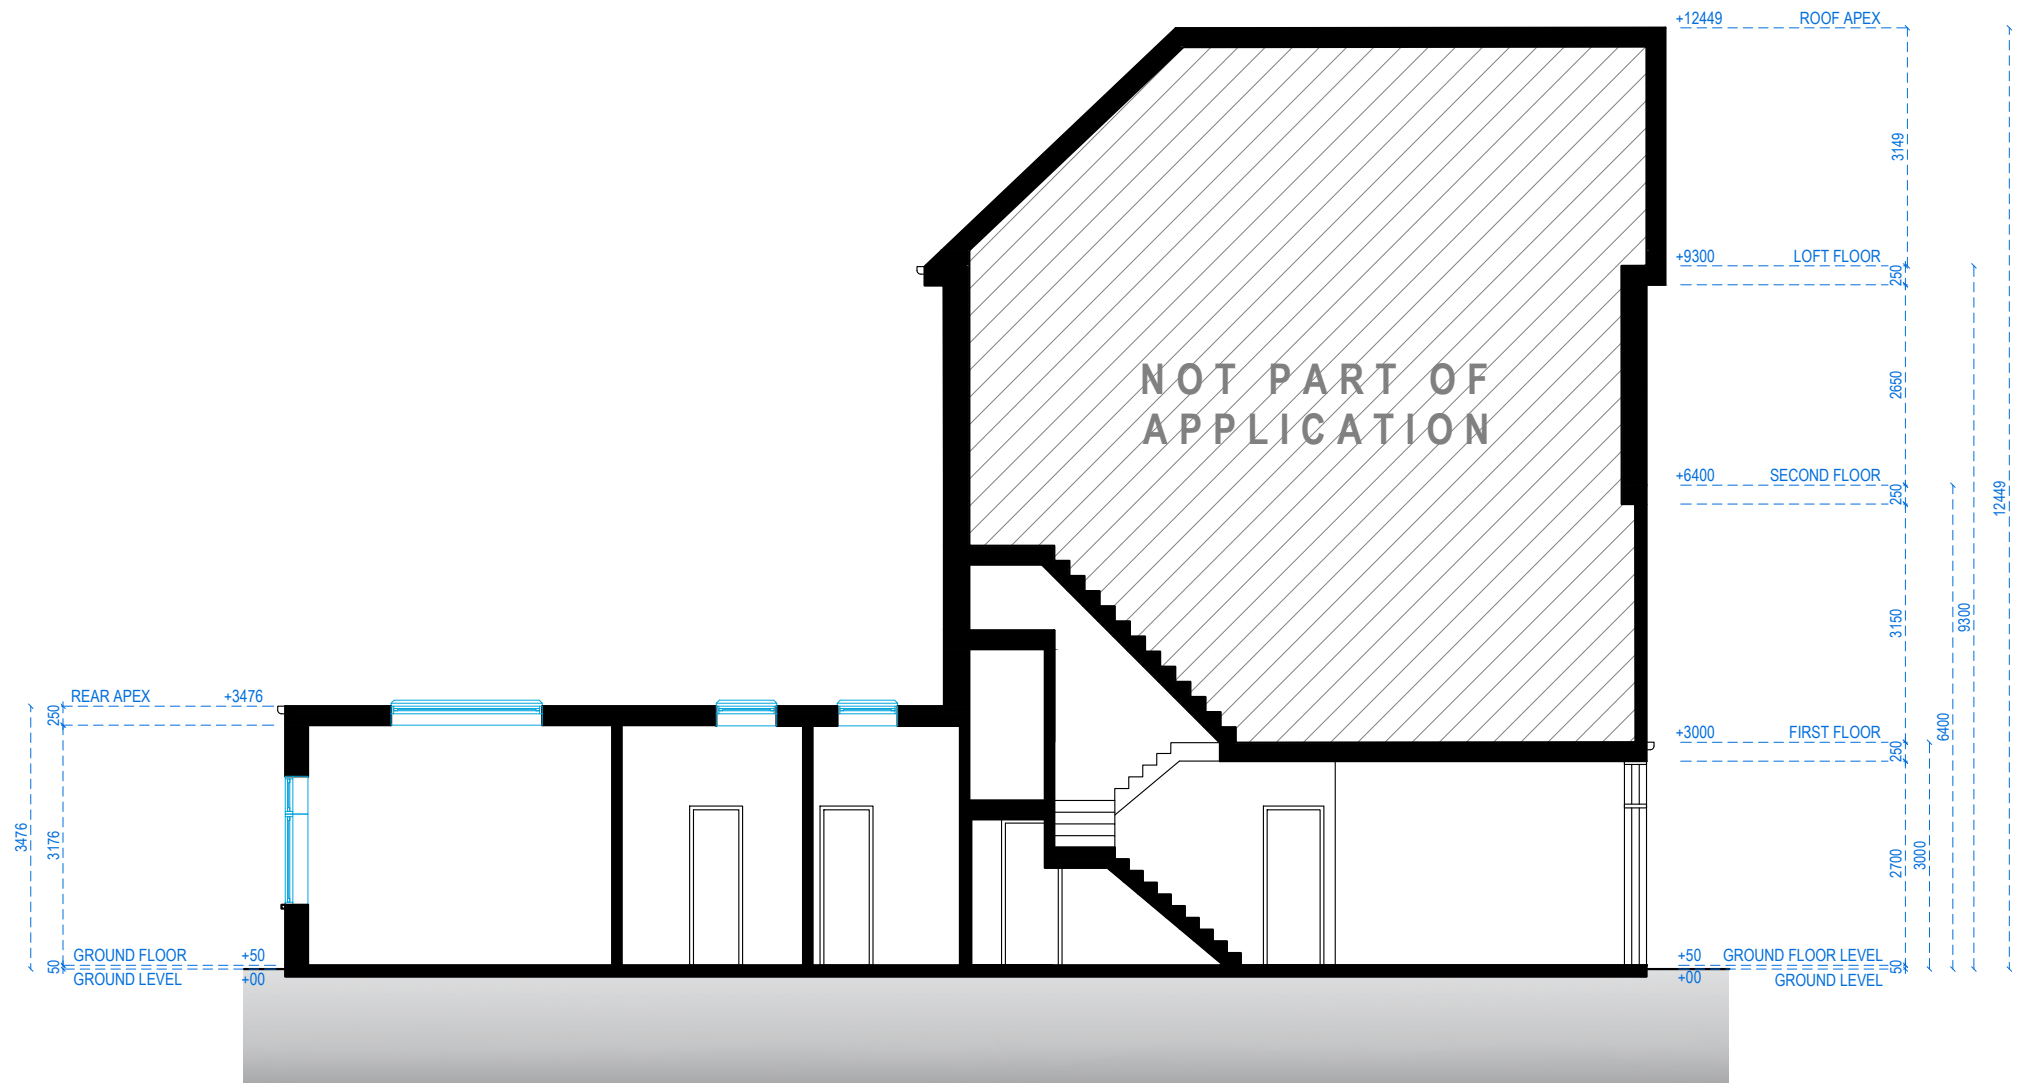

SECTION A-A



Address - Unit 4, Grosvenor Way, London E5 9ND
Phone - 020 3781 8008
E-mail - office@redwoodsprojects.co.uk
Web - www.redwoodsprojects.co.uk

Any errors on Dimensions to be reported to the Architect prior to commencement of Works.
Dimensions and areas are based on survey information.
This drawing is copyright © Redwoods Projects.
All dimensions to be checked on site Prior work.

REFERENCE: 519 SEVEN SISTERS RD, LONDON N15 6EP, UK

TITLE: PROPOSED DRAWINGS
SECTION

PROJECT No 3978 DATE: 04-06-2026

SHEET No P 05

0 1 2 5m scale 1:100 @A3

NOTES:

DRAWN BY MCDC

EDITED BY