



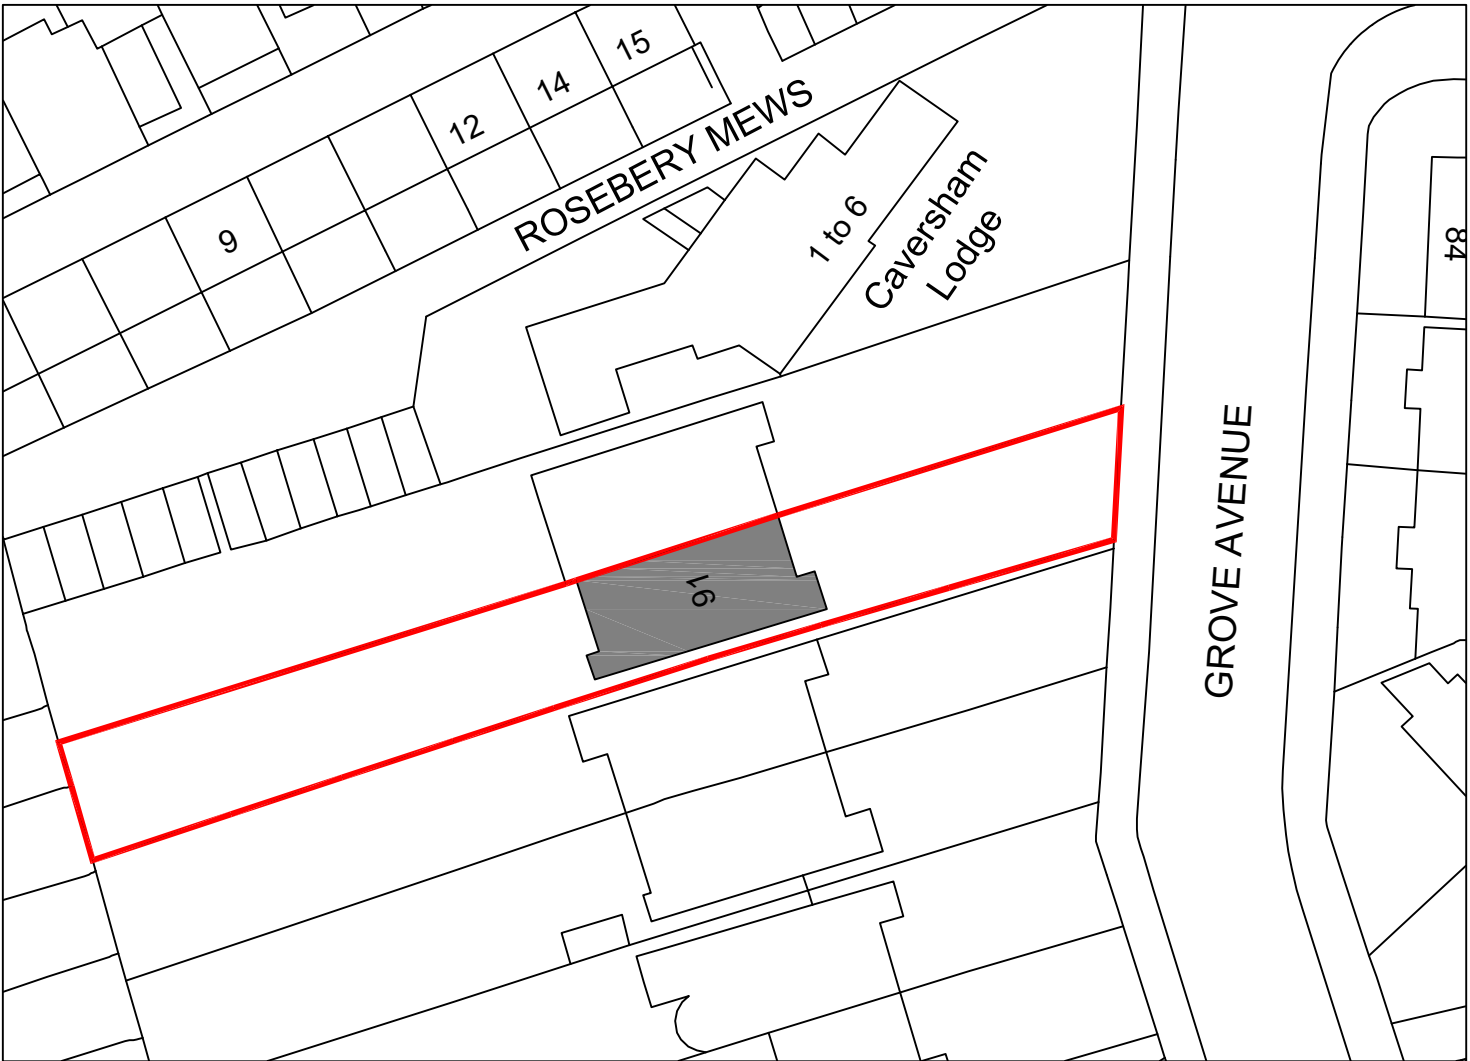


BLOCK PLAN SCALE 1:500

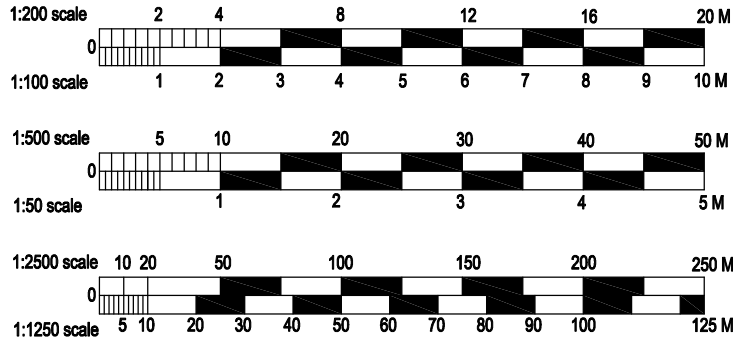


PROPOSED REAR ELEVATION



PROPOSED SIDE ELEVATION

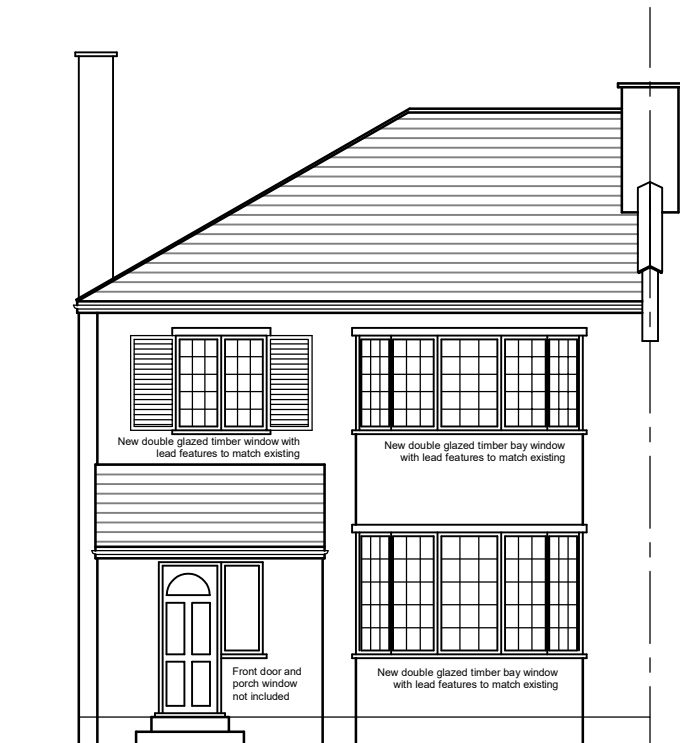


PROPOSED FRONT ELEVATION

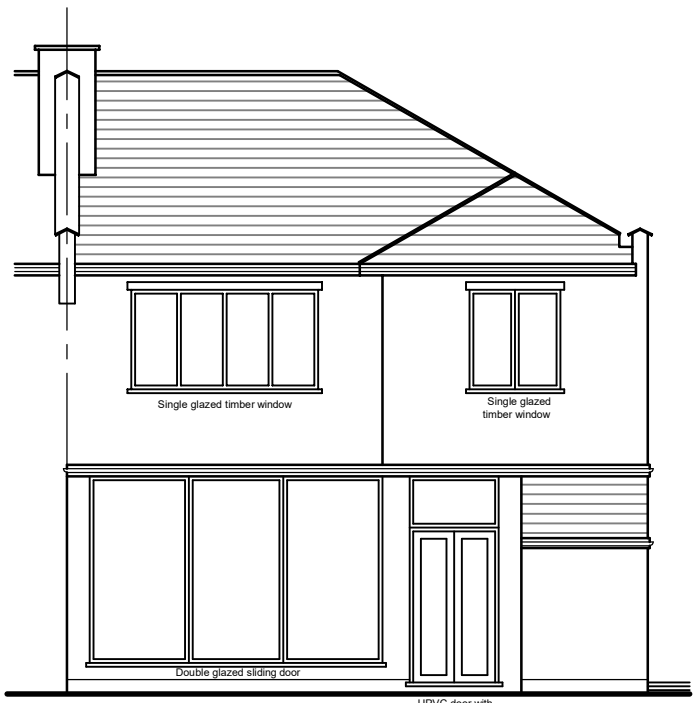



EXISTING REAR ELEVATION



EXISTING SIDE ELEVATION

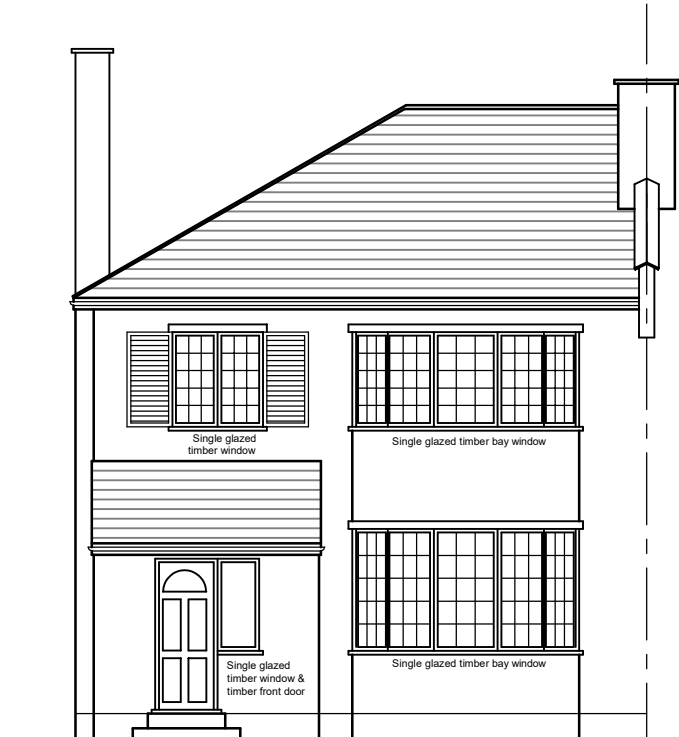

EXISTING FRONT ELEVATION

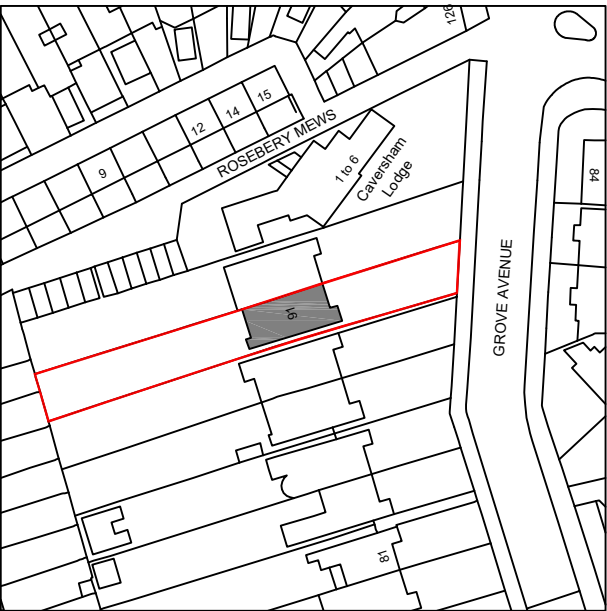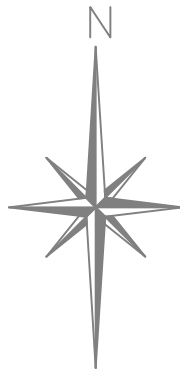

SITE LOCATION LAYOUT SCALE 1:1250

TEL - 020 3623 2400 - MOB - 07917 865 403
EMAIL - MARC@CAPITALARCHITECTURALDESIGN.COM
189 CAT HILL, COCKFOSTERS EN4 8HS

PROJECT
PROPOSED NEW WINDOWS AT
91 GROVE AVENUE, MUSWELL HILL
LONDON N10 2AL

CLIENT
SUSAN CLAYSON

CLIENT
REF

DRAWING
EXISTING AND PROPOSED ELEVATIONS,
BLOCK PLAN & SITE LOCATION LAYOUT

SCALE	DATE	DRAWING NO.	REV
1:100	SEPT 2026	2026-1 125/100	

All dimensions must be checked on site, errors and omissions must be reported. This drawing is subject to Copyright ©

PLANNING © PROJECT MANAGEMENT © CONSTRUCTION © SUSTAINABLE DESIGN SOLUTIONS © LANDSCAPE ARCHITECTURAL DESIGN SOLUTIONS © SHAPING © LANDSCAPING © DESIGN SOLUTIONS
CAPITAL ARCHITECTURAL DESIGN