





DRAWING NOTES:

ML

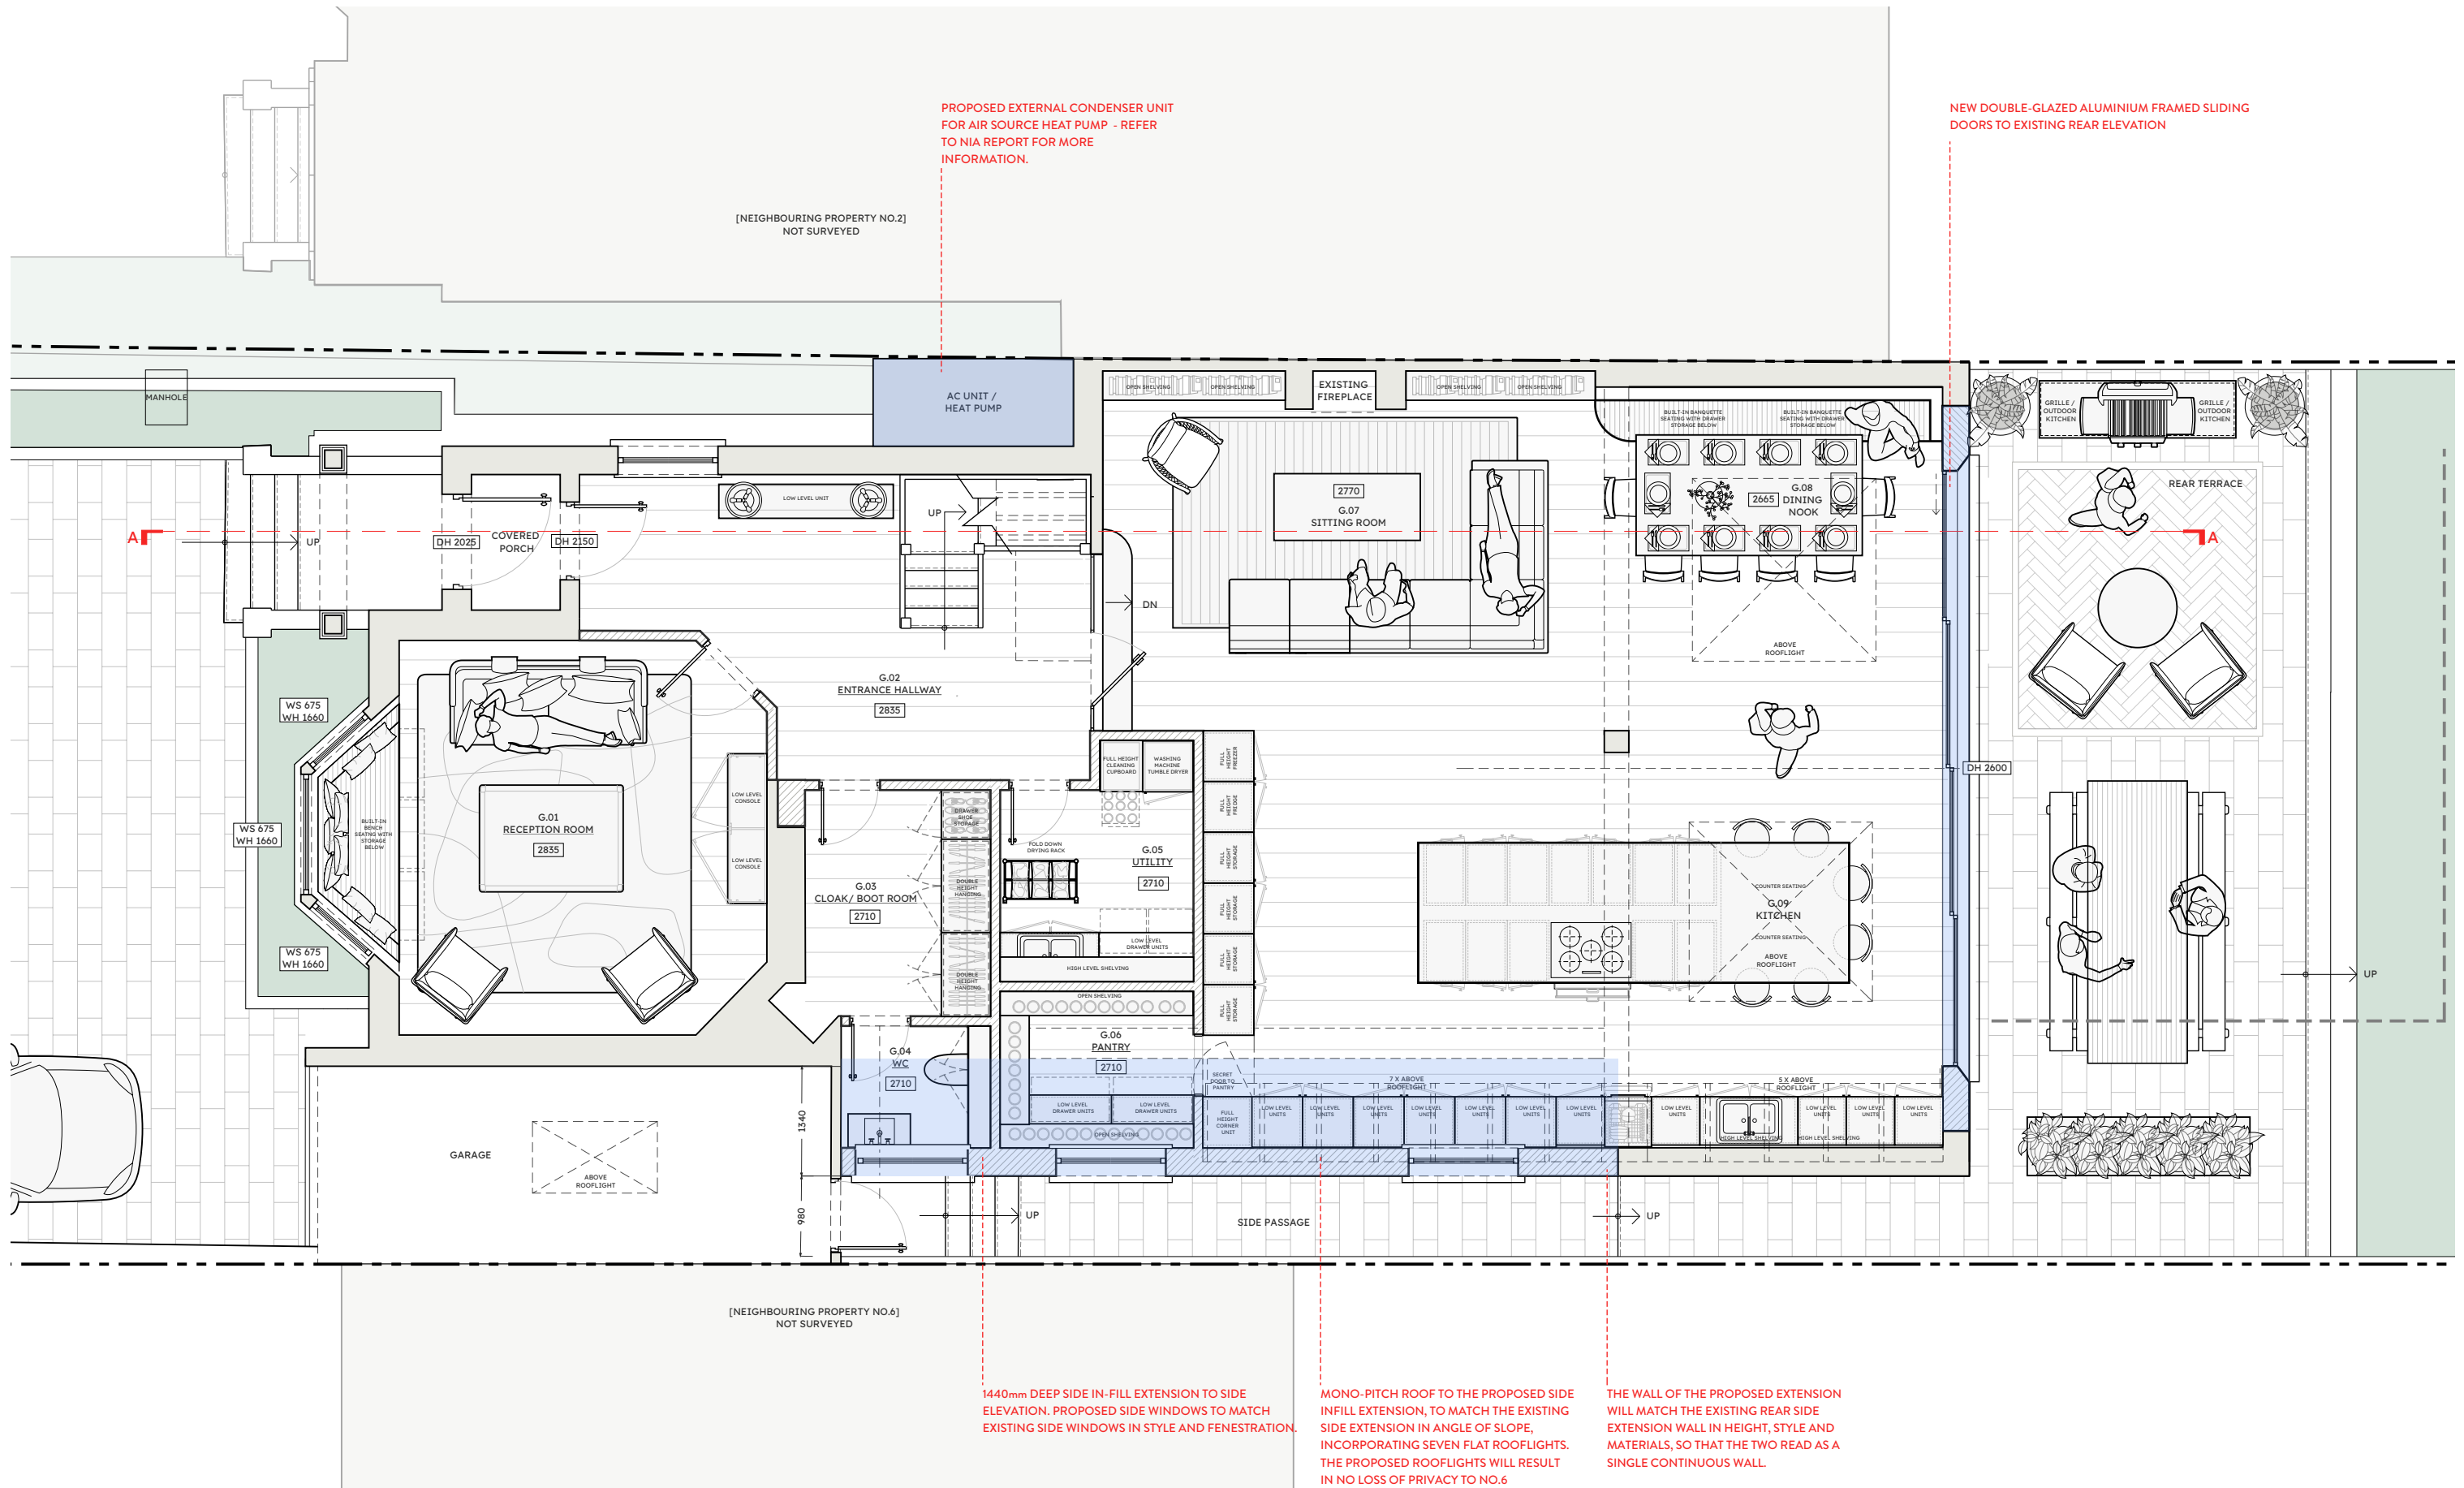


 


NL



140/201A

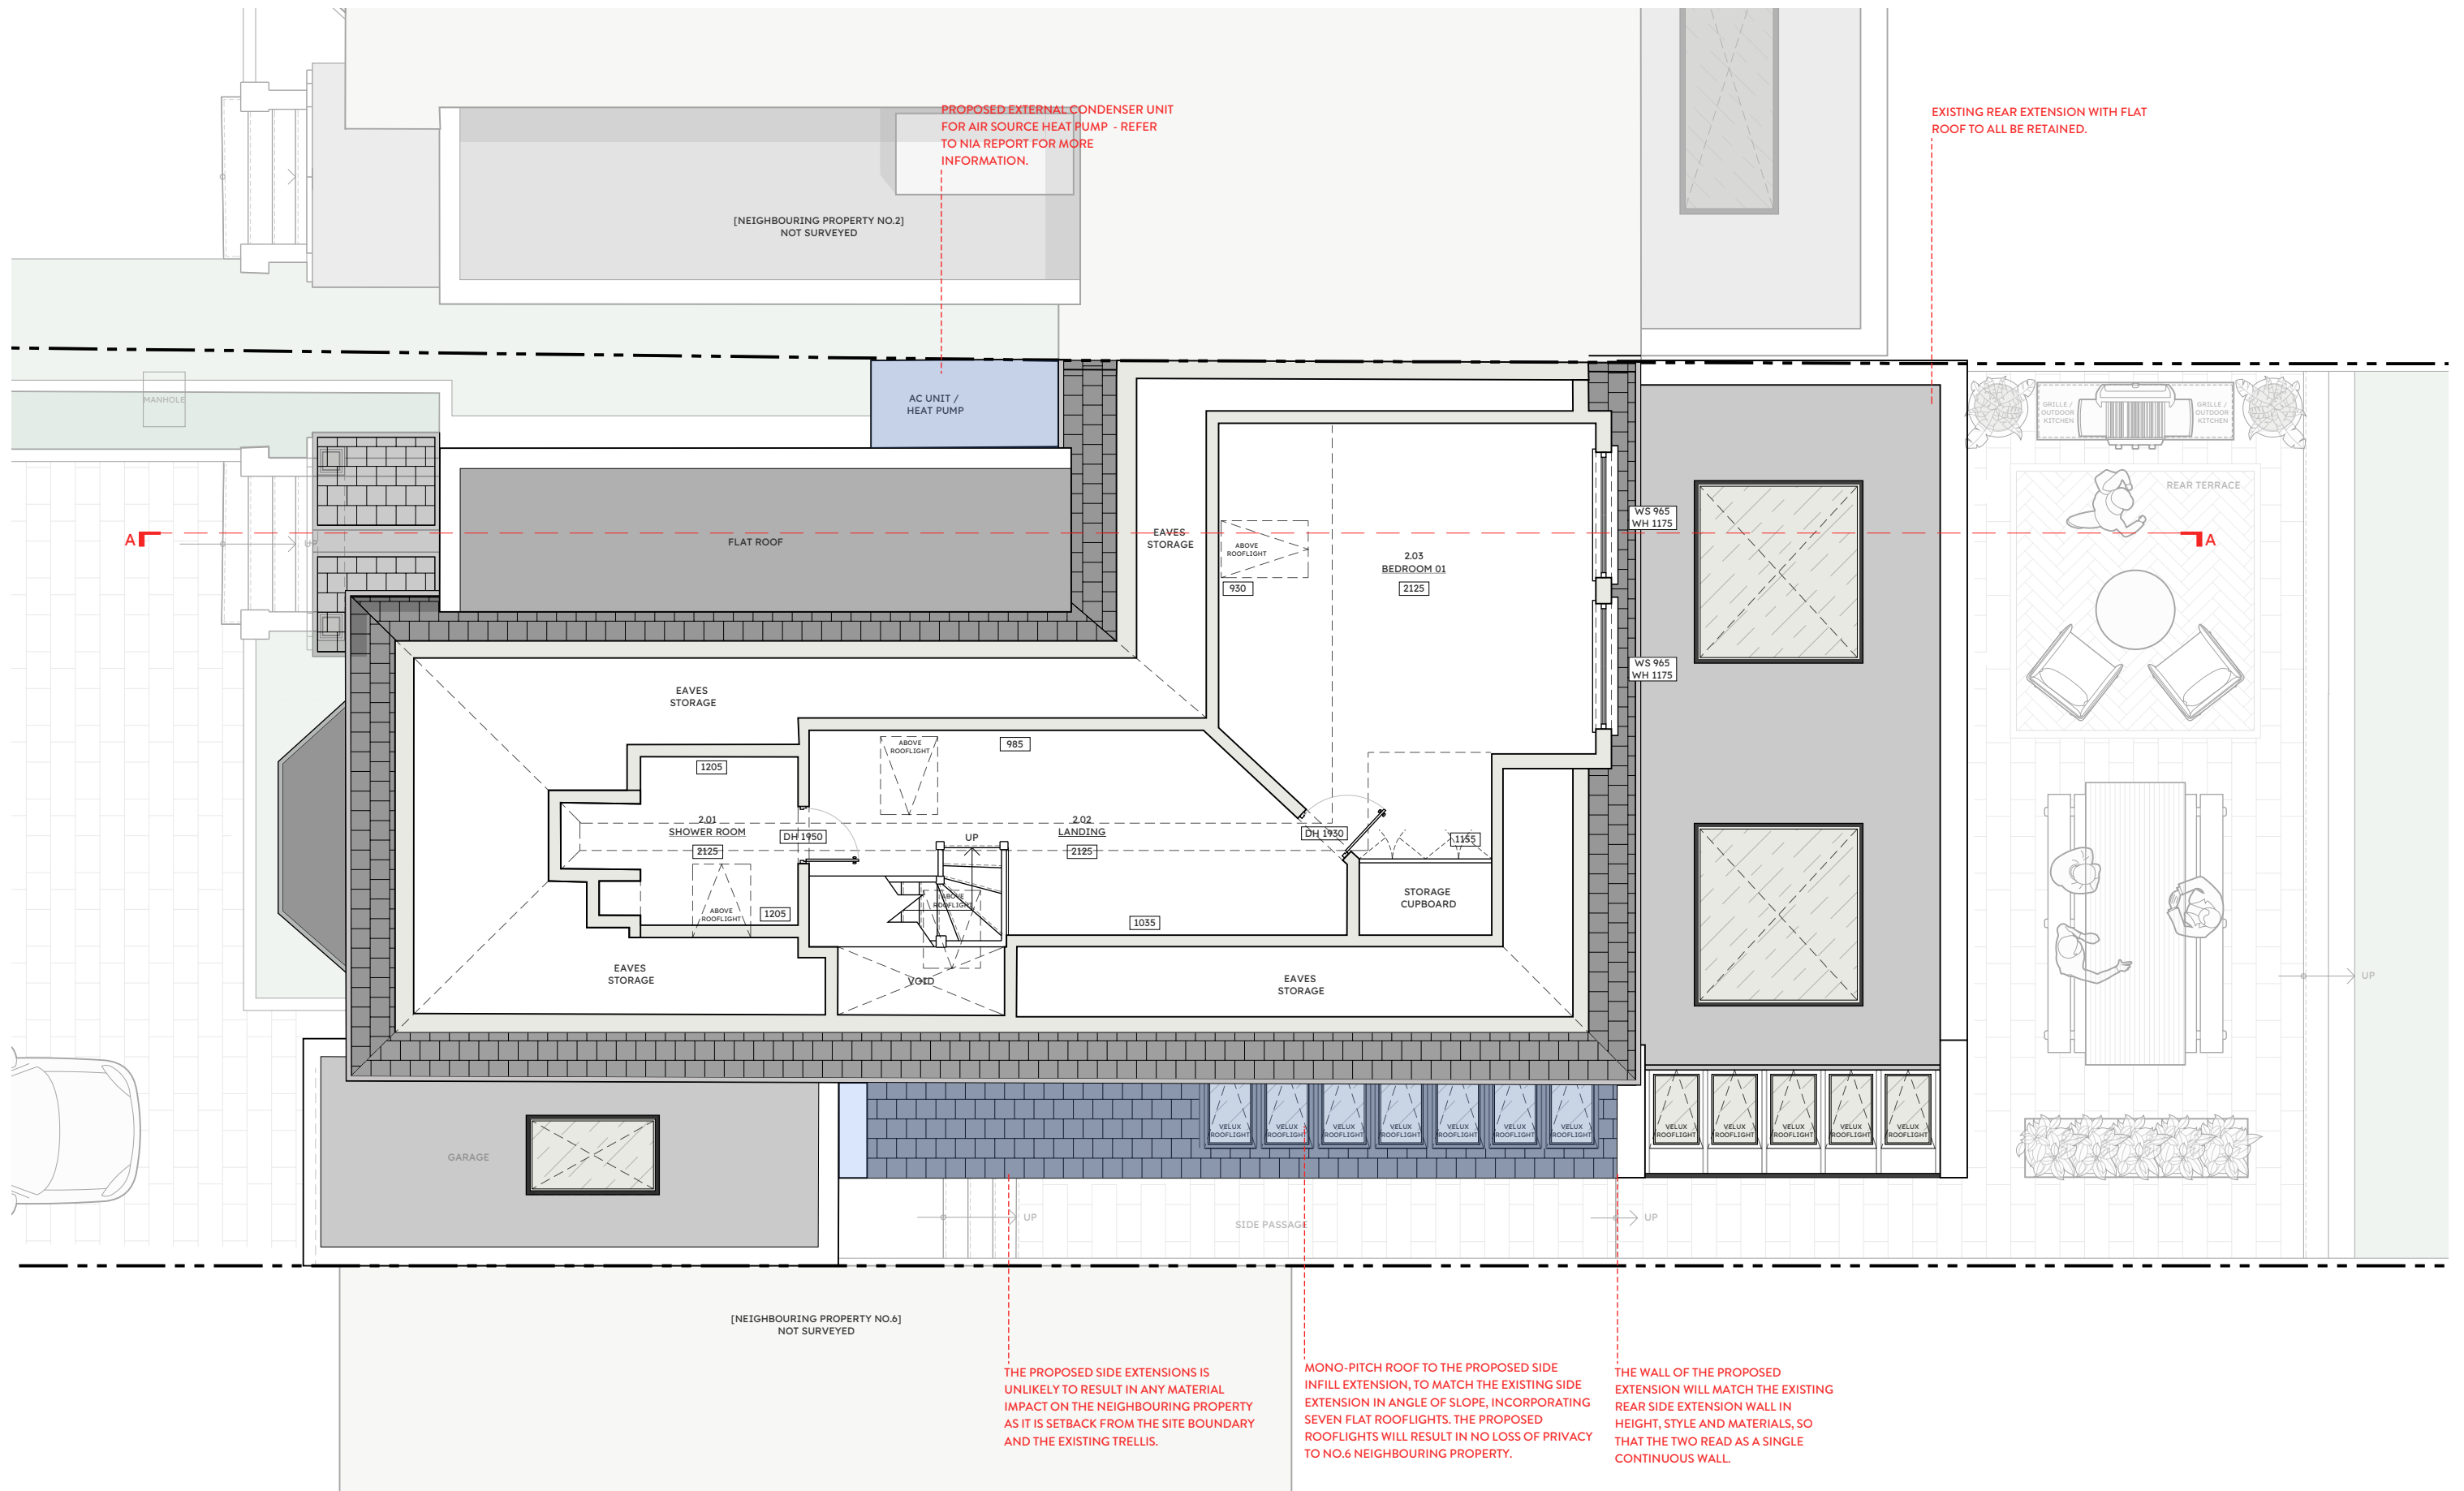



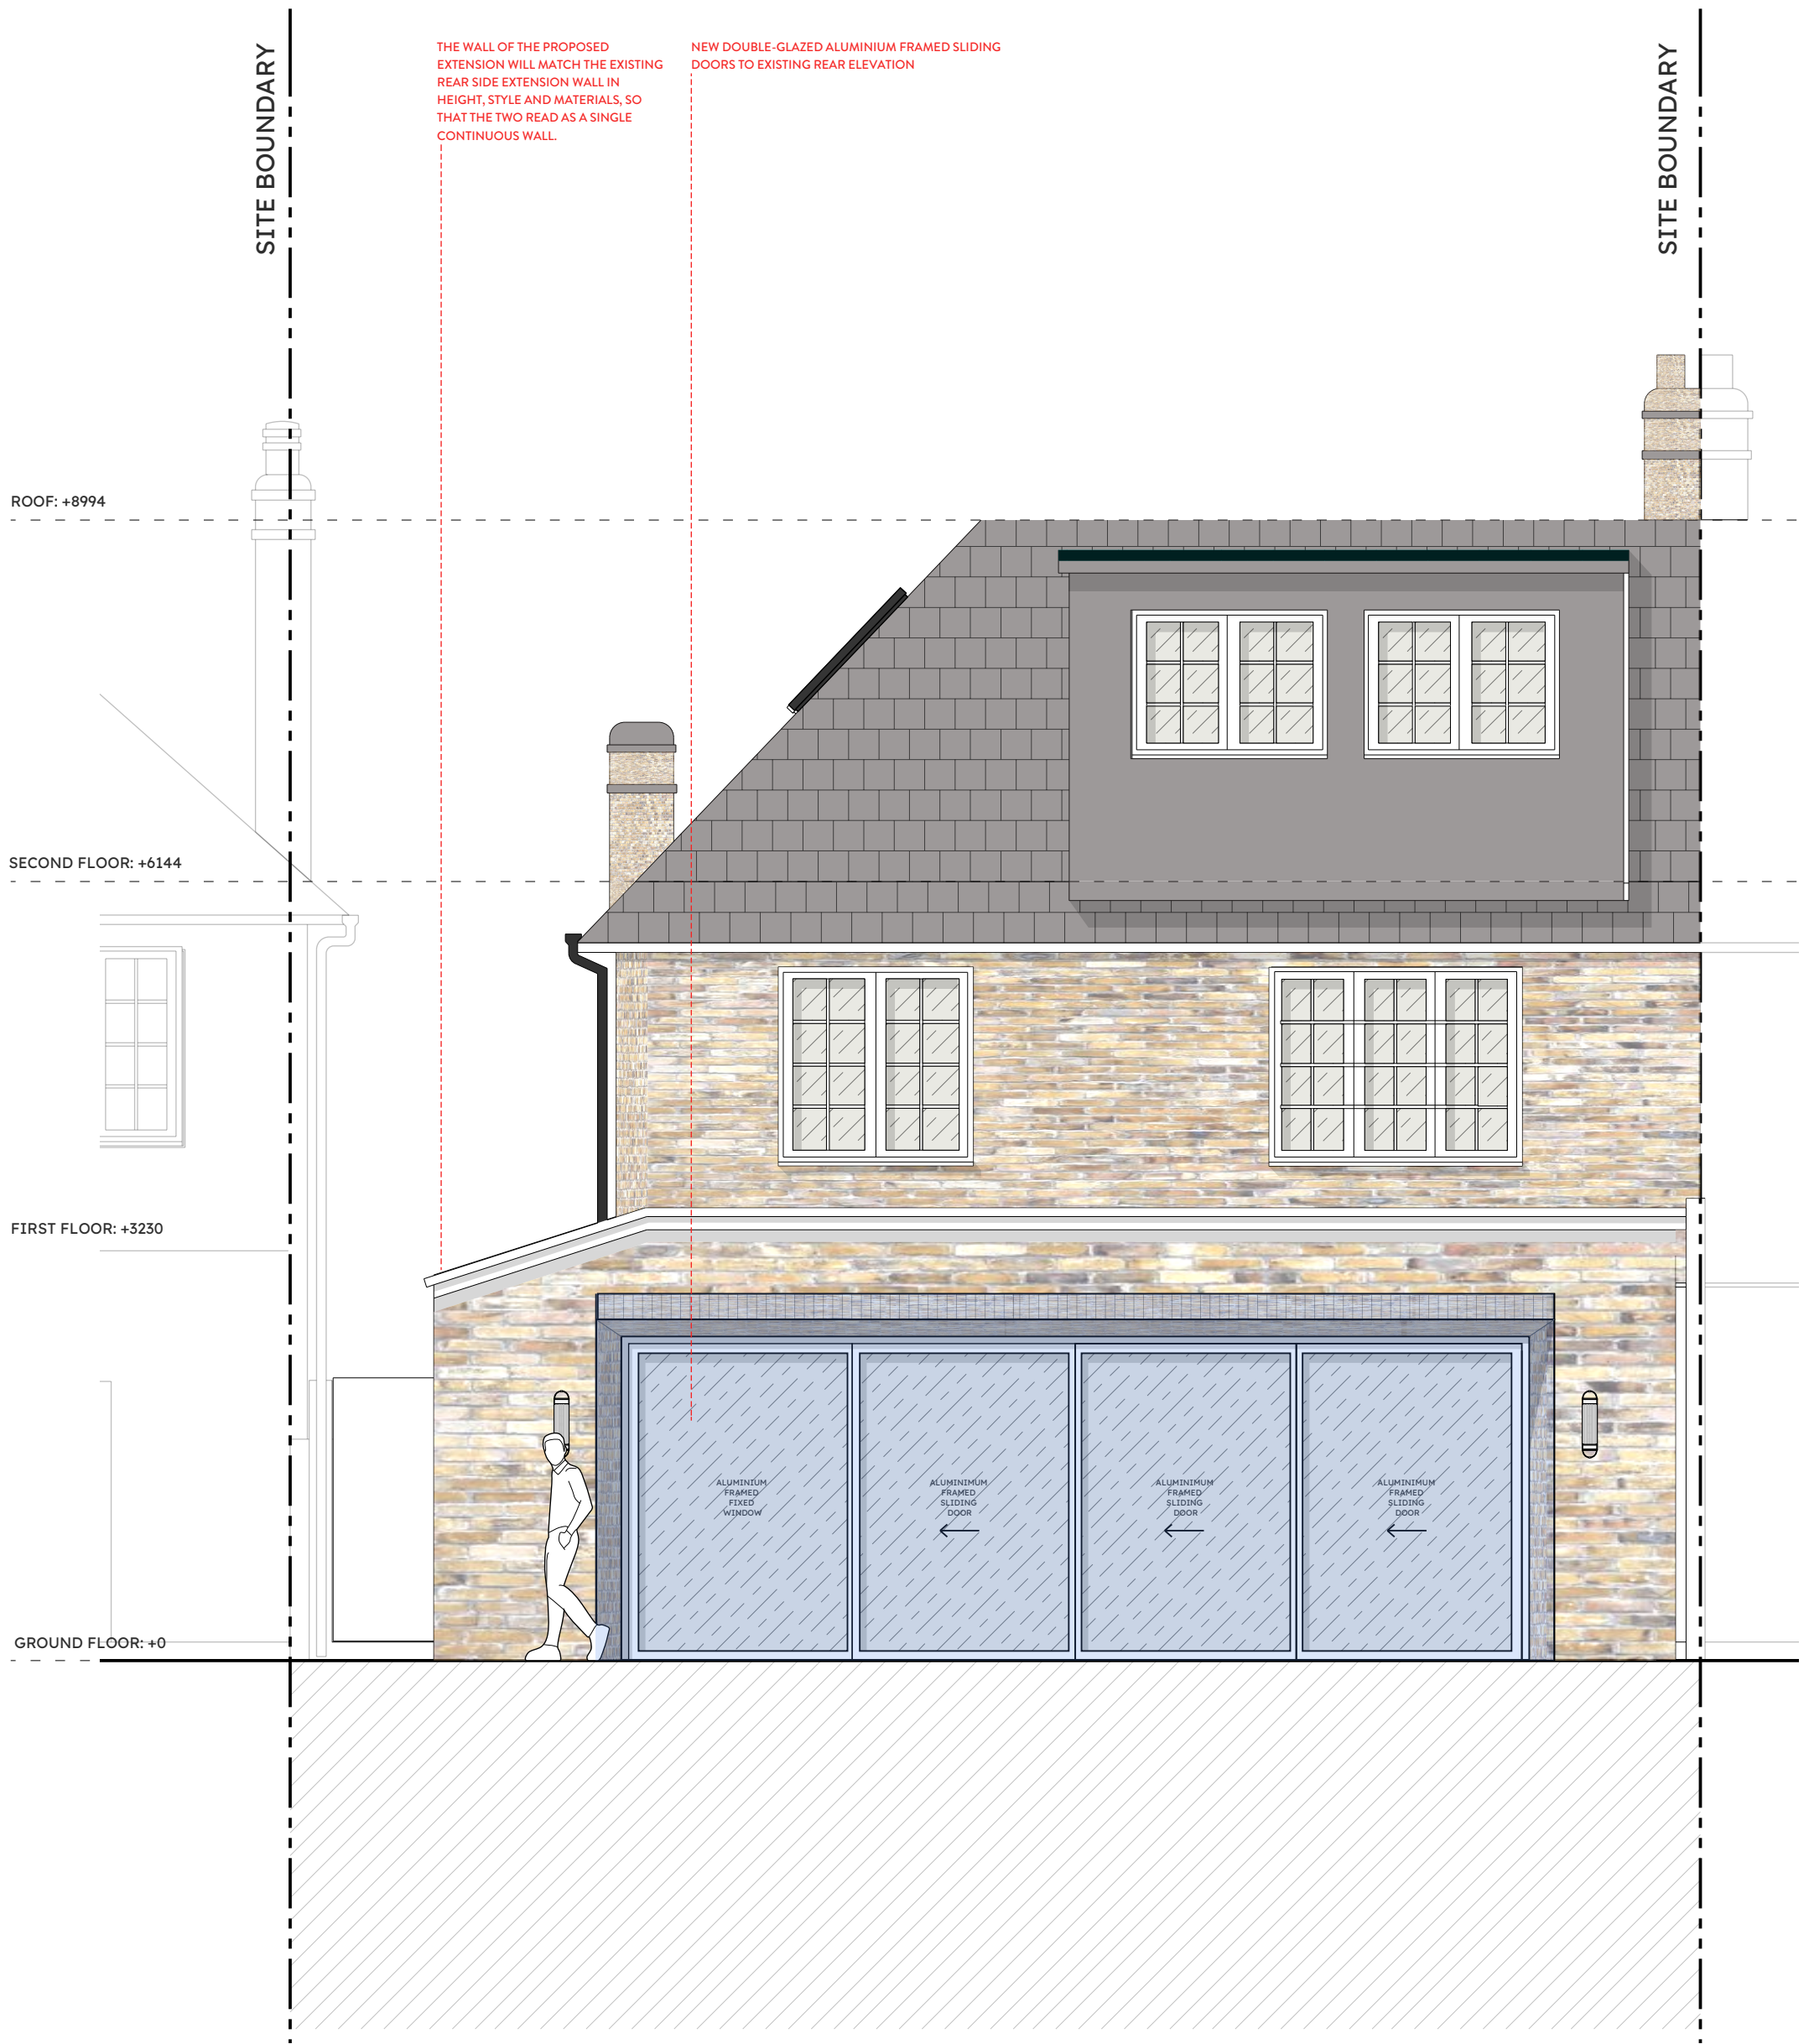

ML

PROJECT: 4 VIEW ROAD, LONDON N6 4DA

DRAWING TITLE: PROPOSED REAR ELEVATION

DATE: SEPTEMBER 2026

STATUS: PLANNING


SCALE: 1:50 @ A3

DWG NO:

MALIN+LYNN

+44 (0)7980 504546
+44 (0)7931 659006

140/205A

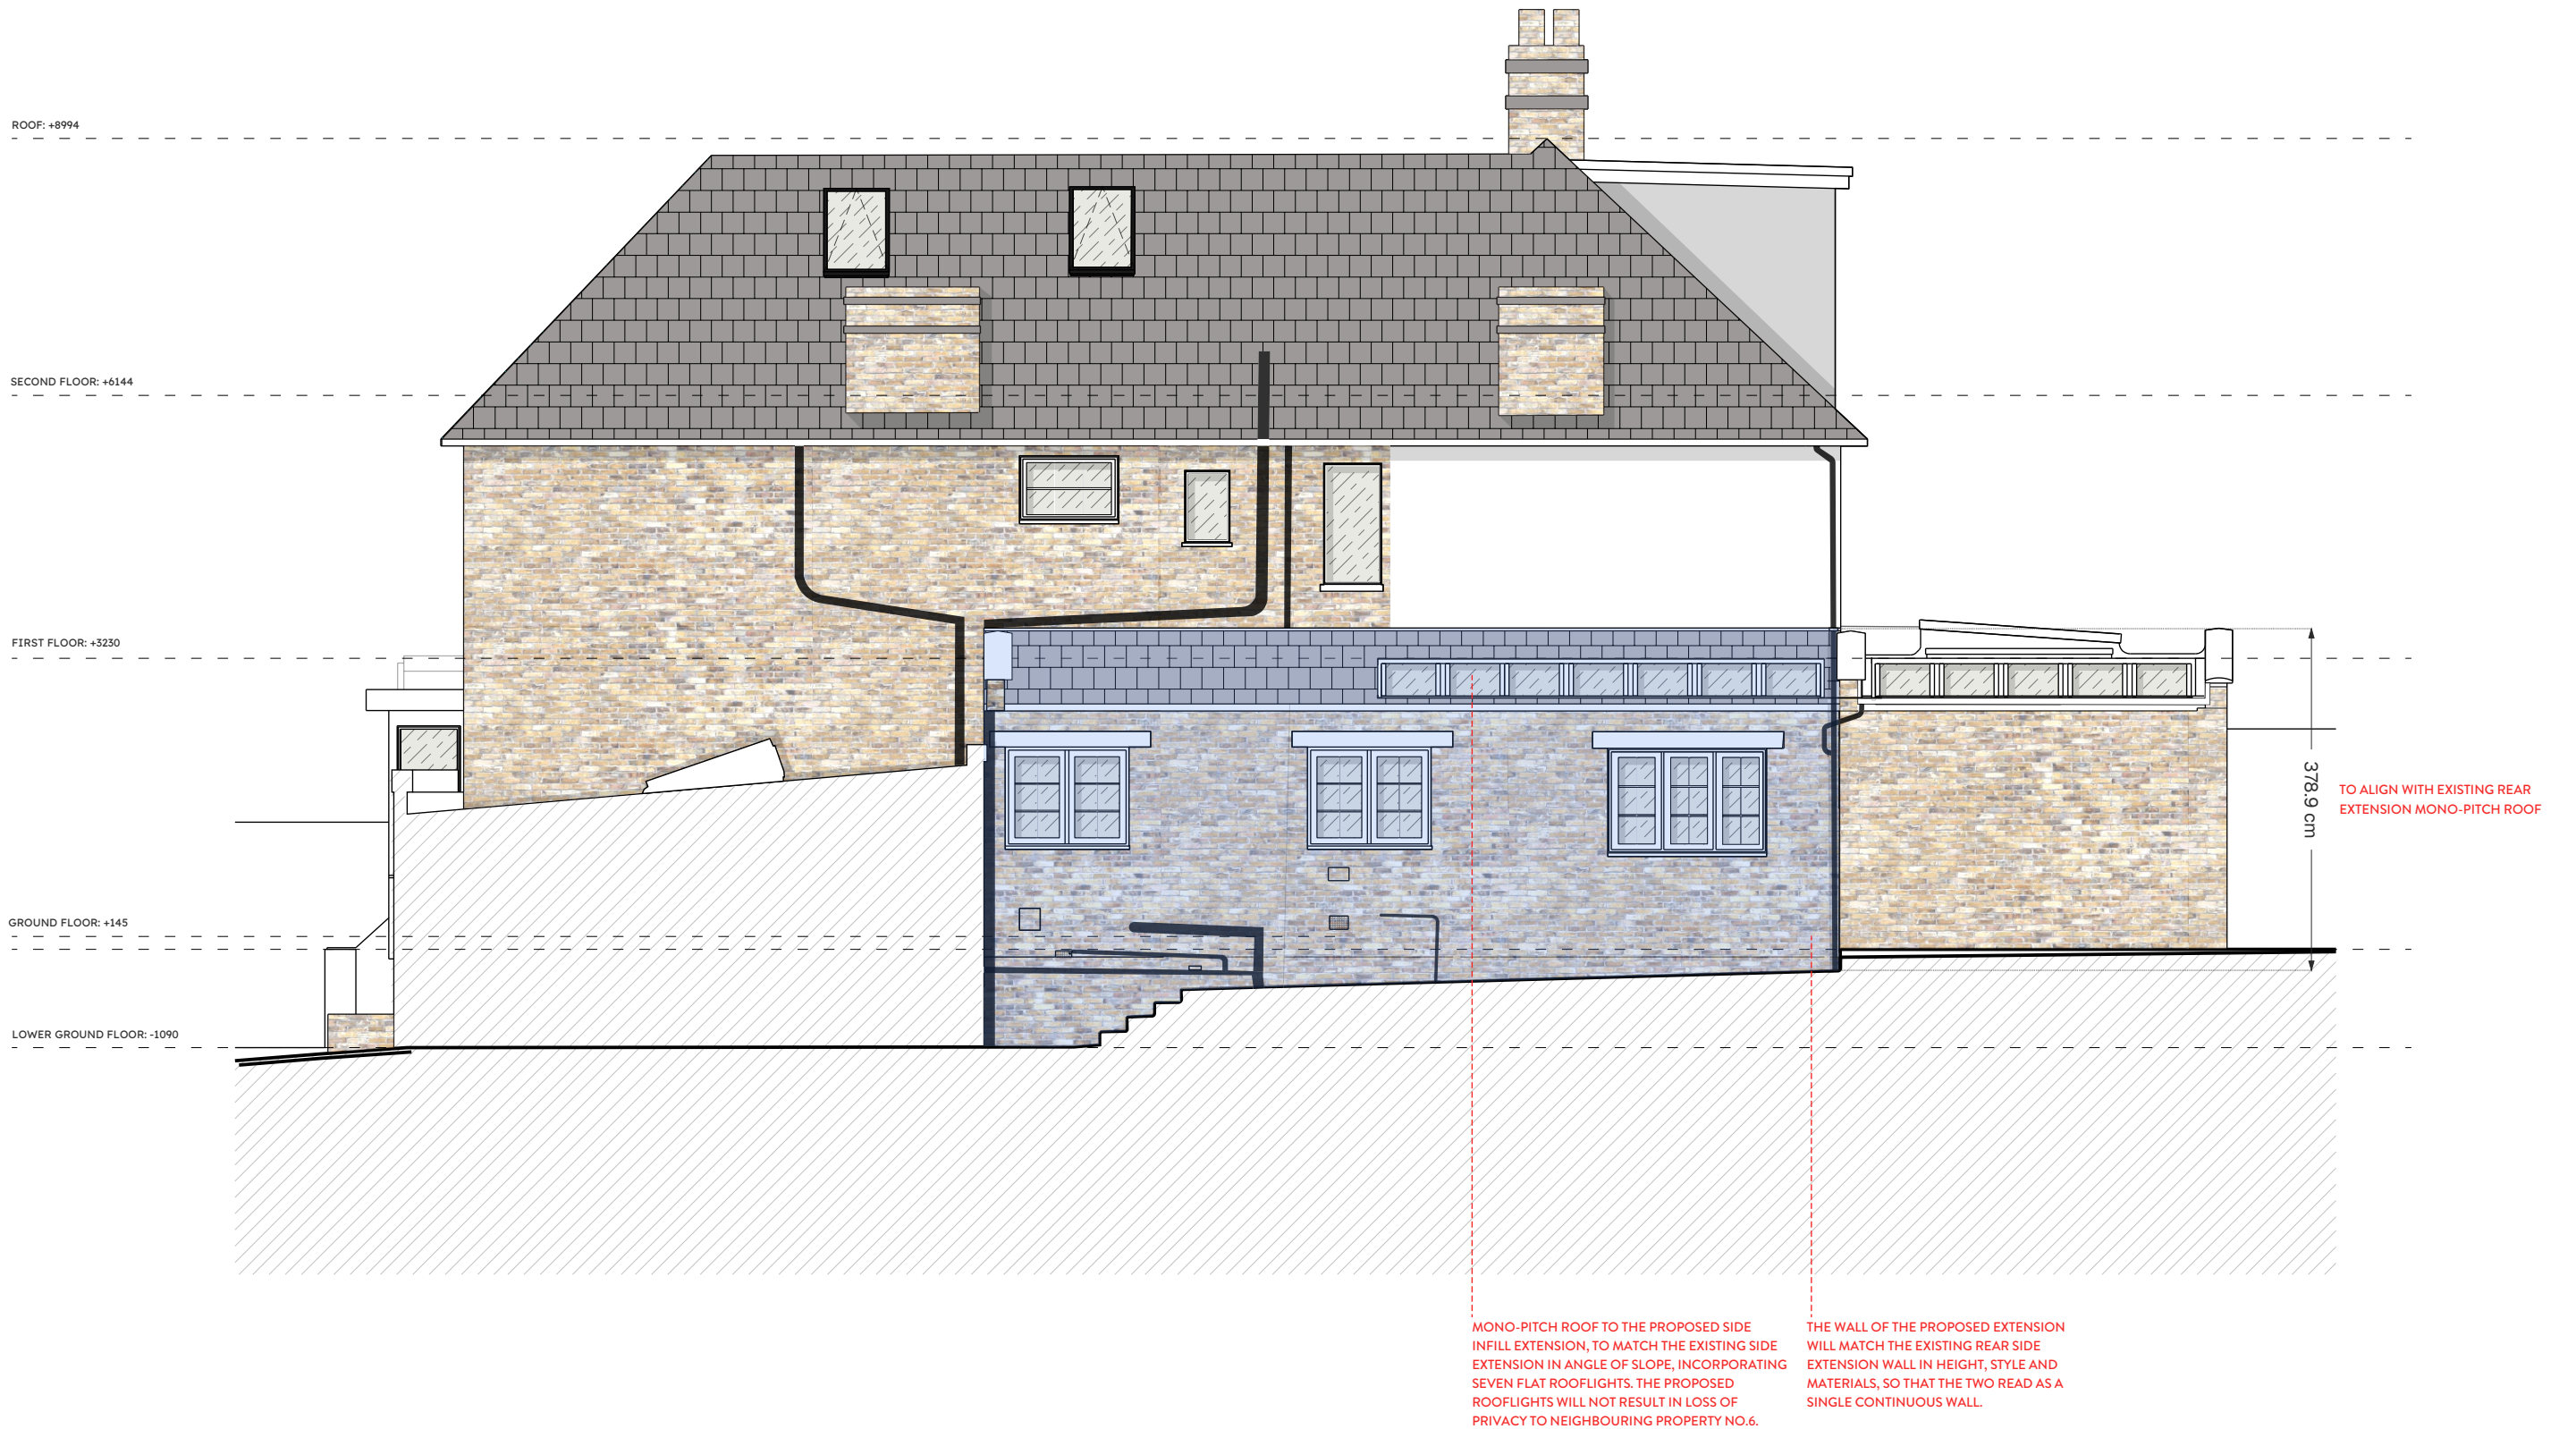

ML

DRAWING NOTES:



PROJECT: 4 VIEW ROAD, LONDON N6 4DA

DRAWING TITLE: PROPOSED SIDE ELEVATION

DATE: SEPTEMBER 2026

STATUS: PLANNING

SCALE: 1:75 @ A3

DWG NO:

MALIN+LYNN

+44 (0)7980 504546
+44 (0)7931 659006

140/206

