



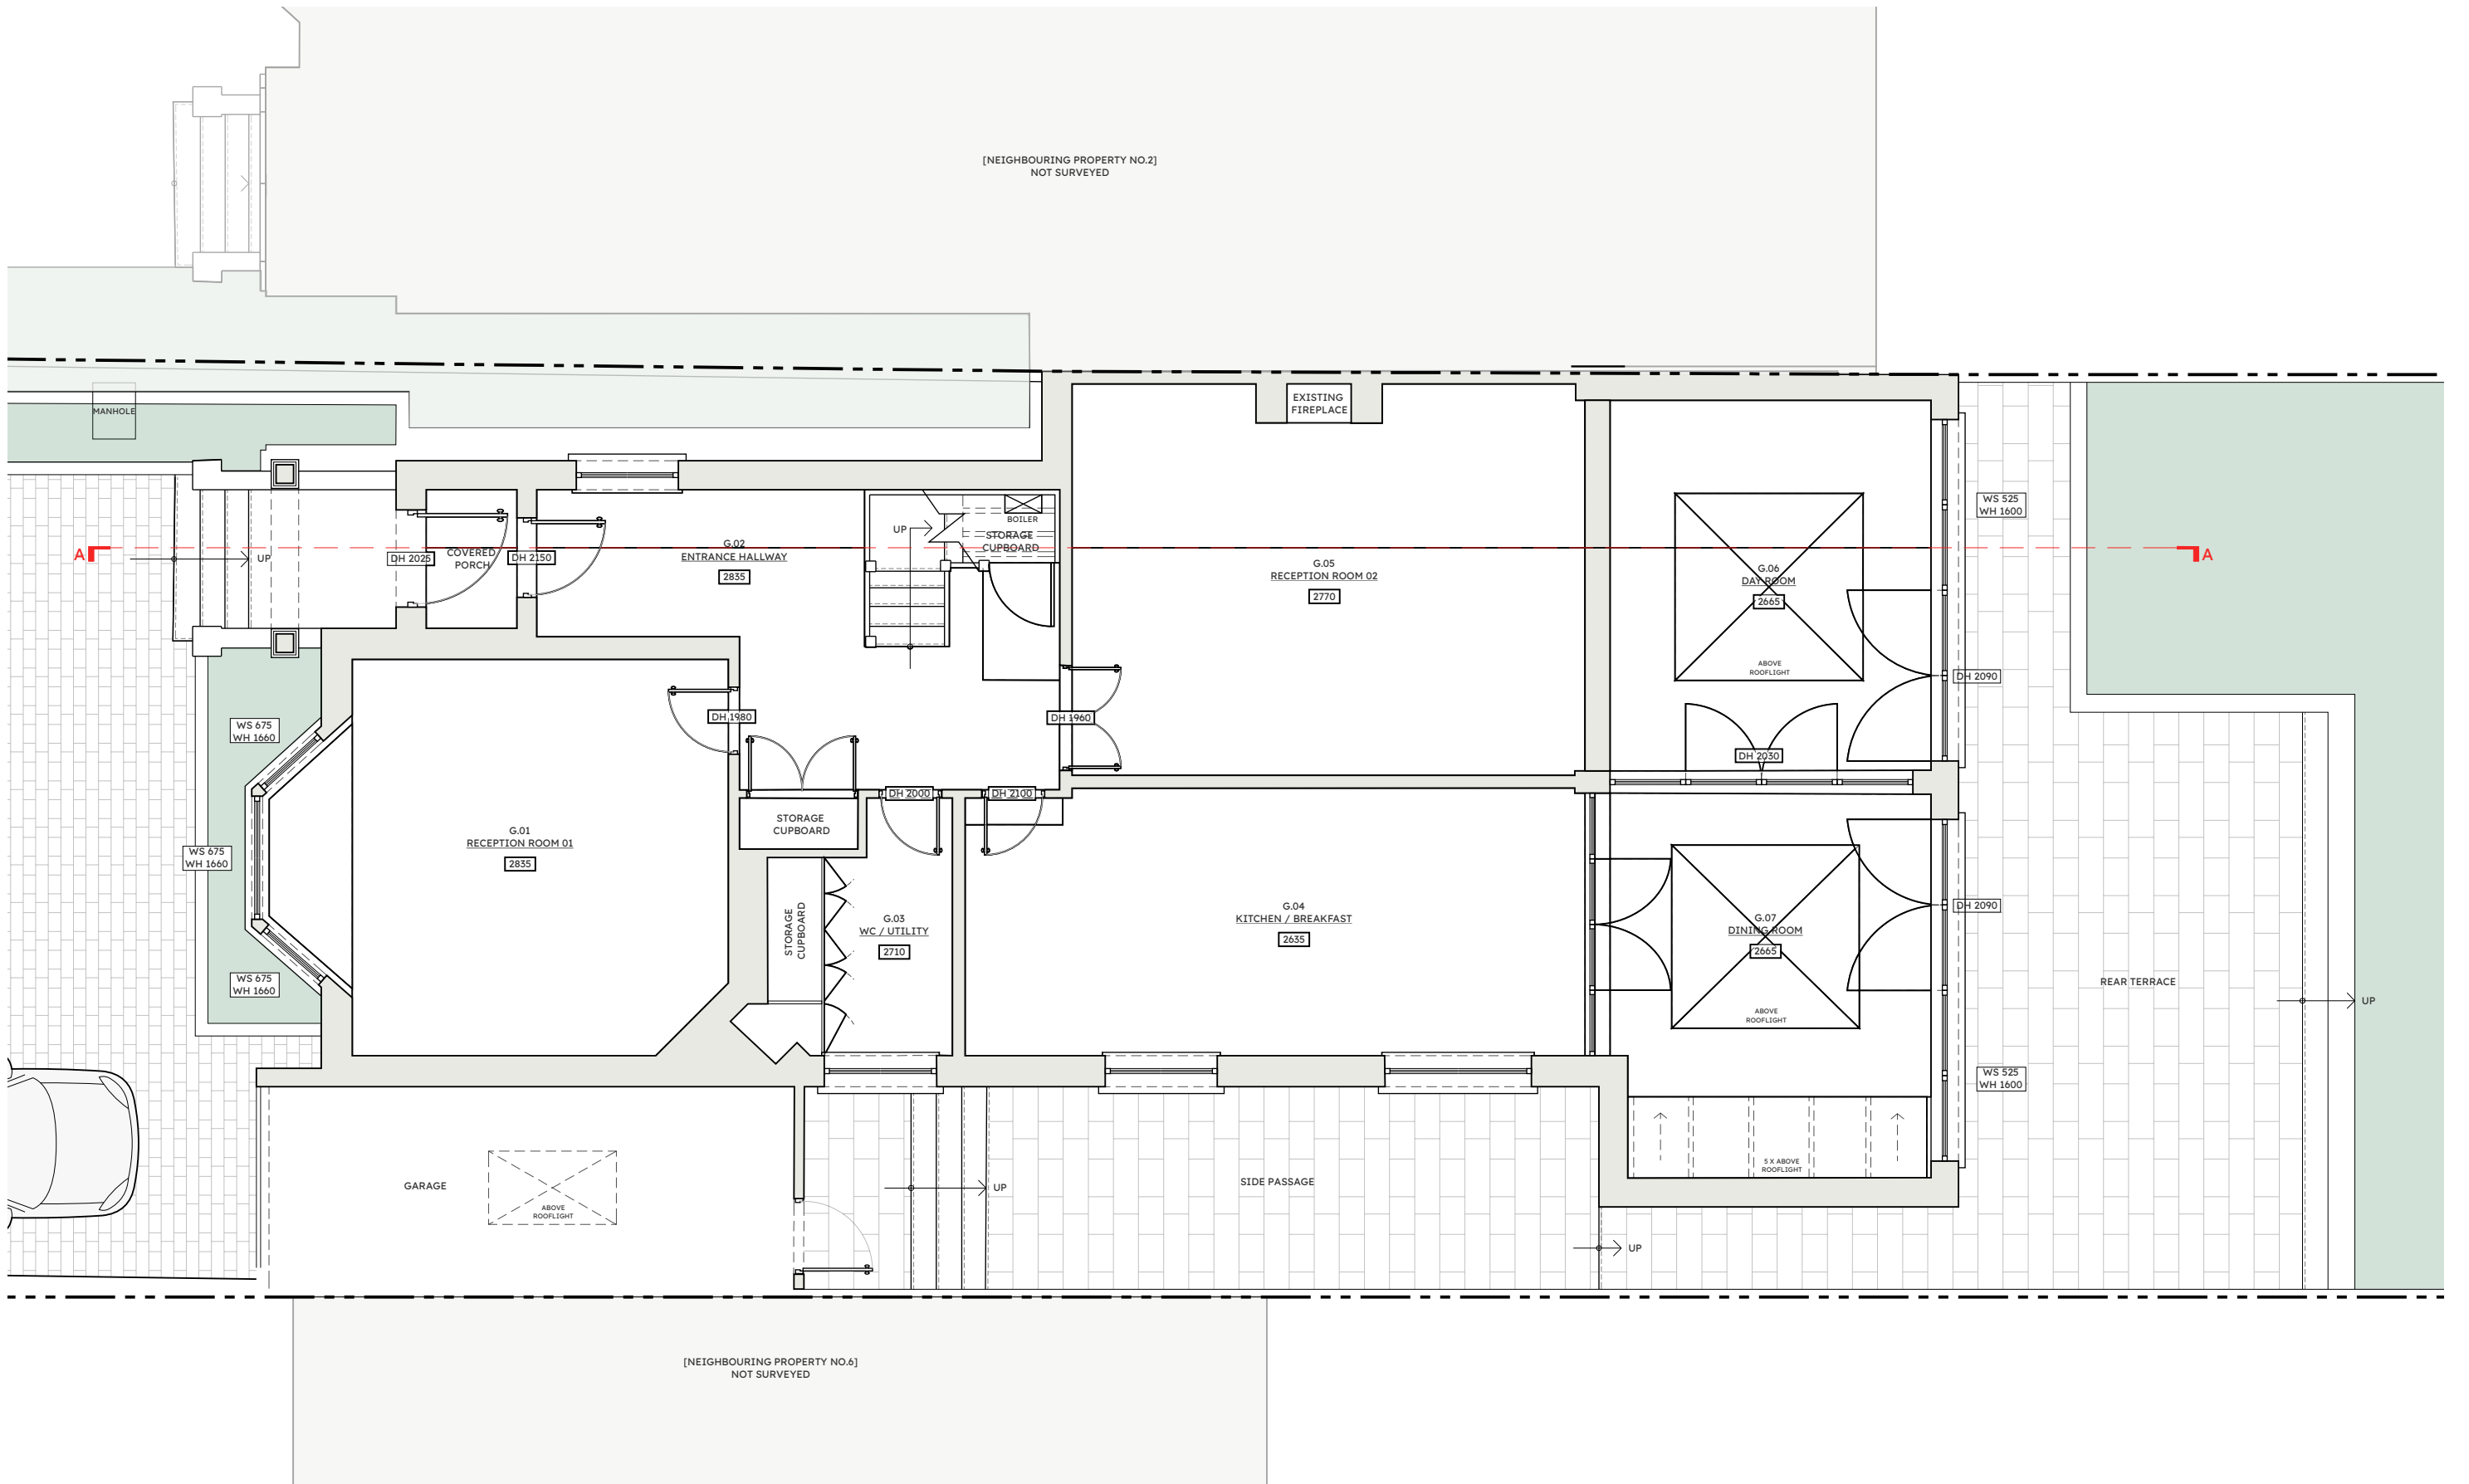

DRAWING NOTES:

DO NOT SCALE FROM DRAWINGS - ALL DIMENSIONS ARE TO BE READ FROM DRAWINGS AS ANNOTATED. MALIN+LYNN DO NOT TAKE RESPONSIBILITY FOR INCORRECT DIMENSIONS TAKEN FROM DRAWINGS UNLESS CONFIRMED WITH ARCHITECT ON SITE.



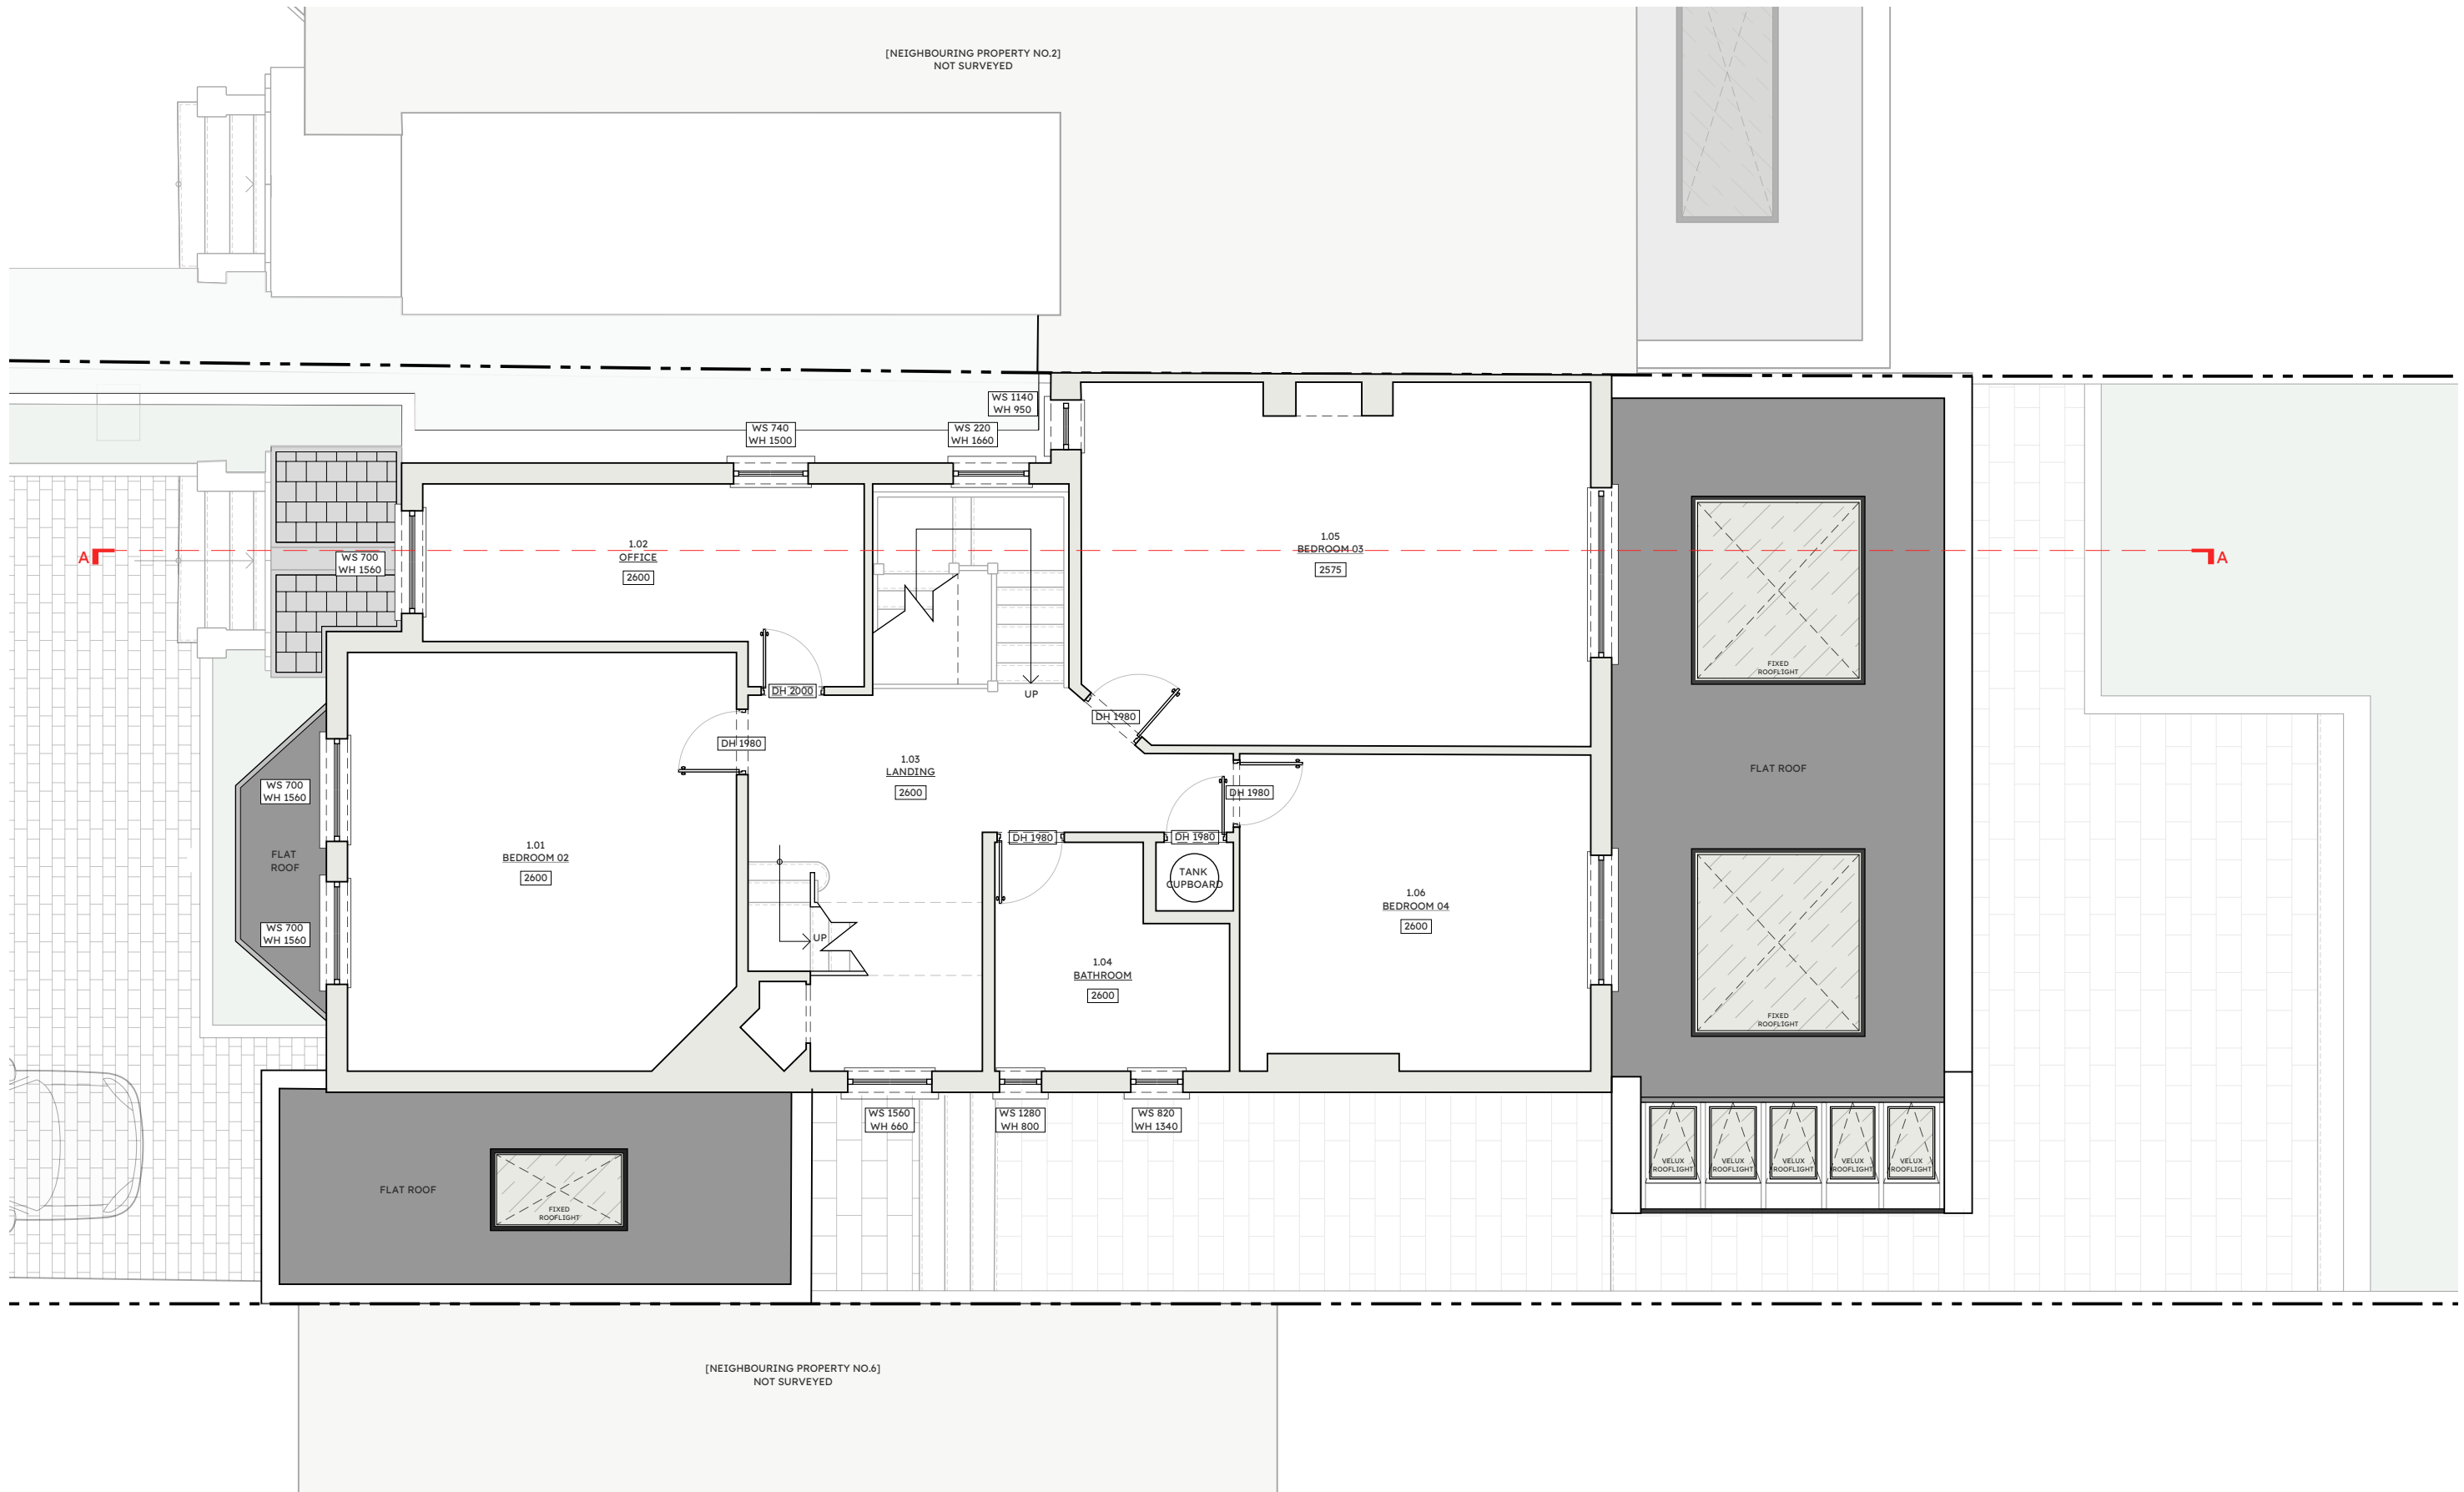

DRAWING NOTES:

DO NOT SCALE FROM DRAWINGS - ALL DIMENSIONS ARE TO BE READ FROM DRAWINGS AS ANNOTATED. MALIN+LYNN DO NOT TAKE RESPONSIBILITY FOR INCORRECT DIMENSIONS TAKEN FROM DRAWINGS UNLESS CONFIRMED WITH ARCHITECT ON SITE.



PROJECT: 4 VIEW ROAD, LONDON N6 4DA

DRAWING TITLE: EXISTING FIRST FLOOR PLAN

DATE: JAN 2026

STATUS: CONCEPT


SCALE: 1:75 @ A3

DWG NO:

MALIN+LYNN

+44 (0)7980 504546
+44 (0)7931 659006

140/101

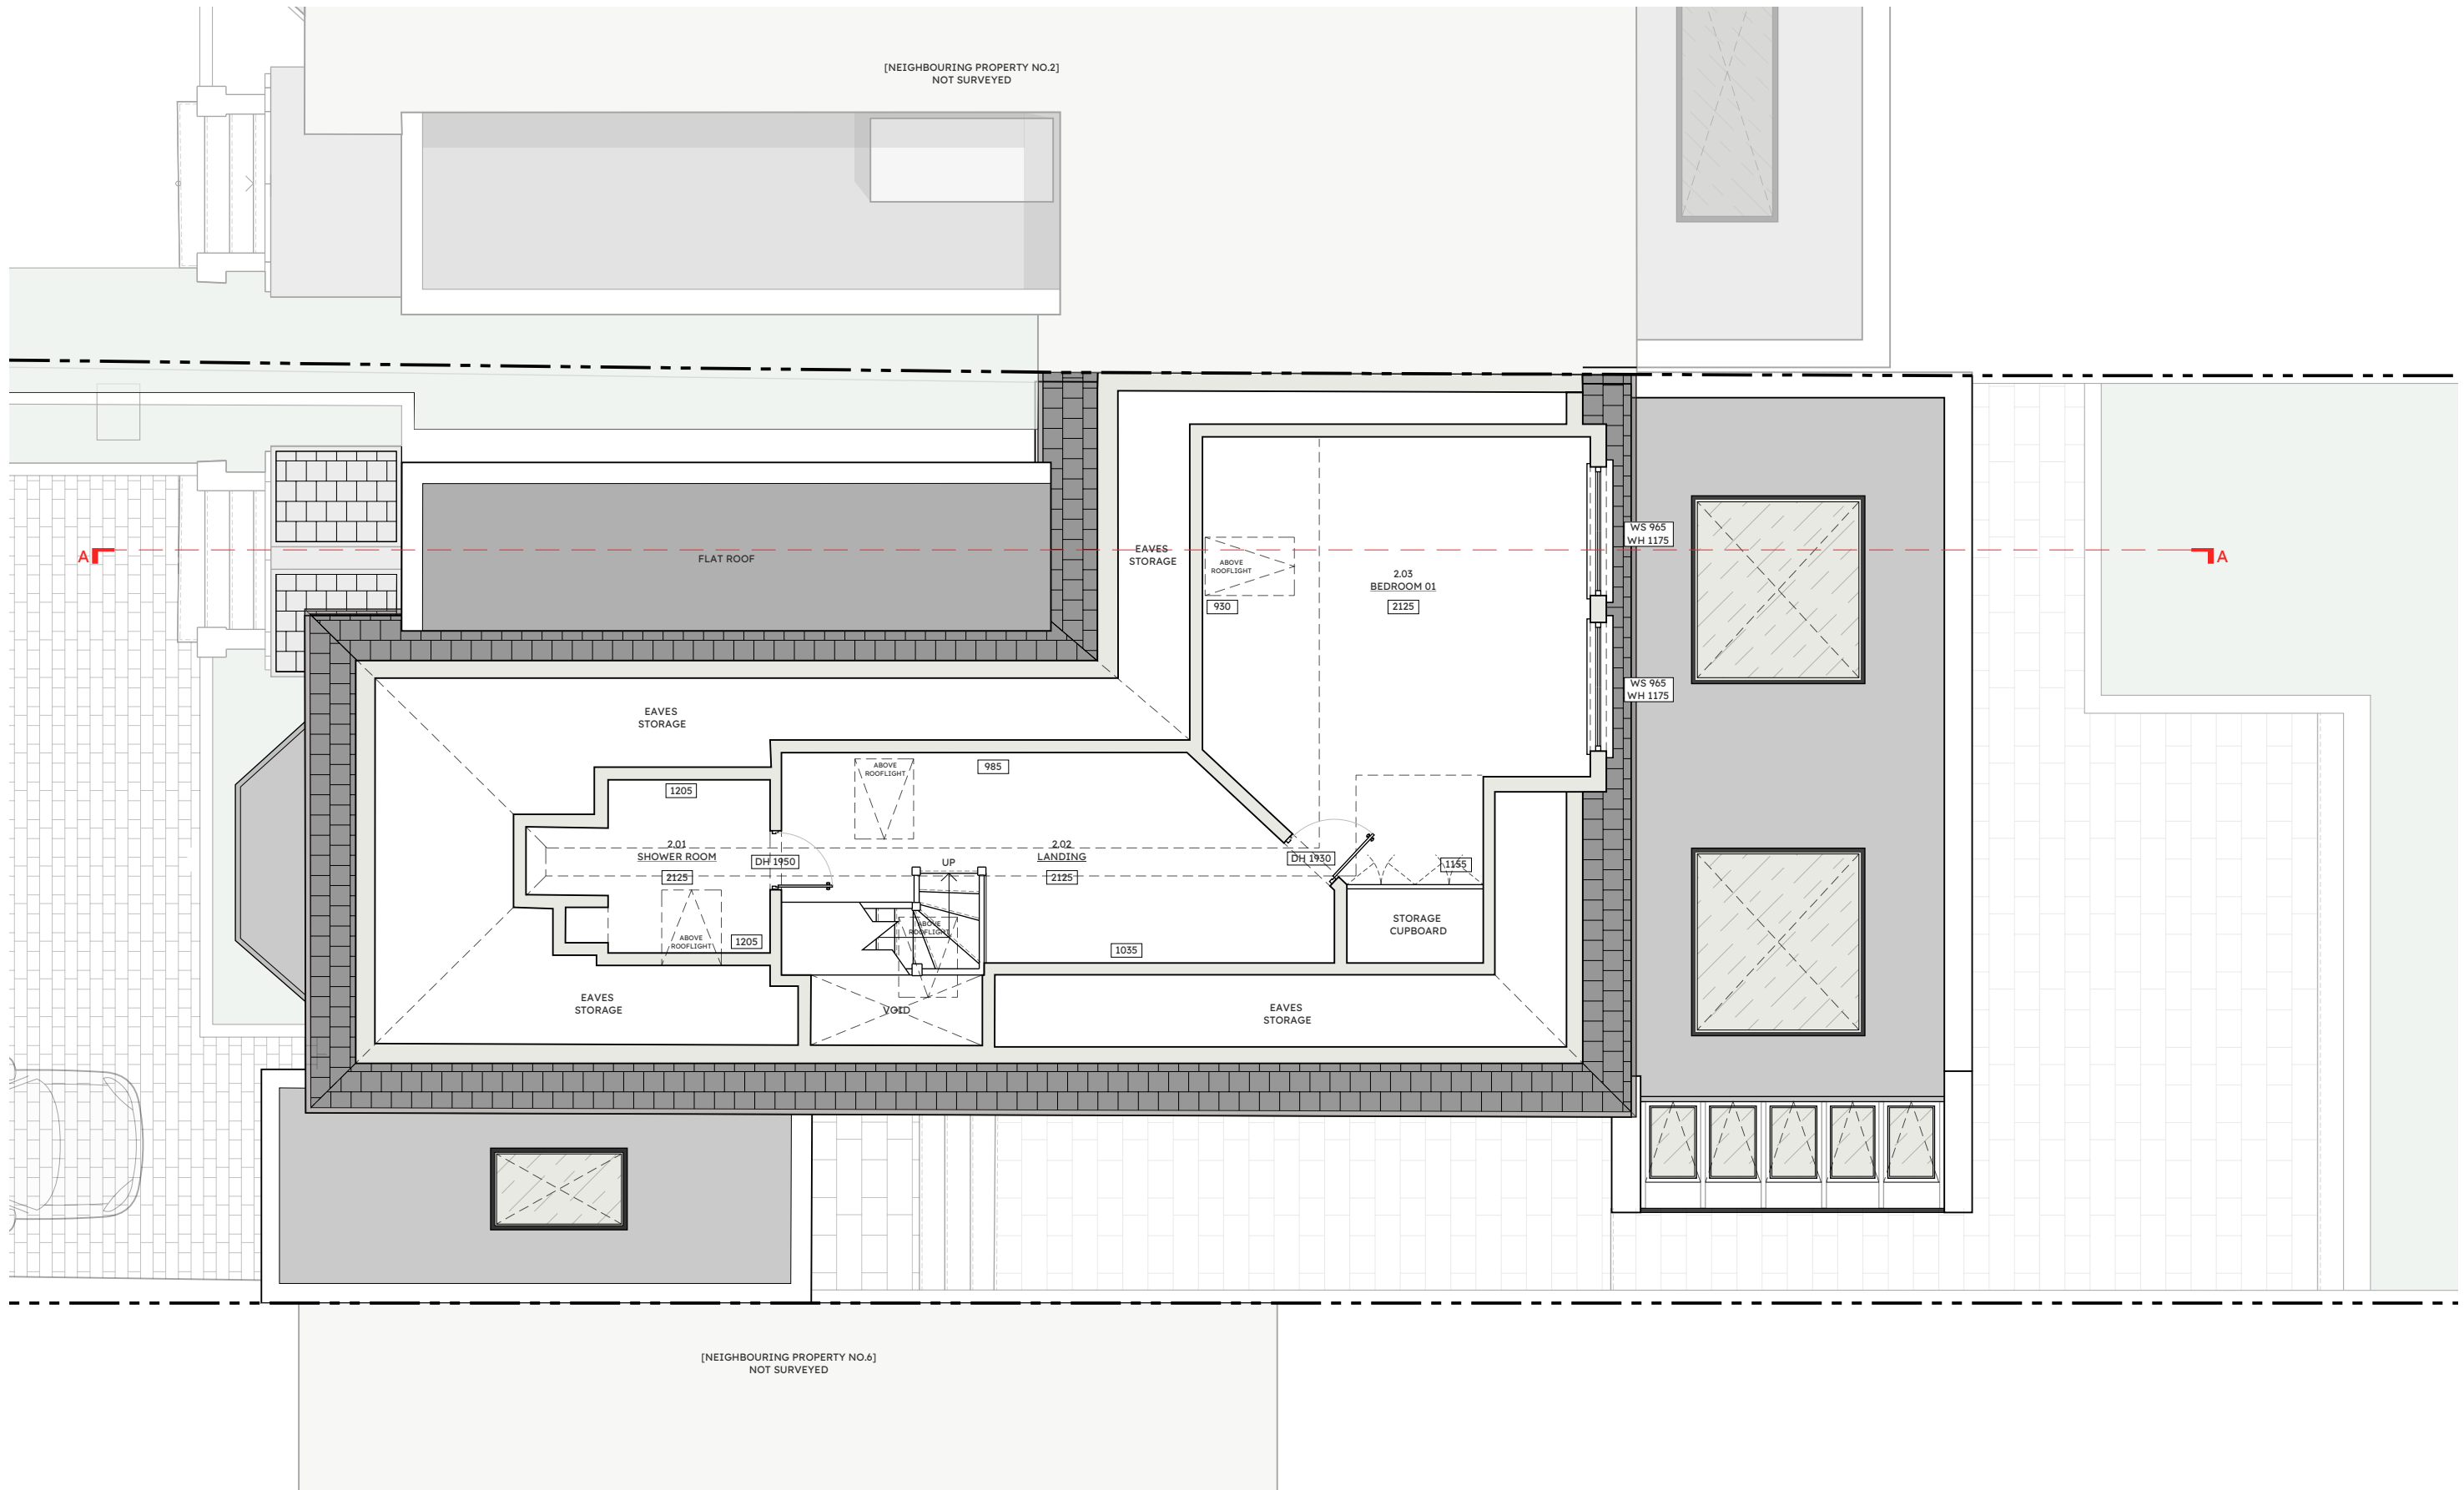

DRAWING NOTES:

DO NOT SCALE FROM DRAWINGS - ALL DIMENSIONS ARE TO BE READ FROM DRAWINGS AS ANNOTATED. MALIN+LYNN DO NOT TAKE RESPONSIBILITY FOR INCORRECT DIMENSIONS TAKEN FROM DRAWINGS UNLESS CONFIRMED WITH ARCHITECT ON SITE.



PROJECT: 4 VIEW ROAD, LONDON N6 4DA

DRAWING TITLE: EXISTING SECOND FLOOR PLAN

DATE: JAN 2026

STATUS: CONCEPT

SCALE: 1:75 @ A3

DWG NO:

MALIN+LYNN


+44 (0)7980 504546
+44 (0)7931 659006

140/102



DRAWING NOTES:

DO NOT SCALE FROM DRAWINGS - ALL DIMENSIONS ARE TO BE READ FROM DRAWINGS AS ANNOTATED. MALIN+LYNN DO NOT TAKE RESPONSIBILITY FOR INCORRECT DIMENSIONS TAKEN FROM DRAWINGS UNLESS CONFIRMED WITH ARCHITECT ON SITE.

 

PROJECT: 4 VIEW ROAD, LONDON N6 4DA

DRAWING TITLE: EXISTING ROOF PLAN

DATE: JAN 2026

STATUS: CONCEPT



SCALE: 1:75 @ A3

DWG NO:


MALIN+LYNN

+44 (0)7980 504546
+44 (0)7931 659006

140/103

  



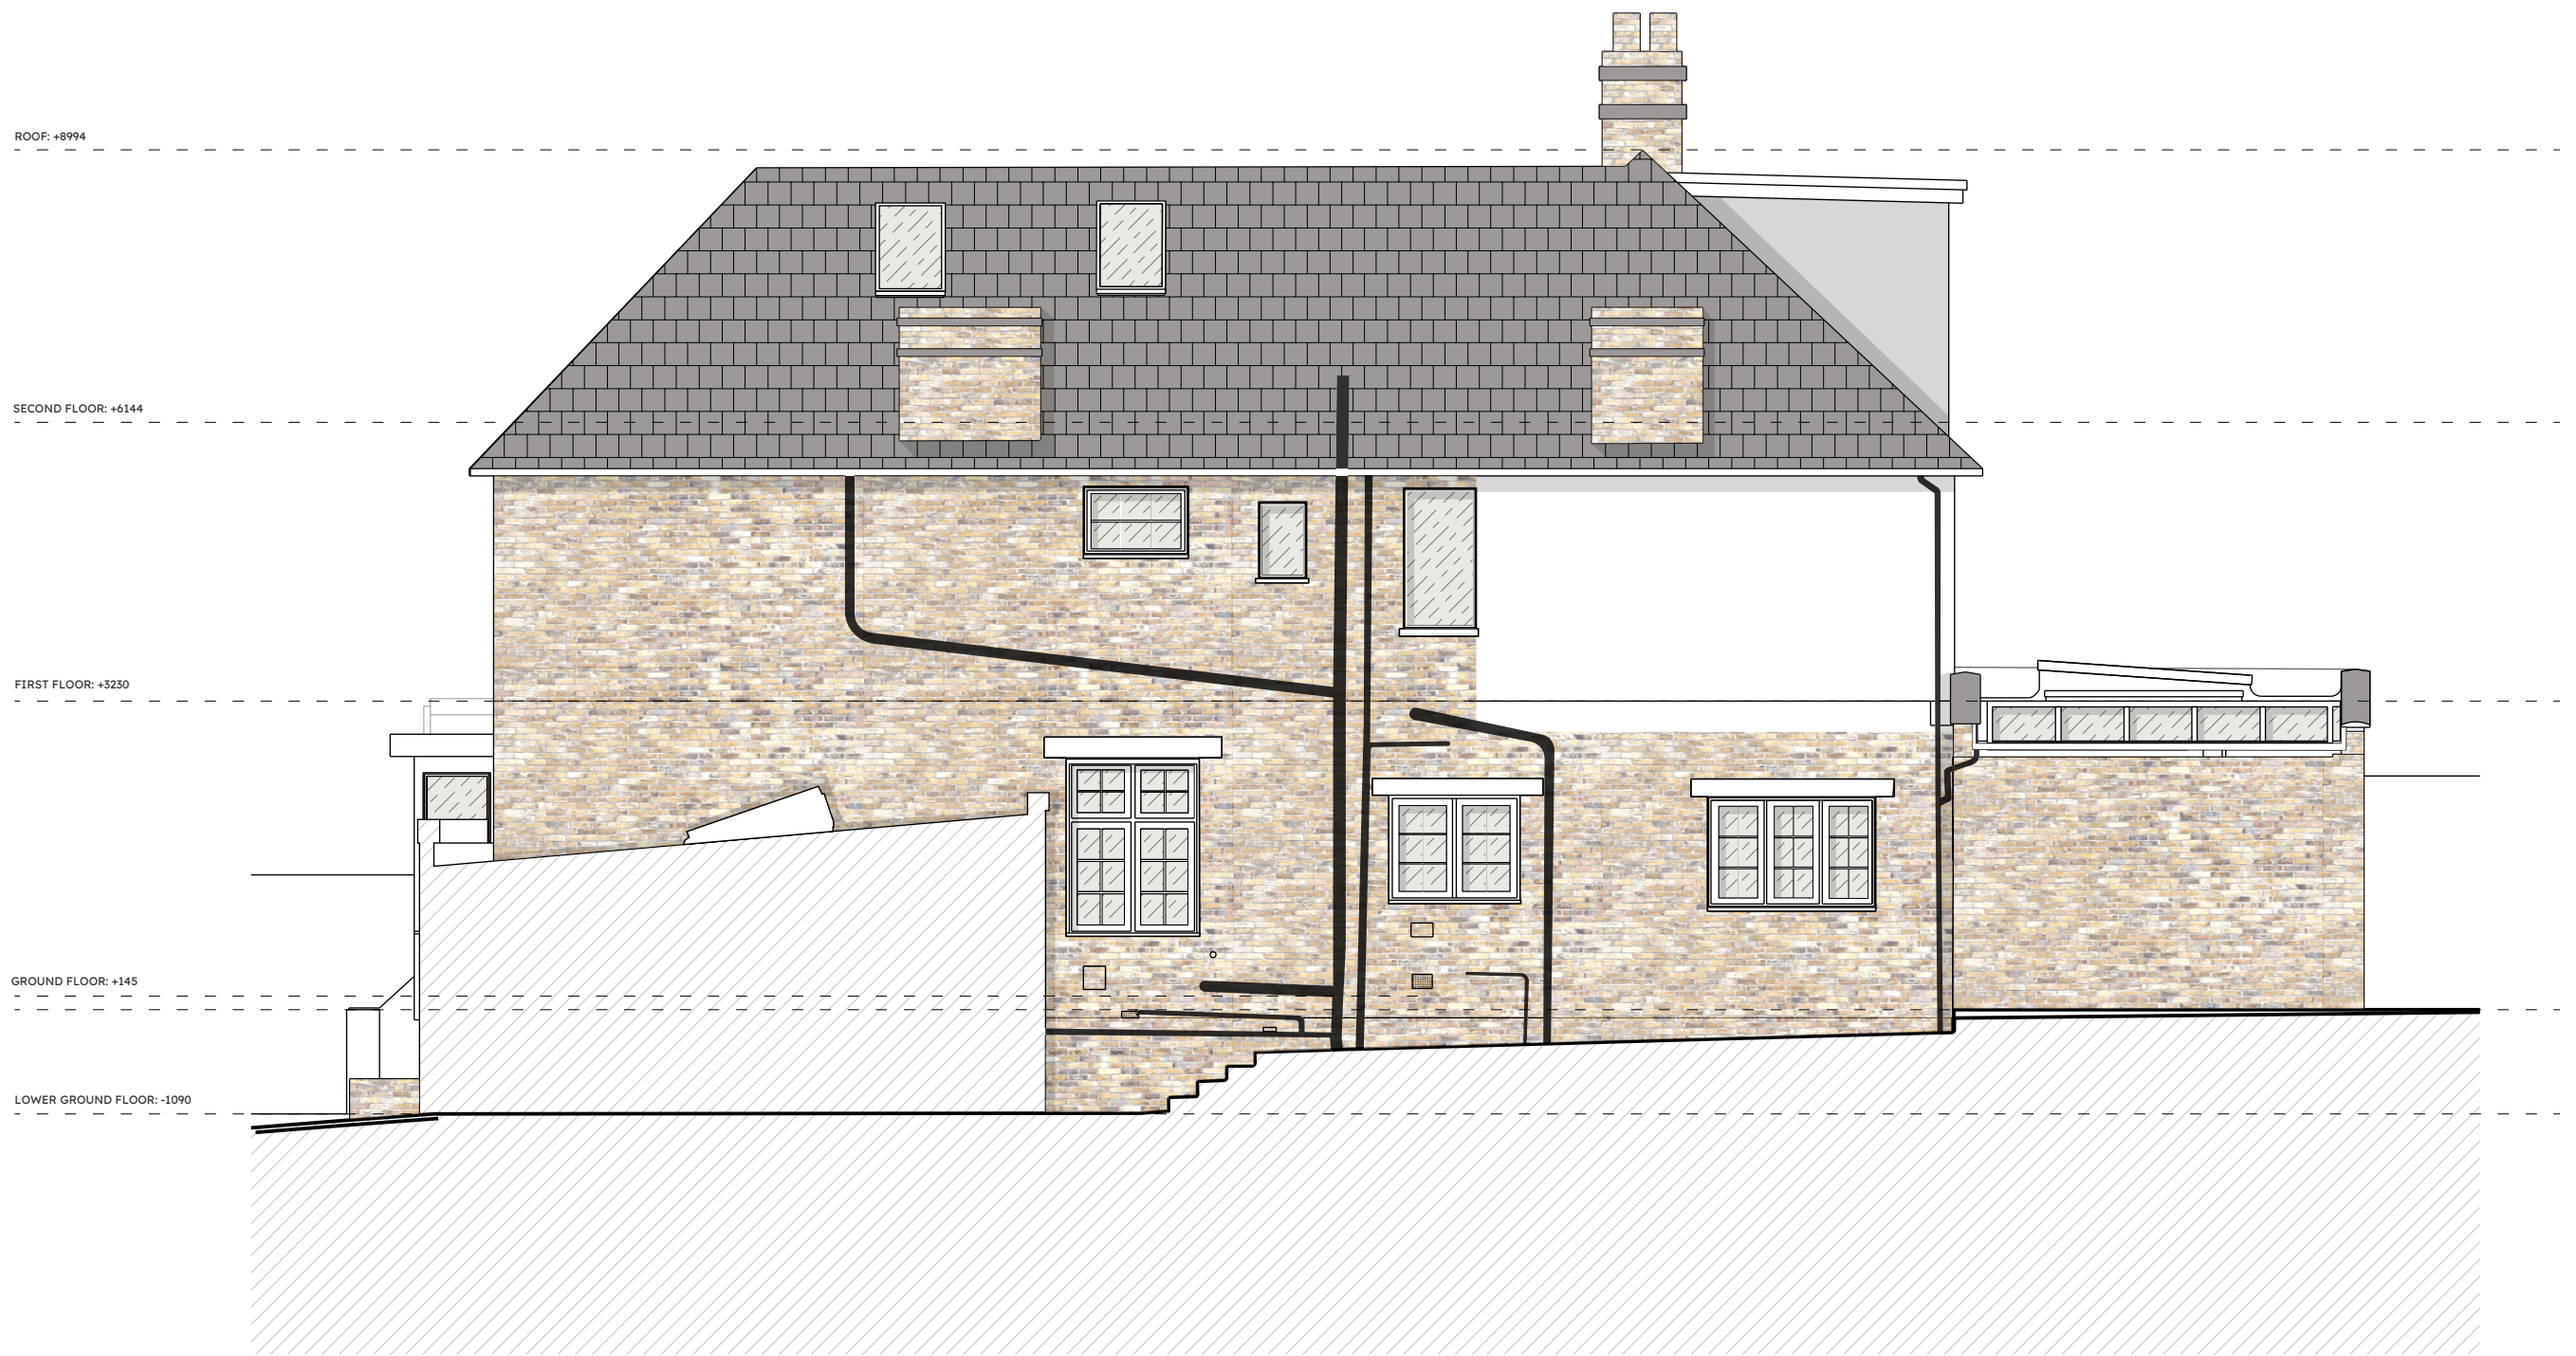

DRAWING NOTES:

DO NOT SCALE FROM DRAWINGS - ALL DIMENSIONS ARE TO BE READ FROM DRAWINGS AS ANNOTATED. MALIN+LYNN DO NOT TAKE RESPONSIBILITY FOR INCORRECT DIMENSIONS TAKEN FROM DRAWINGS UNLESS CONFIRMED WITH ARCHITECT ON SITE.



PROJECT: 4 VIEW ROAD, LONDON N6 4DA

DRAWING TITLE: EXISTING SIDE ELEVATION

DATE: JAN 2026

STATUS: CONCEPT

SCALE: 1:75 @ A3


DWG NO:

MALIN+LYNN

+44 (0)7980 504546
+44 (0)7931 659006

140/107

SITE BOUNDARY

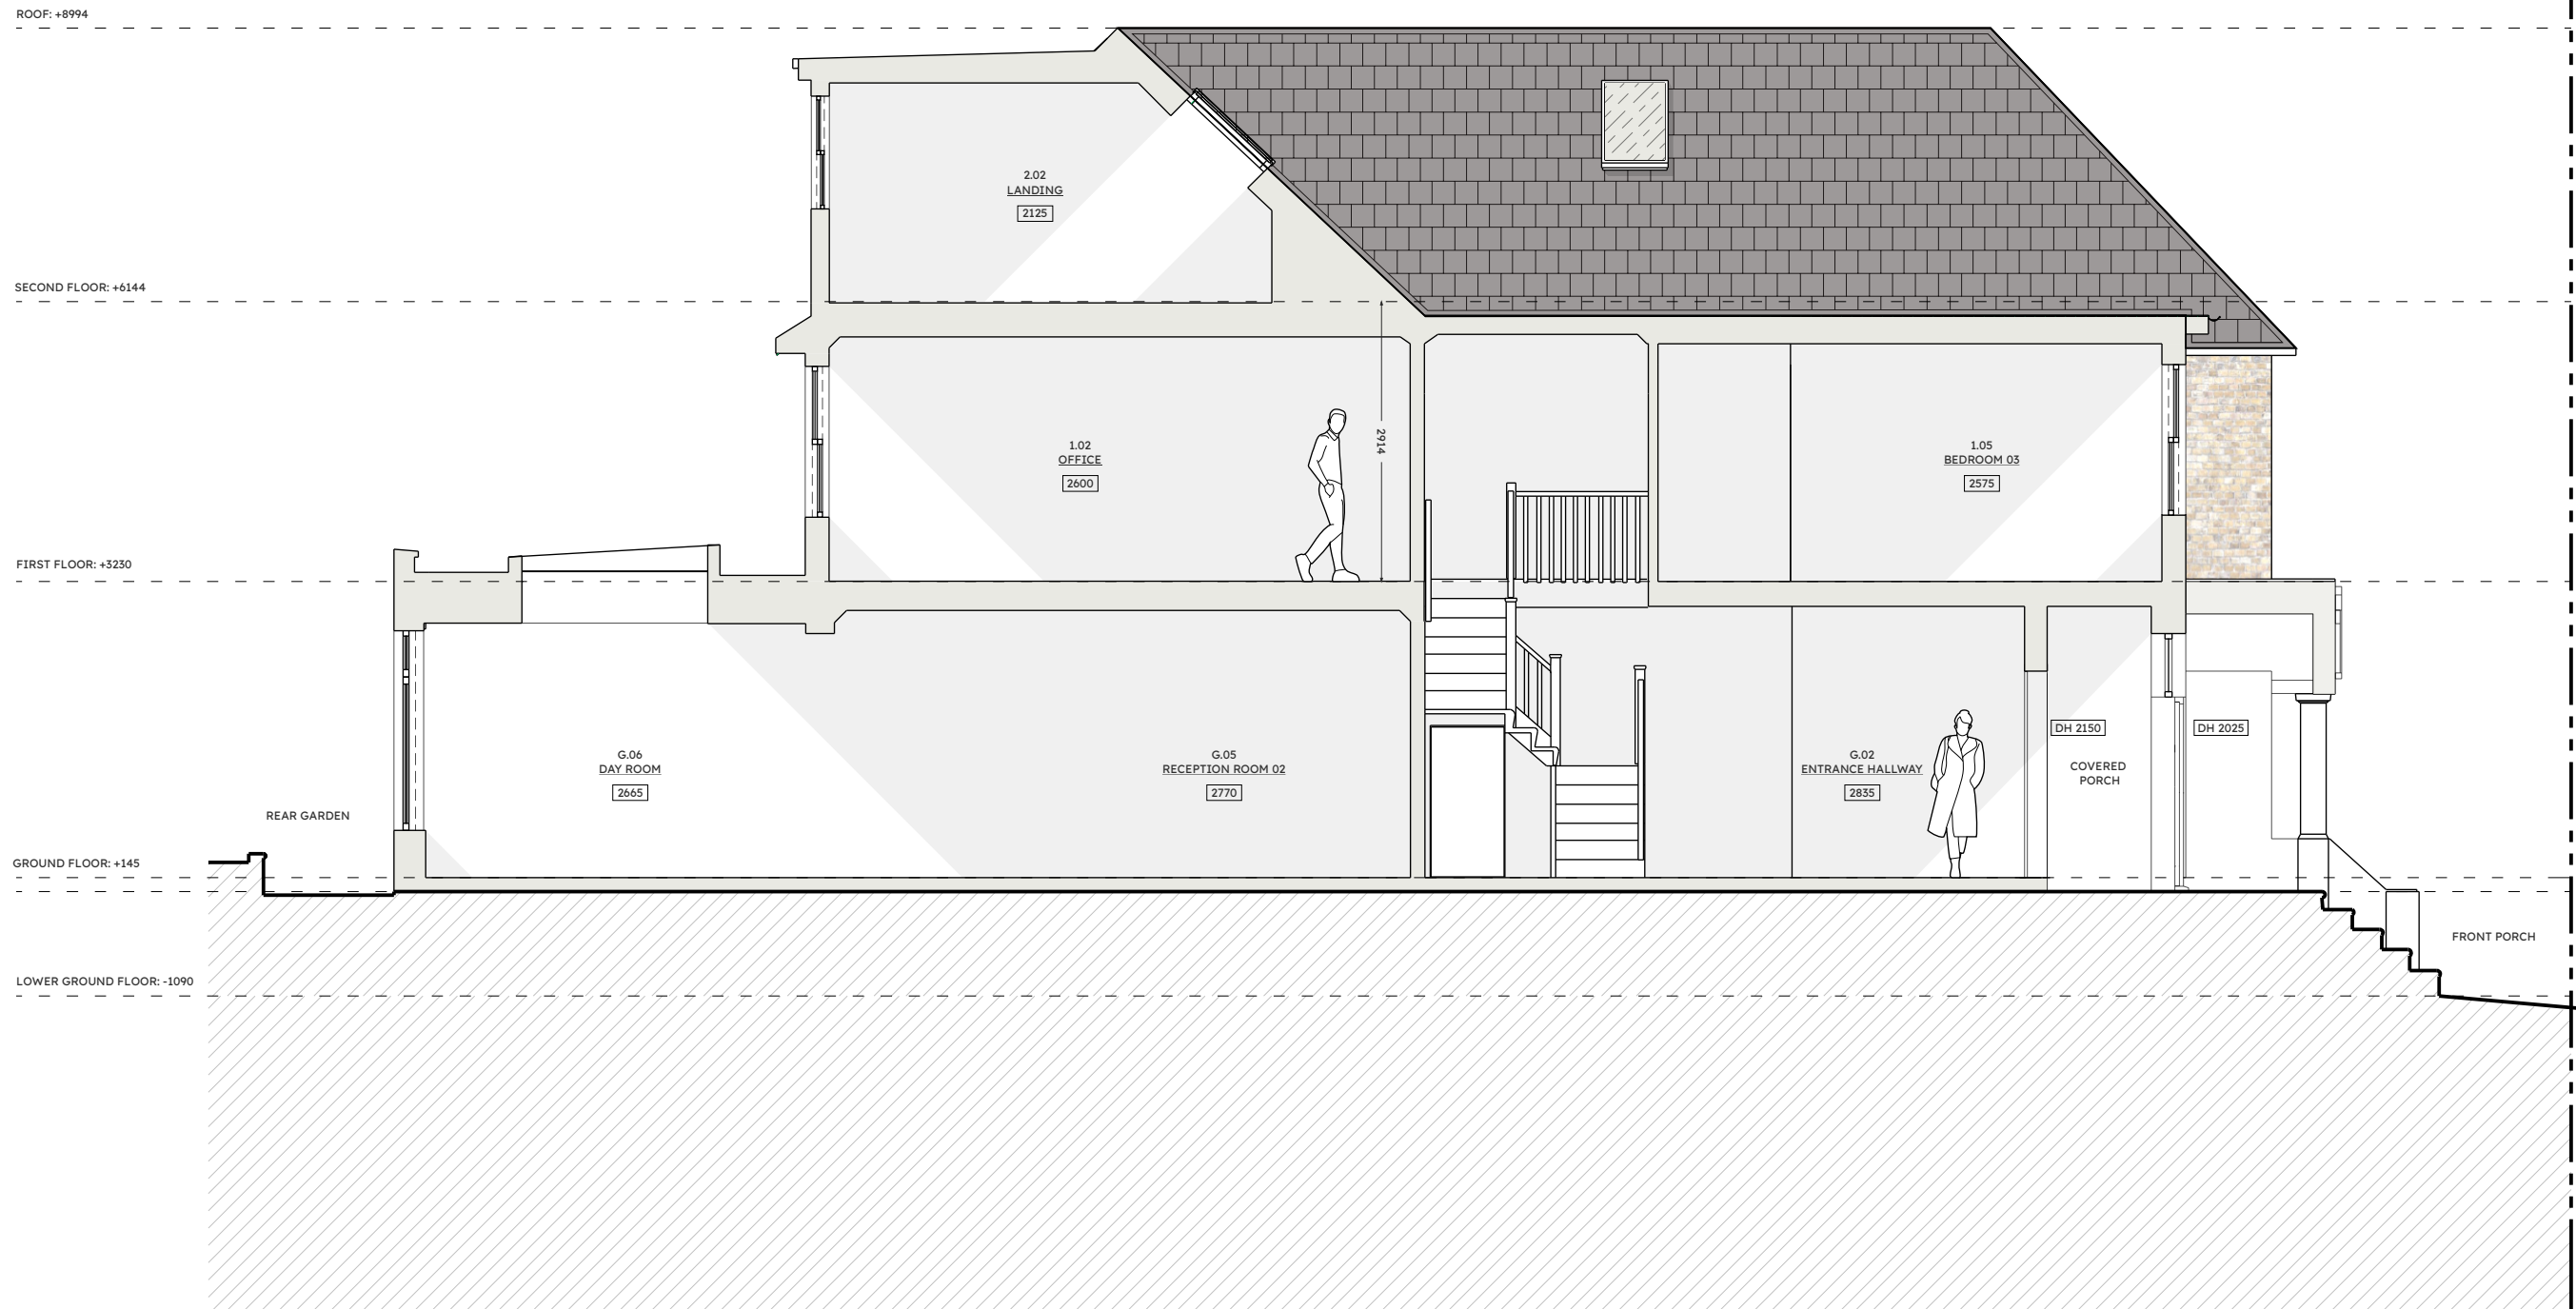

DRAWING NOTES:

DO NOT SCALE FROM DRAWINGS - ALL DIMENSIONS ARE TO BE READ FROM DRAWINGS AS ANNOTATED. MALIN+LYNN DO NOT TAKE RESPONSIBILITY FOR INCORRECT DIMENSIONS TAKEN FROM DRAWINGS UNLESS CONFIRMED WITH ARCHITECT ON SITE.



PROJECT: 4 VIEW ROAD, LONDON N6 4DA

DRAWING TITLE: EXISTING SECTION AA

DATE: JAN 2026

STATUS: CONCEPT

SCALE: 1:75 @ A3

DWG NO:

MALIN+LYNN

+44 (0)7980 504546
+44 (0)7931 659006

140/106