

This drawing / document is intended for planning purposes, do not use this as Construction information unless it is issued for Construction.  
All dimensions, setting out and levels must be checked on site.  
Report any discrepancies to the architect immediately.  
This drawing is copyright by Native North Ltd.




EXISTING FRONT ELEVATION

1 Existing Front Elevation  
1 : 50




EXISTING REAR ELEVATION

2 Existing Rear Elevation  
1 : 50

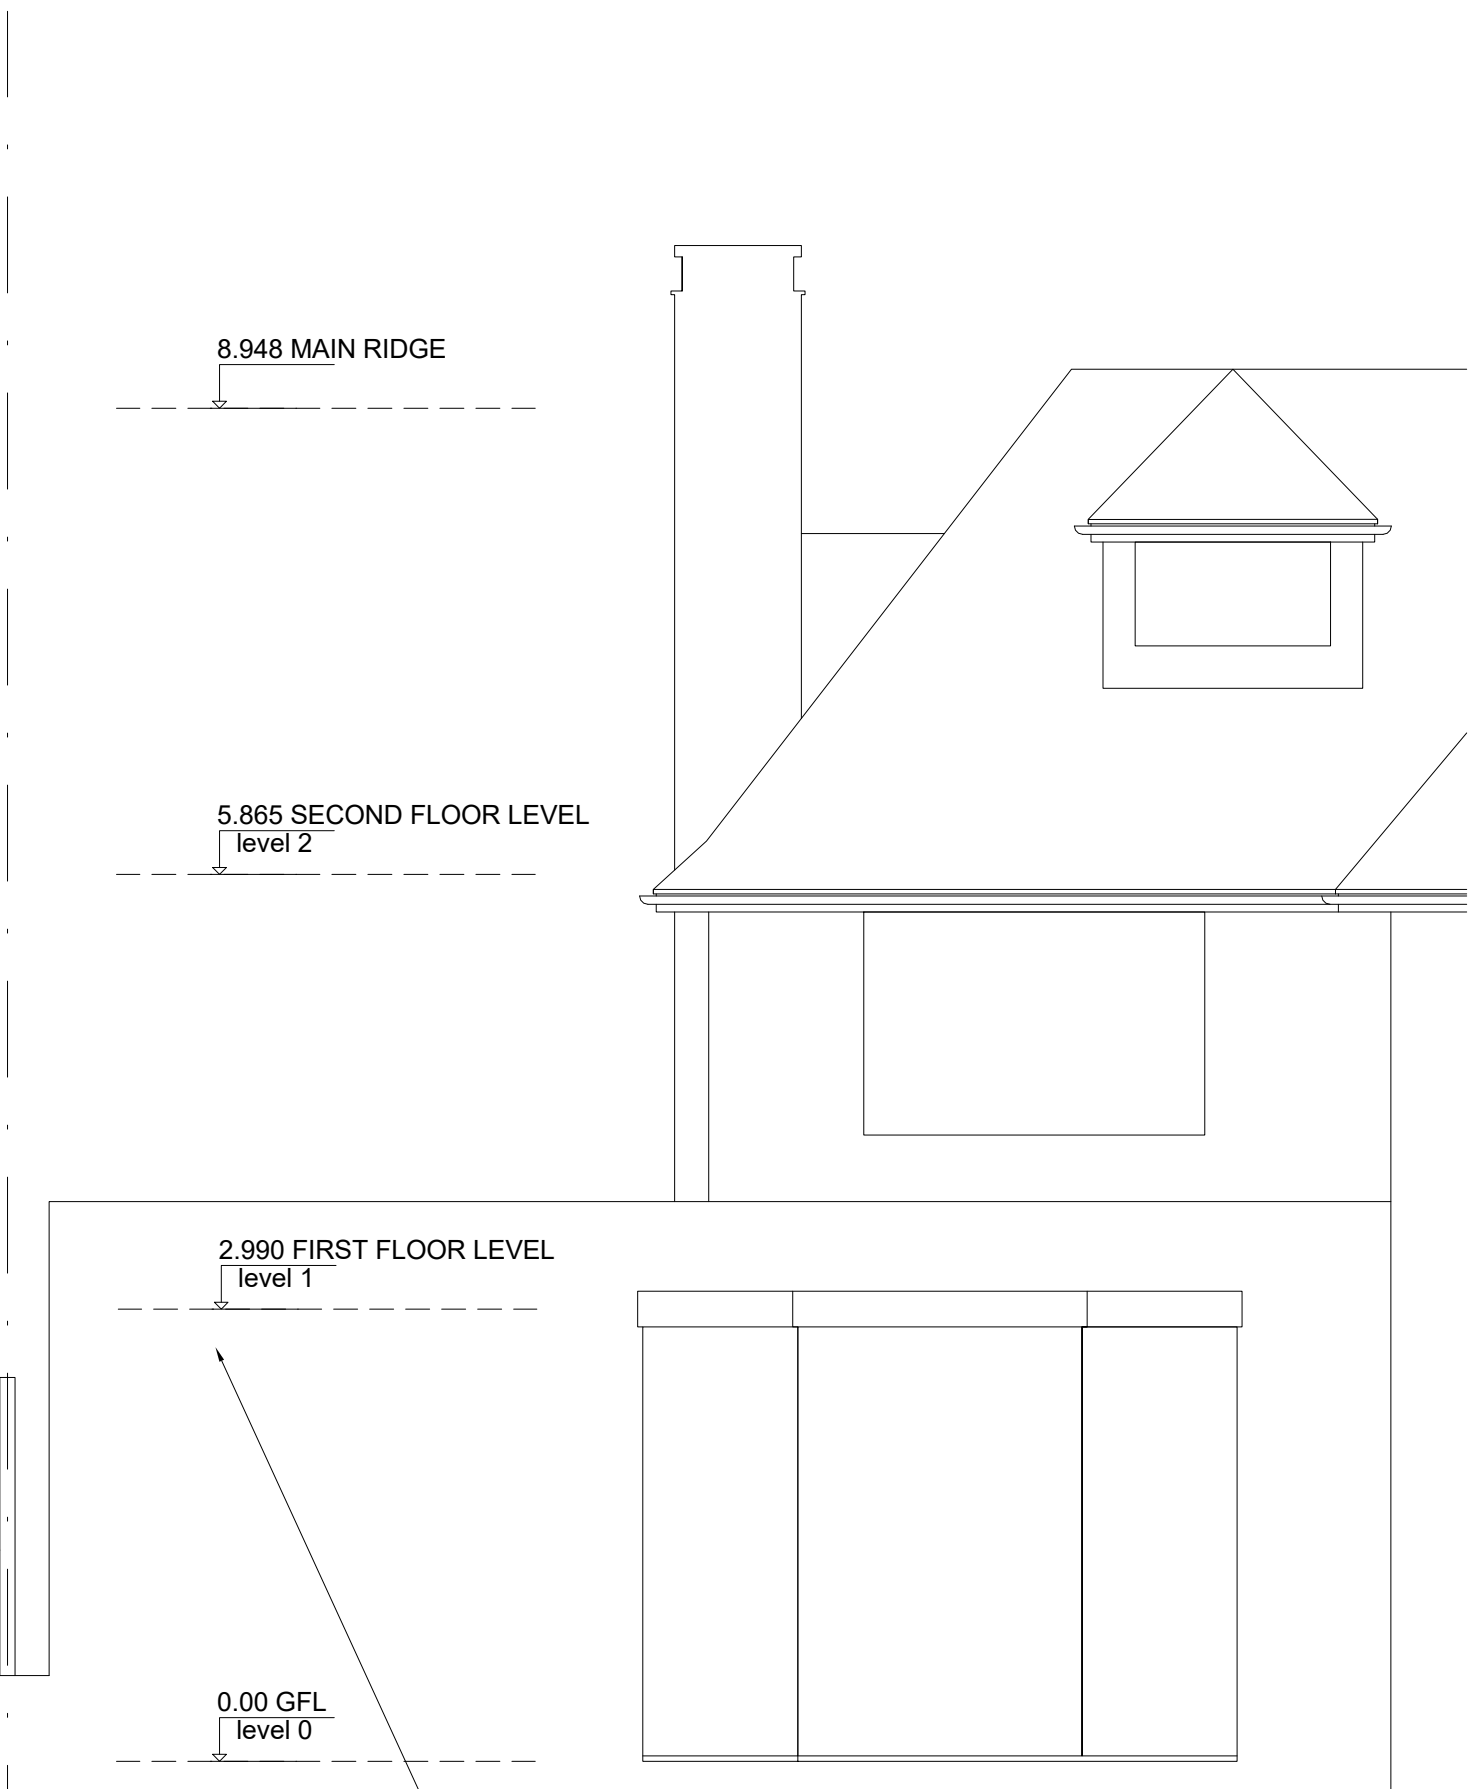

Assumed boundary

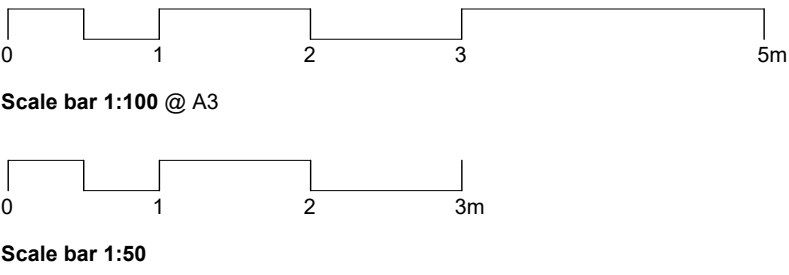

| 01  | First Issue      | 03.12.24 | JBro  |
|-----|------------------|----------|-------|
| No. | Revision / Issue | Date     | Drawn |

Preliminary

Mr A Palmer  
53 Sheldon Avenue  
London, N6 4NH

53 Sheldon Avenue

Existing GA Elevations 1 of 2

native north

|             |          |
|-------------|----------|
| Drawing No. | 120-03   |
| Project No. | 24-10    |
| Scale @ A1  | 1 : 50   |
| Scale @ A3  | 1:100    |
| Date        | 03.12.24 |

native north architects  
Unit 12a, 5 Durham Yard  
Teesdale Street  
London, E2 6QF  
  
+44(0)20 3488 1312  
justin@nativenorth.co  
www.nativenorth.co