


DO NOT SCALE FROM THE DRAWINGS
All dimensions, setting out and levels must be checked on site.
Report any discrepancies to the architect immediately.
The Contractor shall be responsible for compliance with the Building Act 1984; the current Building Regulations and all relevant British Standards and Codes of Practice.
The Party Wall Act 1996 must also be observed as appropriate.
This drawing is copyright by Native North Ltd.

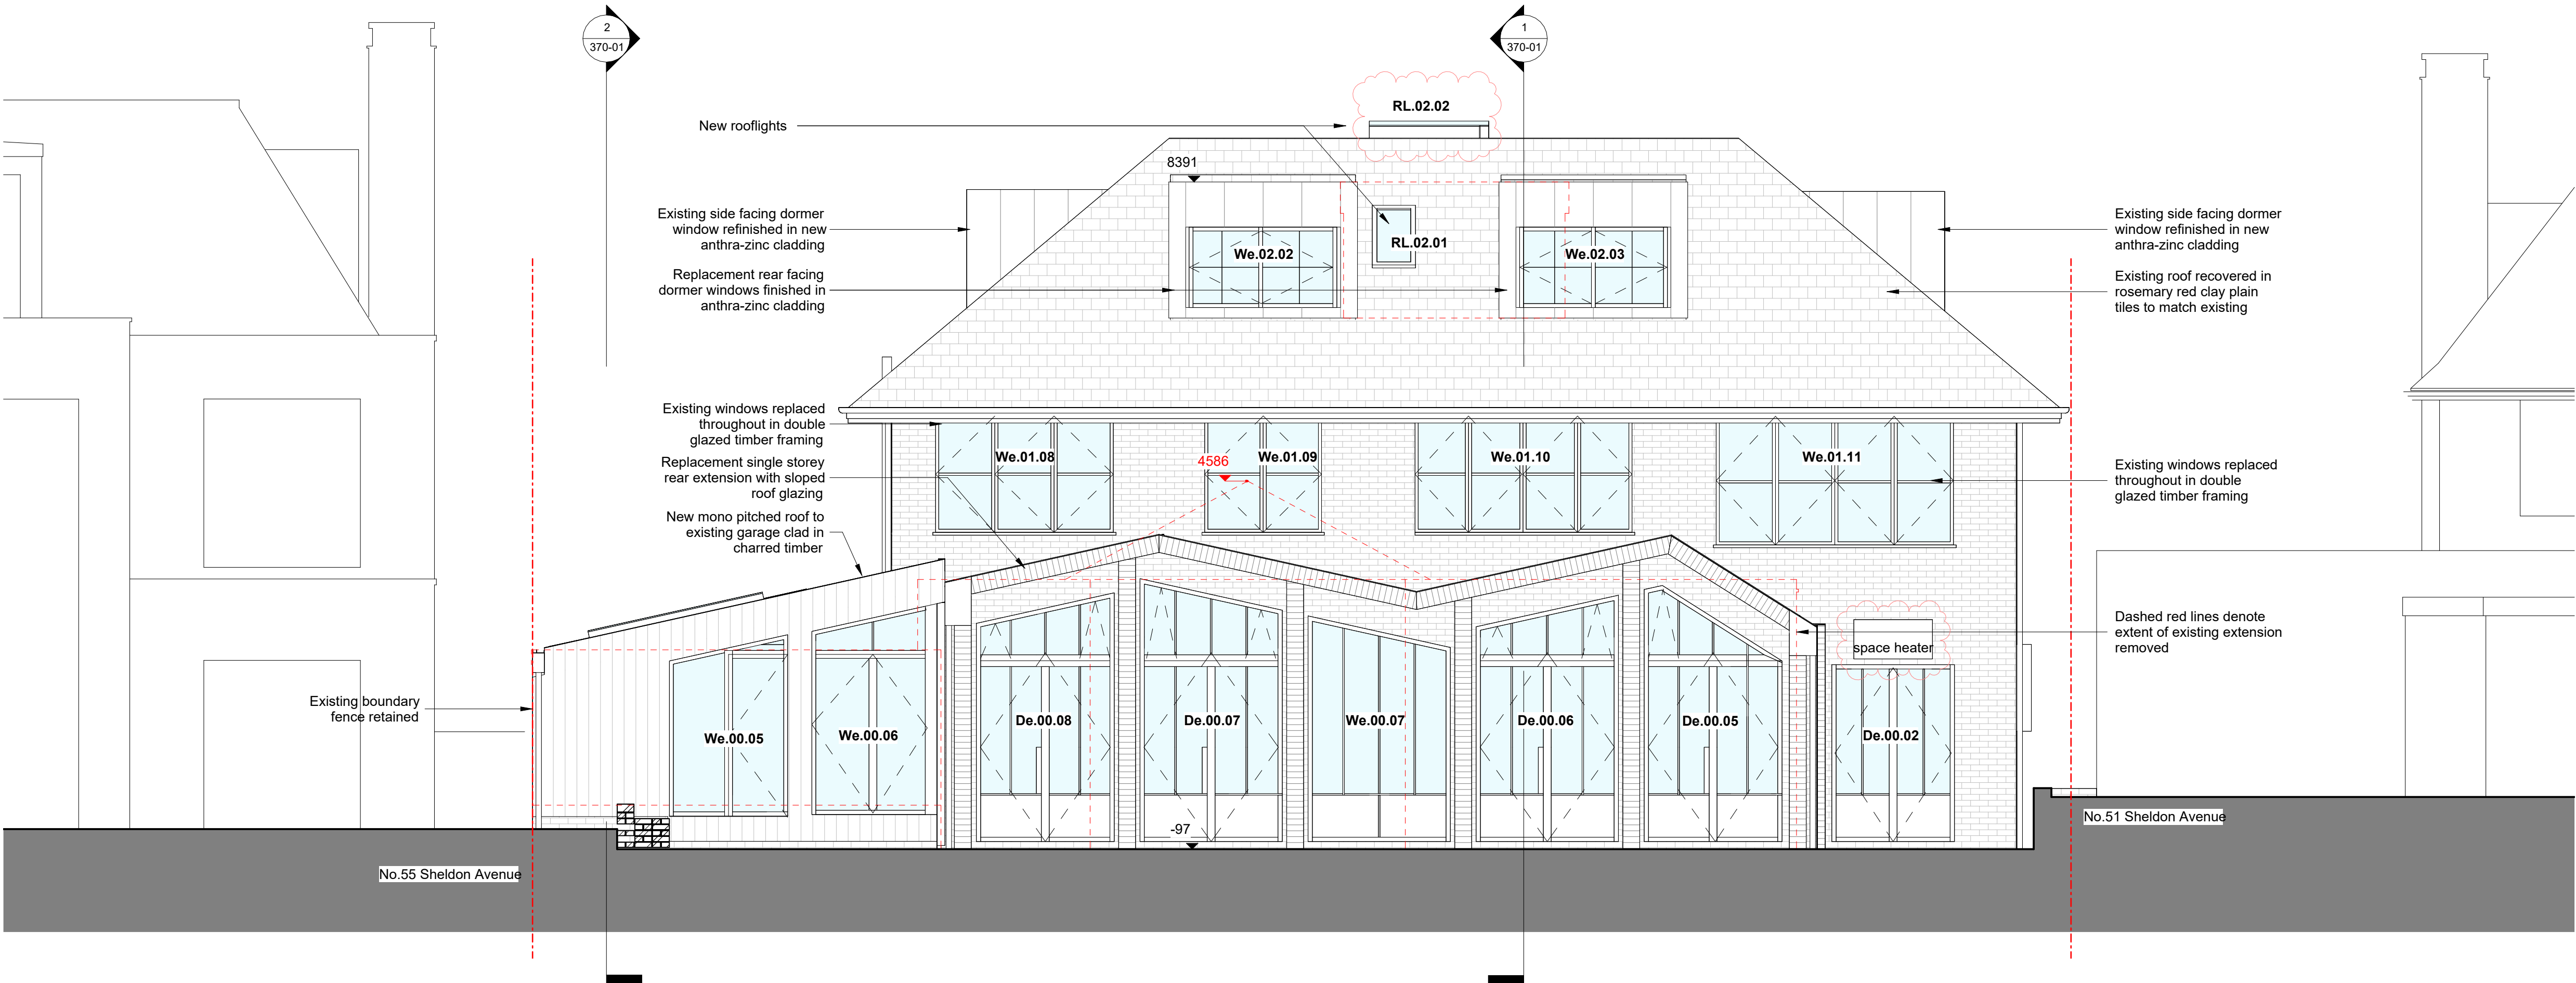

1 Proposed Rear Elevation
1 : 50



2 Proposed Front Elevation
1 : 50

07	Contract drawings	21.05.26	CCar
06	Tender Issue	04.09.25	CCar
05	Tender draft	01.09.25	CCar
04	Planning Amendments	12.06.25	JBro
03	Planning issue	29.04.25	JBro
02	Pre application updates	27.03.25	JBro
01	First Issue	27.01.25	JBro
No.	Revision / Issue	Date	Drawn

Construction

Mr A Palmer
53 Sheldon Avenue
London, N6 4NH

53 Sheldon Avenue

Proposed Elevations 1 of 2

north
native

Drawing No. 360-01

Project No. 24-10

Scale @ A1 1 : 50

Scale @ A3 1:100r

Date 07.02.25

native north architects
Unit 12a, 5 Durham Yard
Teesdale Street
London, E2 6QF

+44(0)20 3488 1312
justin@nativenorth.co
www.nativenorth.co