



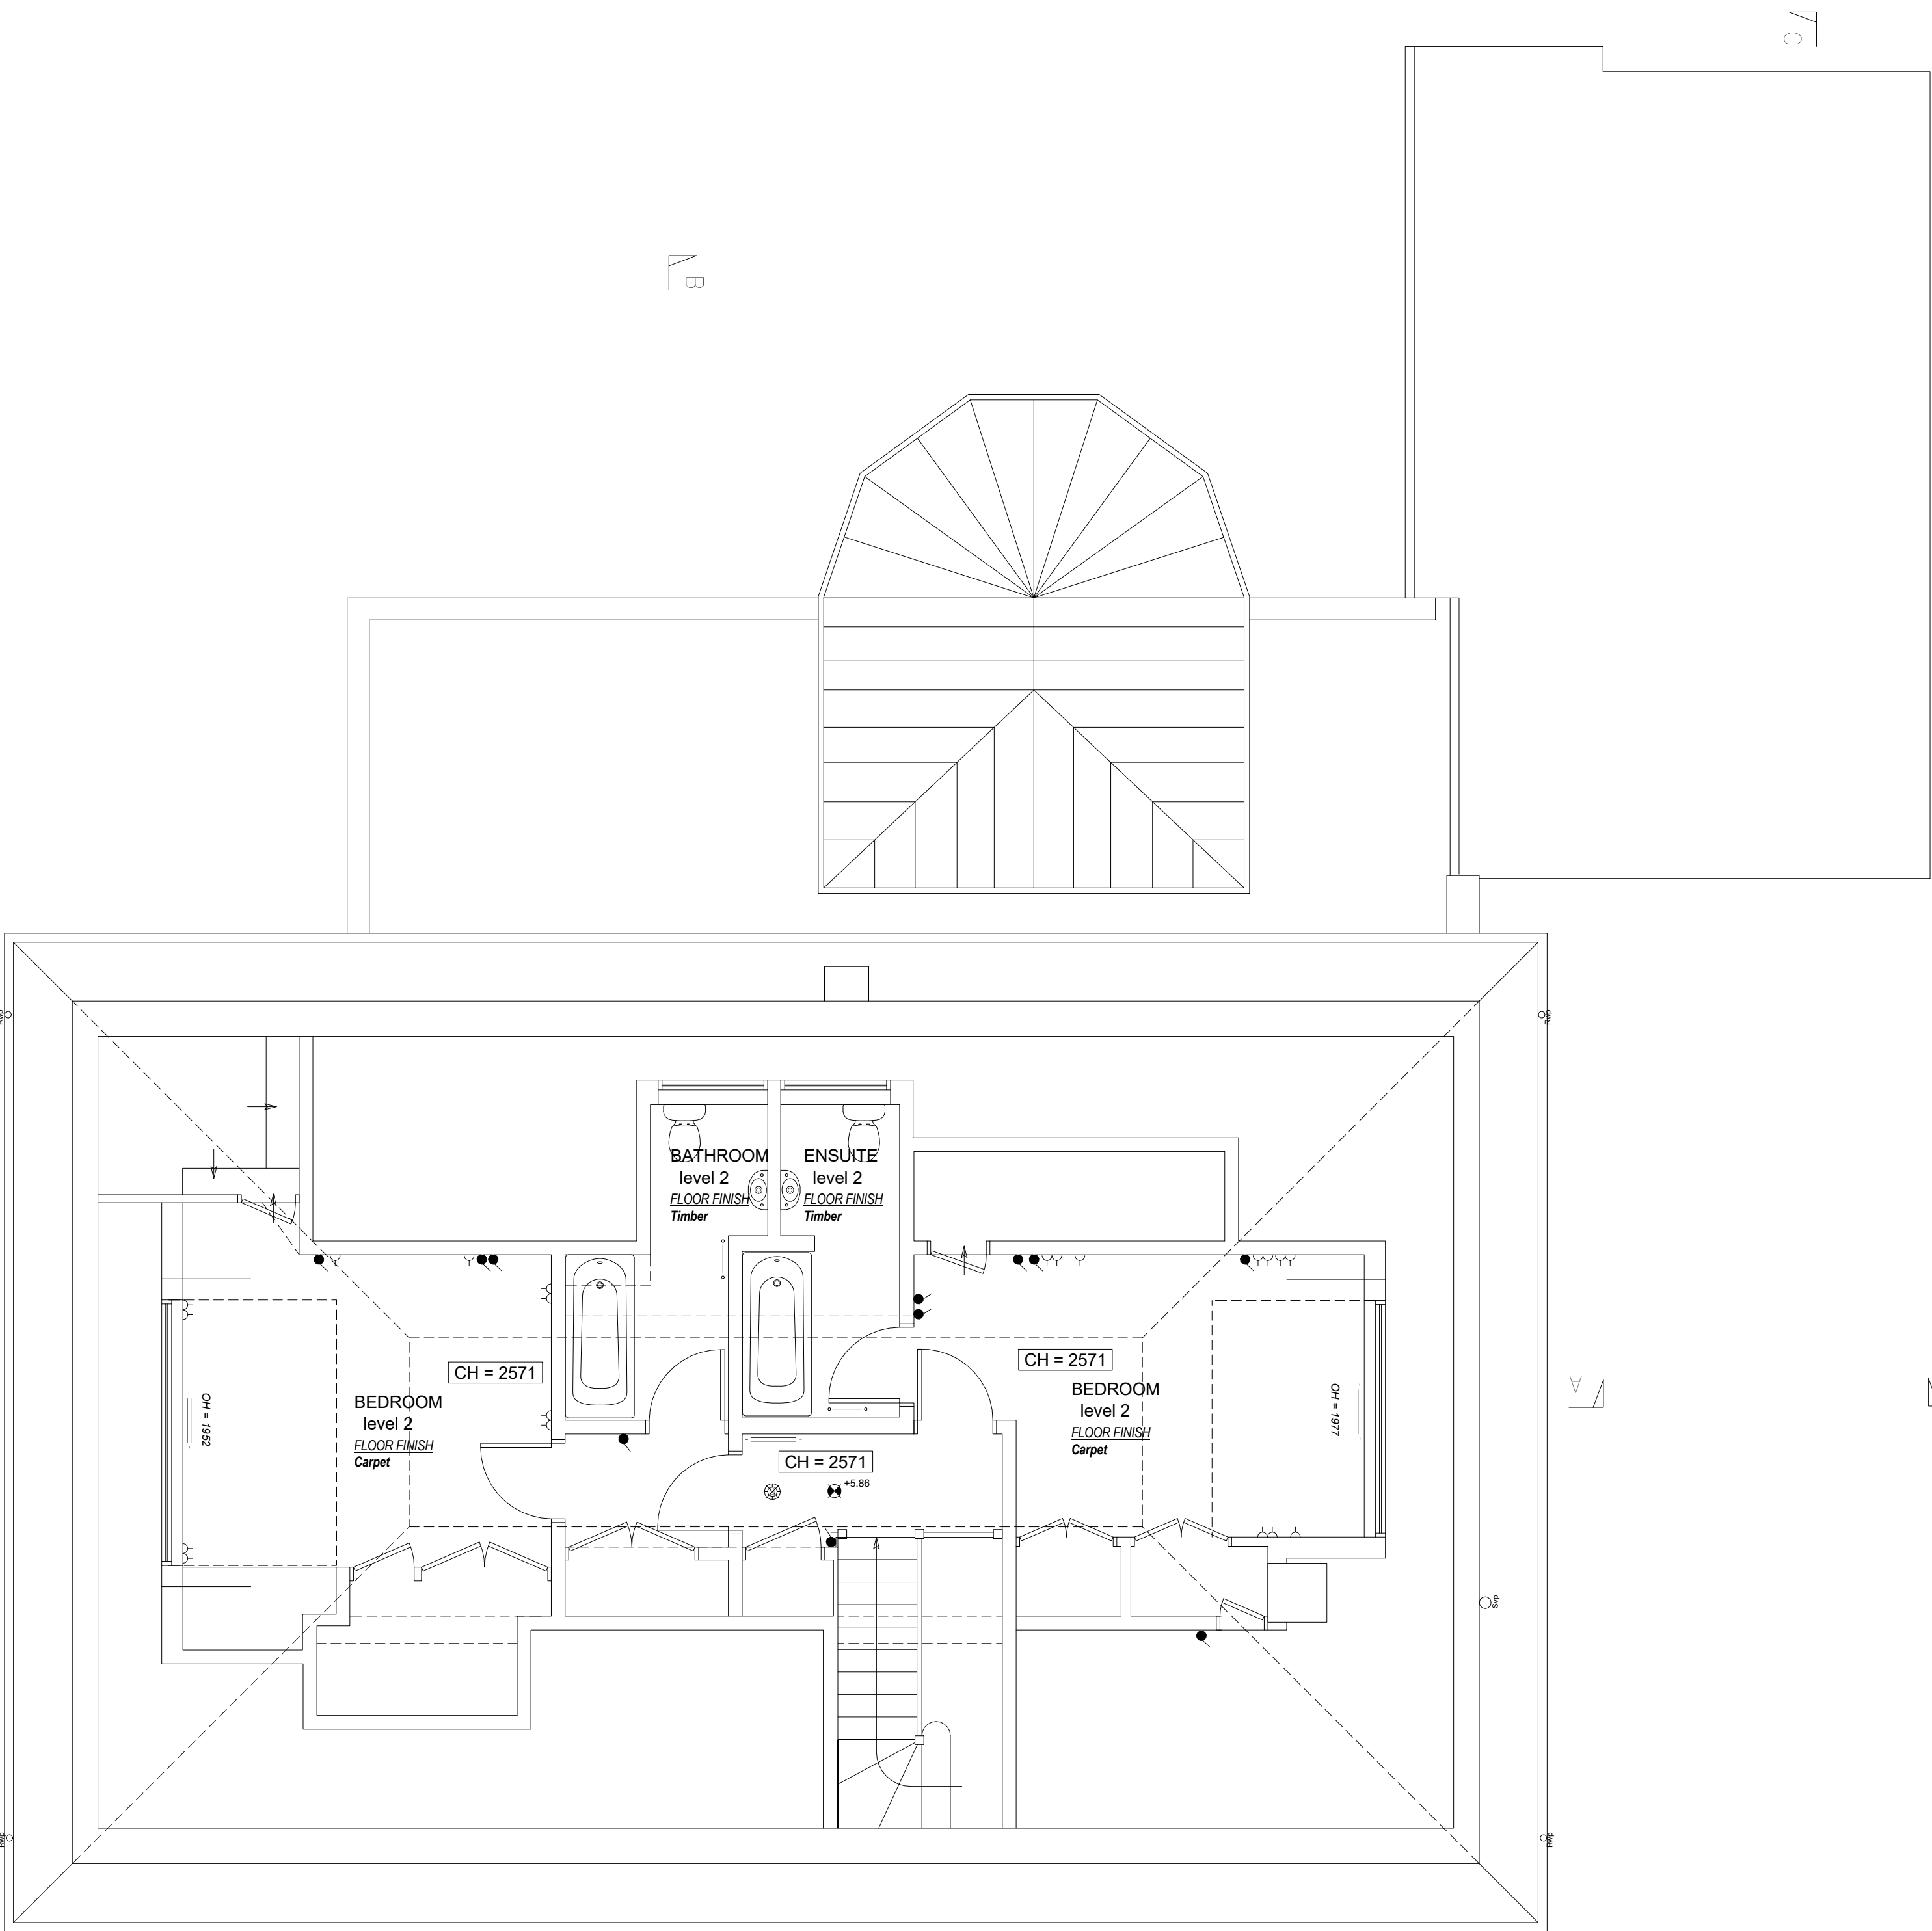

1 Existing Second Floor
1 : 50

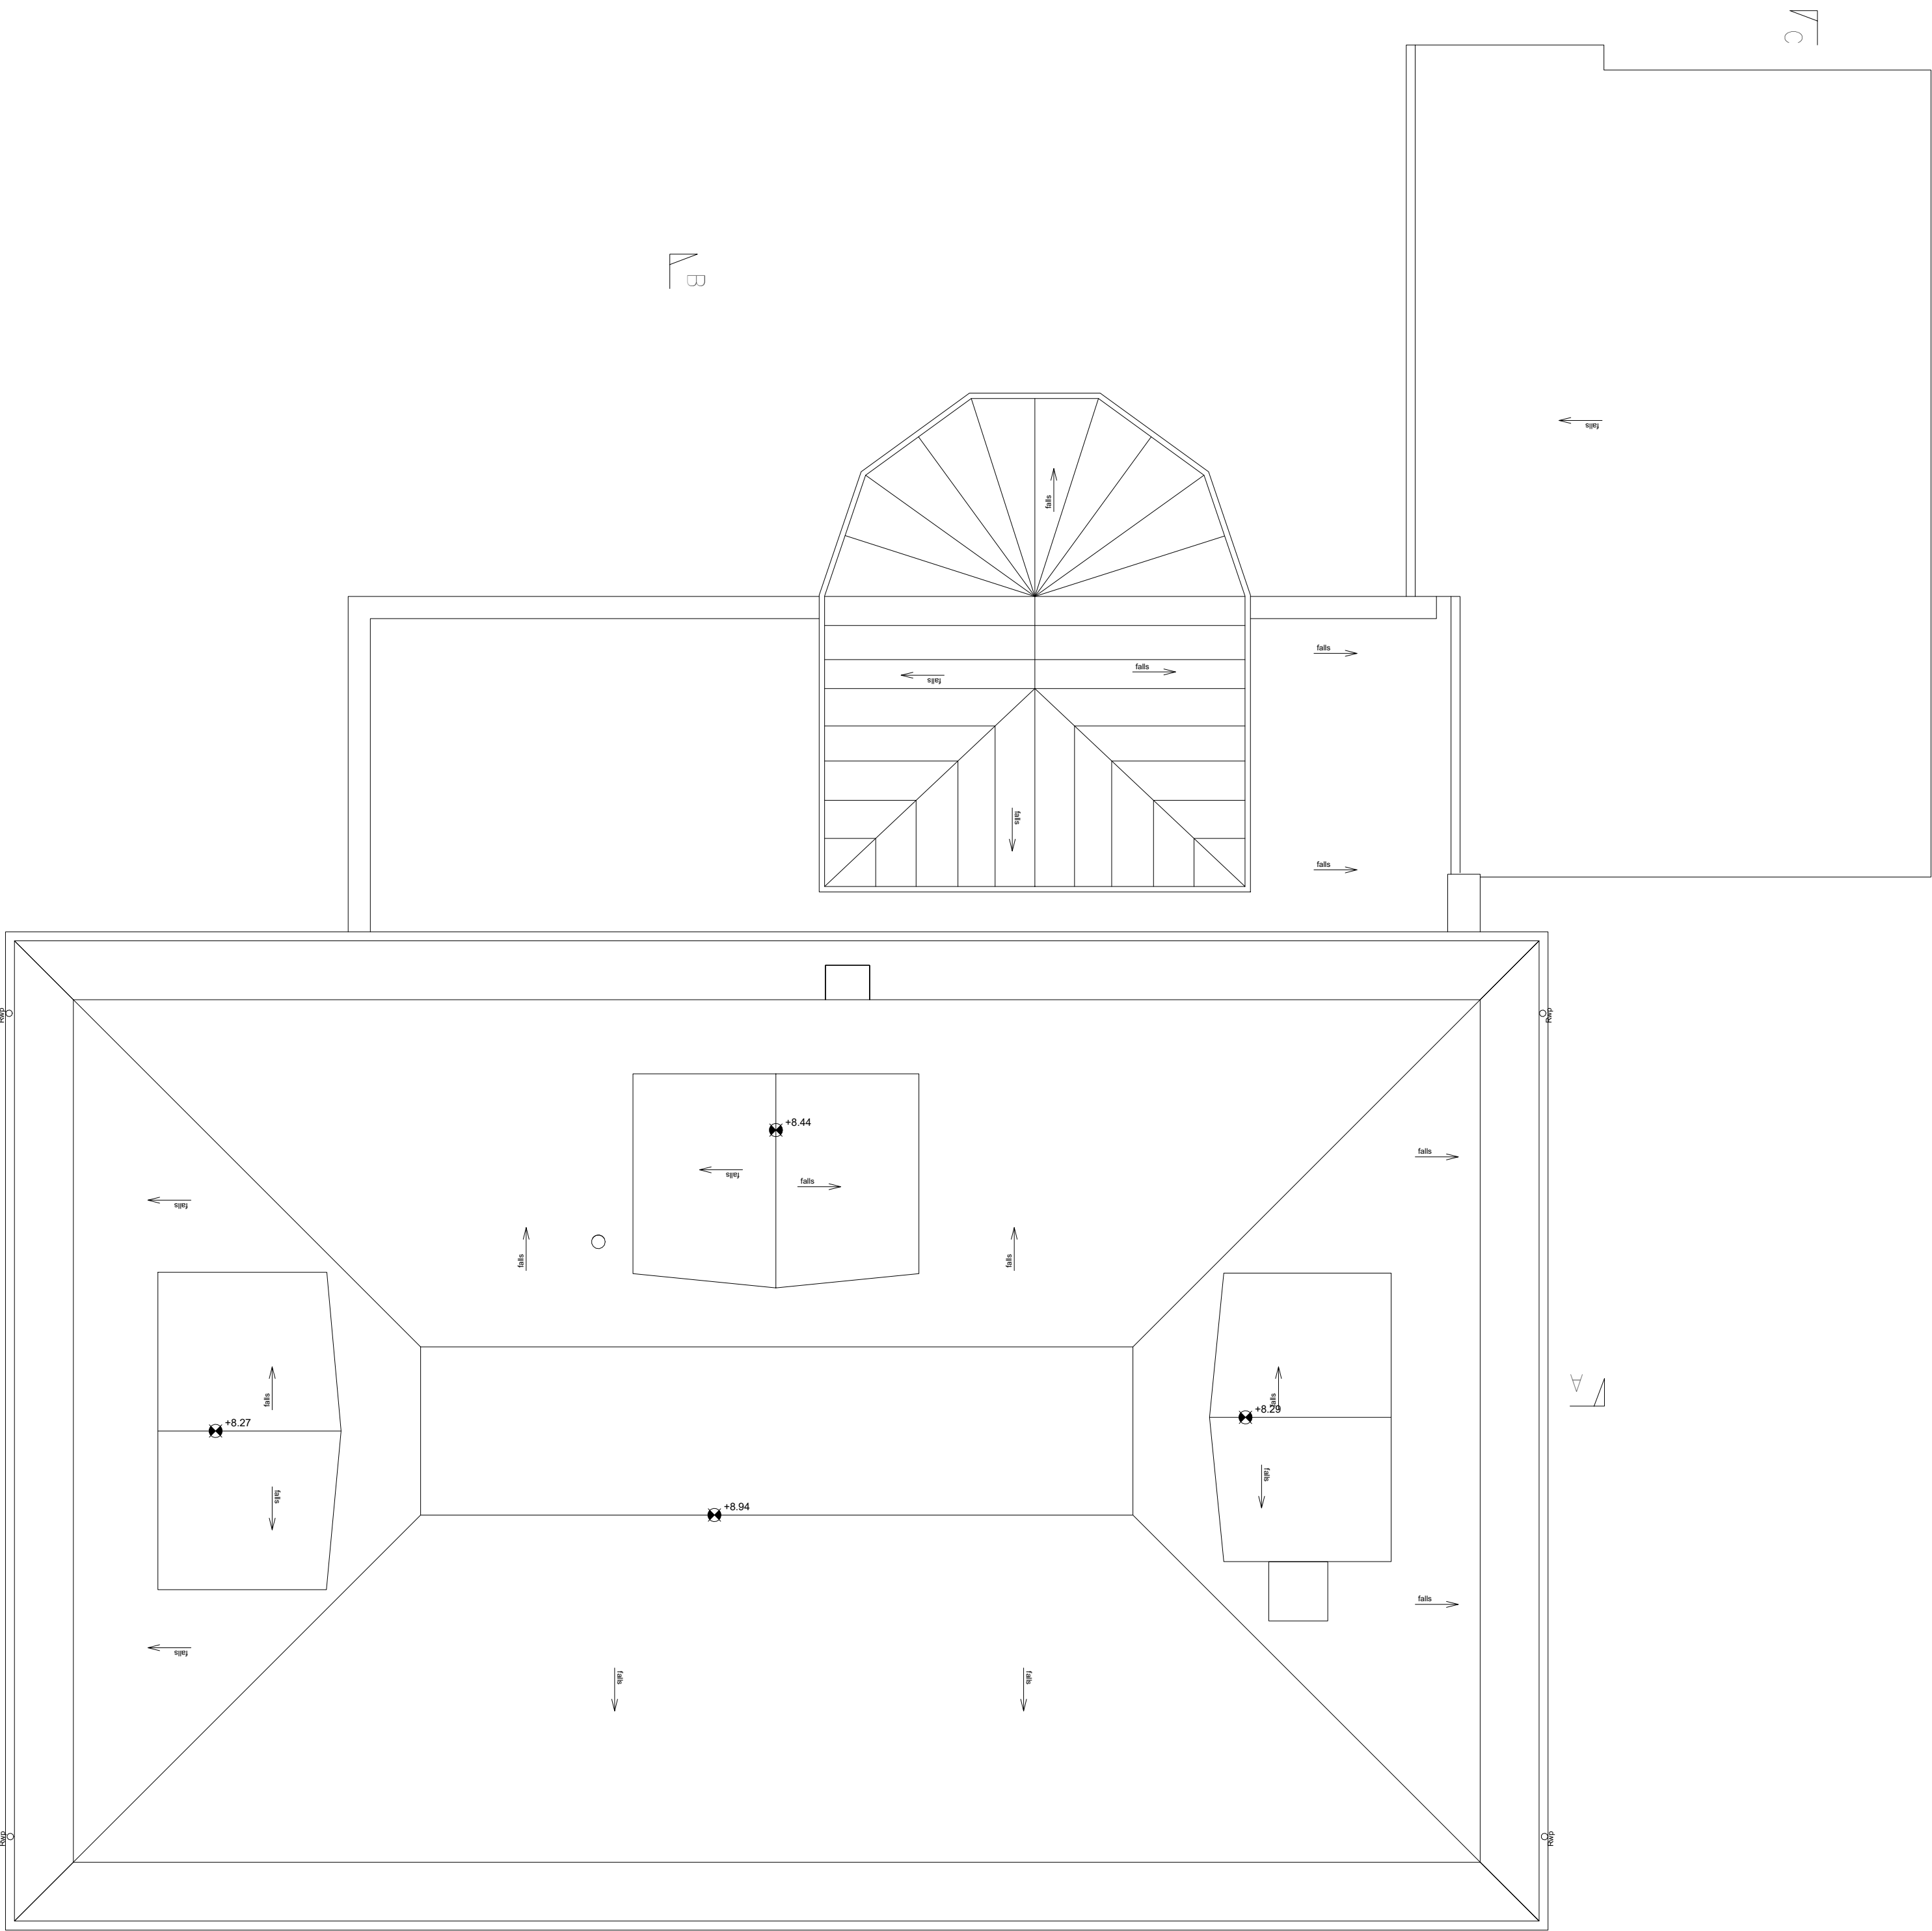


2 Existing Roof Plan
1 : 50


This drawing / document is intended for planning purposes, do not use this as Construction information unless it is issued for Construction. All dimensions, setting out and levels must be checked on site. Report any discrepancies to the architect immediately. This drawing is copyright by Native North Ltd.



Scale bar 1:100 @ A3

 

Scale bar 1:50

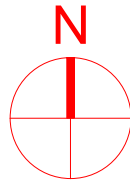

01	First Issue	03.12.24	JBro
No.	Revision / Issue	Date	Drawn

Preliminary

Mr A Palmer
53 Sheldon Avenue
London, N6 4NH

53 Sheldon Avenue

Existing GA Plans 2 of 2

native north

Drawing No.	120-02
Project No.	24-10
Scale @ A1	1 : 50
Scale @ A3	1:100
Date	03.12.24

native north architects
Unit 12a, 5 Durham Yard
Teesdale Street
London, E2 6QF

+44(0)20 3488 1312
justin@nativenorth.co
www.nativenorth.co