

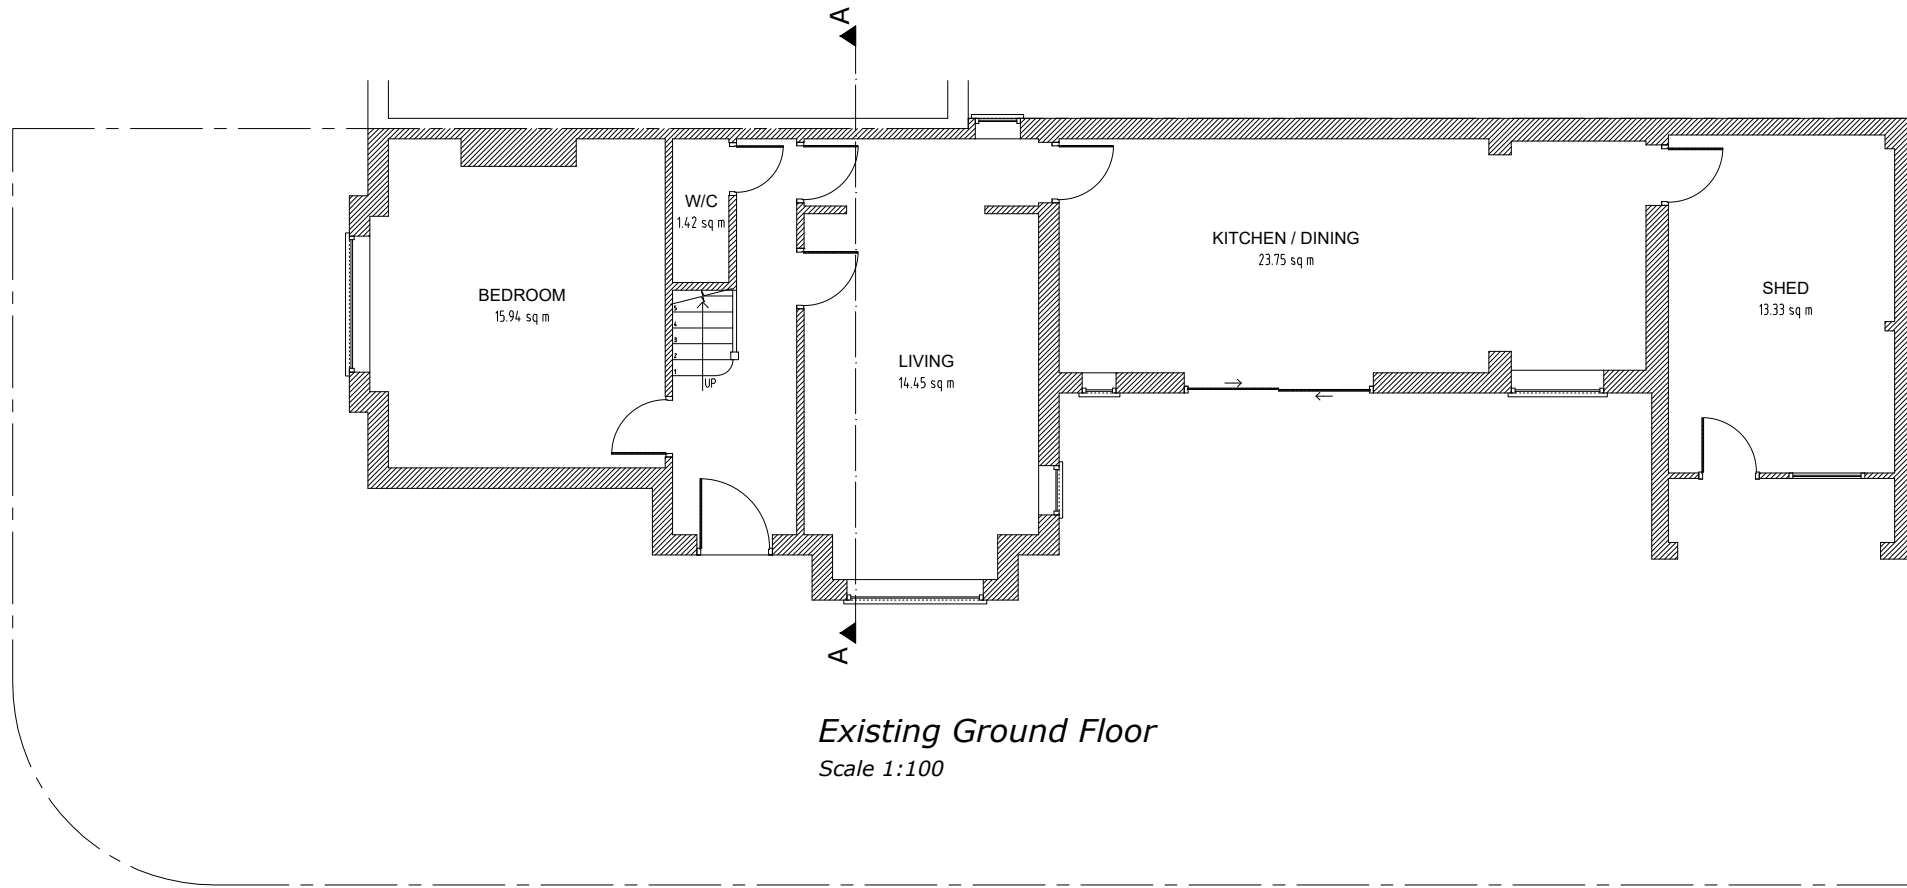



 ajs Planning info@ajsplanning.co.uk 020 81501820	NOTES The contractors are to check all the dimensions, levels, drain runs and general condition of the site before works commence. All works are to be carried out in accordance with current Building Regulations, British Standards, Code of Practice and Local Authority Requirements.	Project: 3 Wakefield Road, London N15 4NN	
		Title: Existing <i>Ground Floor Plan</i>	
		Date: 01.10.25	Scale: 1:100 @ A3
Dwg. No. WR.03.EX.101		Rev: 0	

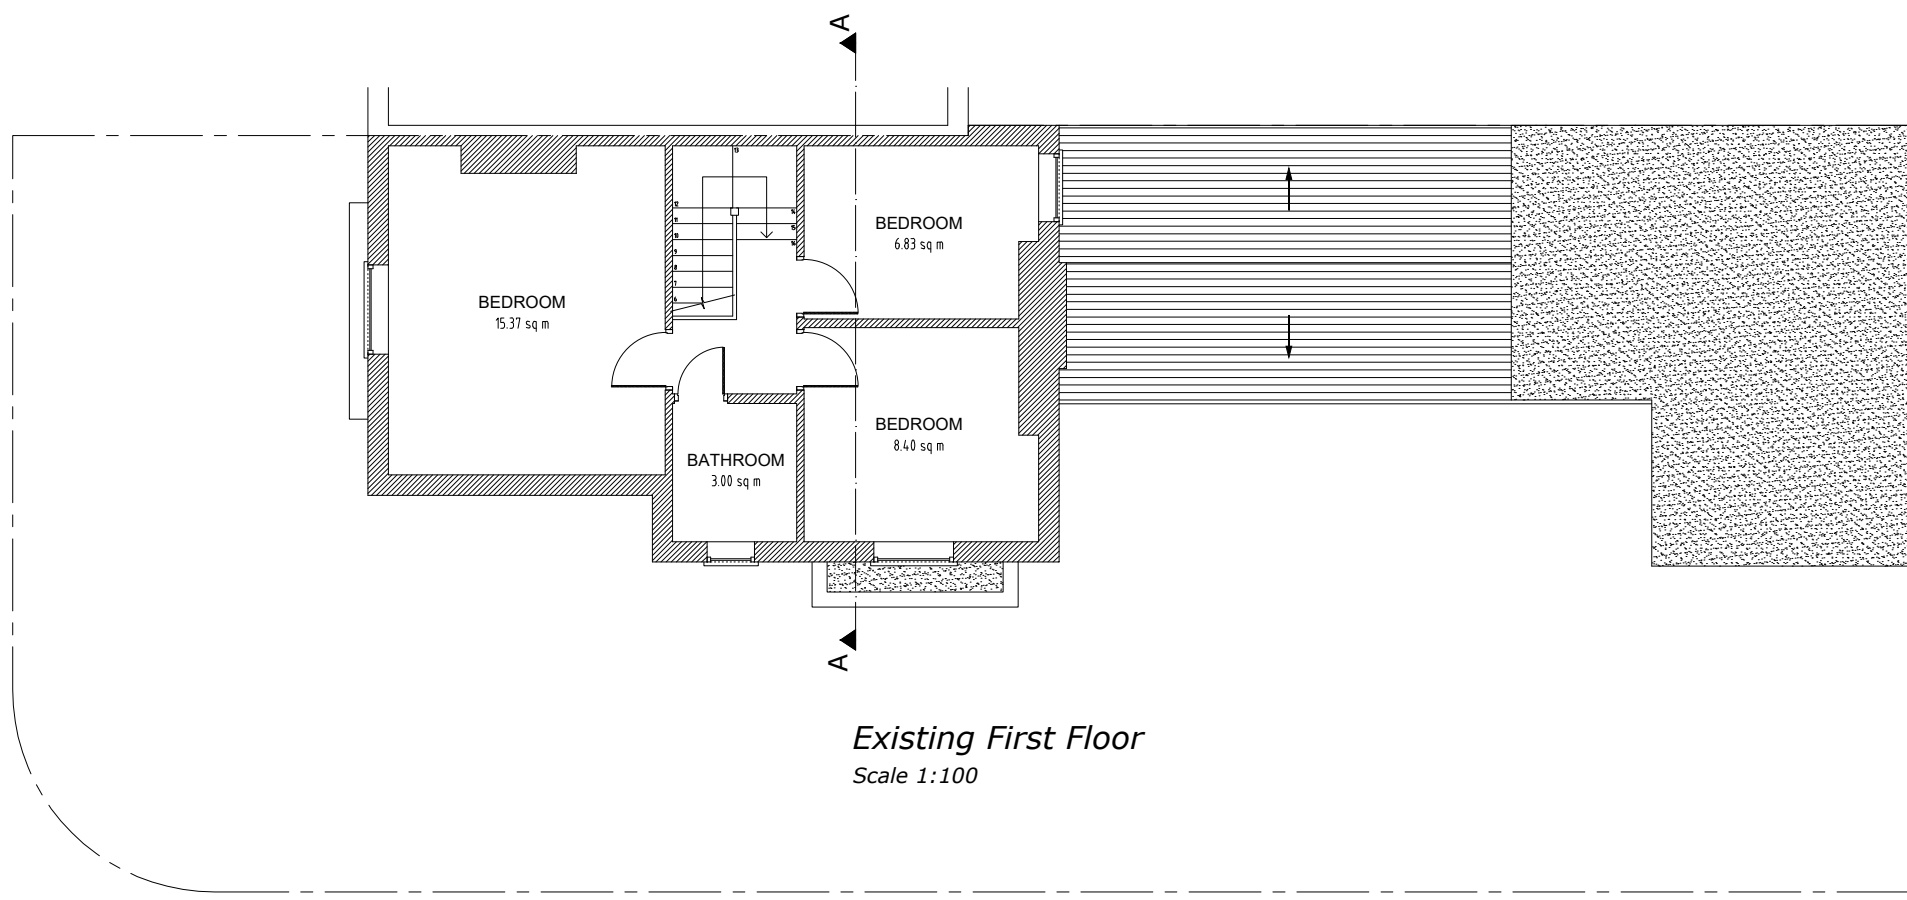


Existing First Floor
Scale 1:100

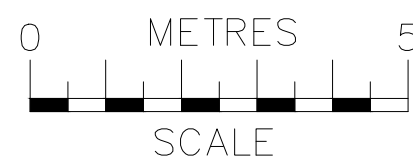


 ajs Planning info@ajsplanning.co.uk 020 81501820	NOTES The contractors are to check all the dimensions, levels, drain runs and general condition of the site before works commence. All works are to be carried out in accordance with current Building Regulations, British Standards, Code of Practice and Local Authority Requirements.	Project: 3 Wakefield Road, London N15 4NN	
		Title: Existing <i>First Floor Plan</i>	
		Date: 01.10.25	Scale: 1:100 @ A3
Dwg. No. WR.03.EX.102		Rev: 0	

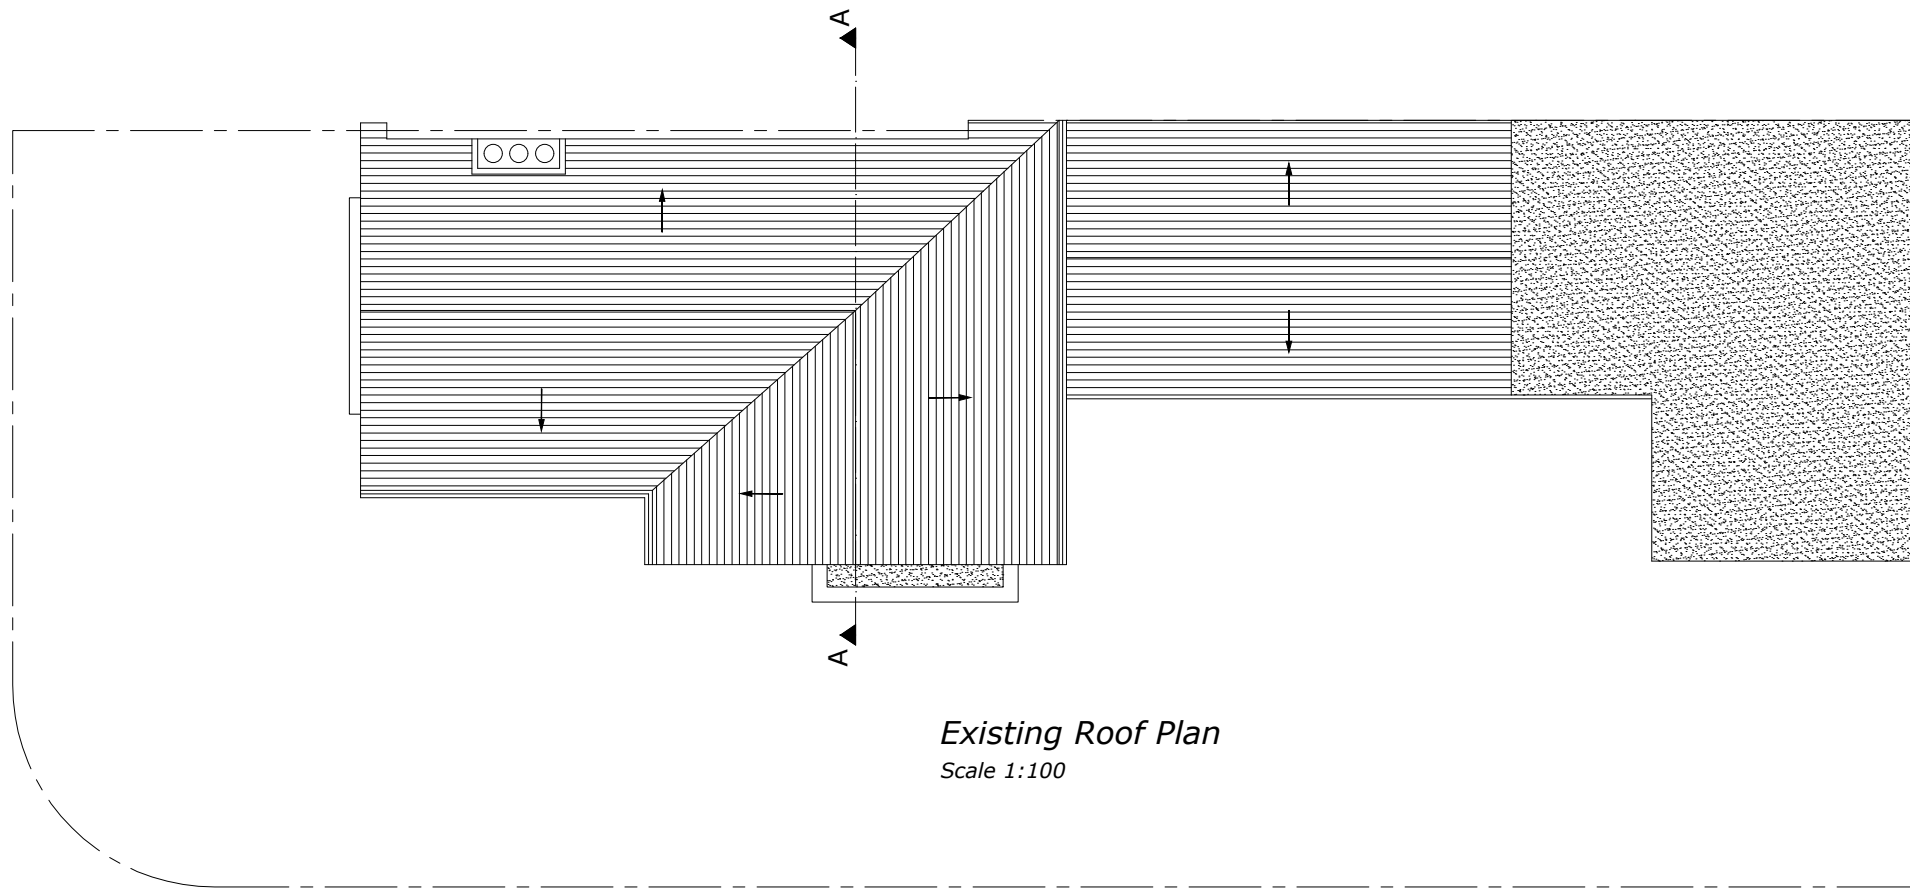


Existing Roof Plan
Scale 1:100

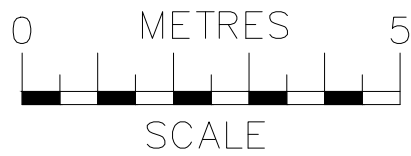

 ajs Planning info@ajsplanning.co.uk 020 81501820	NOTES The contractors are to check all the dimensions, levels, drain runs and general condition of the site before works commence. All works are to be carried out in accordance with current Building Regulations, British Standards, Code of Practice and Local Authority Requirements.	Project: 3 Wakefield Road, London N15 4NN	
		Title: Existing <i>Roof Plan</i>	
		Date: 01.10.25	Scale: 1:100 @ A3
Dwg. No. WR.03.EX.103		Rev: 0	

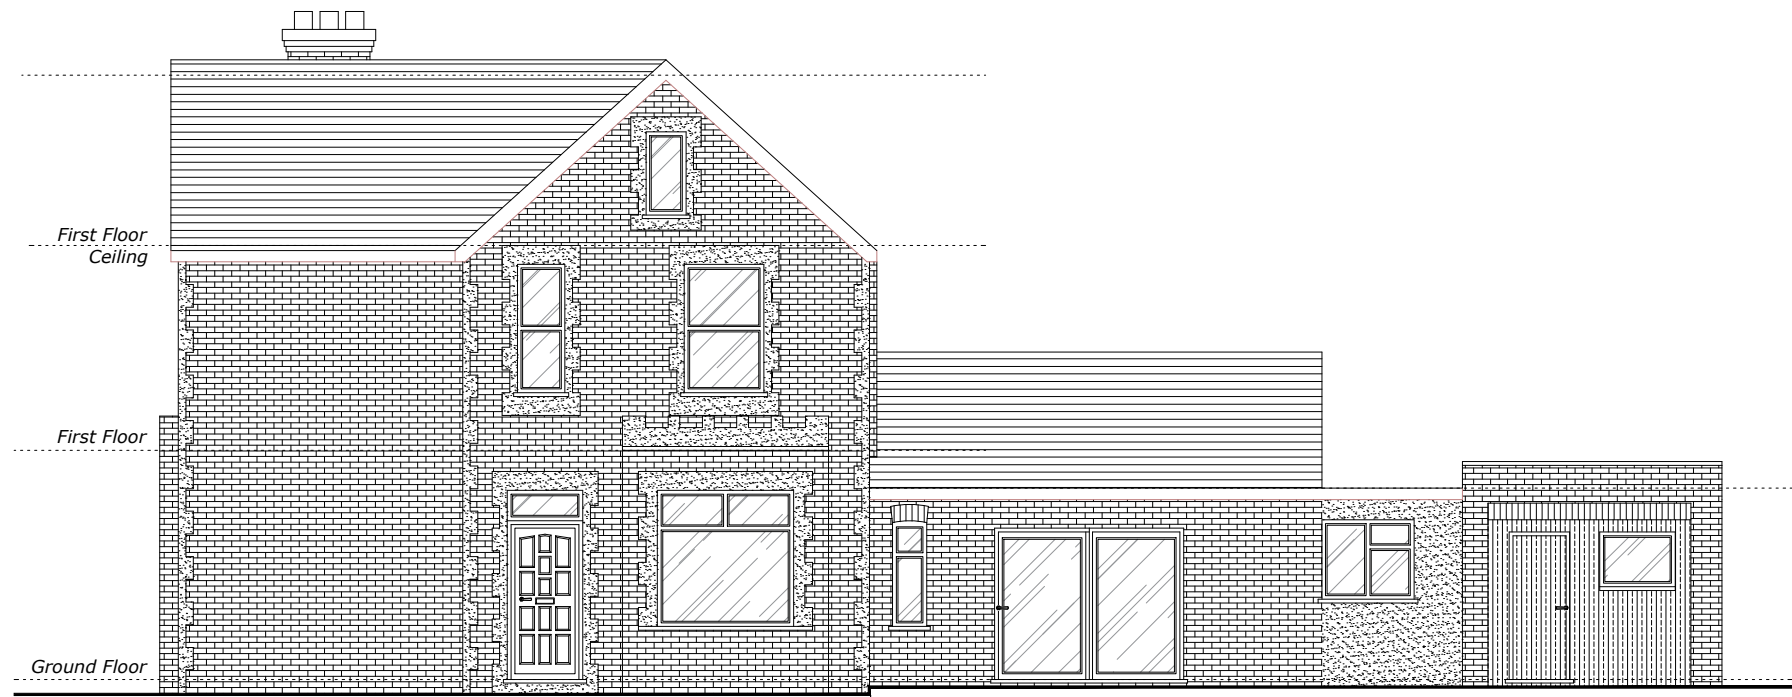

Existing Front Elevation
Scale 1:100

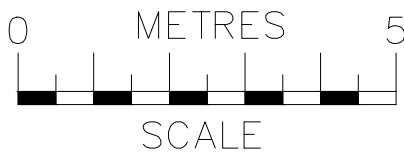




info@ajsplanning.co.uk
020 81501820


NOTES
The contractors are to check all the dimensions, levels, drain runs and general condition of the site before works commence.

All works are to be carried out in accordance with current Building Regulations, British Standards, Code of Practice and Local Authority Requirements.


Project: 3 Wakefield Road, London N15 4NN		
Title: Existing <i>Front Elevation</i>		
Date: 01.10.25	Scale: 1:100 @ A3	
Dwg. No. WR.03.EX.104	Rev: 0	

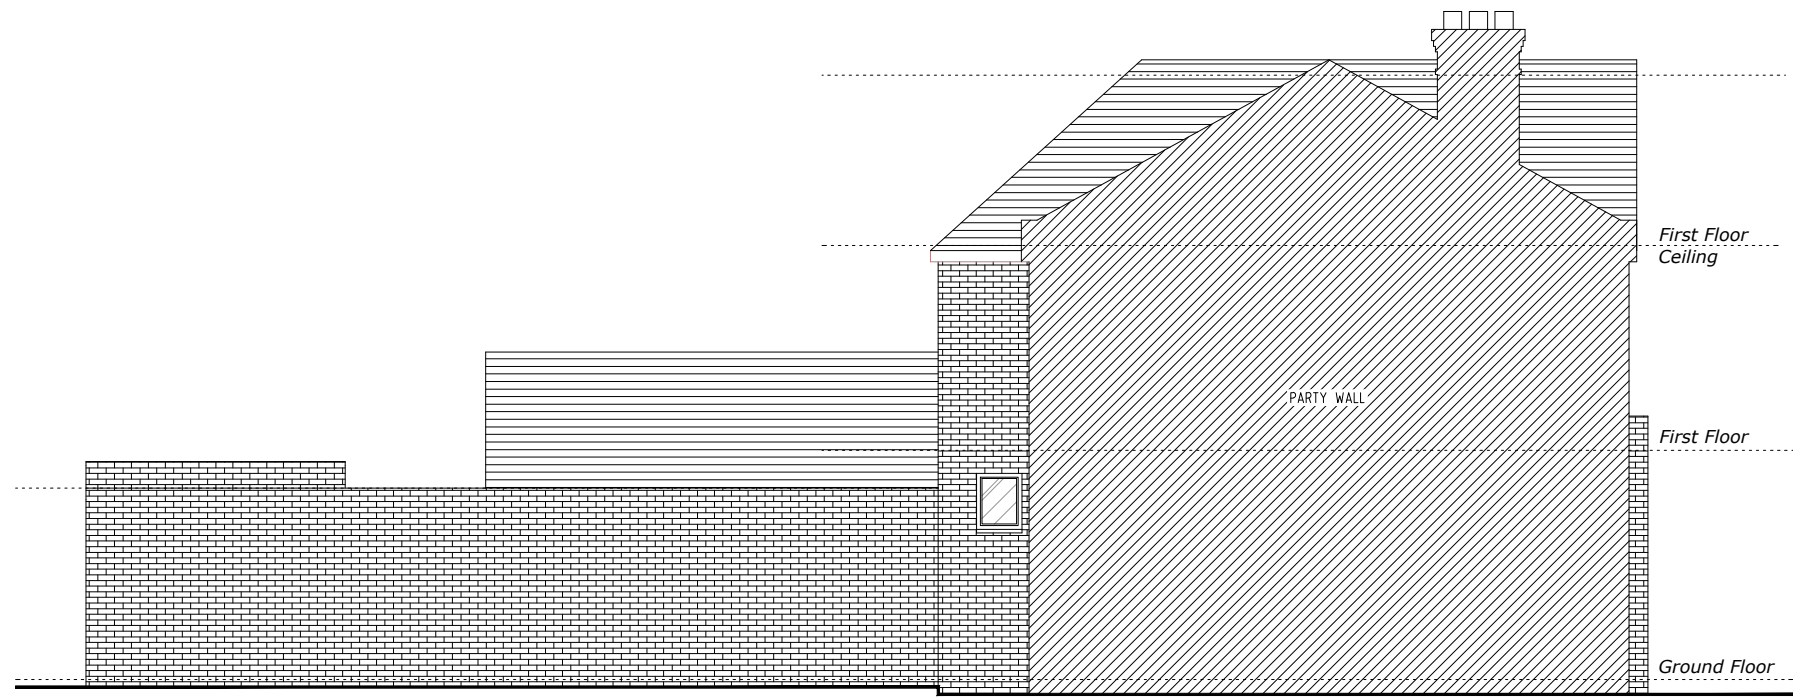


Existing Rear Elevation
Scale 1:100

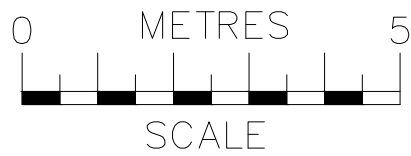


 ajs Planning info@ajsplanning.co.uk 020 81501820	NOTES The contractors are to check all the dimensions, levels, drain runs and general condition of the site before works commence. All works are to be carried out in accordance with current Building Regulations, British Standards, Code of Practice and Local Authority Requirements.	Project: 3 Wakefield Road, London N15 4NN	
		Title: Existing <i>Rear Elevation</i>	
		Date: 01.10.25	Scale: 1:100 @ A3
Dwg. No. WR.03.EX.105		Rev: 0	

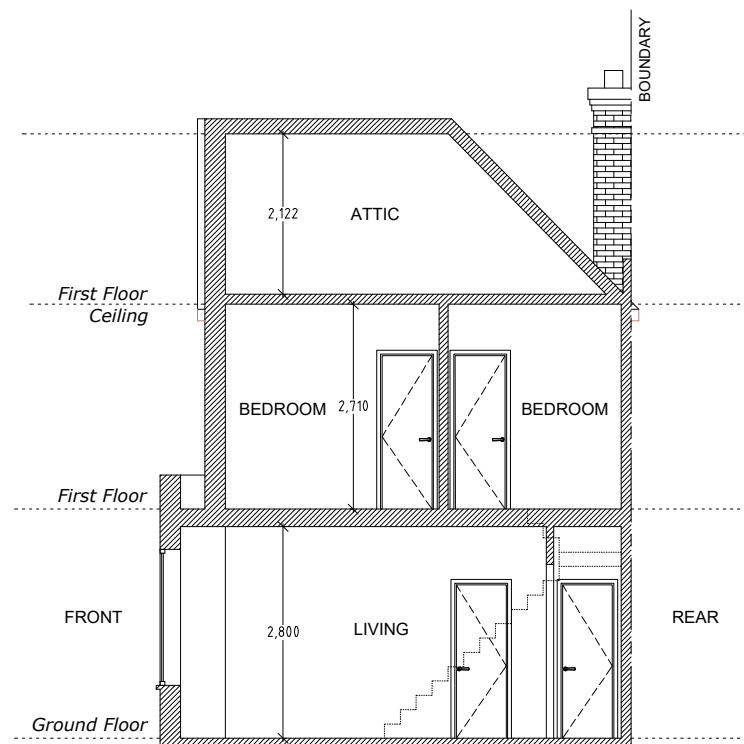


Existing Section A-A
Scale 1:100

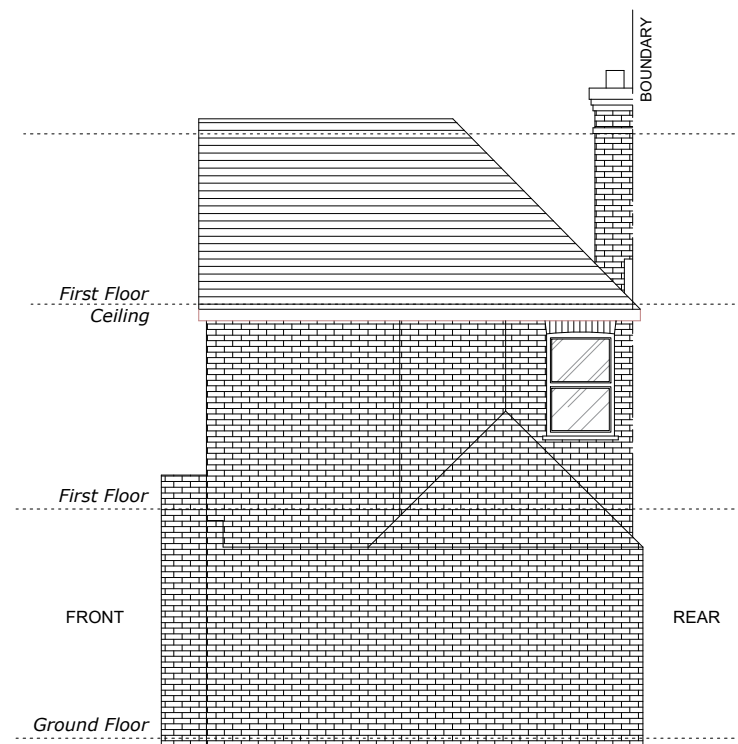

Existing Side 1 Elevation
Scale 1:100

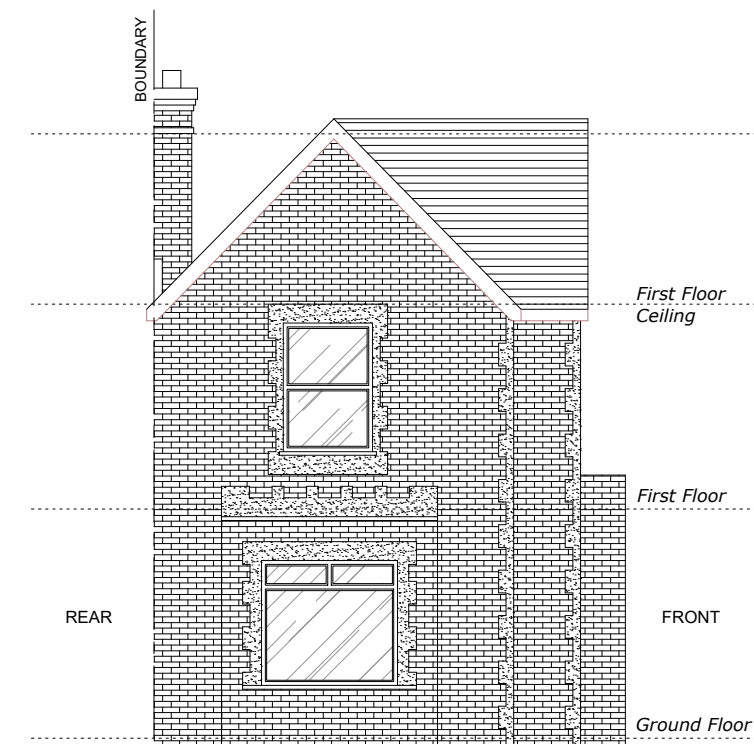

Existing Side 2 Elevation
Scale 1:100

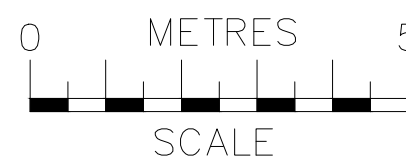

 ajs Planning info@ajsplanning.co.uk 020 81501820	NOTES The contractors are to check all the dimensions, levels, drain runs and general condition of the site before works commence. All works are to be carried out in accordance with current Building Regulations, British Standards, Code of Practice and Local Authority Requirements.	Project: 3 Wakefield Road, London N15 4NN	
		Title: Existing Side Elevations (1 & 2) And Section A-A	
		Date: 01.10.25	Scale: 1:100 @ A3
		Dwg. No. WR.03.EX.106	Rev: 0