




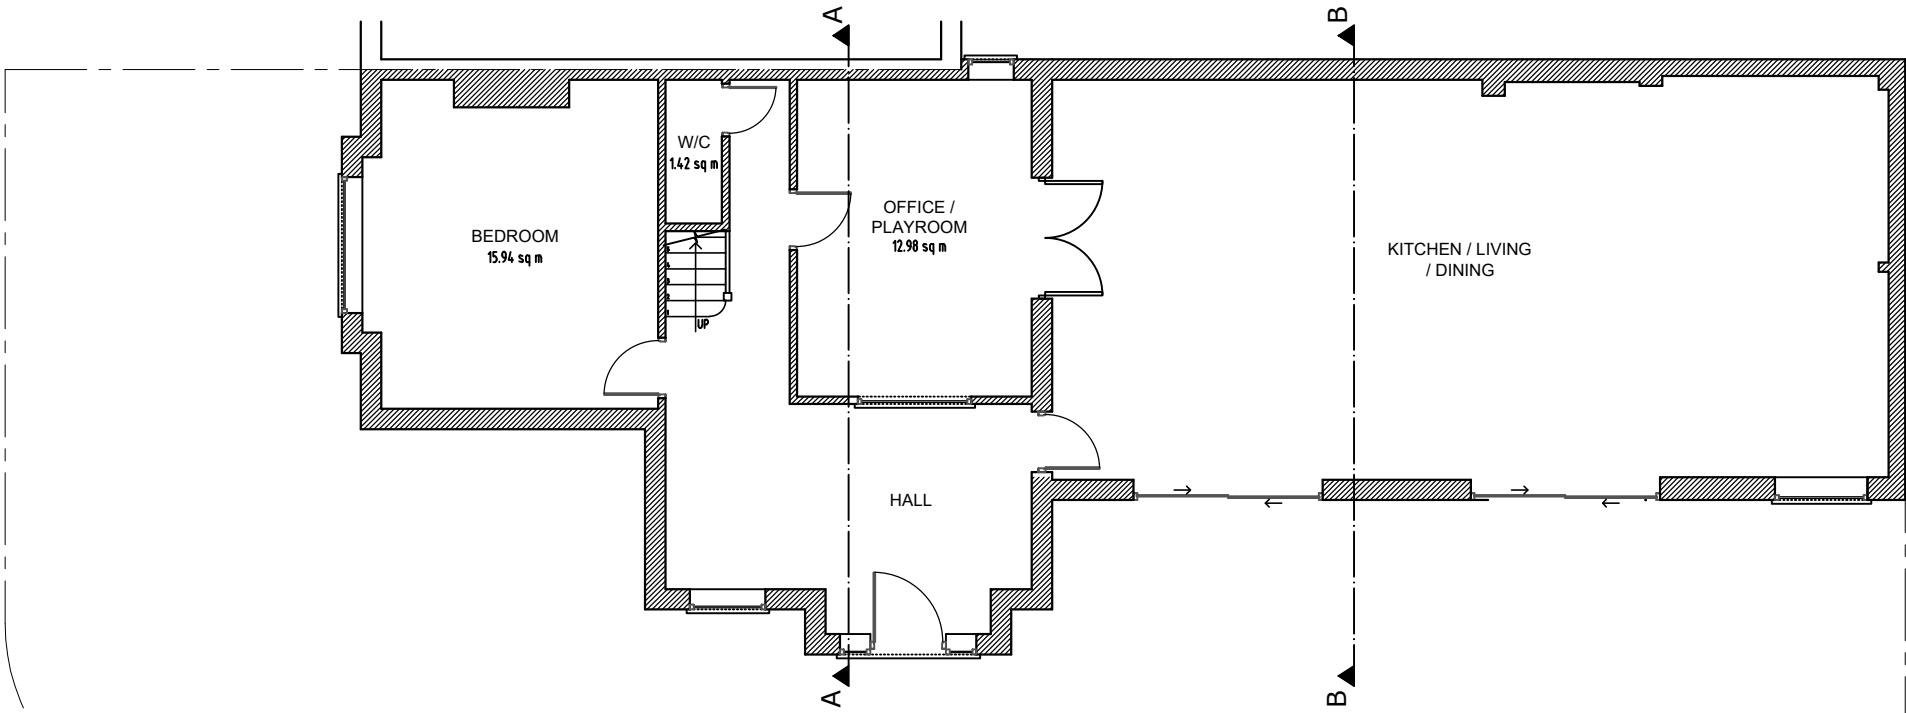

Proposed Ground Floor
Scale 1:100

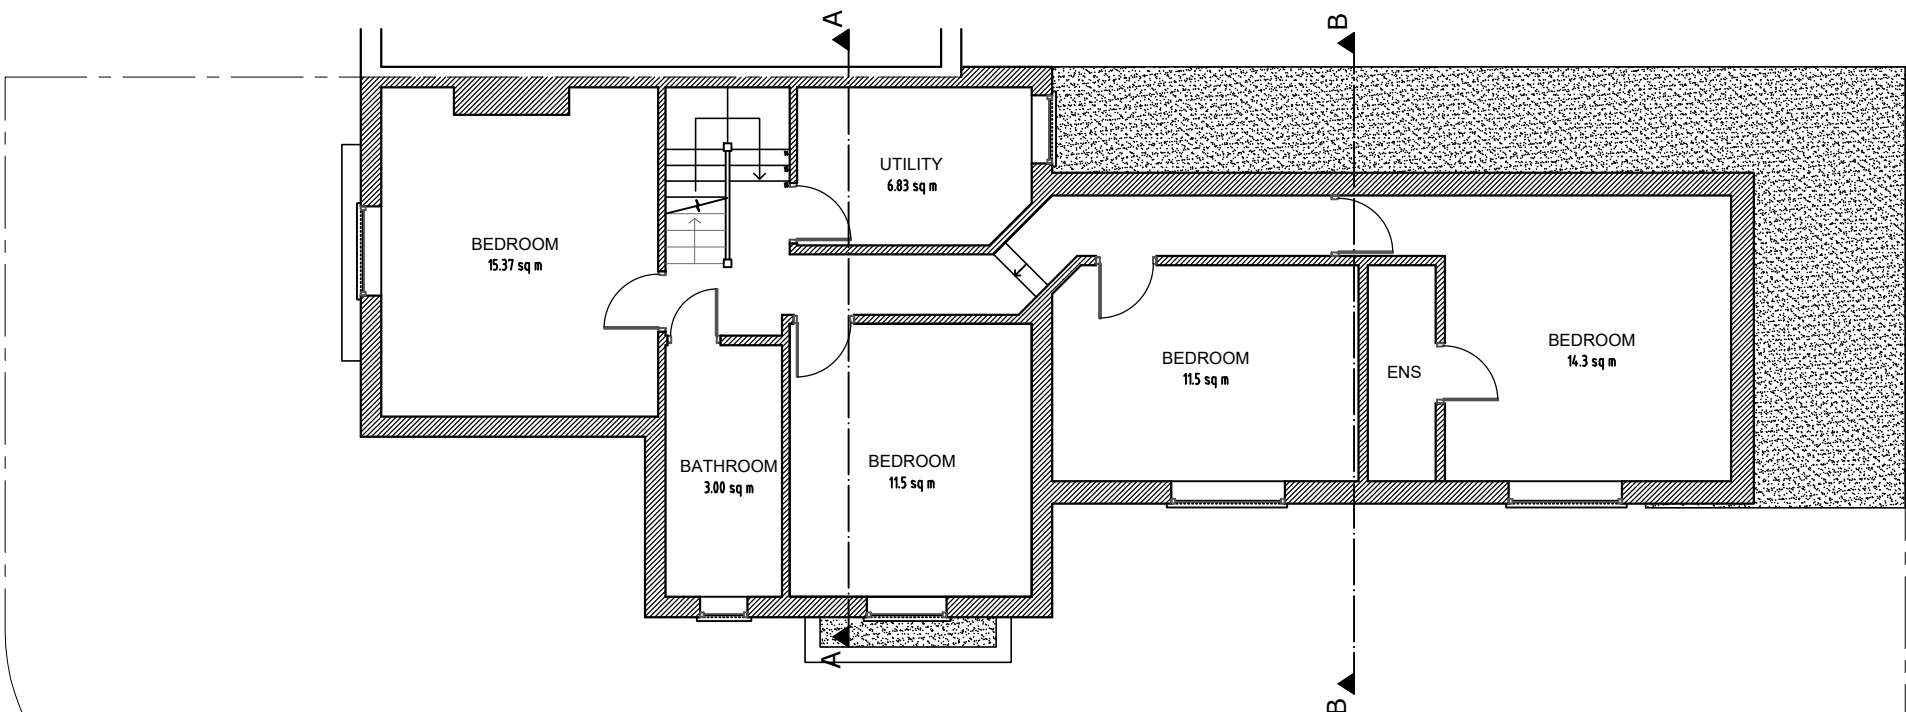

Proposed First Floor
Scale 1:100



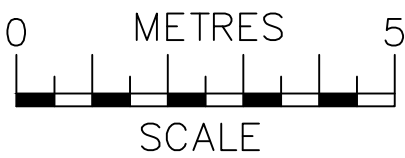


ajs
Planning
info@ajsplanning.co.uk
020 81501820

NOTES
The contractors are to check all the dimensions, levels, drain runs and general condition of the site before works commence.

All works are to be carried out in accordance with current Building Regulations, British Standards, Code of Practice and Local Authority Requirements.


Project: 3 Wakefield Road, London N15 4NN		
Title: Proposed Floor Plans		
Date: 01.10.25	Scale: 1:100 @ A3	
Dwg. No. WR.03.PR.301	Rev:	

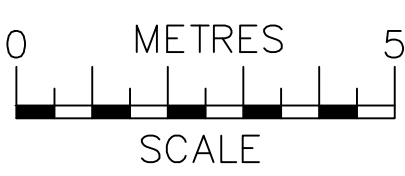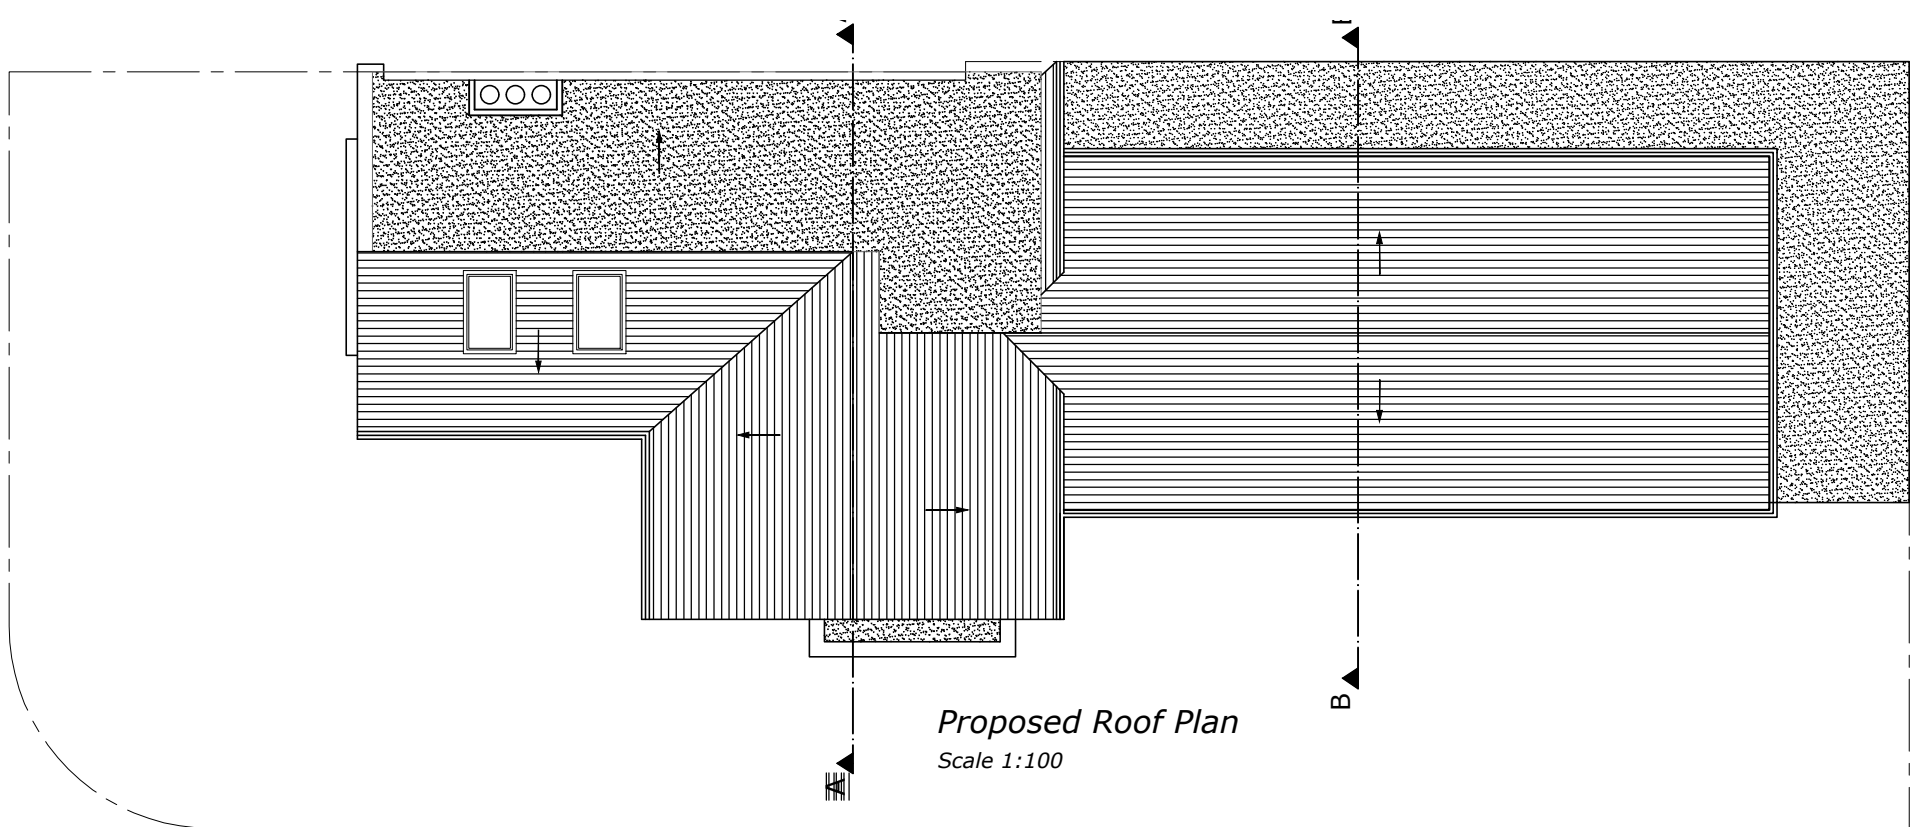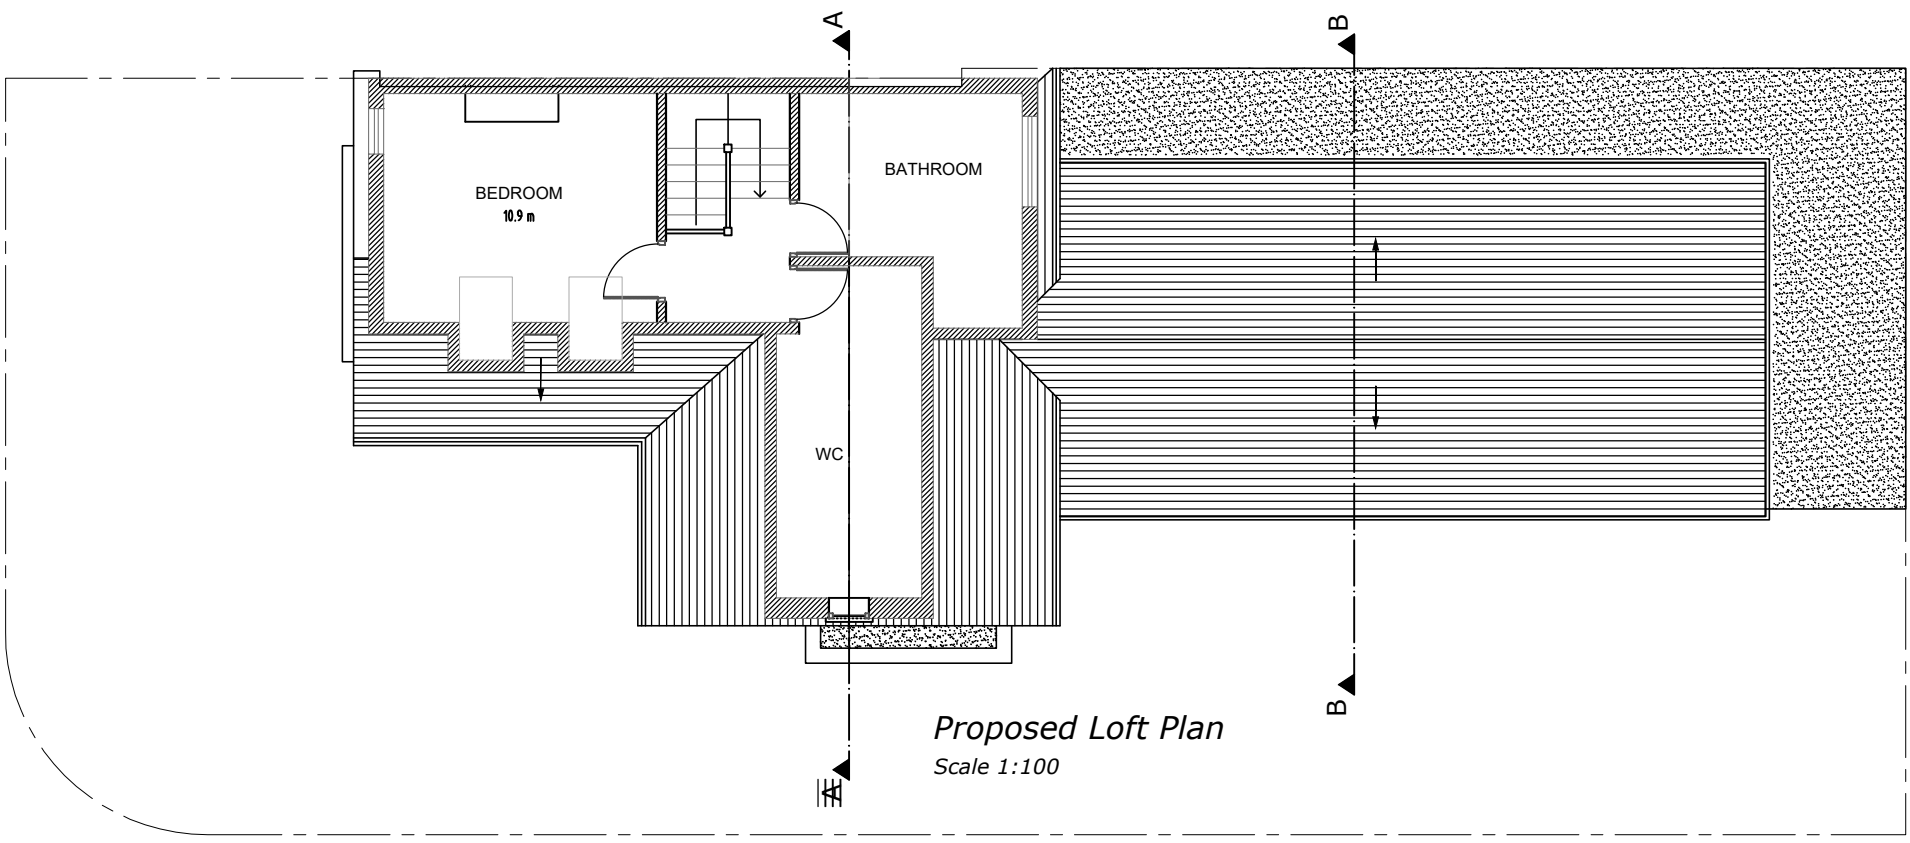


 ajs Planning info@ajsplanning.co.uk 020 81501820	NOTES The contractors are to check all the dimensions, levels, drain runs and general condition of the site before works commence. All works are to be carried out in accordance with current Building Regulations, British Standards, Code of Practice and Local Authority Requirements.	Project: 3 Wakefield Road, London N15 4NN	
		Title: Proposed Floor Plans	
		Date: 01.10.25	Scale: 1:100 @ A3
Dwg. No. WR.03.PR.302		Rev:	



Proposed Front Elevation
Scale 1:100

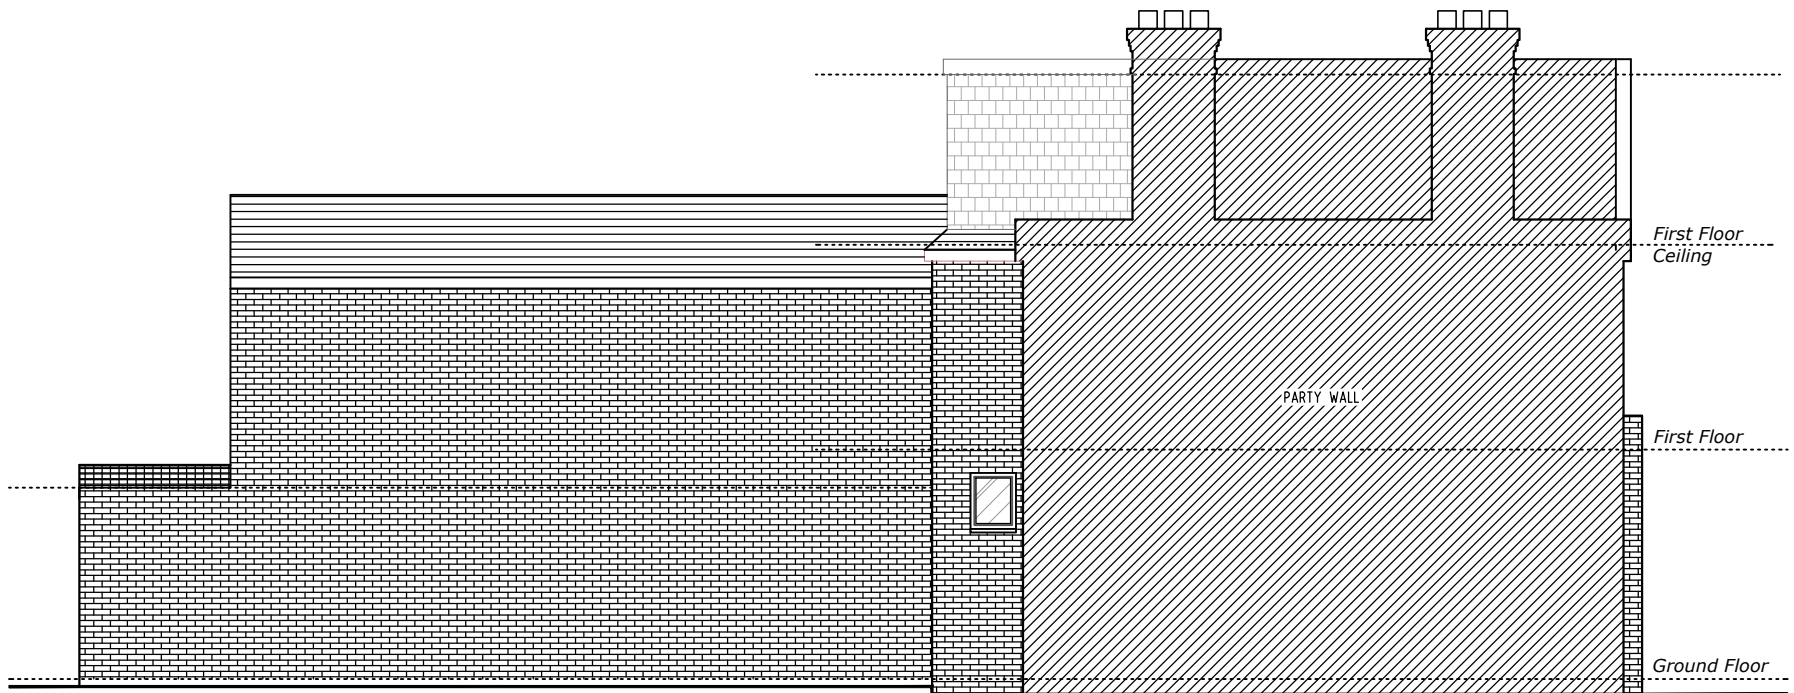


Proposed Rear Elevation
Scale 1:100

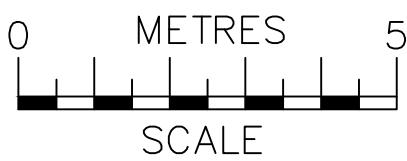


NOTES
The contractors are to check all the dimensions, levels, drain runs and general condition of the site before works commence.

All works are to be carried out in accordance with current Building Regulations, British Standards, Code of Practice and Local Authority Requirements.


Project: 3 Wakefield Road, London N15 4NN		
Title: Proposed Front & Rear Elevations		
Date: 01.10.25	Scale: 1:100 @ A3	
Dwg. No. WR.03.PR.303		Rev:

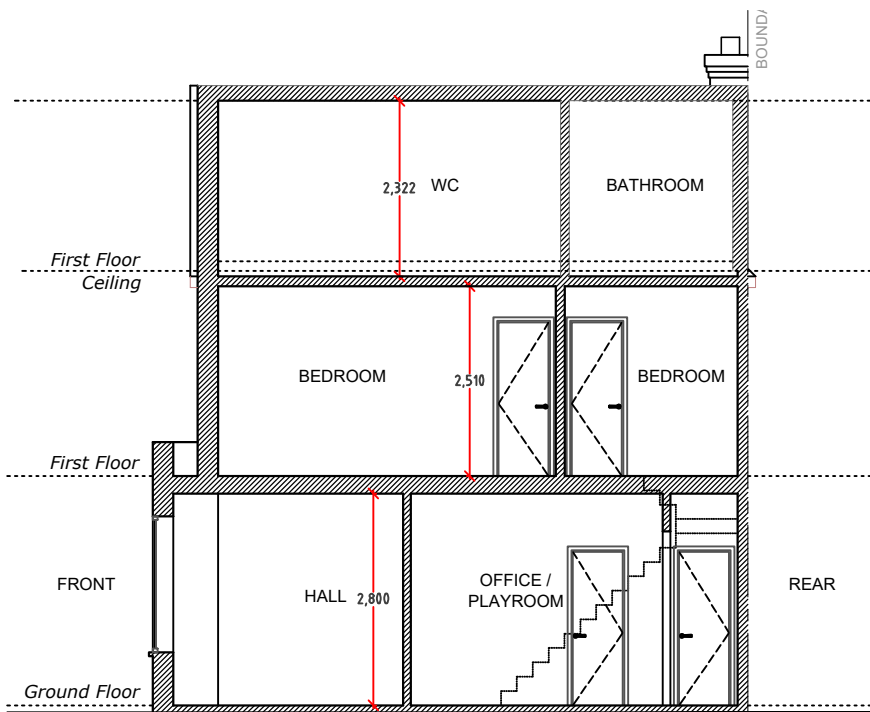


Proposed Section A-A
Scale 1:100

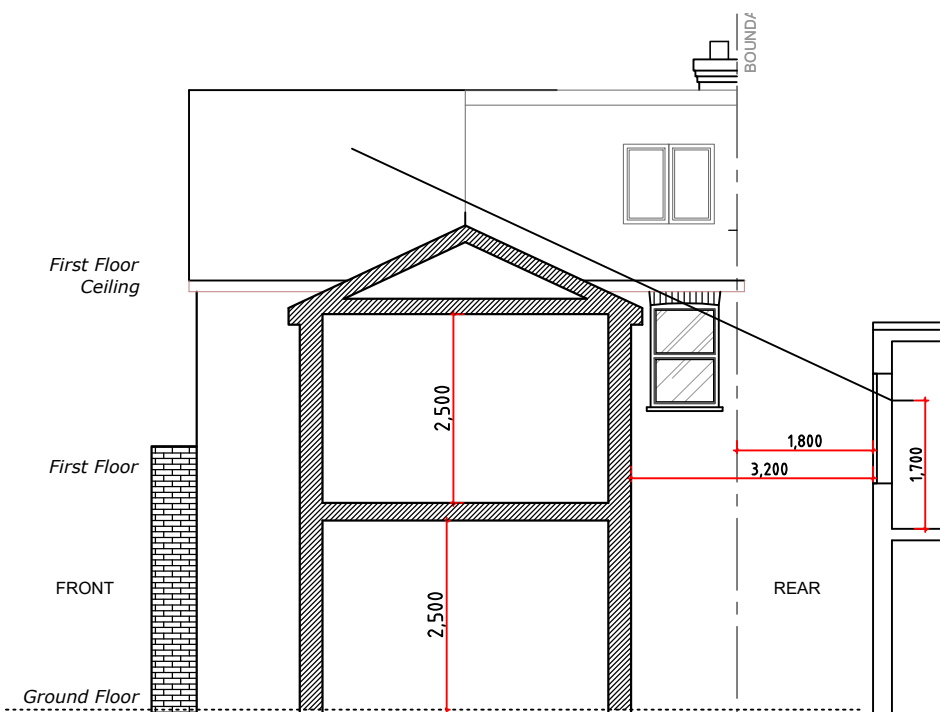


Proposed Section B-B
Scale 1:100

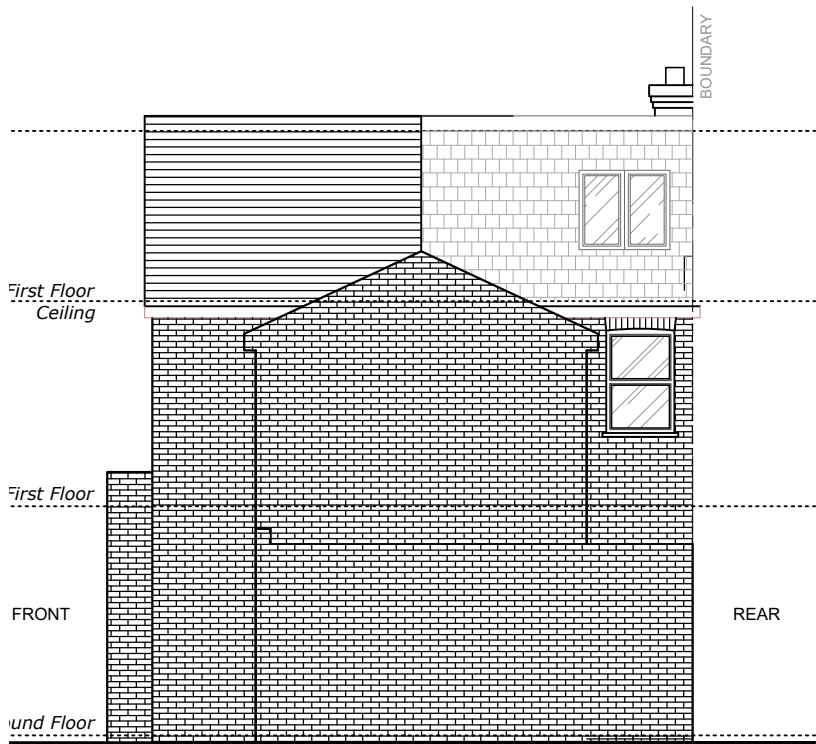

Proposed Side 1 Elevation
Scale 1:100

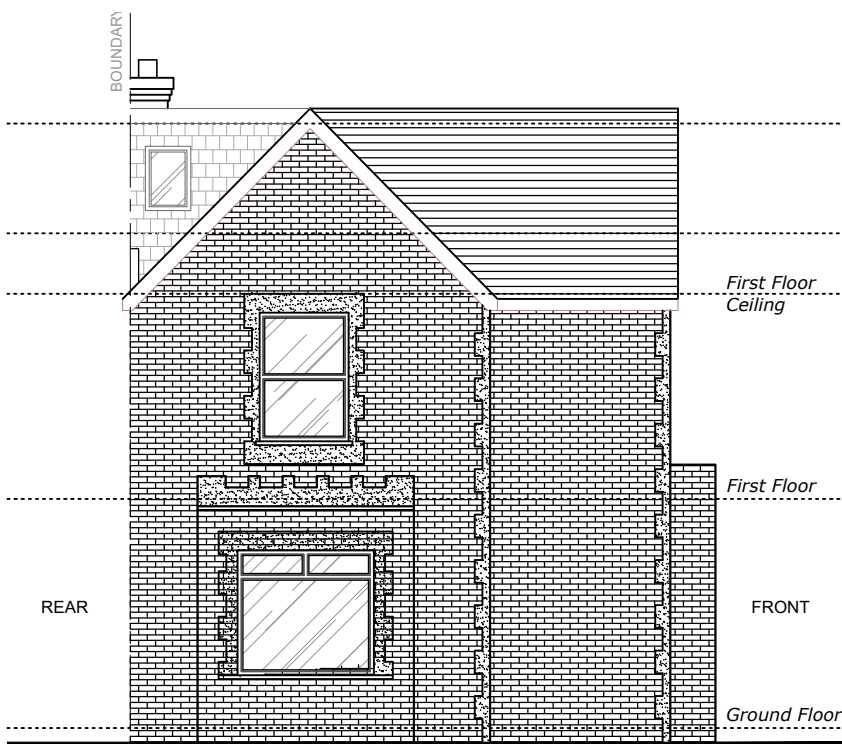

Proposed Side 2 Elevation
Scale 1:100

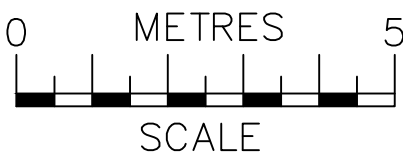

NOTES
The contractors are to check all the dimensions, levels, drain runs and general condition of the site before works commence.

All works are to be carried out in accordance with current Building Regulations, British Standards, Code of Practice and Local Authority Requirements.

Project: 3 Wakefield Road, London N15 4NN		
Title: Proposed Side Elevations & Section A-A		
Date: 01.10.25	Scale: 1:100 @ A3	
Dwg. No. WR.03.PR.304	Rev:	