



DO NOT SCALE FROM THE DRAWING.
ALL DIMENSION TO BE CHECKED ON SITE.
COPYRIGHT RESERVED.

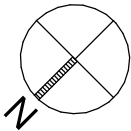

Boundary Line


Existing

Proposed

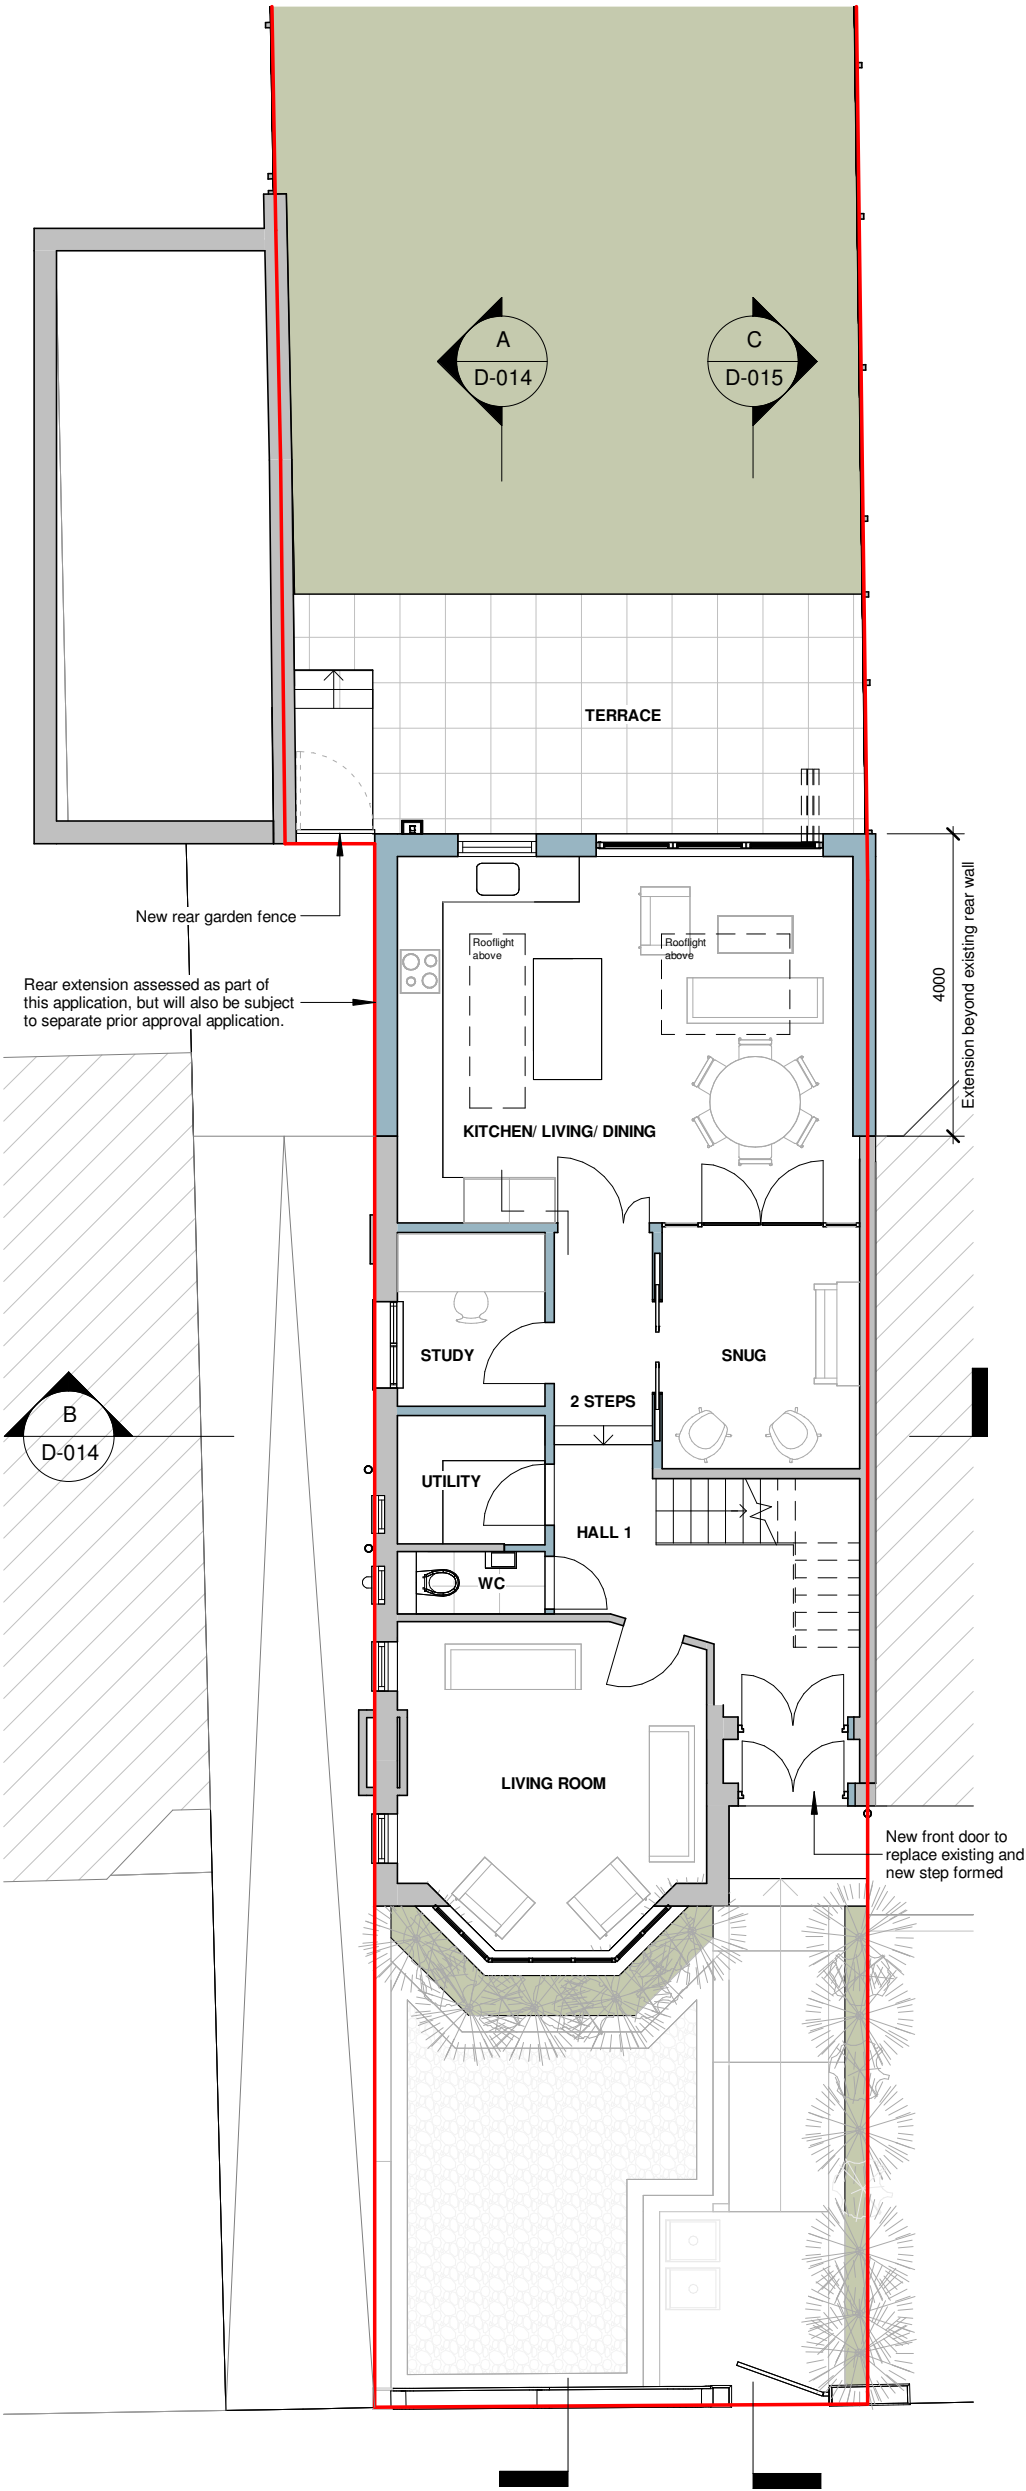

00_Proposed Ground Floor

1 : 100

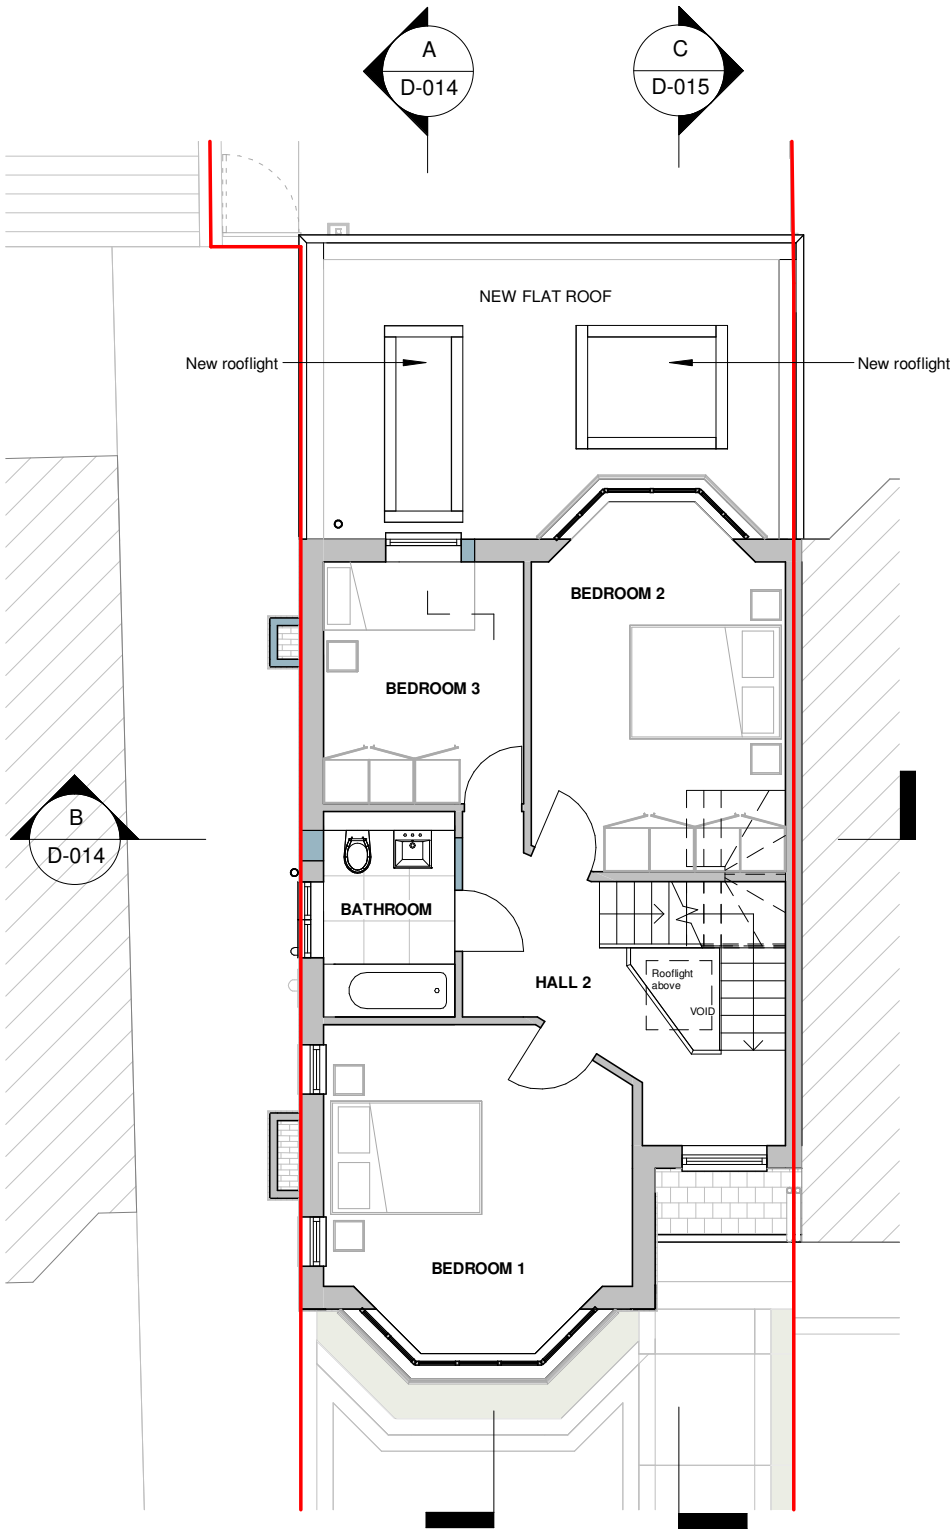

01_Proposed First Floor

1 : 100

D	Certificate of Lawfulness Issue	PA	04.09.2026
C	Revised design and levels	ZF	26.08.2026
B	Revised design as per site meeting	PA	06.07.2026
A	Revised layouts as per desing meeting	PA	02.06.2026
*	First issue of drawings	PA	08.05.2026
REV	NOTE	DRN	DATE

SCALE	DATE	DRN	CHK
1:100@A3	22.04.2026	PA	MH

PROJECT
152, Woodfield Way, N11 2NU

DRAWING
Proposed Ground and First Floor Plans

bubble architects	STUDIO 205 THE BUSWORKS 39-41 NORTH ROAD LONDON N7 9DP WWW.BUBBLEARCHITECTS.CO.UK
-------------------	--

JOB NO	DRAWING NO	REV
026016	P-00/01-D-010	D