




DO NOT SCALE FROM THE DRAWING.
ALL DIMENSION TO BE CHECKED ON SITE.
COPYRIGHT RESERVED.

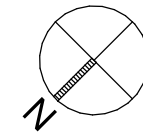


- Boundary Line
- Existing
- Proposed

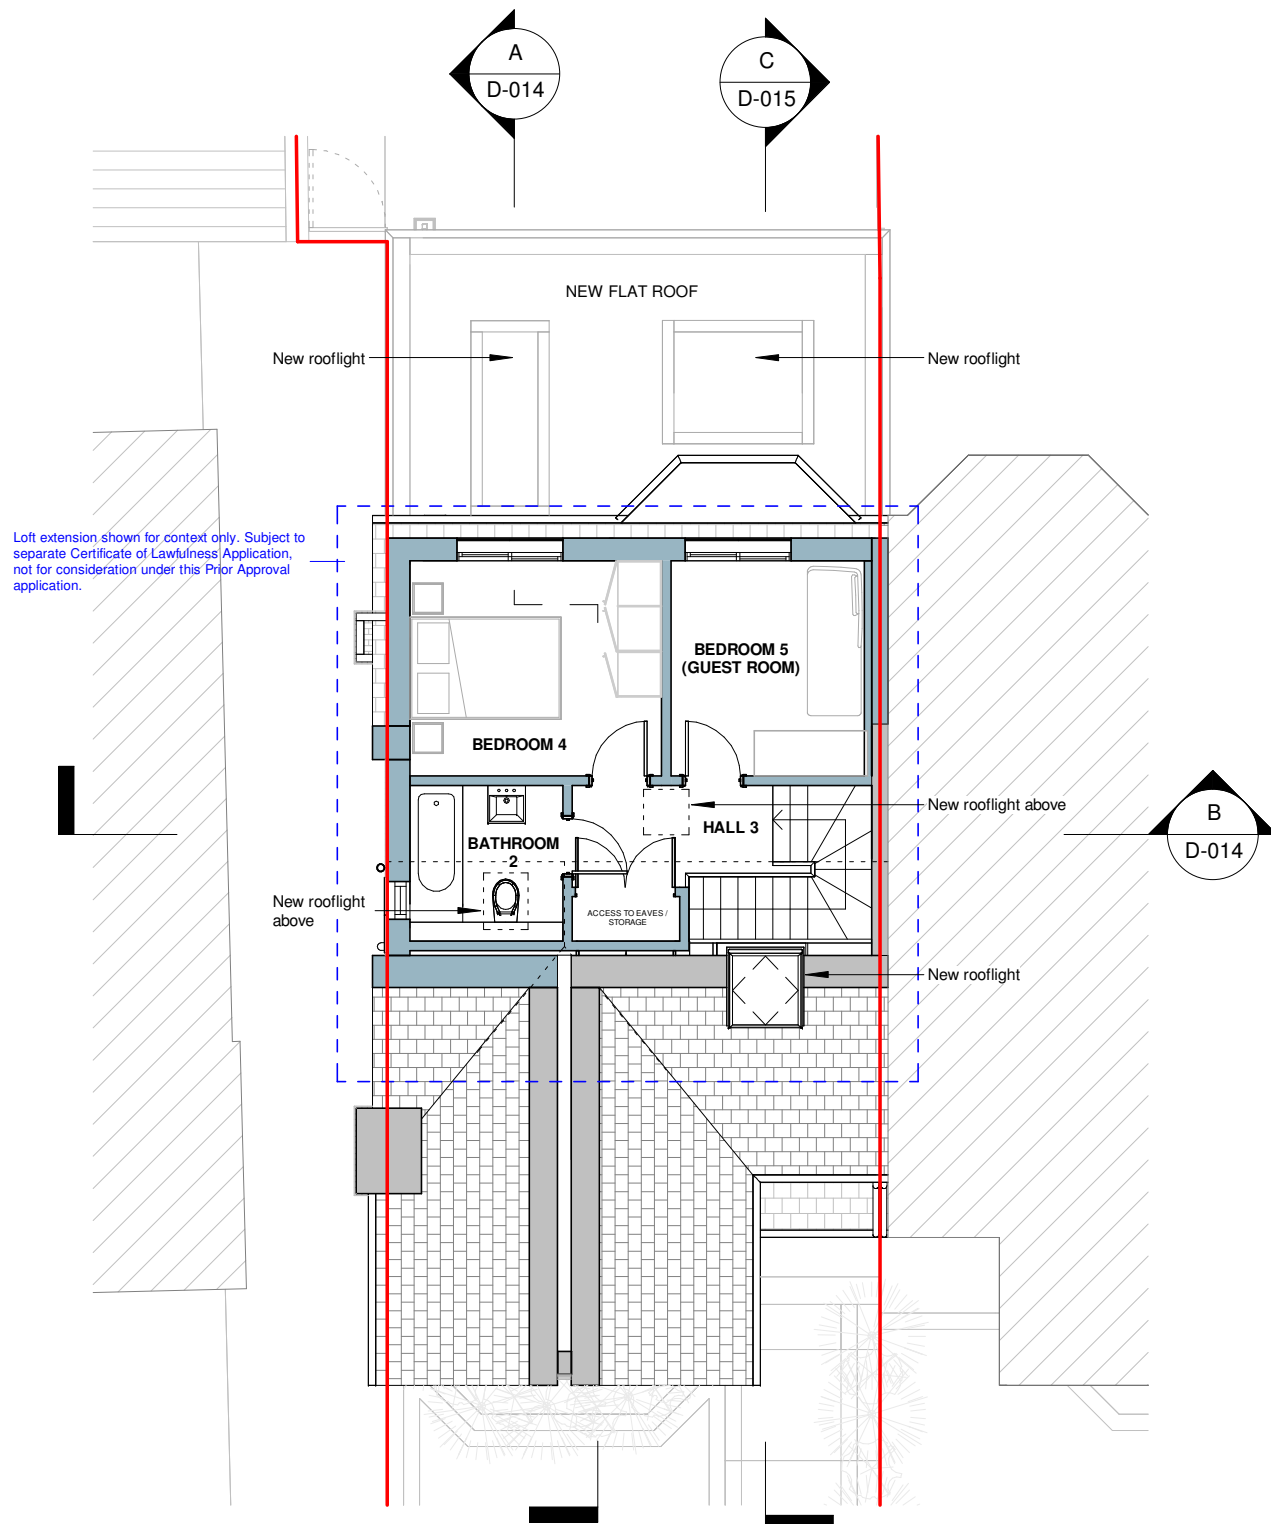

02_Proposed Loft
1 : 100

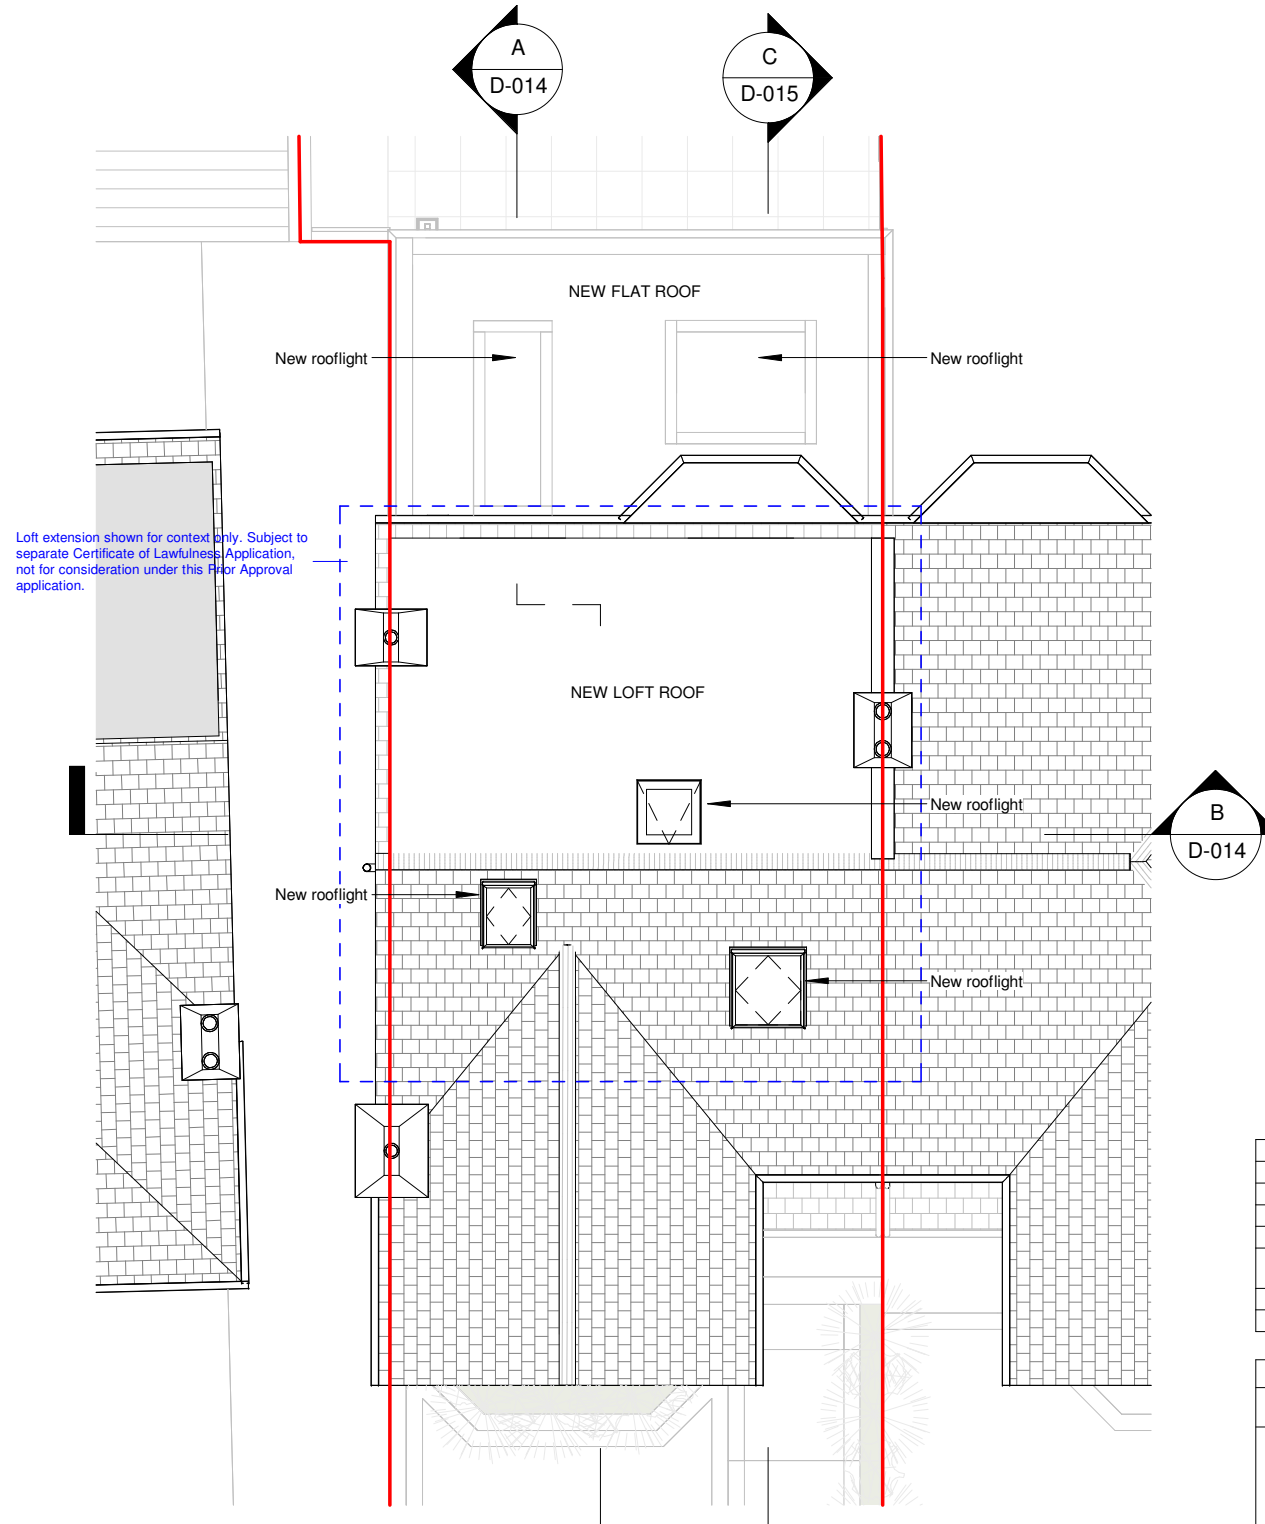

03_Proposed Roof
1 : 100

 

C	Prior Approval Issue	PA	04.09.2026
B	Revised design as per site meeting	PA	06.07.2026
A	Revised layouts as per desing meeting	PA	02.06.2026
*	First issue of drawings	PA	08.05.2026
REV/ISSUE	NOTE	DRN	DATE

SCALE	DATE	DRN	CHK
1:100@A3	22.04.2026	PA	MH

PROJECT
152, Woodfield Way, N11 2NU
DRAWING
Proposed Loft and Roof Plans

bubble architects	STUDIO 205 THE BUSWORKS 39-41 NORTH ROAD LONDON N7 9DP WWW.BUBBLEARCHITECTS.CO.UK
-------------------	--

JOB NO	DRAWING NO	REV
026016	P-02/R-D-011	C