

DO NOT SCALE FROM THE DRAWING.
ALL DIMENSION TO BE CHECKED ON SITE.
COPYRIGHT RESERVED.

Boundary Line

MATERIAL KEY:

- 1 London stock yellow brickwork to match existing
- 2 Rendered brickwork to match existing
- 3 Grey tile finish to match existing weathered tiles
- 4 PPC Flashing, colour: dark grey
- 5 PPC aluminium double glazed bifold doors, colour: dark grey
- 6 PPC aluminium double glazed sliding doors for juliette balcony,colour: dark grey
- 7 PPC aluminium double glazed windows, colour: dark grey
- 8 PPC aluminium double glazed rooflights, colour: dark grey
- 9 UPVC double glazed windows to match existing, colour: white
- 10 PPC aluminium double glazed etched windows, colour: dark grey
- 11 New painted timber front door
- 12 Glazed balustrades to juliette balcony
- 13 Metal garden gate
- 14 Rainwater pipe with hopper head, colour: dark grey

C	Prior Approval Issue	PA	04.09.2026
B	Revised design as per site meeting	PA	06.07.2026
A	Revised layouts as per desing meeting	PA	02.06.2026
*	First issue of drawings	PA	08.05.2026
REV/ISSUE	NOTE	DRN	DATE

SCALE	DATE	DRN	CHK
1:100@A3	22.04.2026	PA	MH


PROJECT
152, Woodfield Way, N11 2NU

DRAWING
Proposed East and West Elevations

bubble architects	STUDIO 205 THE BUSWORKS 39-41 NORTH ROAD LONDON N7 9DP WWW.BUBBLEARCHITECTS.CO.UK
-------------------	--

JOB NO	DRAWING NO	REV
026016	E-E/W-D-013	C


Loft extension shown for context only. Subject to separate Certificate of Lawfulness Application, not for consideration under this Prior Approval application.

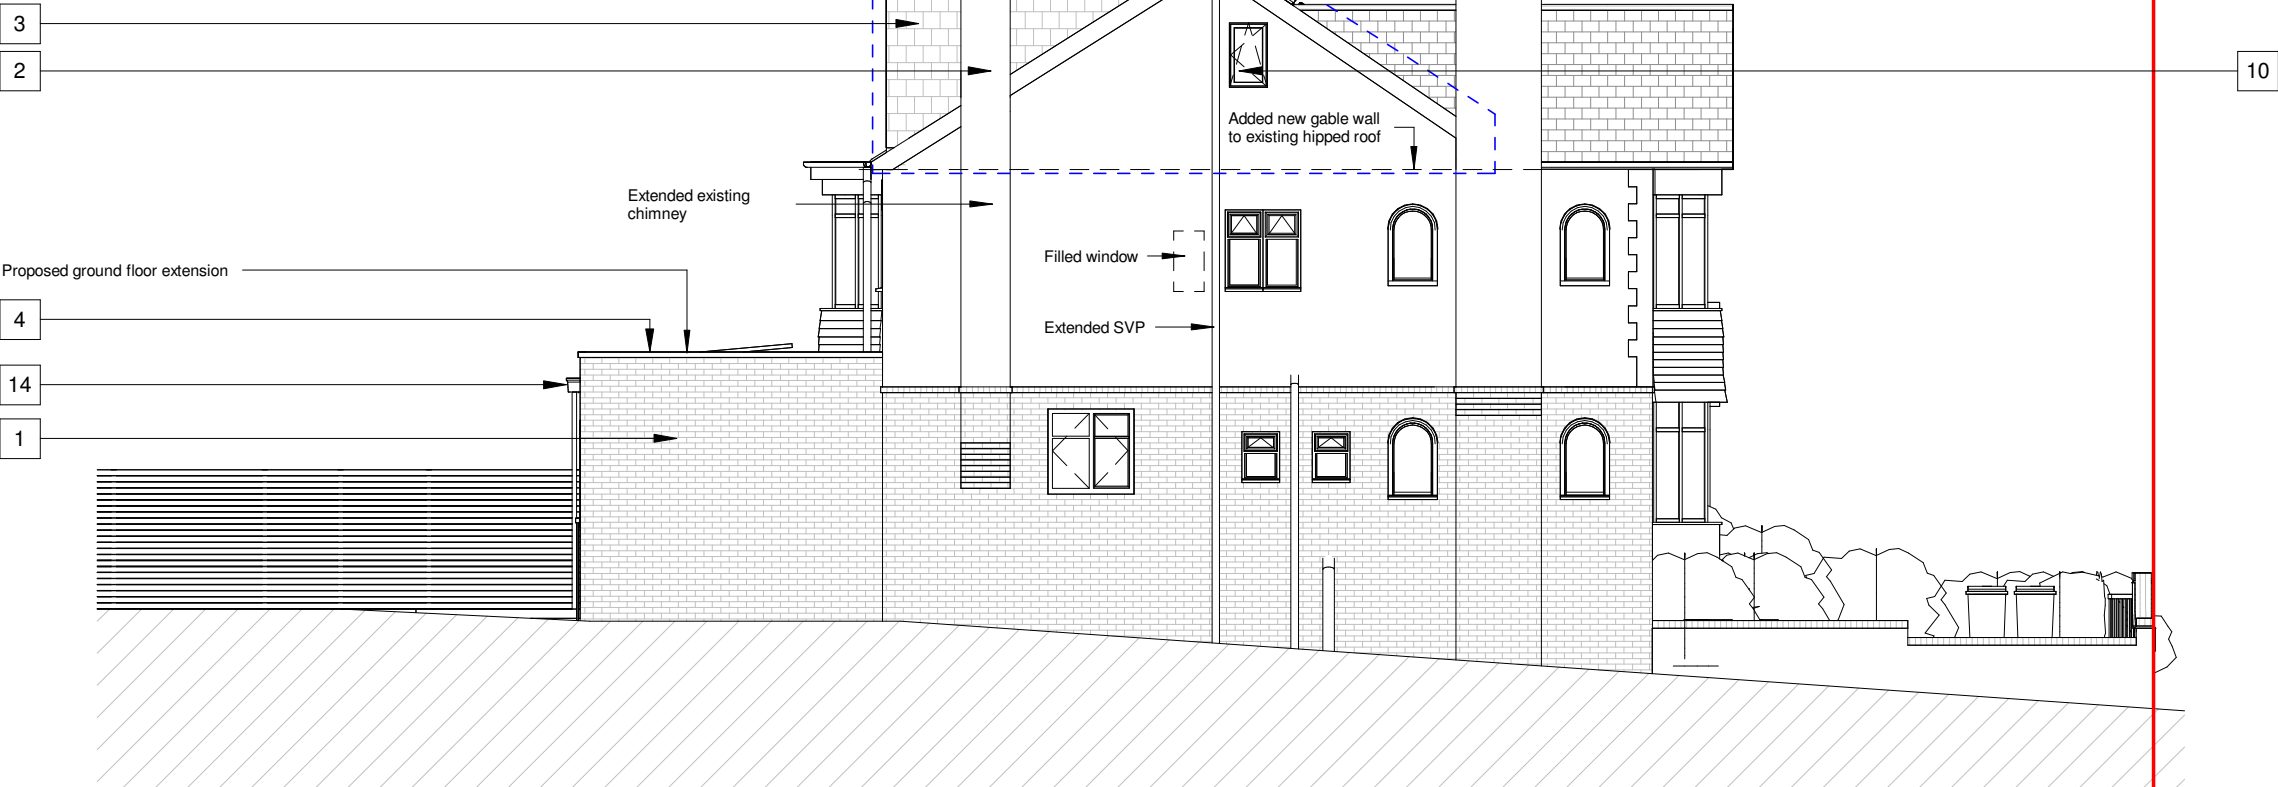

Proposed East Elevation

1 : 100

Loft extension shown for context only. Subject to separate Certificate of Lawfulness Application, not for consideration under this Prior Approval application.

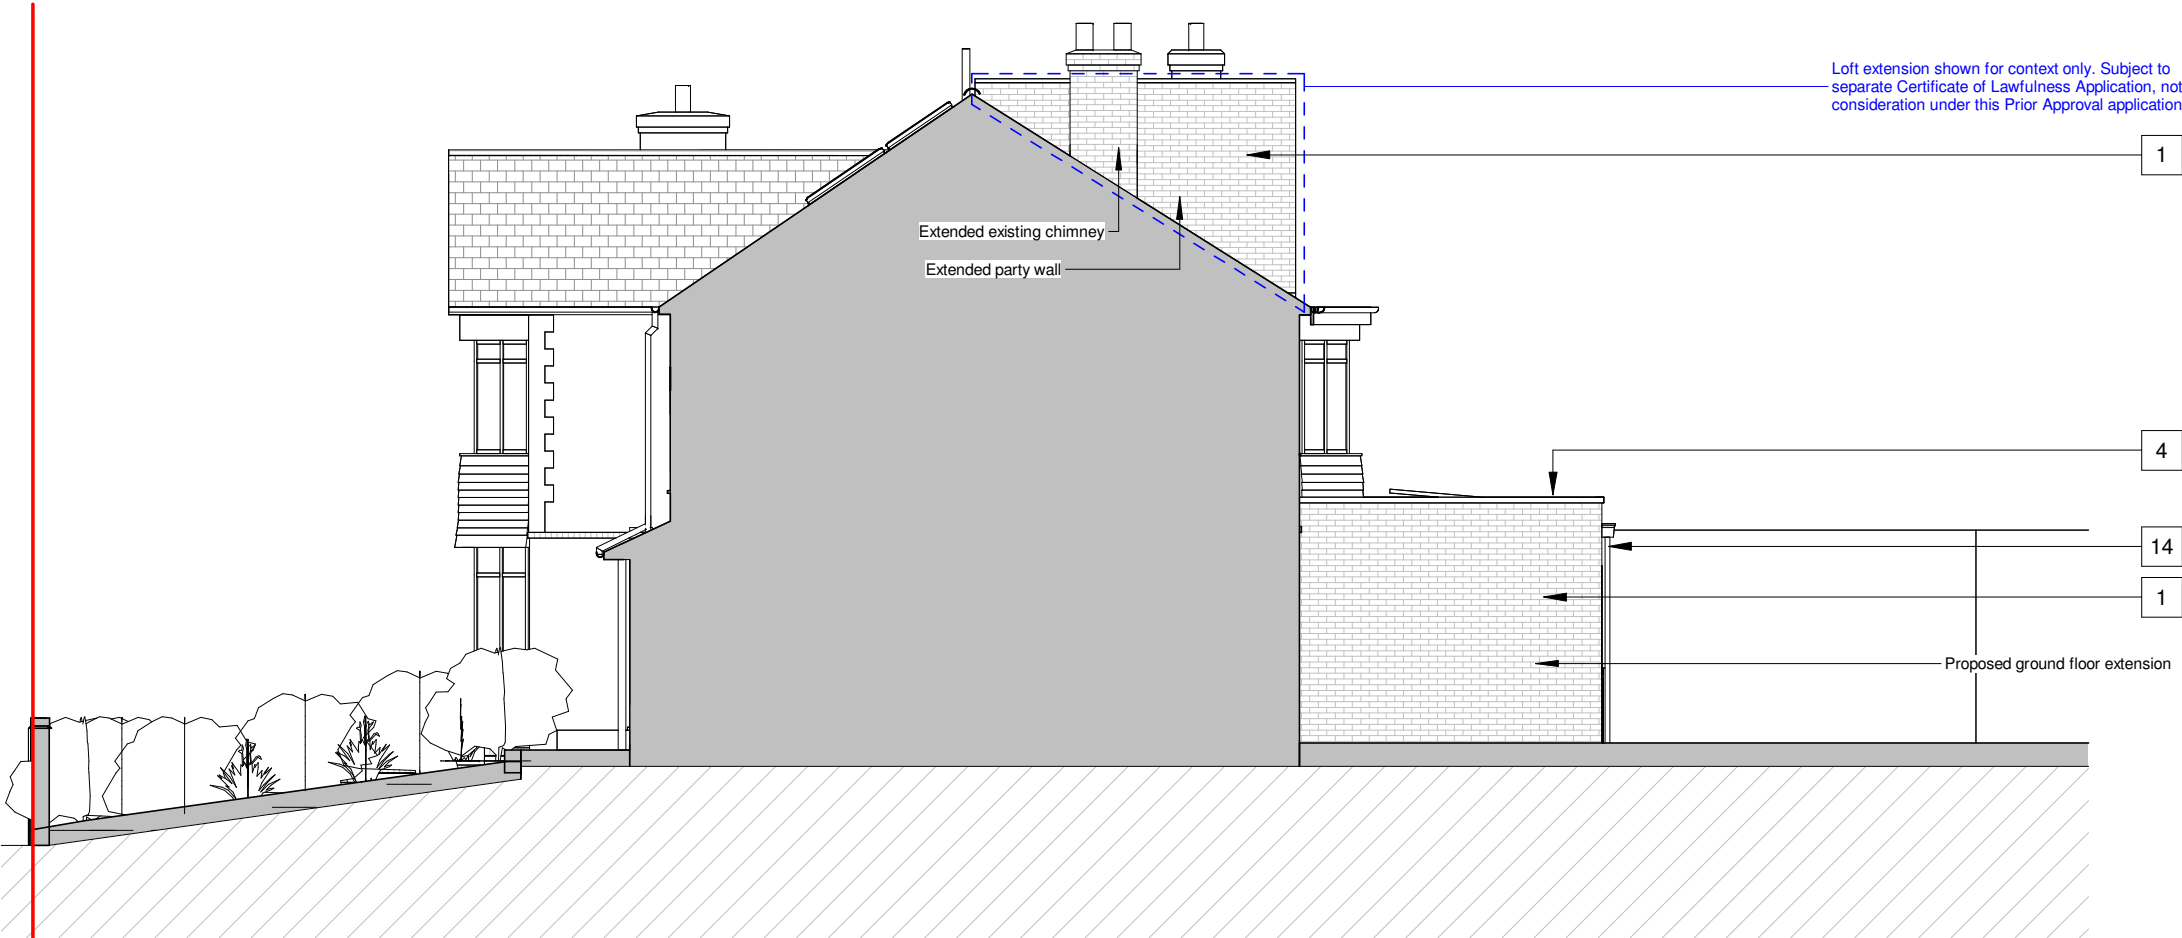

Proposed West Elevation

1 : 100

