



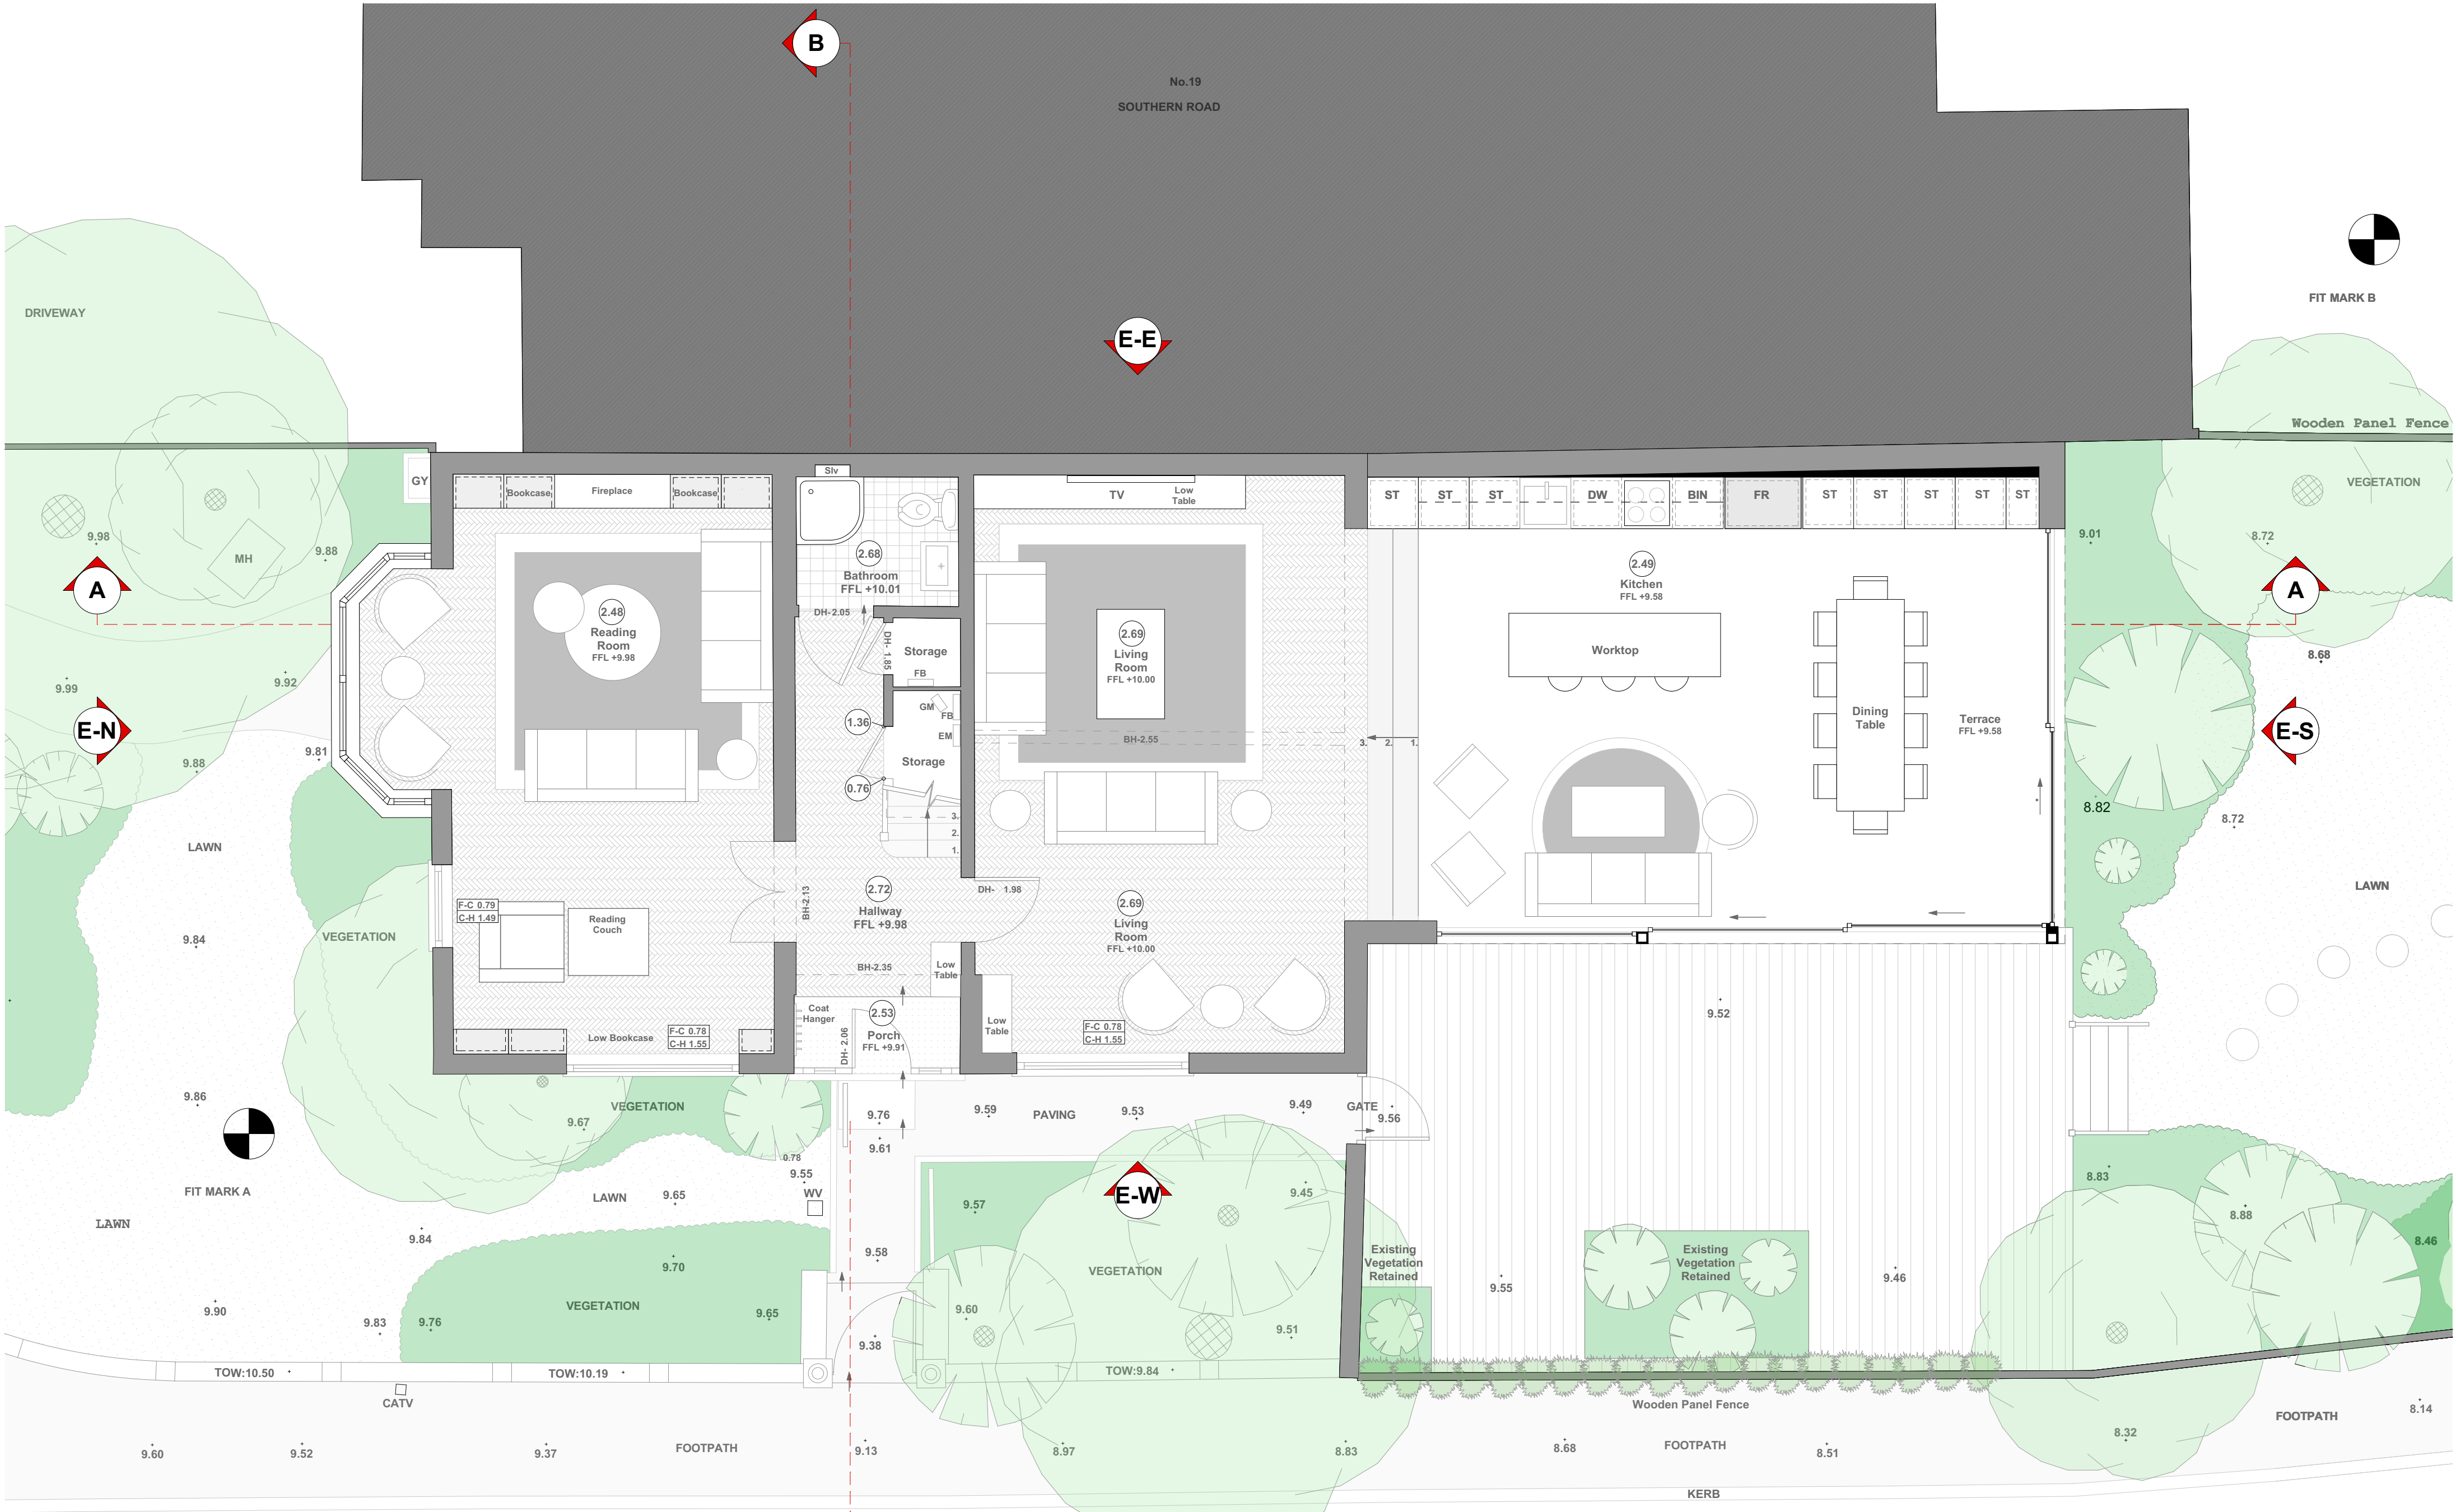


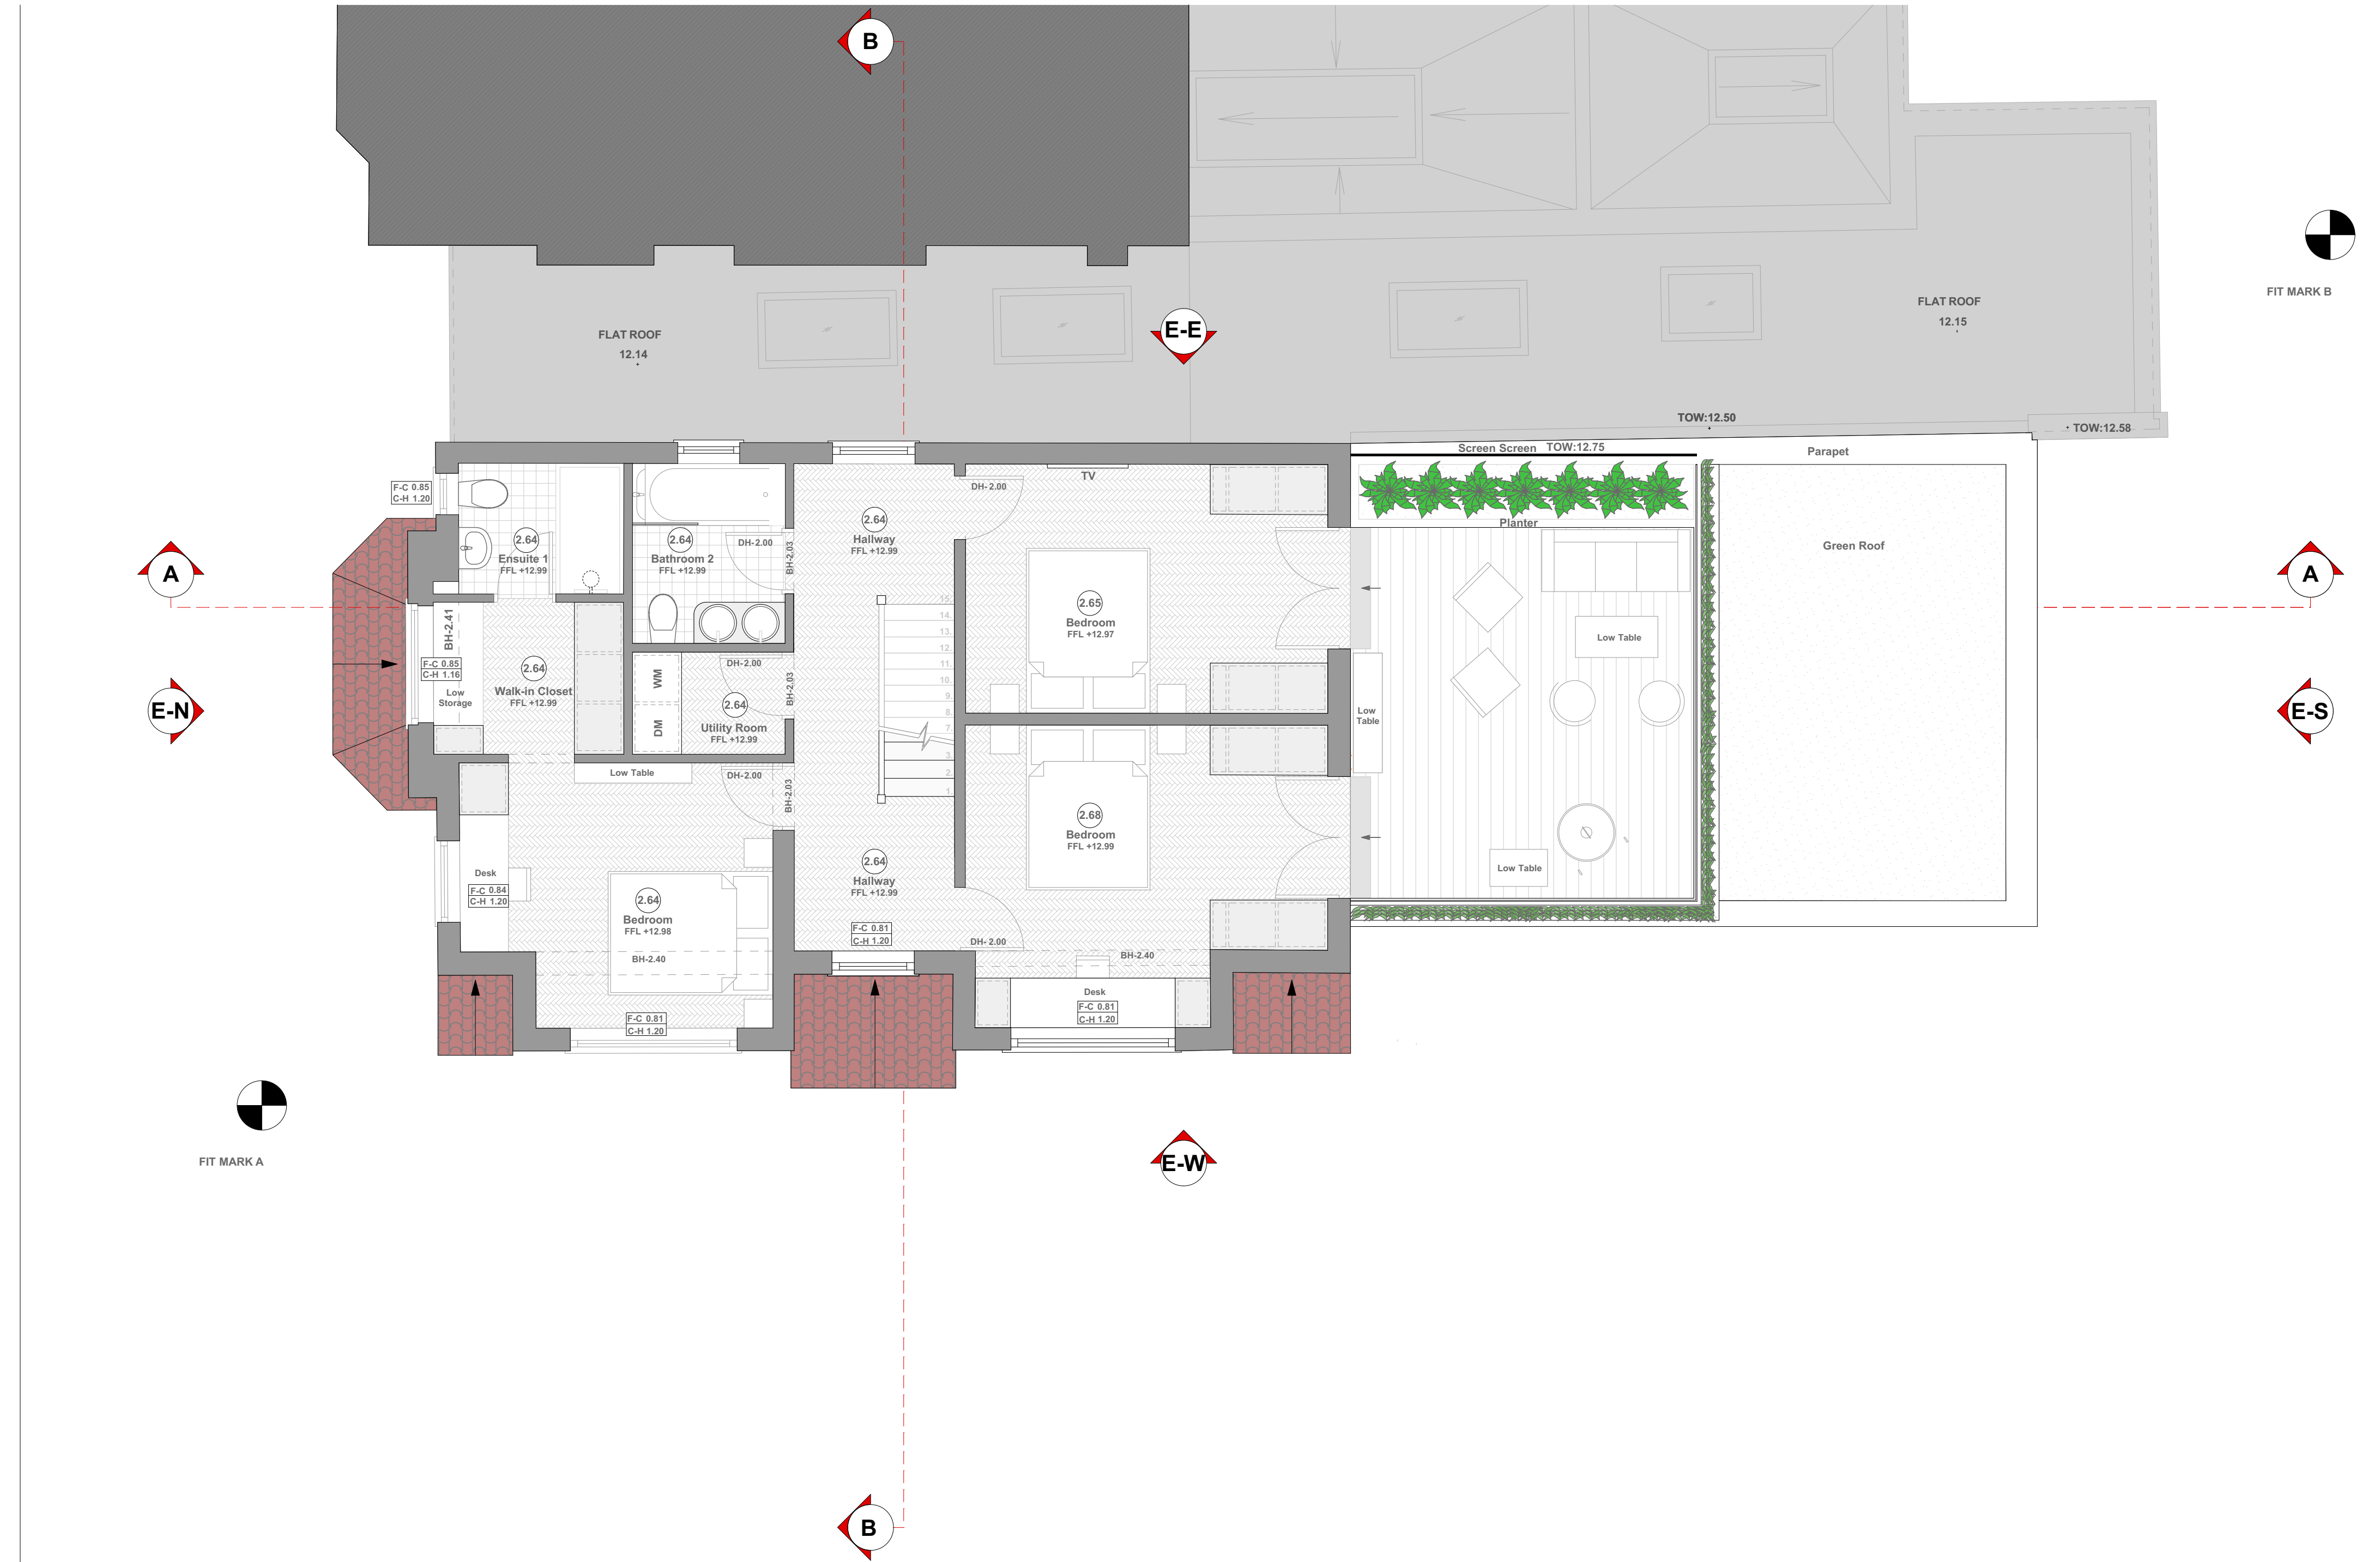







 Architecture & Interior Design a. 1a Muswell Hill London, N10 3TH t. 0208 444 2070 w. crawfordpartnership.co.uk	Proposed North Elevation			SCALE: 1:50 @ A3	SCALE BAR: 01000200030004000 Millimeters (mm)
	PROJECT: 3 Shakespeare Gardens		CLIENT: Alex Hutton & Kate Fleming		
	DRAWING NO.: 2025-393/130		REVISION: REV J		
	DRAWN: AM		CHECKED: AC		
			STATUS: Planning application		
			DATE: 18 September 2026		

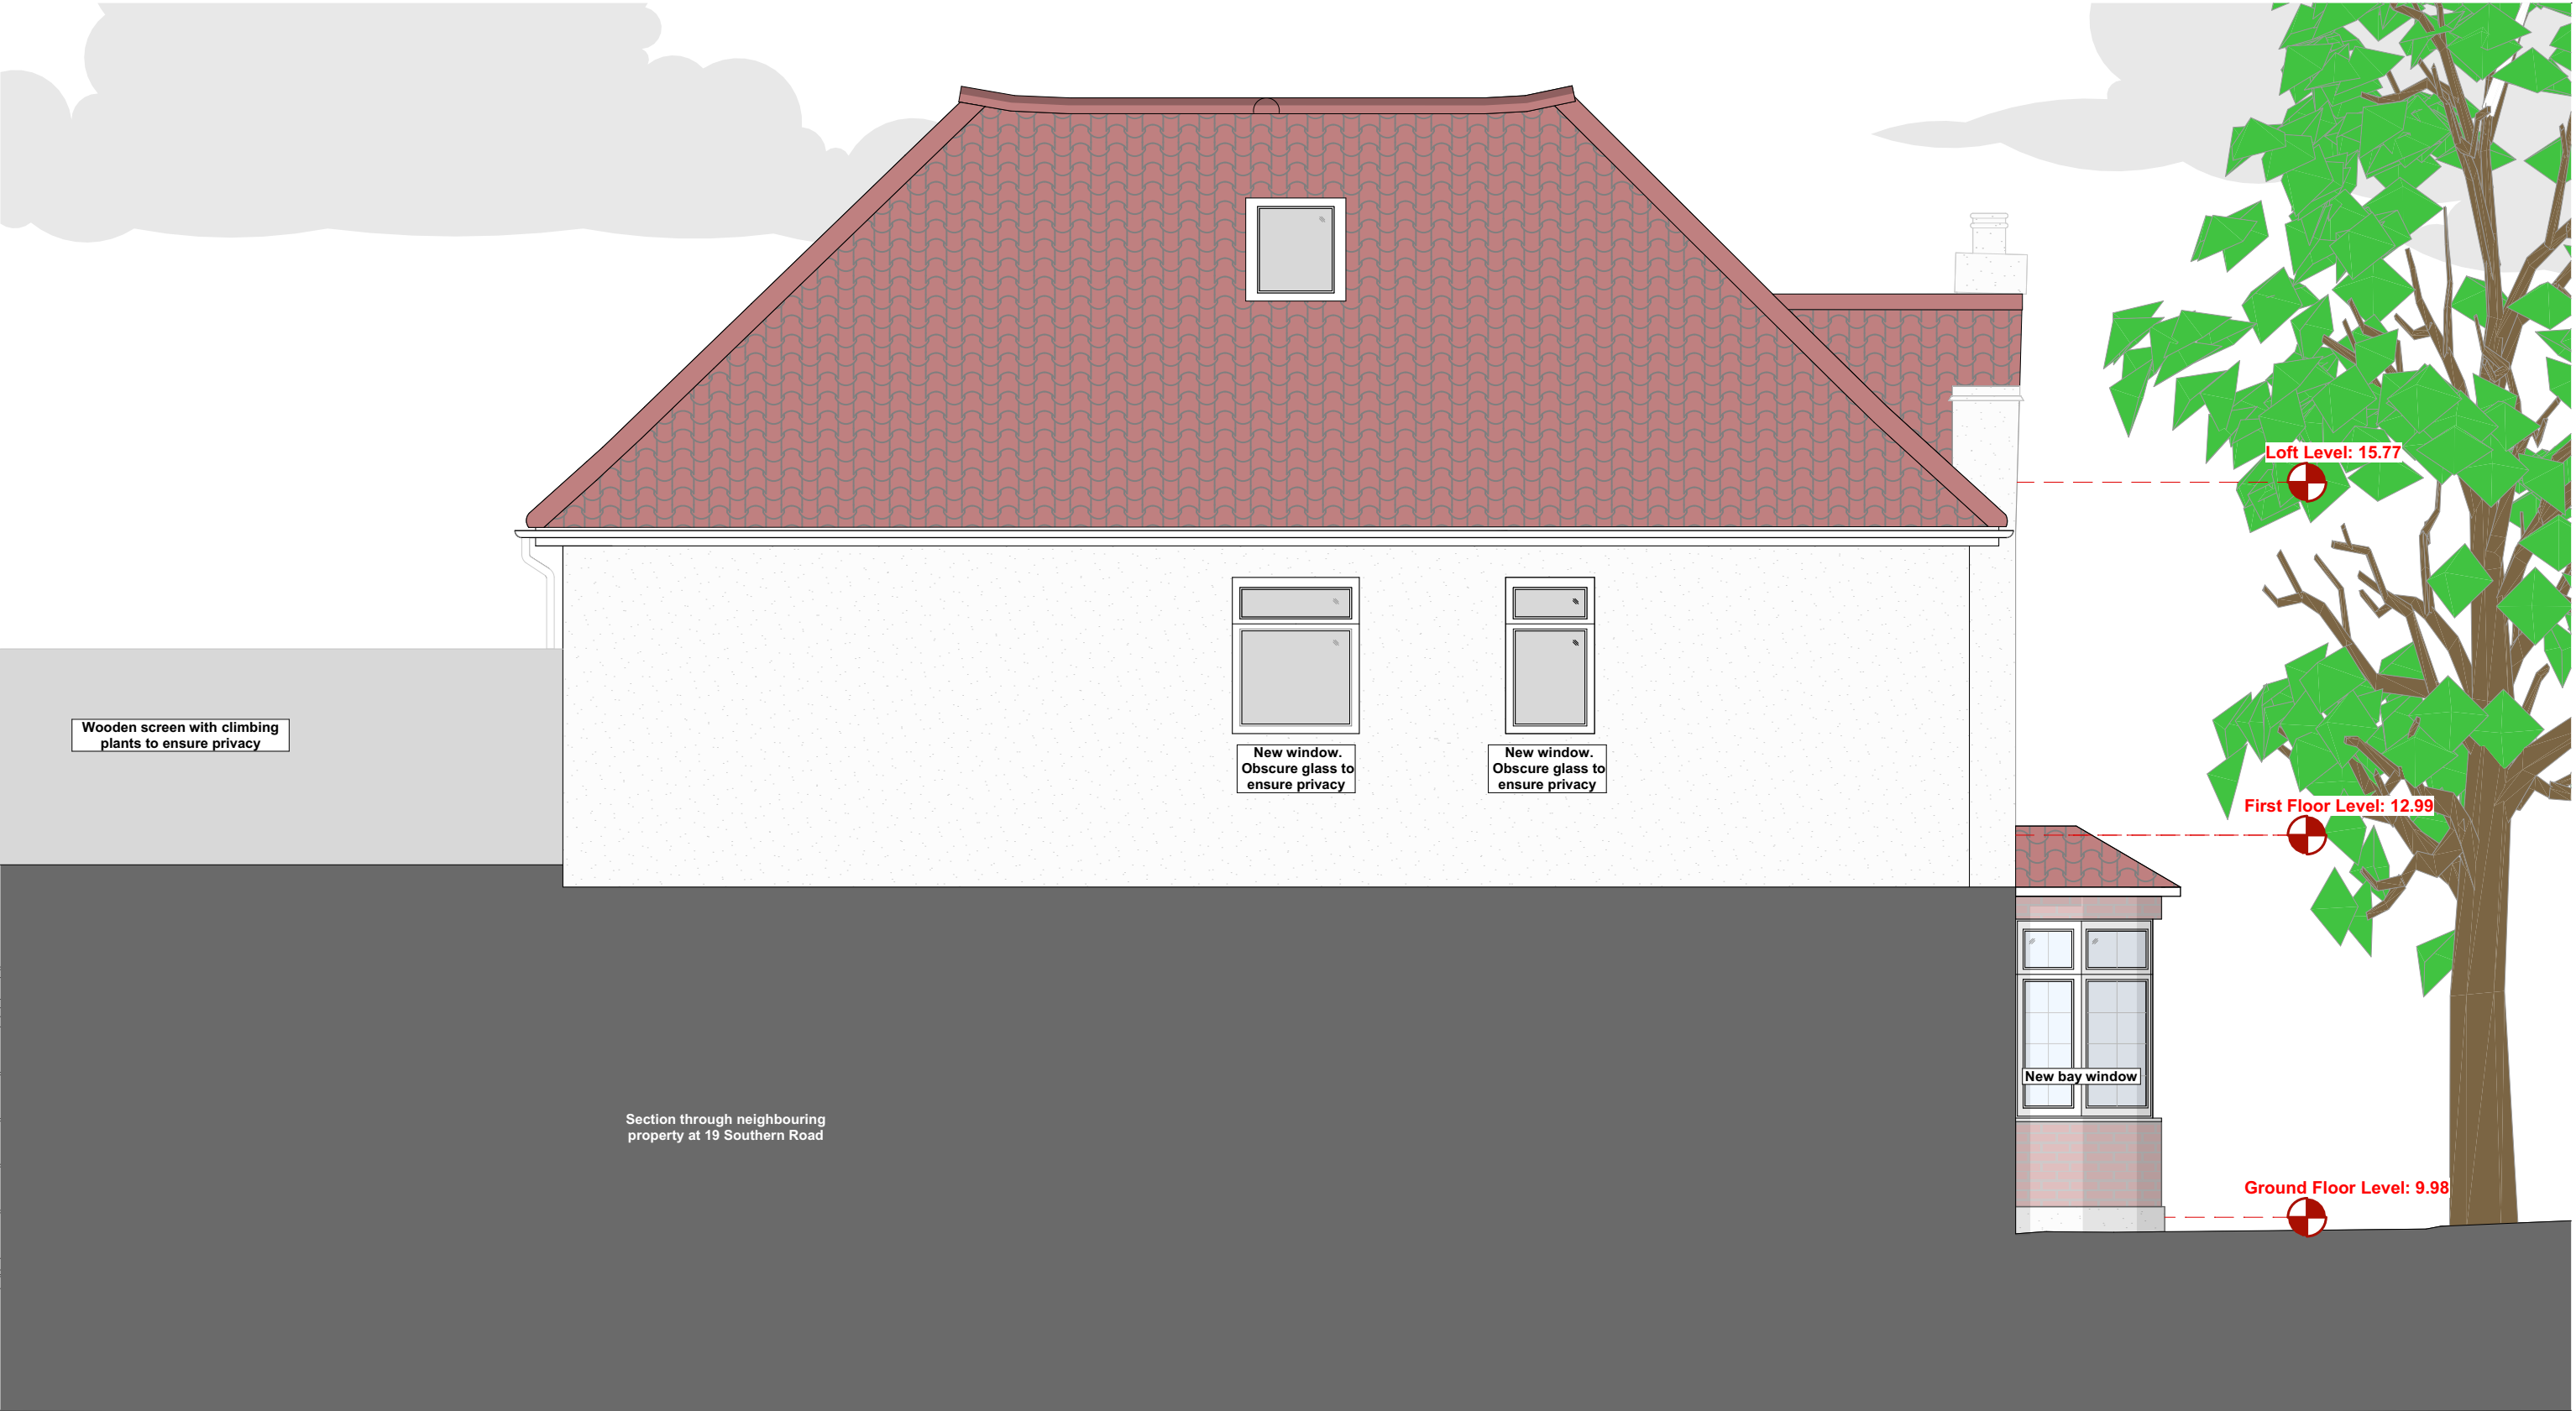

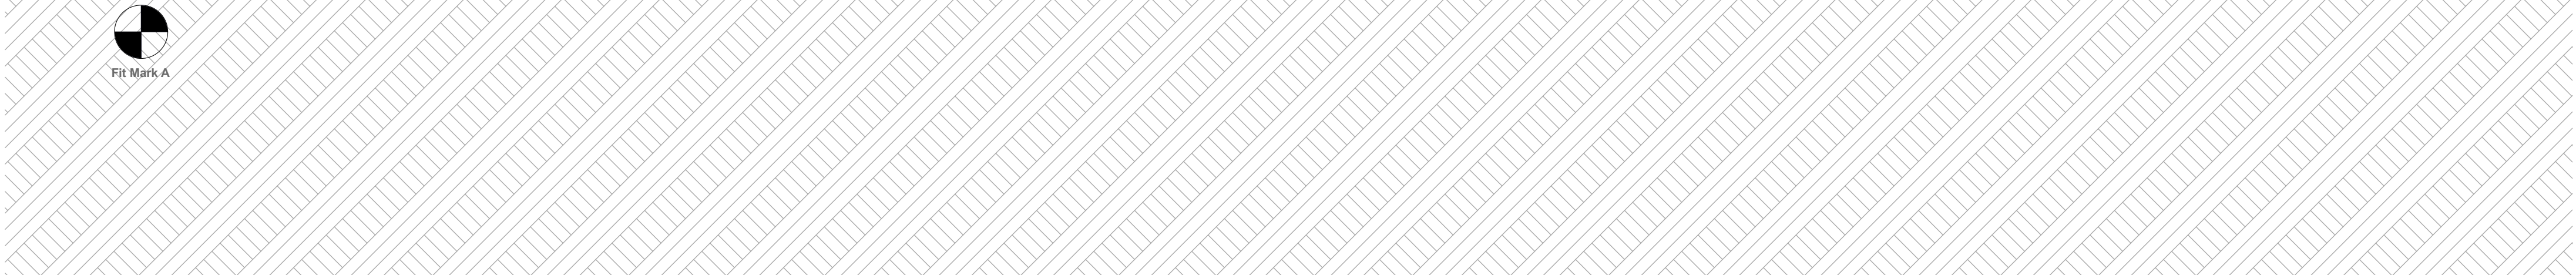

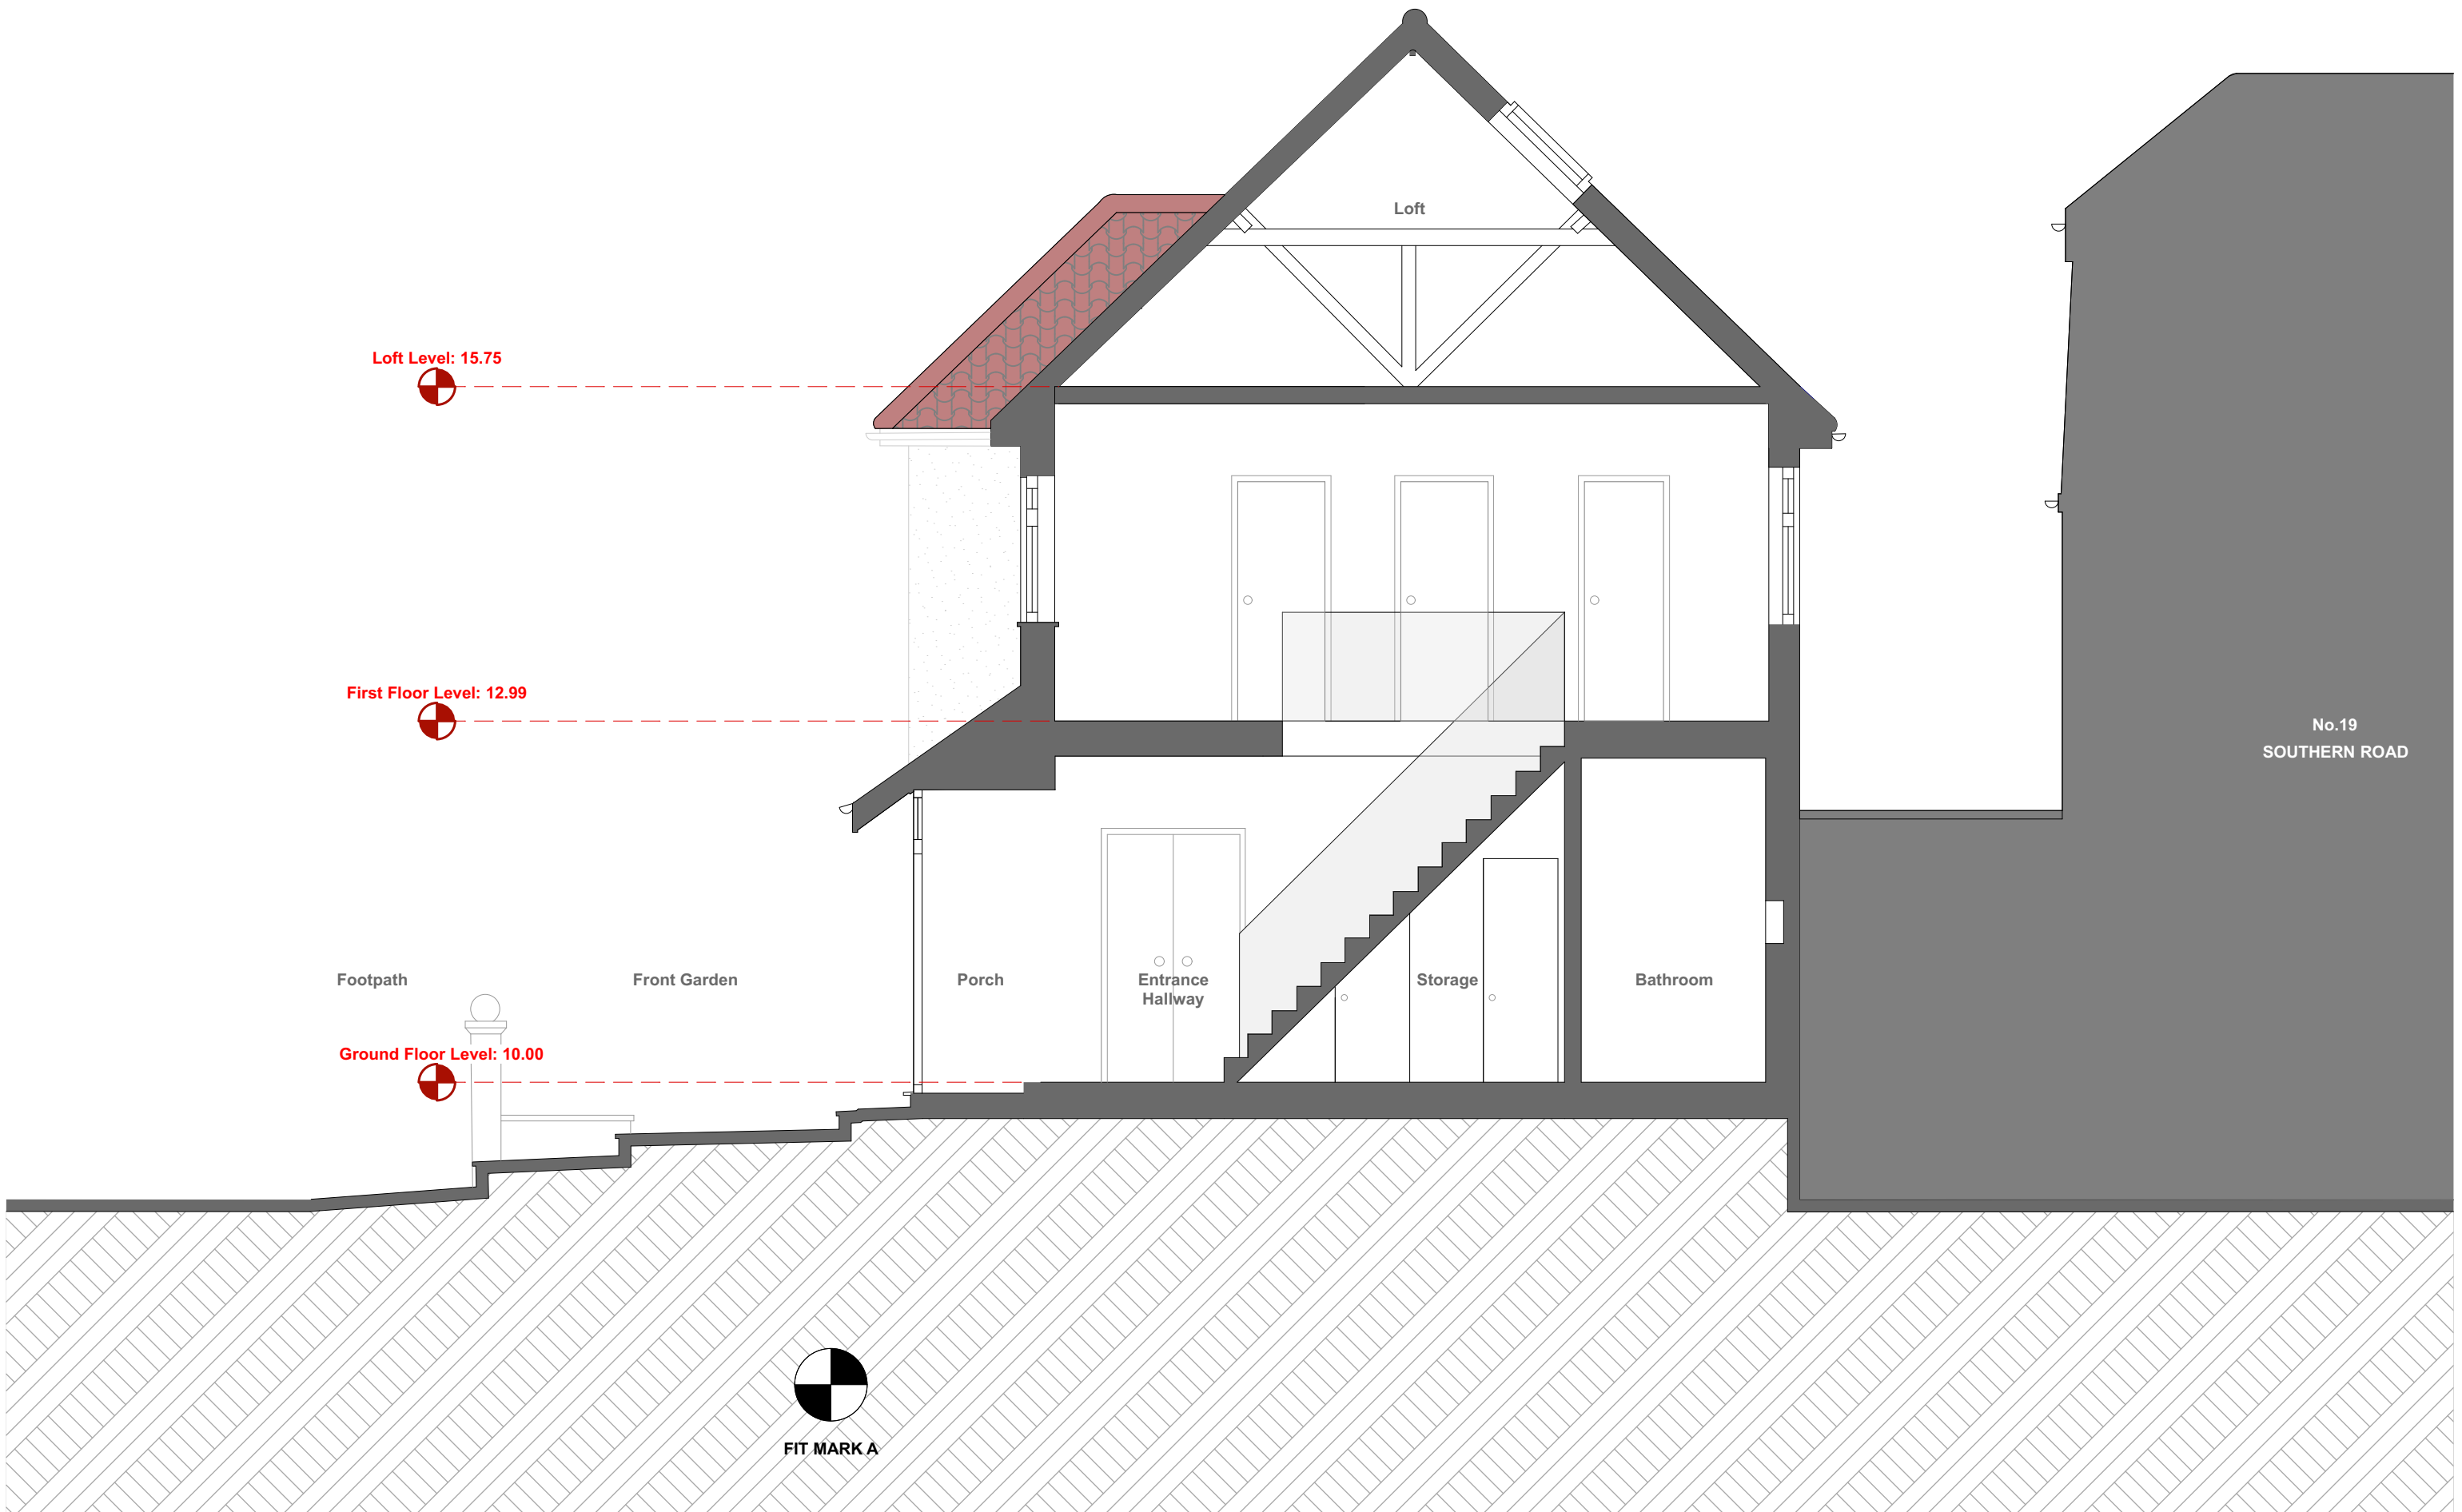



**CRAWFORD
PARTNERSHIP**

Architecture &
Interior Design

a. 1a Muswell Hill
London, N10 3TH
t. 0208 444 2070
w. crawfordpartnership.co.uk

PROJECT: 3 Shakespeare Gardens		CLIENT: Alex Hutton & Kate Fleming
DRAWING NO.: 2025-393/160	REVISION: REV J	STATUS: Planning application
DRAWN: AM	CHECKED: AC	DATE: 18 September 2026

Proposed Section A-A

SCALE: 1:50 @ A3

SCALE BAR:

0 1000 2000 3000 4000

Millimeters (mm)

