


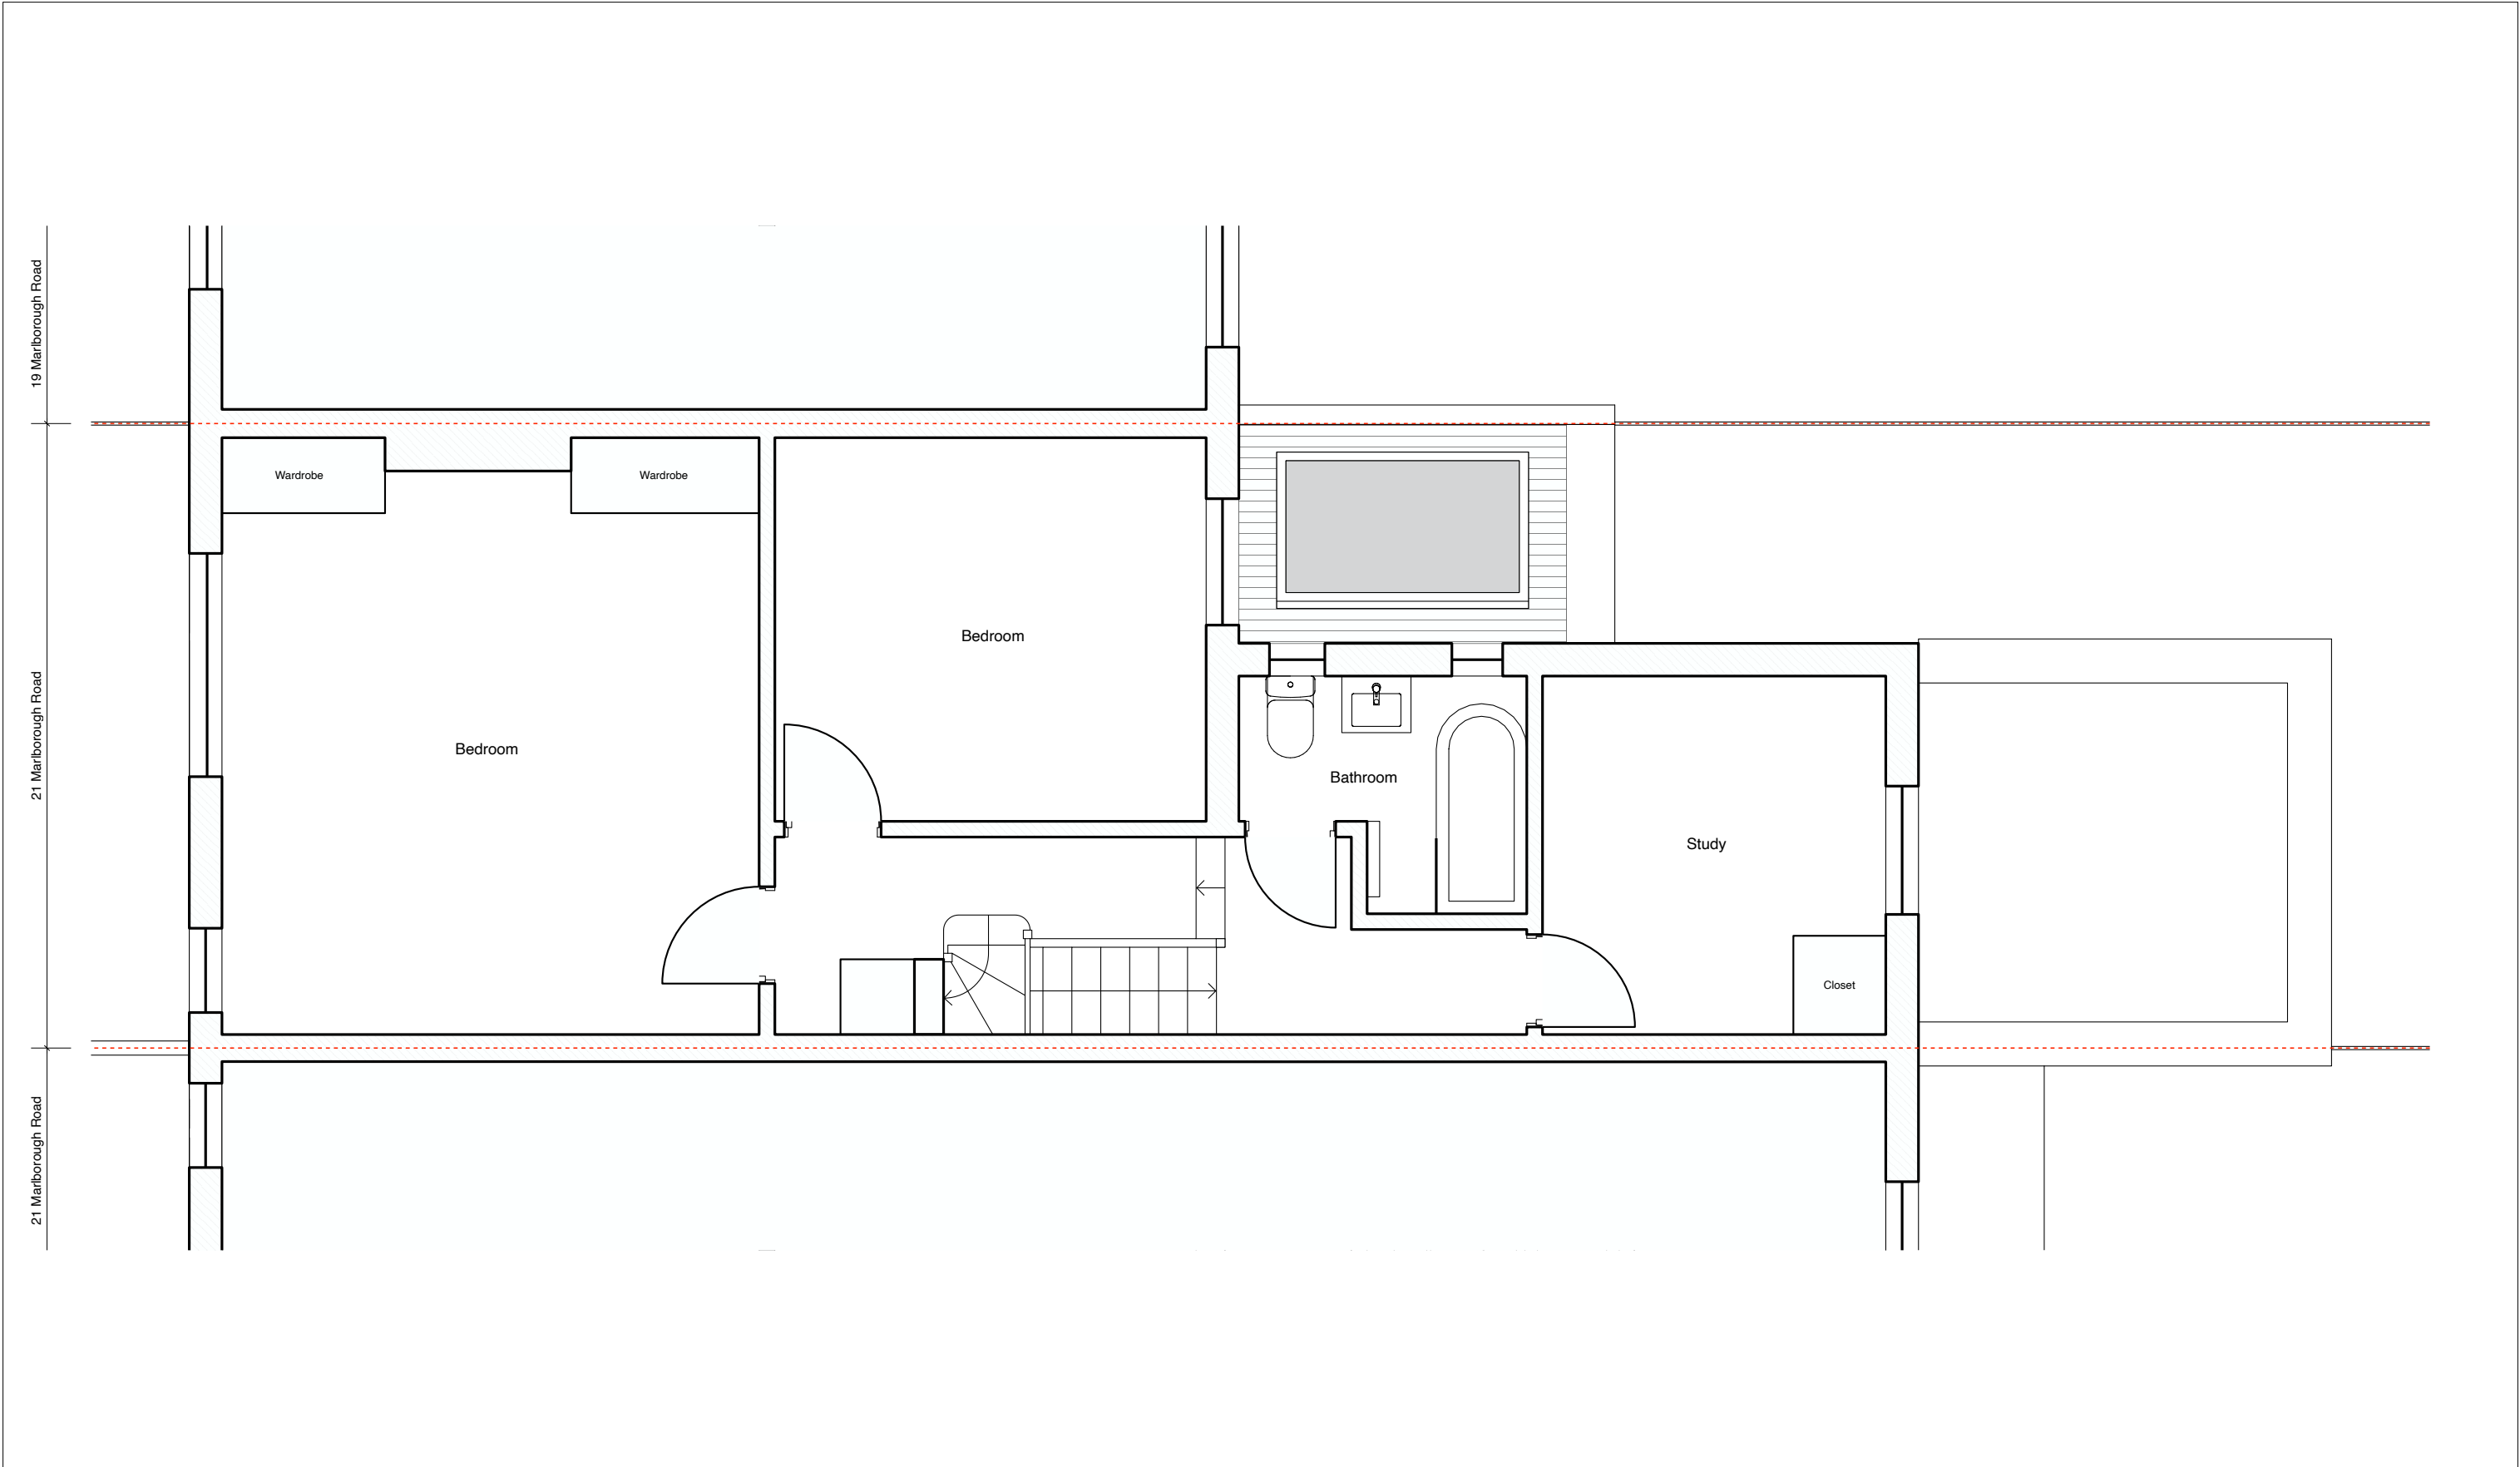

Notes

Project
21 Marlborough Road

Client
Lottie and Jake

Drawing Title
First Floor Plan
Proposed

Drawing No.
026-PA-GA-01-P

Scale
1:50 @ A3

Revision
/

Status
Planning

Issue Date
20.07.26

All dimensions to be checked on site. Any ambiguities or discrepancies in dimensions outside of stated tolerances be reported to architect before work commences. All dimensions in millimeters unless otherwise stated.

SAMUEL CHISHOLM
STUDIO


Samuel Chisholm Studio Ltd
85 Hazellville Road
London, N19 3NB

+44 (0)207 018 9980

info@samuelchisholm.com
www.samuelchisholm.com

0.0 0.5 1.0 1.5 meters

N

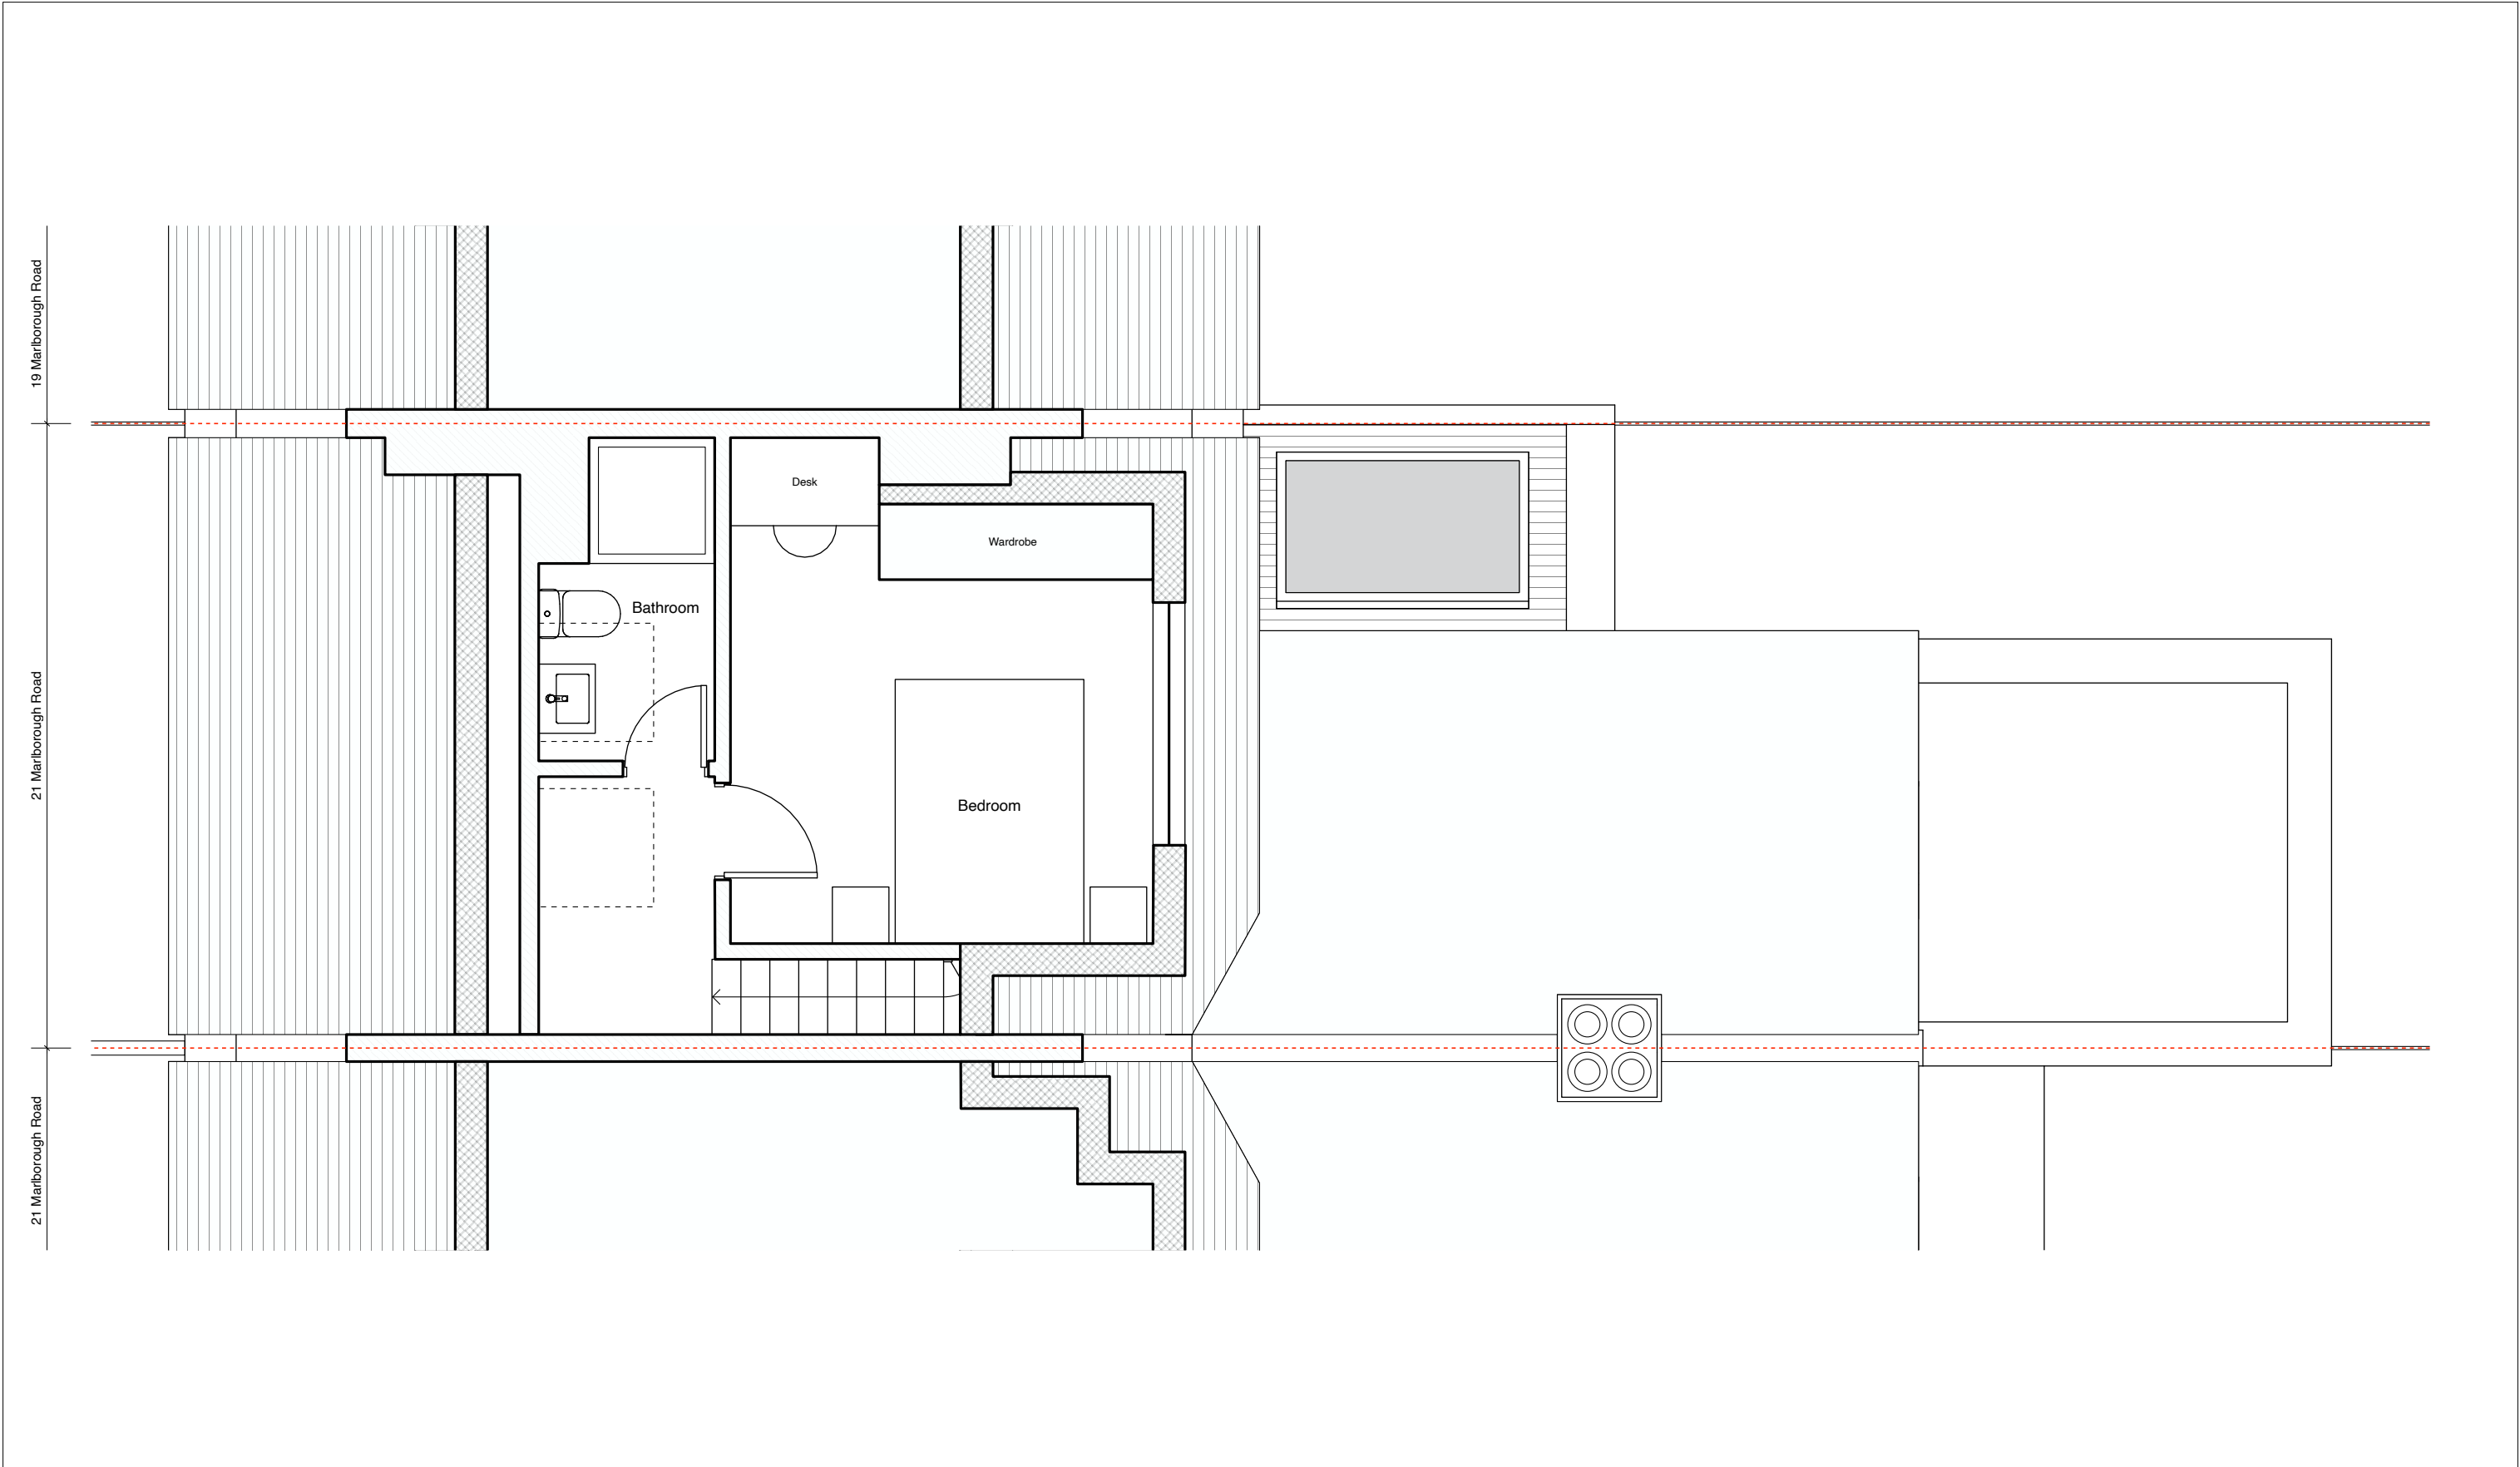

Notes

Project
21 Marlborough Road

Client
Lottie and Jake

Drawing Title
Loft Floor Plan
Proposed

Drawing No.
026-PA-GA-02-P

Scale
1:50 @ A3

Revision
A

Status
Planning

Issue Date
16.09.26

All dimensions to be checked on site. Any ambiguities or discrepancies in dimensions outside of stated tolerances be reported to architect before work commences. All dimensions in millimeters unless otherwise stated.

STUDIO SAMUEL CHISHOLM


Samuel Chisholm Studio Ltd
85 Hazellville Road
London, N19 3NB

+44 (0)207 018 9980

info@samuelchisholm.com
www.samuelchisholm.com

0.0 0.5 1.0 1.5 meters

N

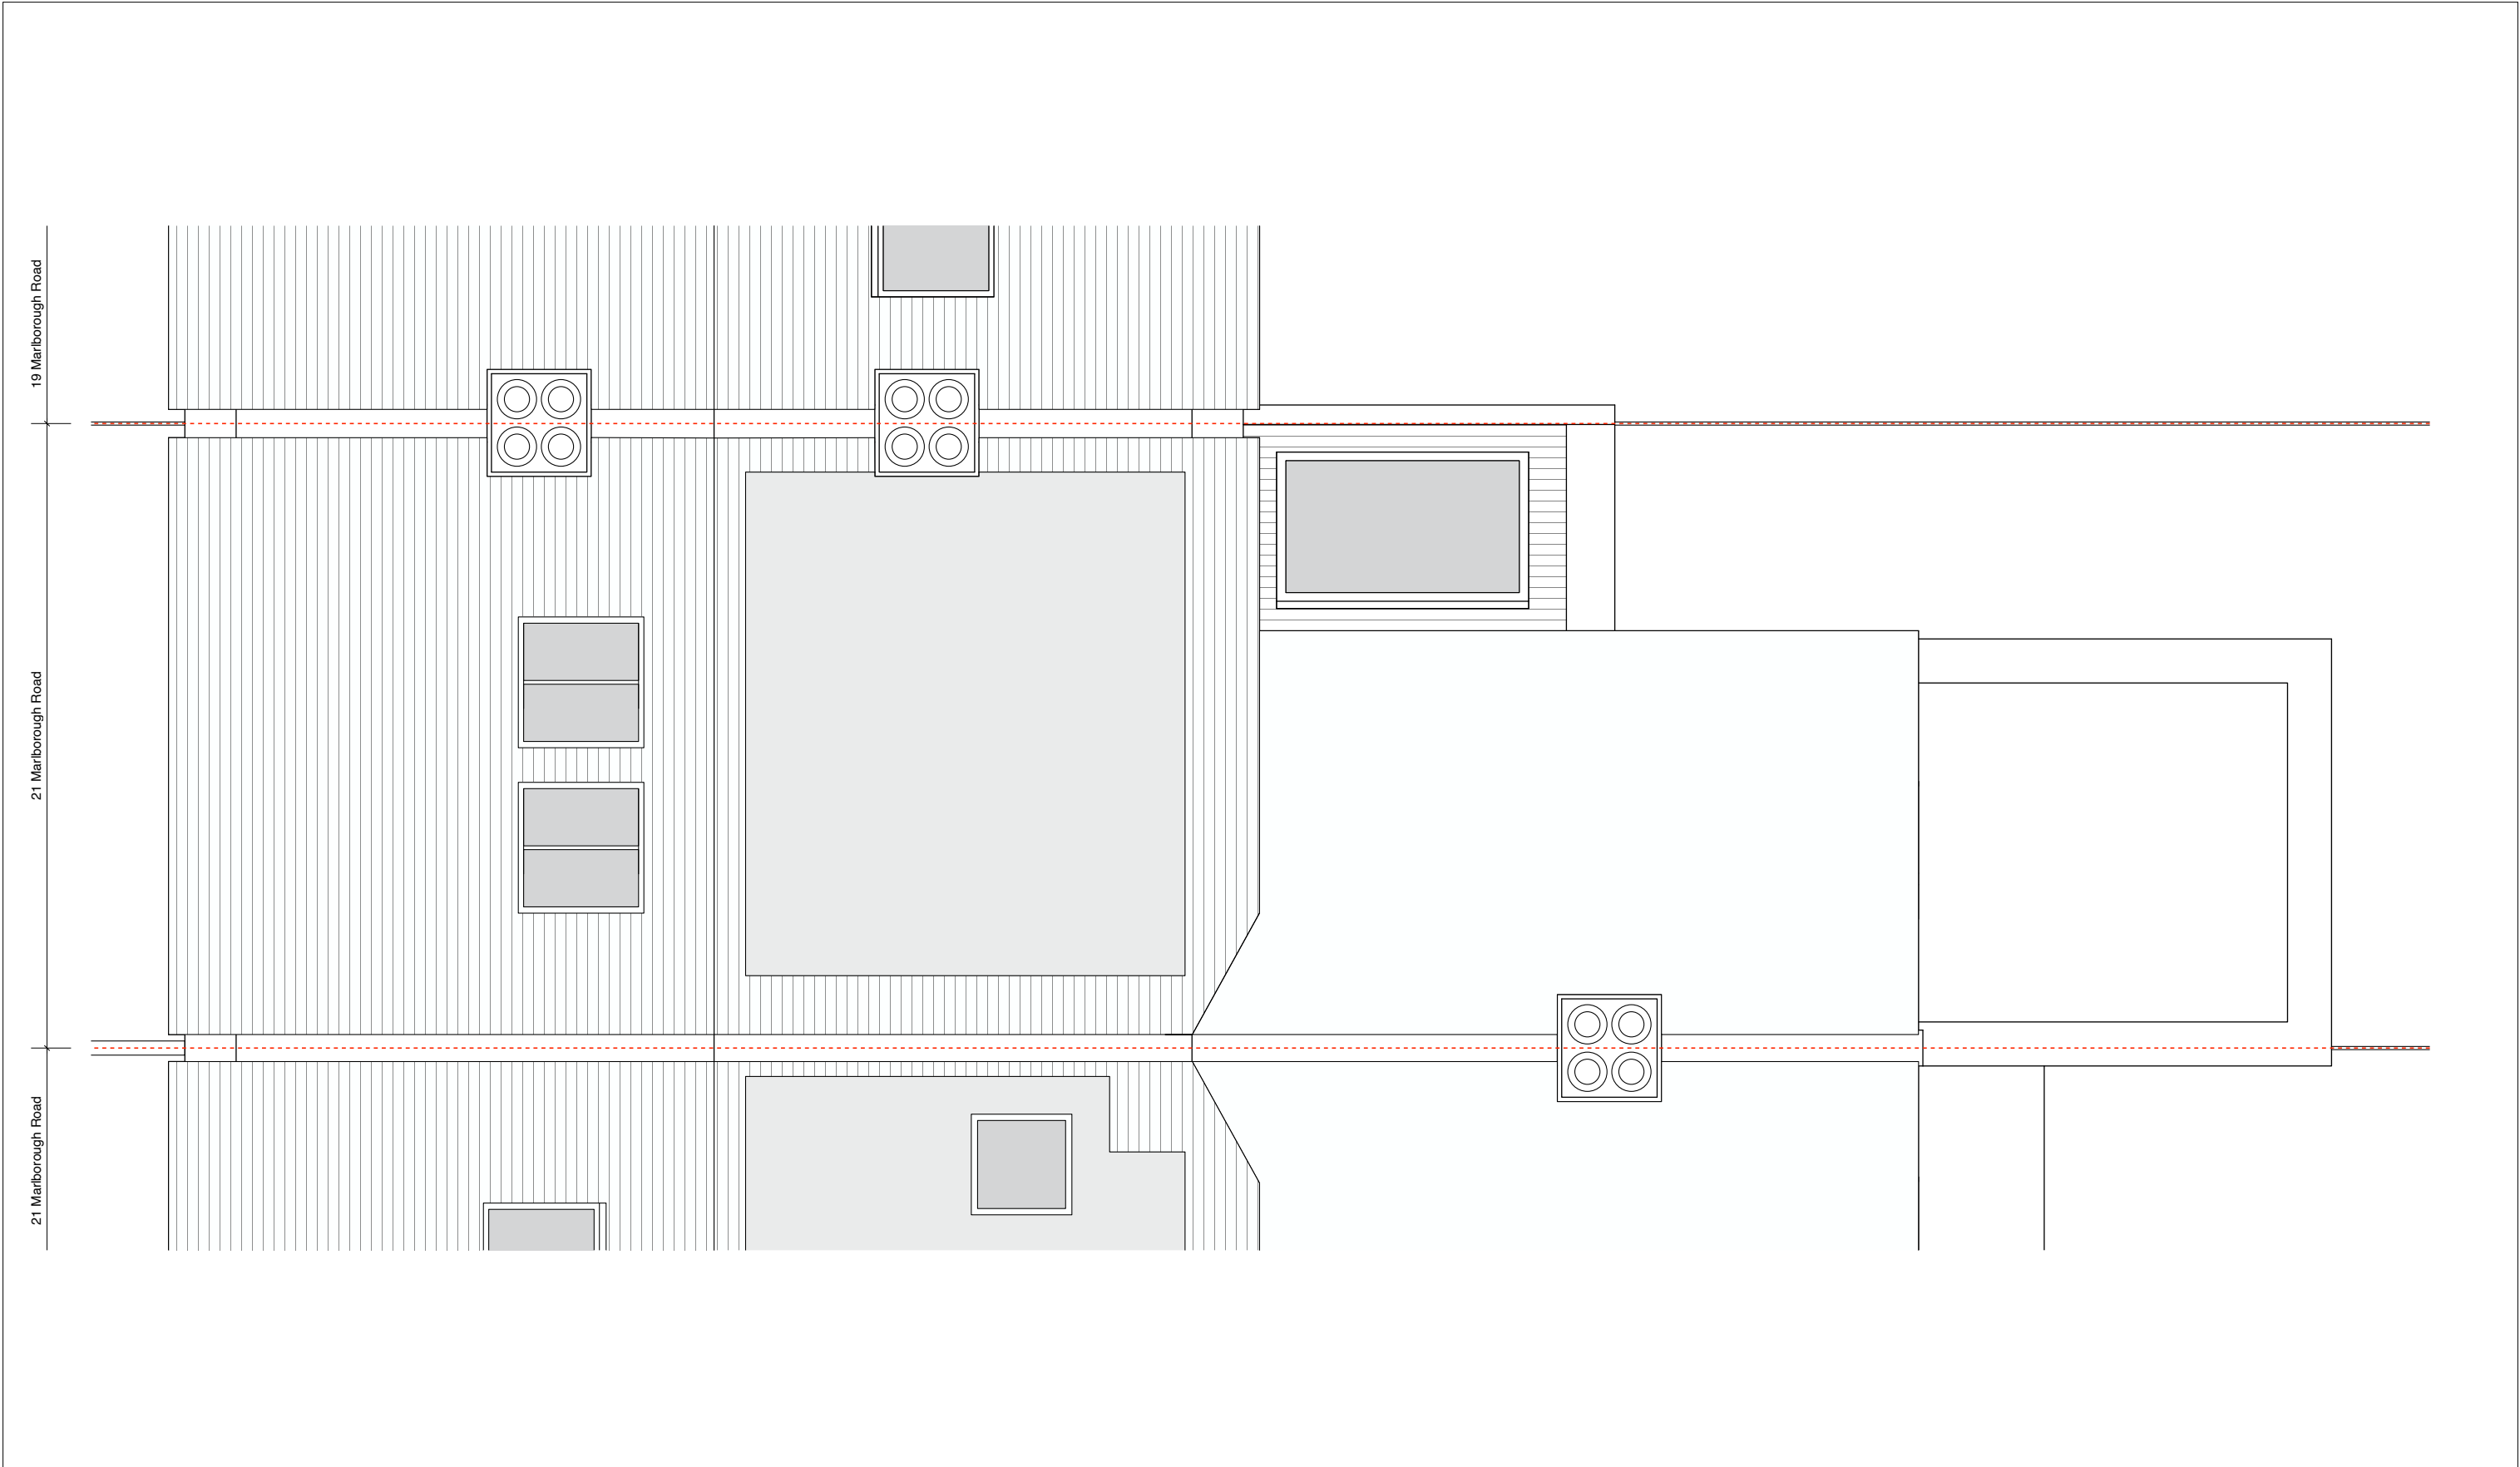

Notes

Project	21 Marlborough Road	Drawing No.	026-PA-GA-10-P
Client	Lottie and Jake	Scale	1:50 @ A3
Drawing Title	Roof Plan Proposed	Status	Planning
		Revision	A
		Issue Date	16.09.26

All dimensions to be checked on site. Any ambiguities or discrepancies in dimensions outside of stated tolerances be reported to architect before work commences. All dimensions in millimeters unless otherwise stated.



Samuel Chisholm Studio Ltd
85 Hazellville Road
London, N19 3NB
+44 (0)207 018 9980
info@samuelchisholm.com
www.samuelchisholm.com





Notes

Project
21 Marlborough Road

Client
Lottie and Jake

Drawing Title
Front Elevation
Proposed

Drawing No.
026-PA-GA-40-P

Scale
1:50 @ A3

Status
Planning

Revision
A

Issue Date
16.09.26

All dimensions to be checked on site. Any ambiguities or discrepancies in dimensions outside of stated tolerances be reported to architect before work commences. All dimensions in millimeters unless otherwise stated.




Samuel Chisholm Studio Ltd
85 Hazellville Road
London, N19 3NB

+44 (0)207 018 9980

info@samuelchisholm.com
www.samuelchisholm.com

0.0 0.5 1.0 1.5 meters

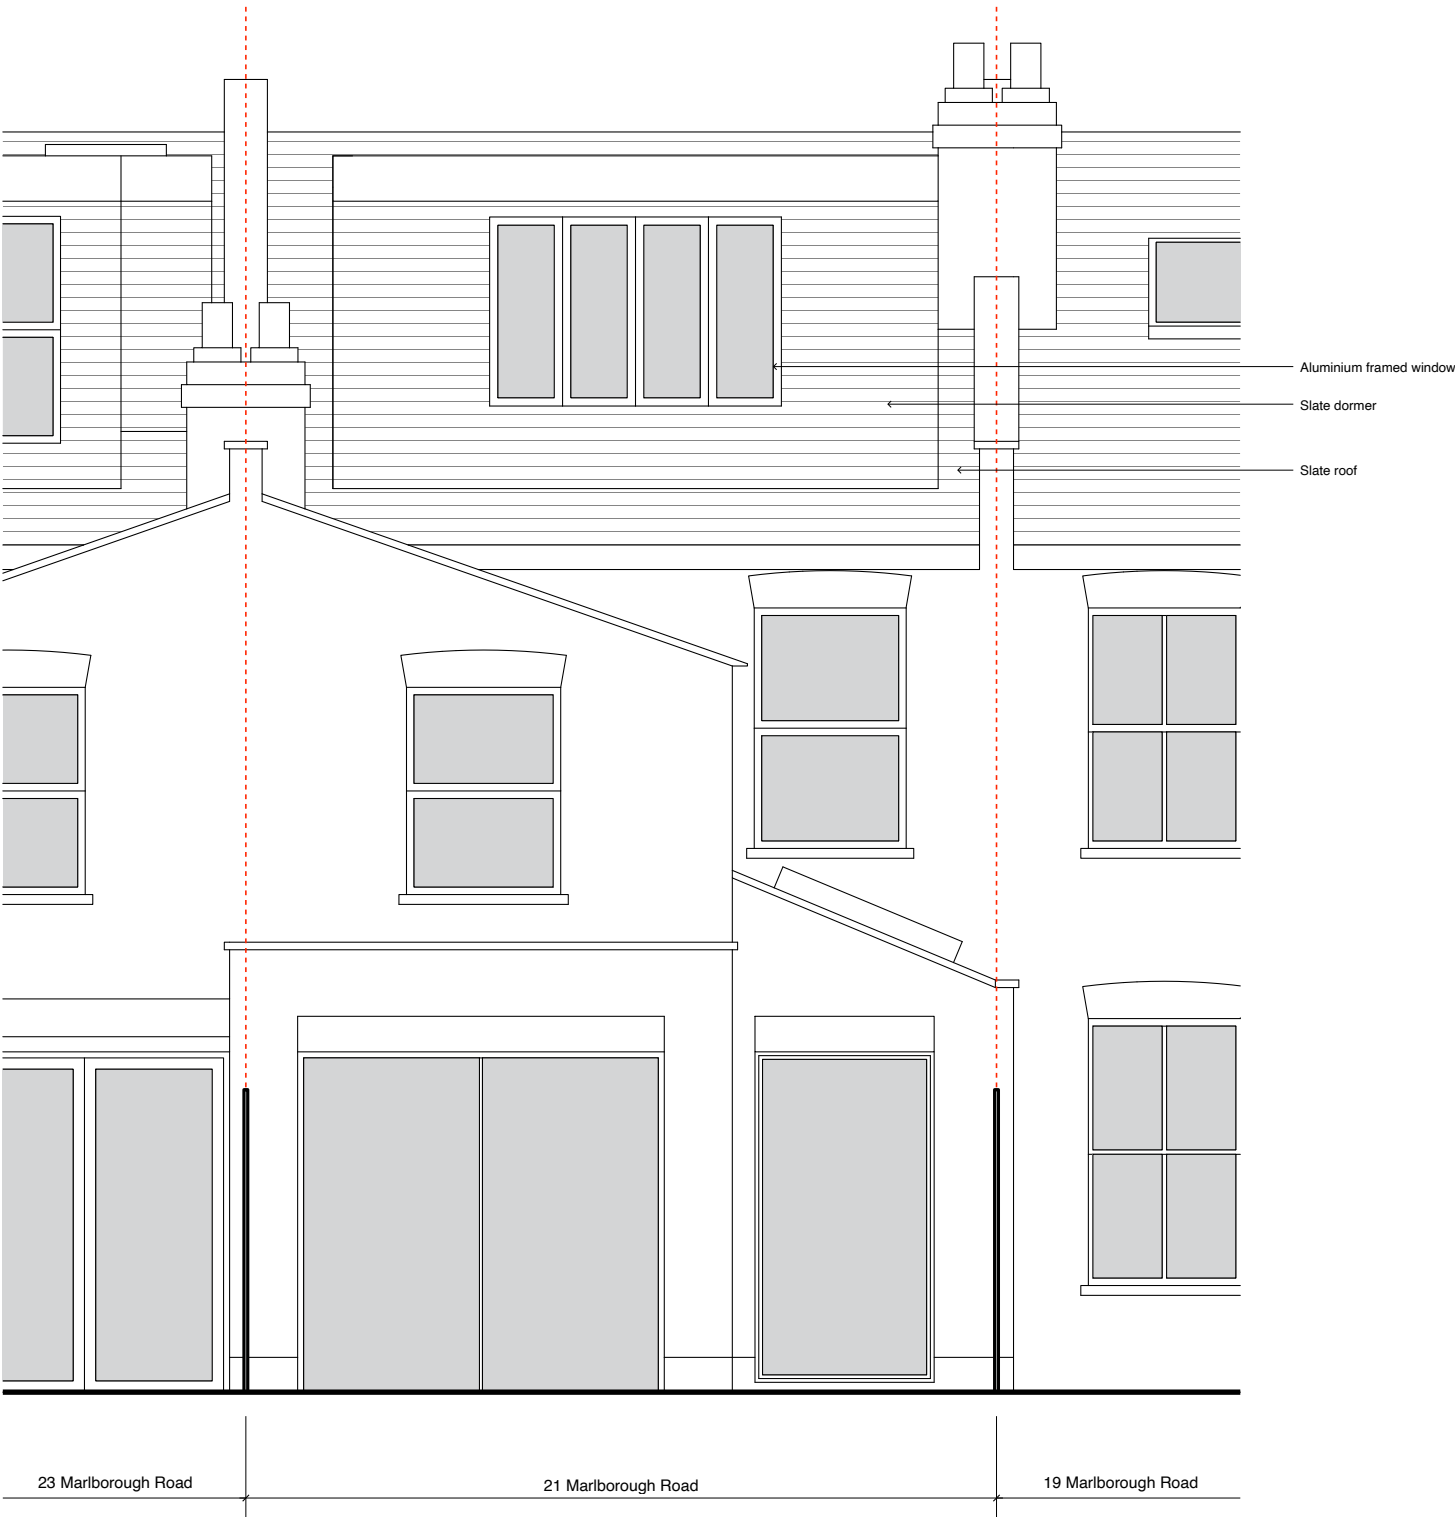

Notes

Project
21 Marlborough Road
Client
Lottie and Jake
Drawing Title
Rear Elevation
Proposed

Drawing No.
026-PA-GA-41-P
Scale
1:50 @ A3
Status
Planning
Revision
A
Issue Date
16.09.26

All dimensions to be checked on site. Any ambiguities or discrepancies in dimensions outside of stated tolerances be reported to architect before work commences. All dimensions in millimeters unless otherwise stated.



Samuel Chisholm Studio Ltd
85 Hazellville Road
London, N19 3NB
+44 (0)207 018 9980
info@samuelchisholm.com
www.samuelchisholm.com

