

Note

Floor areas:

Ground floor = 66.7m²
First floor = 64.7m²
GIA = 131.4m²

Room 7:

Room 7 has a floor area of 5.11m². This is below the minimum floor area of 6.51m² prescribed for a room used as sleeping accommodation by one person aged over 10 years by regulation 4 of the Licensing of Houses in Multiple Occupation (Mandatory Conditions of Licences) (England) Regulations 2018. It cannot lawfully be used as sleeping accommodation and is not counted as a bedroom.

Schedule of Accommodation

Room	Floor	Area	Sleeping accommodation
Bedroom 1	Ground	14.76m²	Yes
Bedroom 2	Ground	10.99m²	Yes
Bedroom 3	Ground	15.57m²	Yes
Bedroom 4	First	9.72m²	Yes
Bedroom 5	First	11.39m²	Yes
Bedroom 6	First	11.82m²	Yes
Room 7	First	5.11m²	No (below 6.51m²)

Six rooms are capable of use as sleeping accommodation. Shared amenities: two kitchens, two bathrooms and a separate WC. Areas are taken from a measured survey and 3D scan of the property carried out on 6 November 2025.

Copyright


All rights to the drawings and designs are held by Bashkal Development Consultancy Limited. Reproducing, sharing, or storing any part of this content, either in 2D or 3D format, by any method – including digital, photocopying, or other mechanical processes – without written consent from the copyright holder is strictly prohibited.

The content cannot be saved in any digital storage system without the copyright holder's written agreement. The rights and identification of the original creator for these designs are reserved.

The drawings and designs were produced by the copyright holder under an exclusive agreement for a specific client. Use of this content is restricted to this client based on the license's terms. Any permissions granted by the copyright holder under this license cease once the license ends or if the licensee faces insolvency issues.

Bashkal Development Consultancy Limited disclaims any liability for unauthorised or unlicensed use of the designs and for any actions based on them. Construction based on these designs is not allowed unless there's explicit written approval from the copyright holder.

Scale & Orientation

 



www.bashkal.com

 20-22 Wenlock Road, London, N1 7GU


 020 3740 7041

 info@bashkal.com


Project: 21 Arcadian Gardens, London, N22 5AG

Drawing No. 001			Workstage1
Note.			Revision. R0
Paper. A3	Drawn. AR	Checked. EB	Scale. 1:100
Client. Kasim			Date. 12.11.2025

Existing Floor Plans

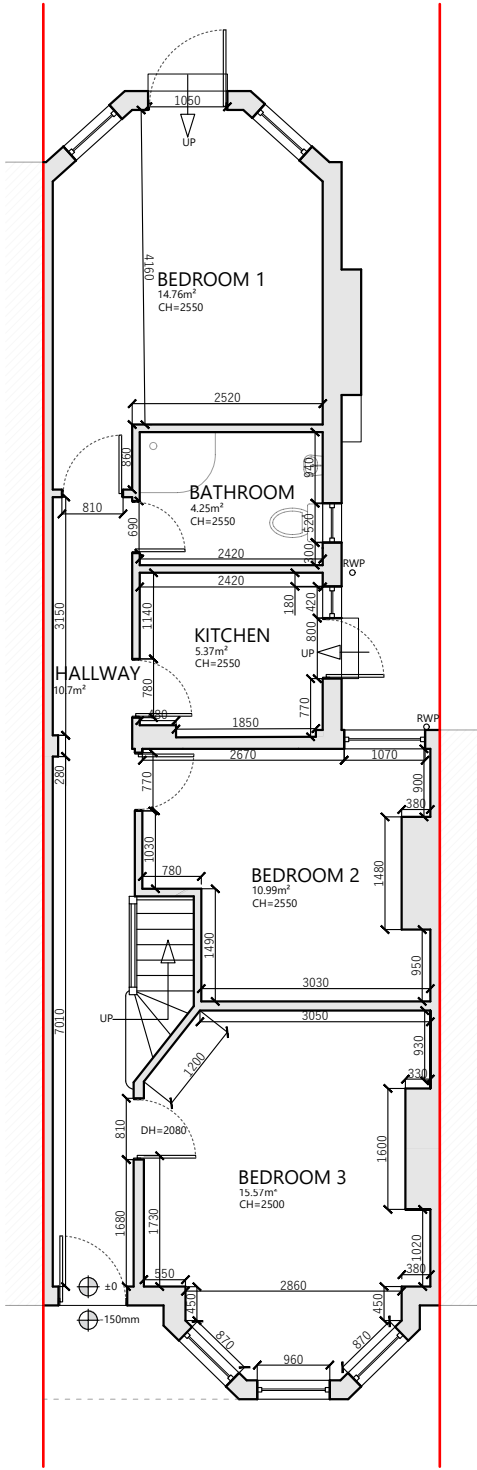

A EXISTING GROUND FLOOR PLAN

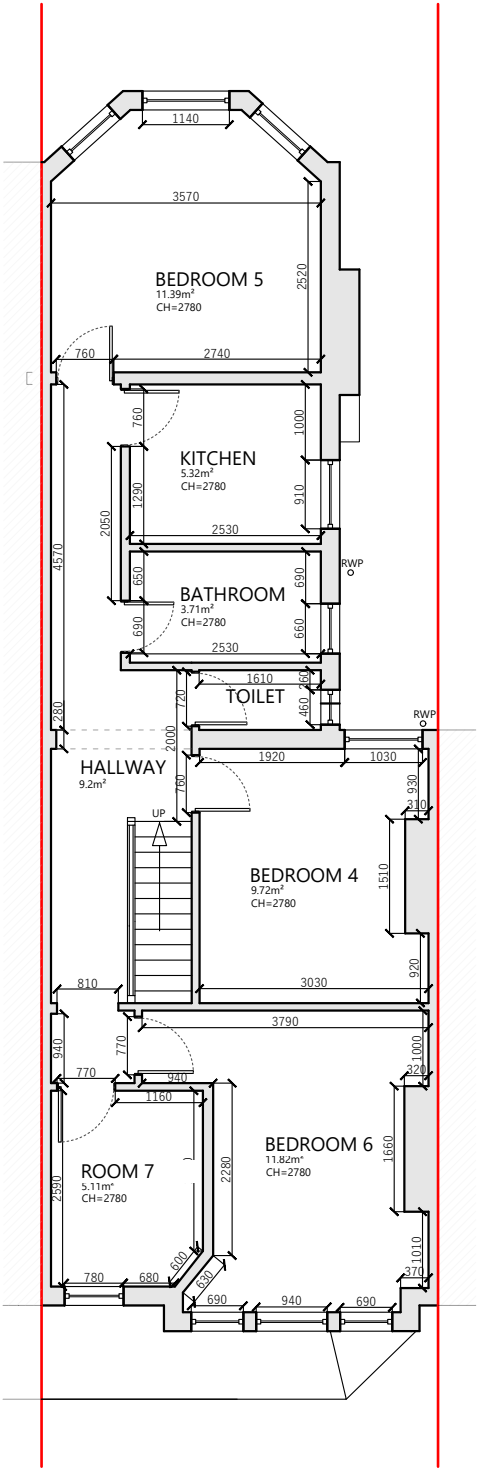

B EXISTING FIRST FLOOR PLAN