





Proposed front elevation

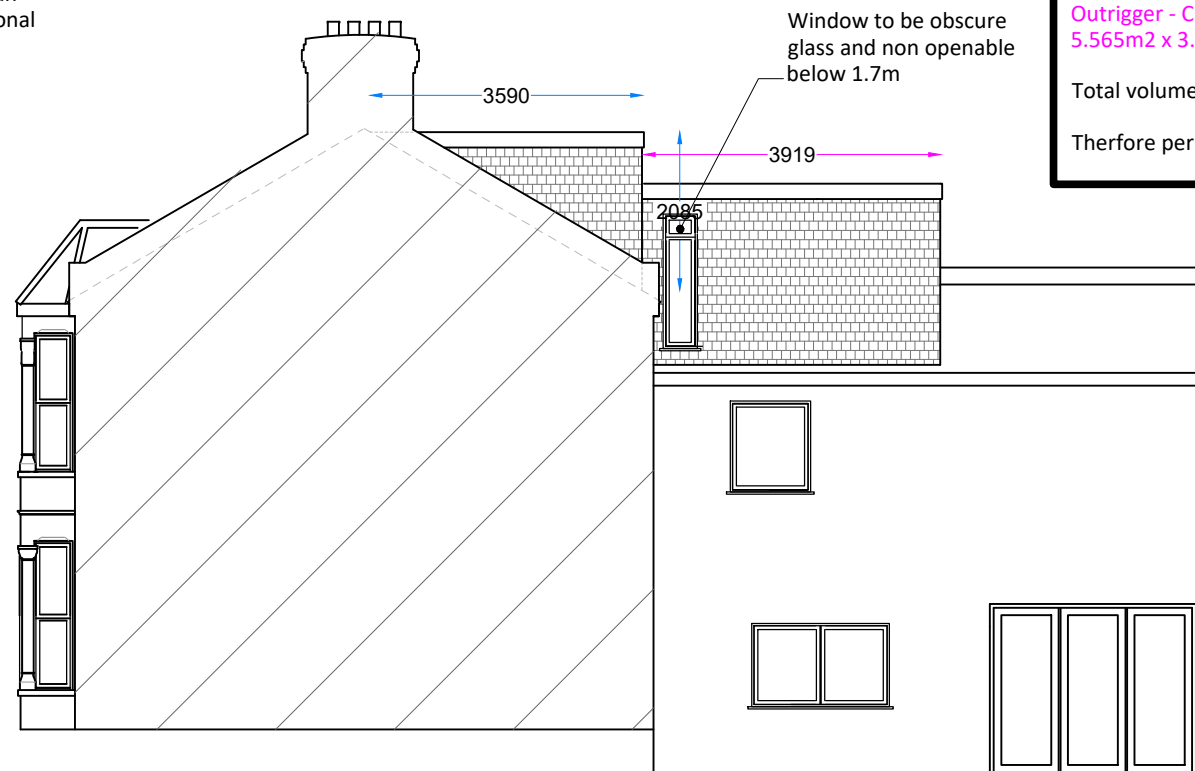


Proposed side elevation


Dormer volumes
 Main dormer - Cross section area x width =
 $3.743\text{m}^2 \times 4.761 = 17.82\text{m}^3$
 Outrigger - Cross section area x width =
 $5.565\text{m}^2 \times 3.919 = 21.81\text{m}^3$
 Total volume = 39.63m³
 Therefore permitted development

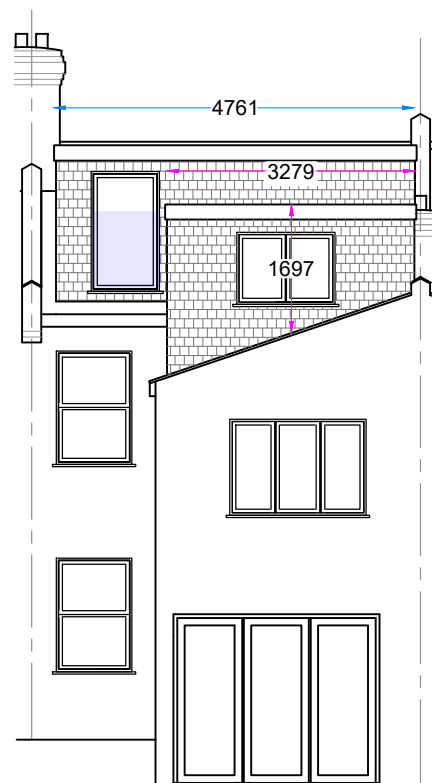

Proposed rear elevation

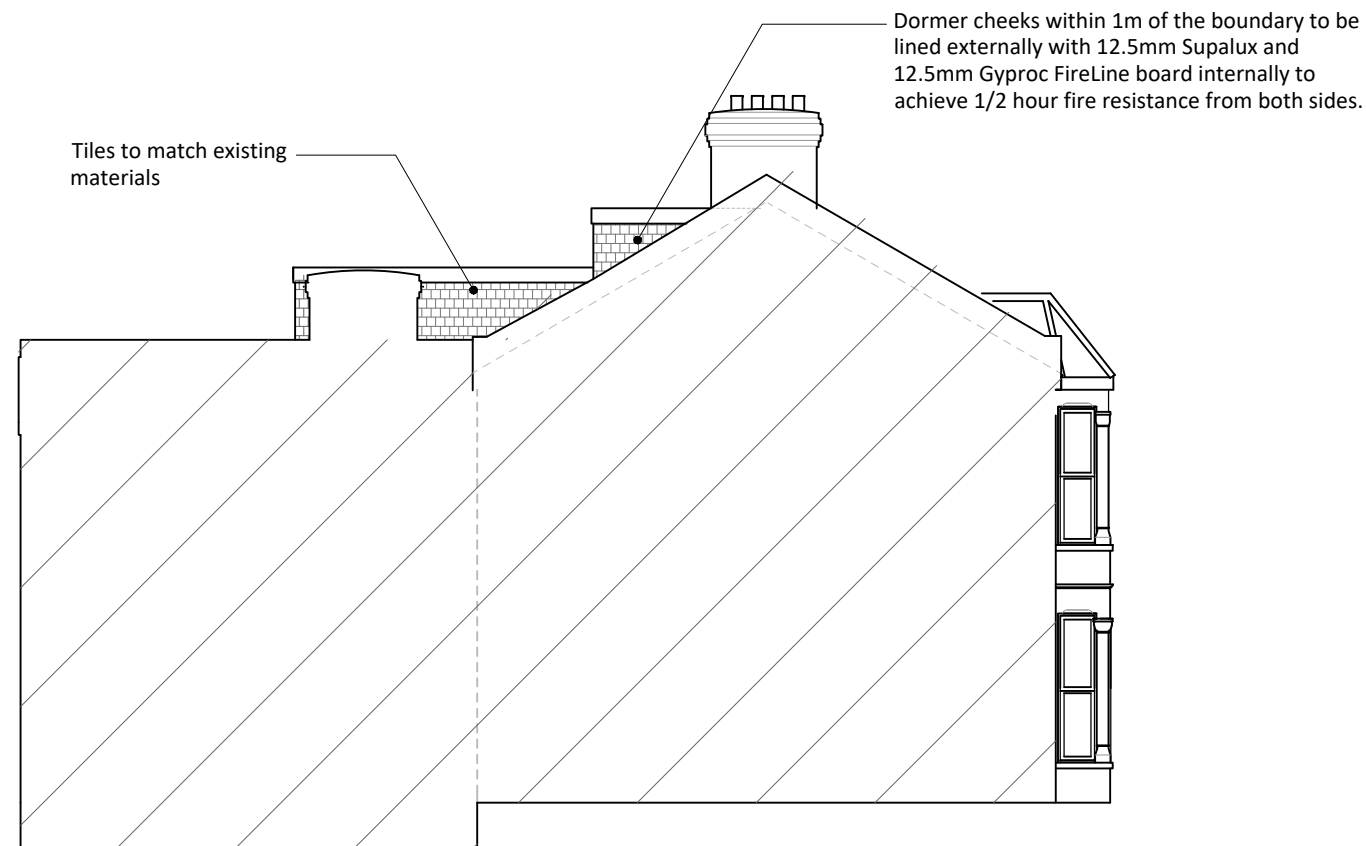

Proposed side elevation

 

Notes:

Rev	Date	Details	By
A			
Project: Loft conversion with I shaped rear dormer with 2x rooflights			
Address: 30 Gloucester Road, London, N17 6DH			
Drawing title: Proposed Elevations			
Drawing No: LP/6			
Scale: 1:100 @ A3	Drawn by: JS	Job No: LP486	Date: 23/5/26

