







FRONT ELEVATION 1:100

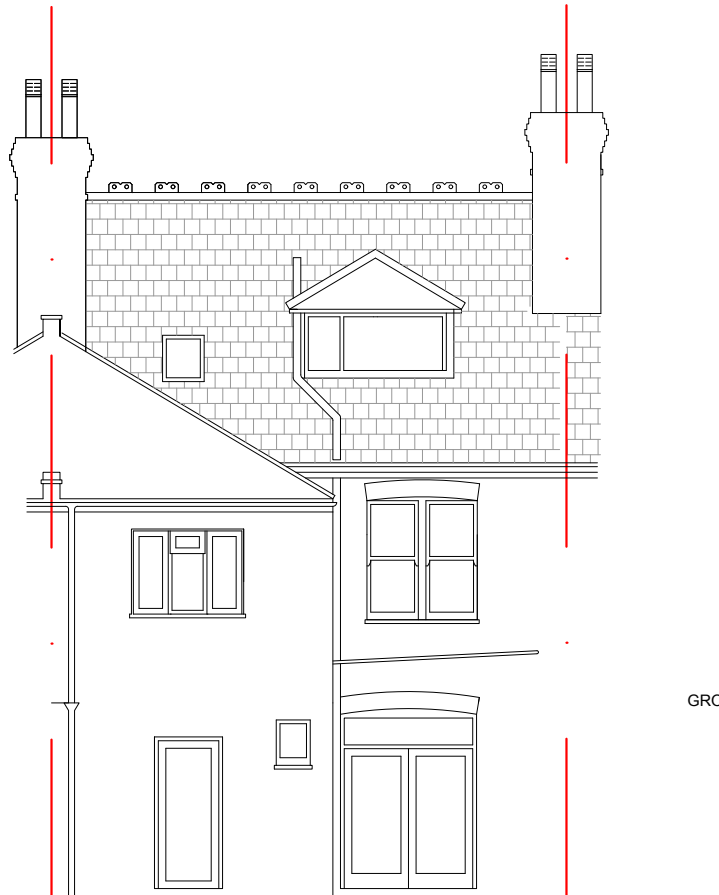


FRONT ELEVATION 1:100

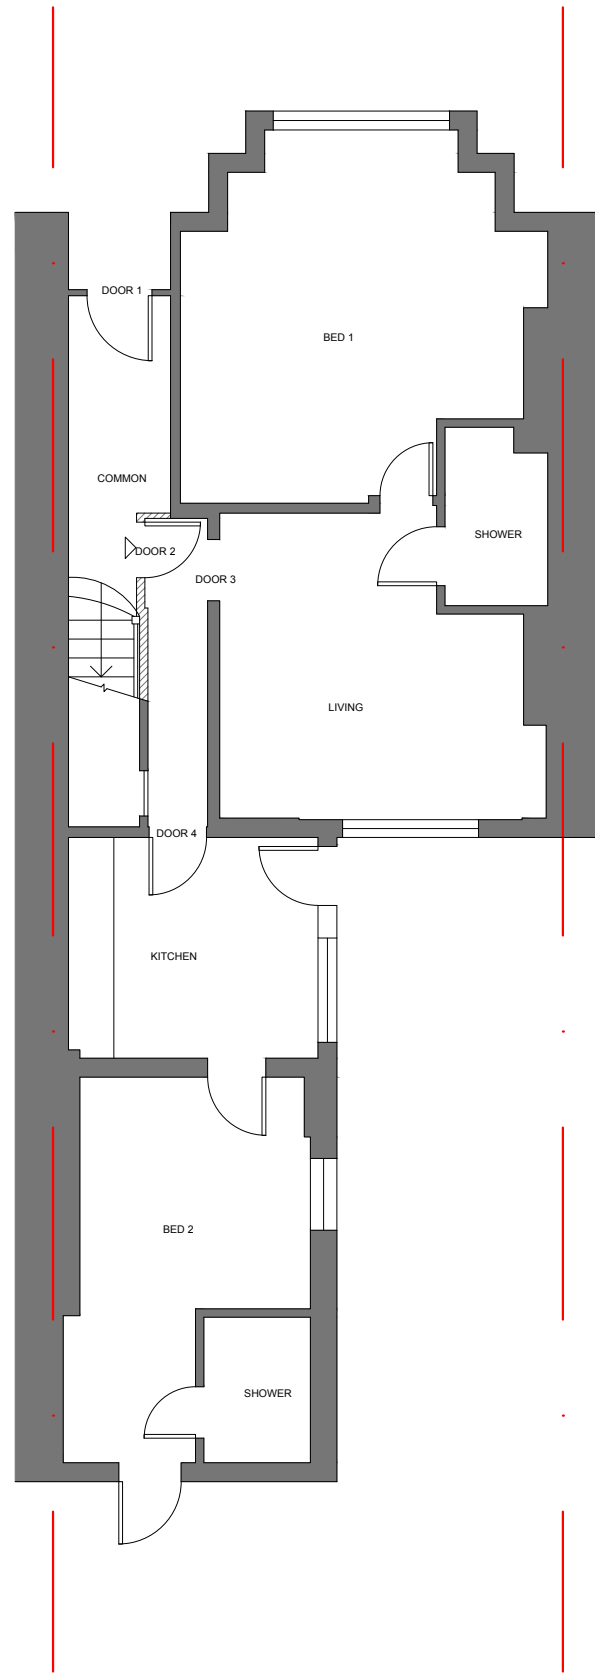


GROUND FLOOR PLAN AS PROPOSED 1:100

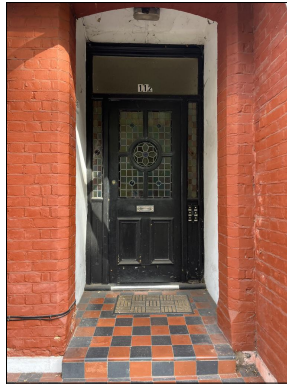 

DOOR 1

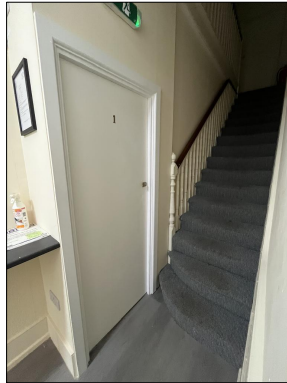

DOOR 2

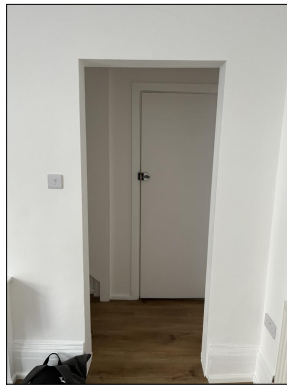

DOOR 3



DOOR 4



FRONT ELEVATION



REAR ELEVATION



REAR ELEVATION

ALL PHOTOGRAPHS TAKEN 17.09.26

NS SURVEYING & DESIGN

INFO@NSSURVEYORS.CO.UK
01453 882 986
WWW.NSSURVEYORS.CO.UK

TEAZLE HOUSE
AVENING ROAD
STROUD GL6 0BS

STATUS:
PLANNING

SITE: 112 MUSWELL HILL ROAD
LONDON N10 3JD

TITLE: ADDITIONAL
INFORMATION
FOR VALIDATION

SCALE:
1:100@A3

DATE:
SEPTEMBER 2026

DWG NO: 403/2

REV: