


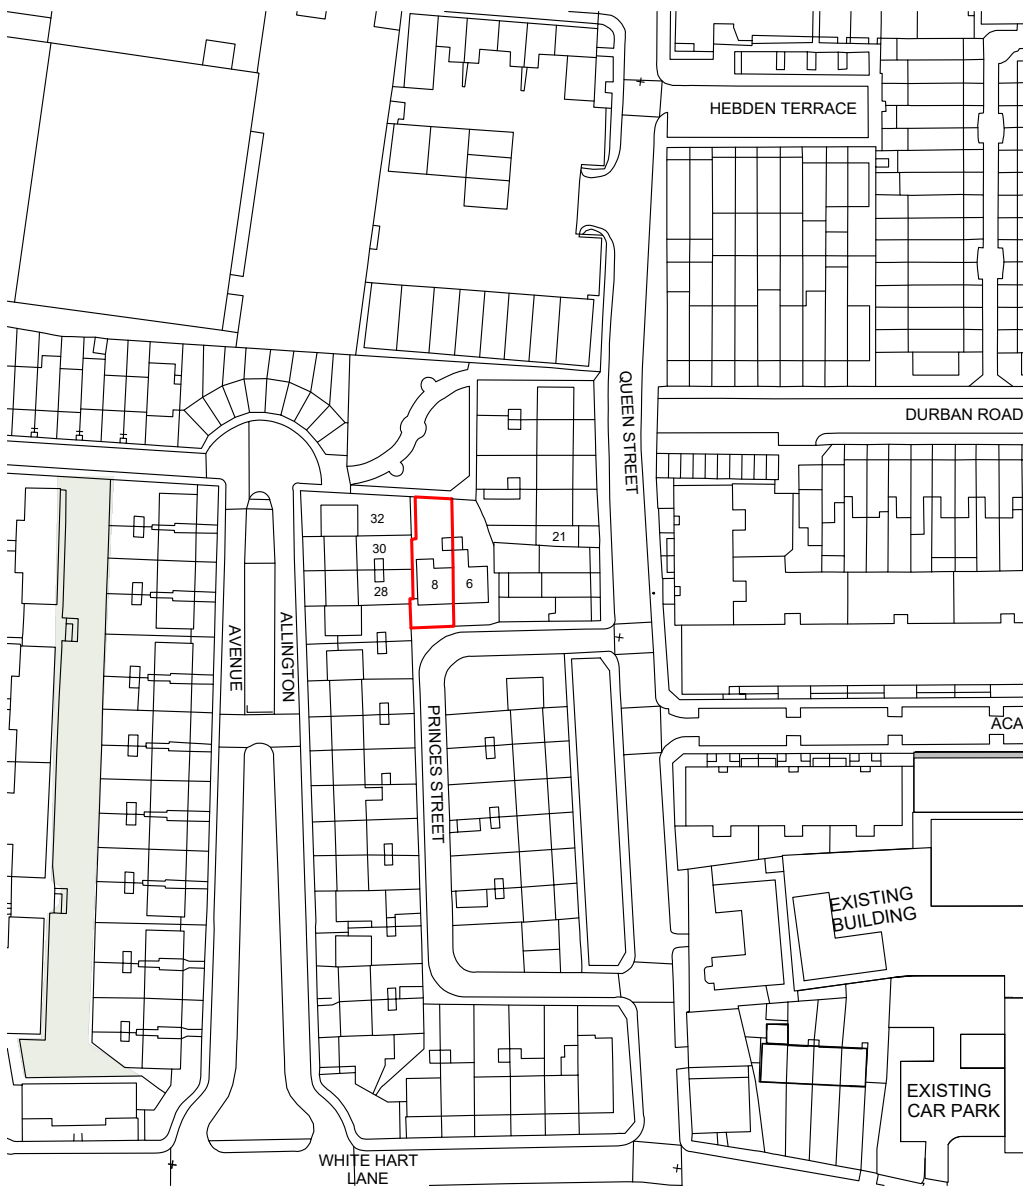


 

BLOCK PLAN
Scale:1/500

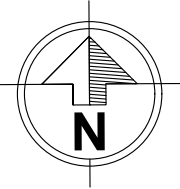


SITE LOCATION PLAN
Scale:1/1250

 


- Notes
- 1- This drawing is prepared solely for design and planning submission purposes. It is not intended or suitable for either Building Regulations or Construction purposes and should not be used for such.
 - 2- All Dimensions are in millimeters.
 - 3- Dimensions are not to be scaled directly from drawings other than for Planning Purposes.
 - 4- All dimensions are to be checked on site and the Architect is to be informed of any discrepancies before construction commences.
 - 5- All references to drawings refer to current revision of that drawing.
 - 6- The Copyright of this drawing belongs to Archpl Ltd.

Rev.	Date	Revisions
PLANNING		
 ARCH ARCHITECTURAL DESIGN STUDIO 400 West Green Road, West Green, London, N15 3PX Tel: 07842410527 Web: www.archpl.co.uk		
Client	Mr Baris Iyigüven	
Project	8 Princes Street London N17 8JB	
Scale	1/500,1250 @A3	Date 05/2026
Drawn By	RG	Checked By
Project No.	25096	Drawing No. L101
		Revision -
Drawing title Location and Block Plans		

- 1- This drawing is prepared solely for design and planning submission purposes. It is not intended or suitable for either Building Regulations or Construction purposes and should not be used for such.
- 2- All Dimensions are in millimeters.
- 3- Dimensions are not to be scaled directly from drawings other than for Planning Purposes.
- 4- All dimensions are to be checked on site and the Architect is to be informed of any discrepancies before construction commences.
- 5- All references to drawings refer to current revision of that drawing.
- 6- The Copyright of this drawing belongs to Archpl Ltd.

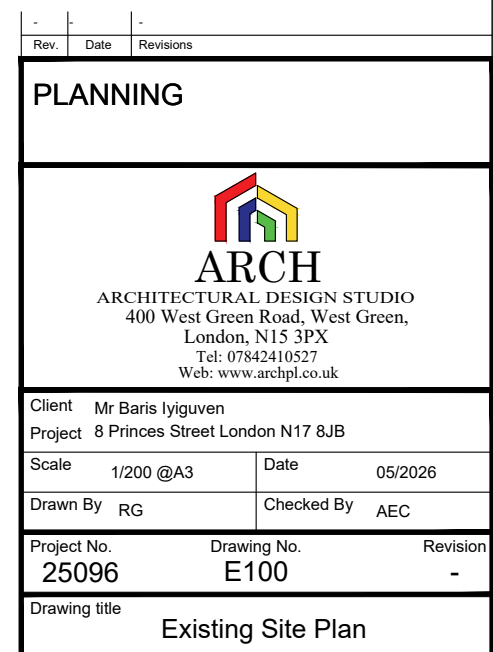


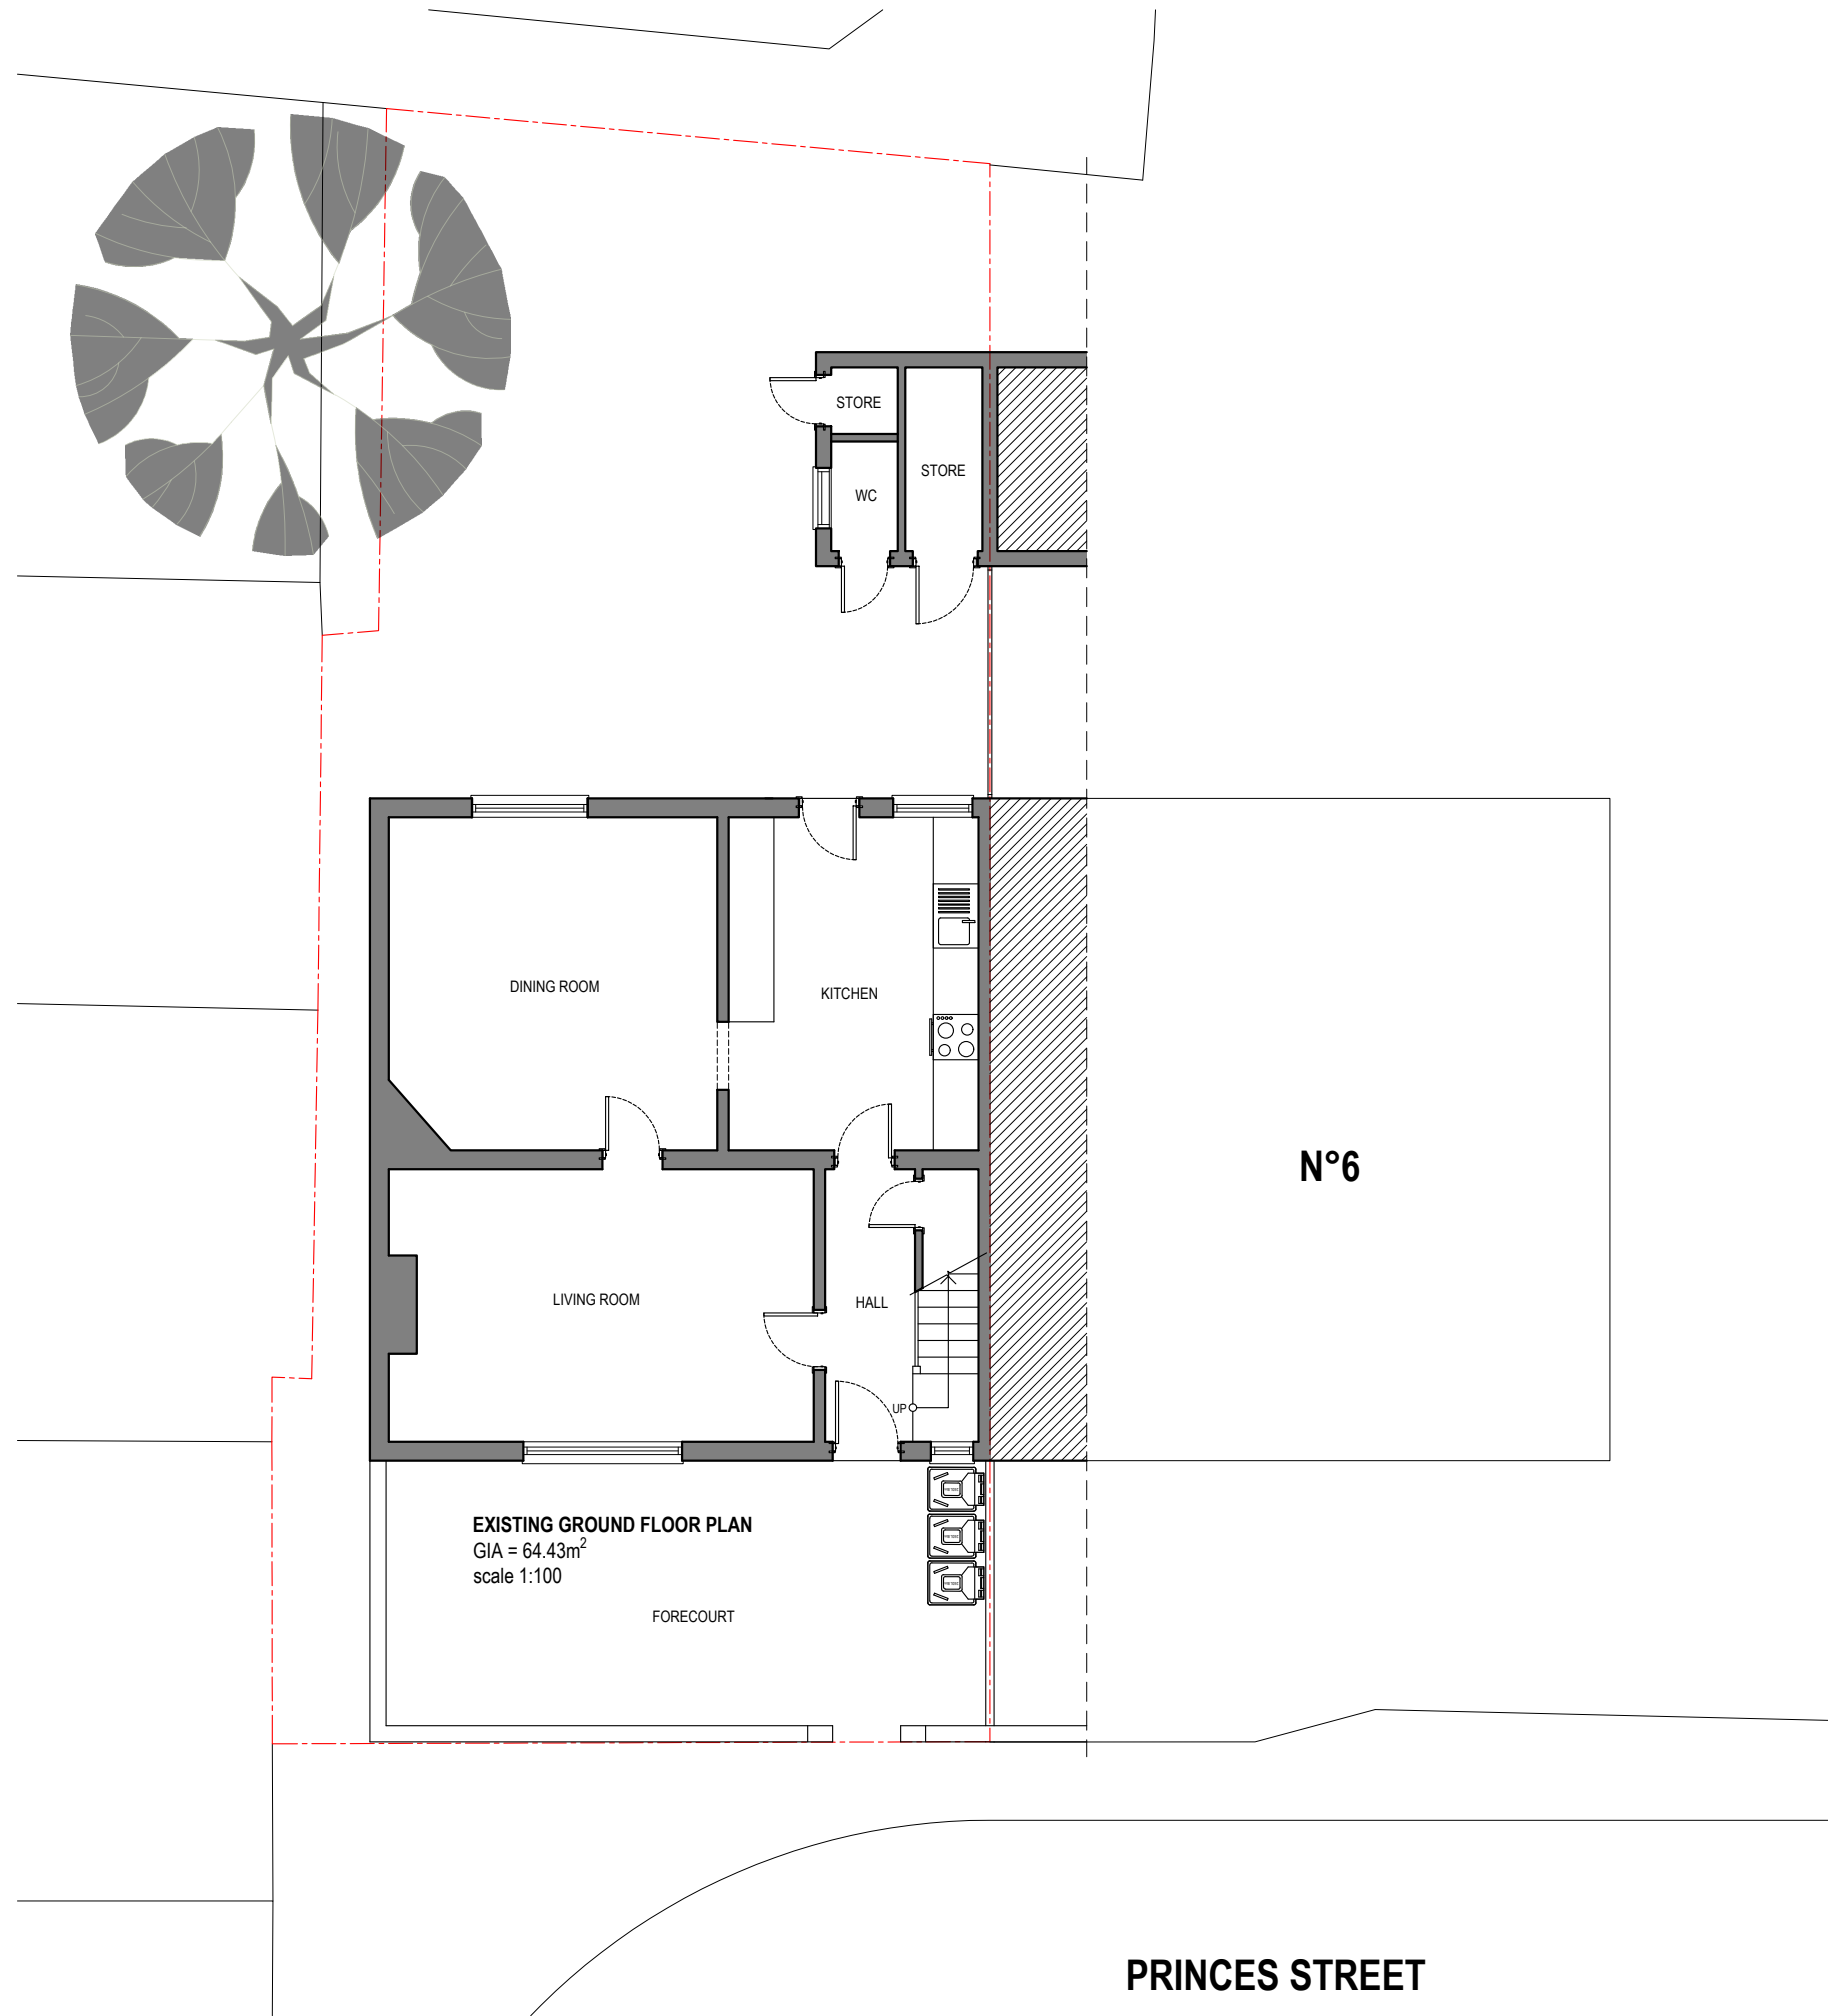


- Notes
- 1- This drawing is prepared solely for design and planning submission purposes. It is not intended or suitable for either Building Regulations or Construction purposes and should not be used for such.
 - 2- All Dimensions are in millimeters.
 - 3- Dimensions are not to be scaled directly from drawings other than for Planning Purposes.
 - 4- All dimensions are to be checked on site and the Architect is to be informed of any discrepancies before construction commences.
 - 5- All references to drawings refer to current revision of that drawing.
 - 6- The Copyright of this drawing belongs to Archpl Ltd.

Rev.	Date	Revisions
PLANNING		
 ARCH ARCHITECTURAL DESIGN STUDIO 400 West Green Road, West Green, London, N15 3PX Tel: 07842410527 Web: www.archpl.co.uk		
Client Mr Baris Iyiguven		
Project 8 Princes Street London N17 8JB		
Scale	1/100 @A3	Date 05/2026
Drawn By	RG	Checked By AEC
Project No.	Drawing No.	Revision
25096	E101	-
Drawing title		
Existing Ground Floor Plan		


Notes
1- This drawing is prepared solely for design and planning submission purposes. It is not intended or suitable for either Building Regulations or Construction purposes and should not be used for such.
2- All Dimensions are in millimeters.
3- Dimensions are not to be scaled directly from drawings other than for Planning Purposes.
4- All dimensions are to be checked on site and the Architect is to be informed of any discrepancies before construction commences.
5- All references to drawings refer to current revision of that drawing.
6- The Copyright of this drawing belongs to Archpl Ltd.

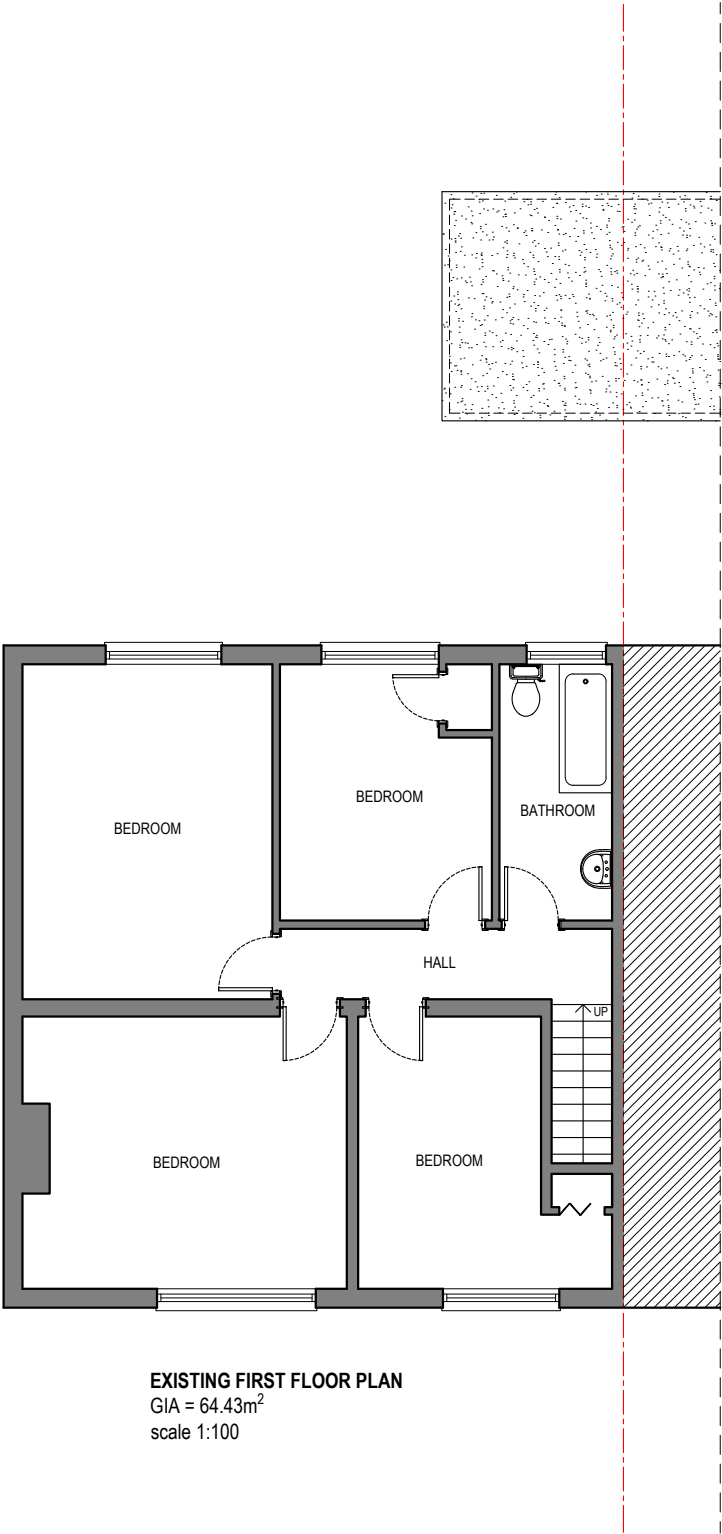

EXISTING FIRST FLOOR PLAN
GIA = 64.43m²
scale 1:100




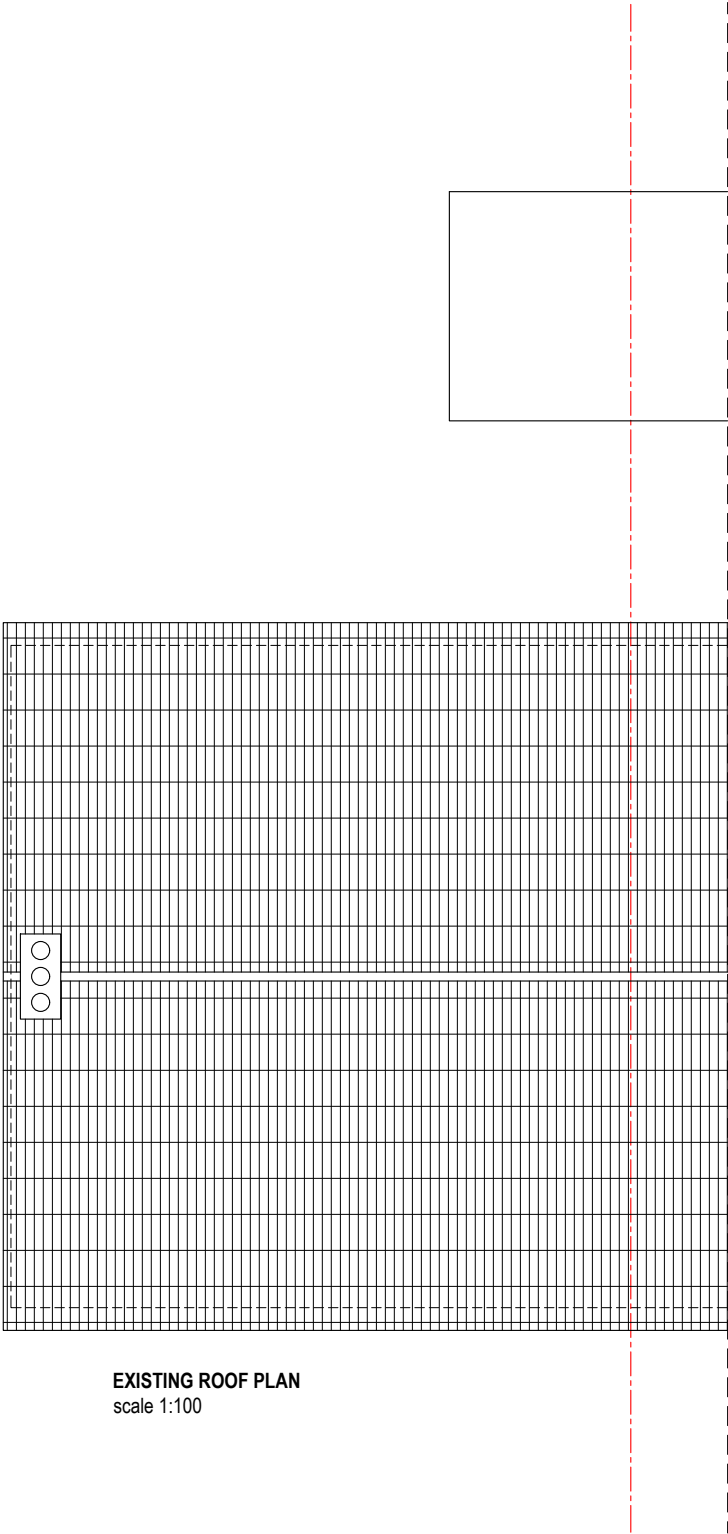


EXISTING ROOF PLAN
scale 1:100

 


Rev.	Date	Revisions
PLANNING		
 ARCH ARCHITECTURAL DESIGN STUDIO 400 West Green Road, West Green, London, N15 3PX Tel: 07842410527 Web: www.archpl.co.uk		
Client	Mr Baris Iyigüven	
Project	8 Princes Street London N17 8JB	
Scale	1/100 @A3	Date 05/2026
Drawn By	RG	Checked By AEC
Project No.	Drawing No.	Revision
25096	E101	-
Drawing title Existing First Floor and Roof Plans		

- Notes
- 1- This drawing is prepared solely for design and planning submission purposes. It is not intended or suitable for either Building Regulations or Construction purposes and should not be used for such.
 - 2- All Dimensions are in millimeters.
 - 3- Dimensions are not to be scaled directly from drawings other than for Planning Purposes.
 - 4- All dimensions are to be checked on site and the Architect is to be informed of any discrepancies before construction commences.
 - 5- All references to drawings refer to current revision of that drawing.
 - 6- The Copyright of this drawing belongs to Archpl Ltd.

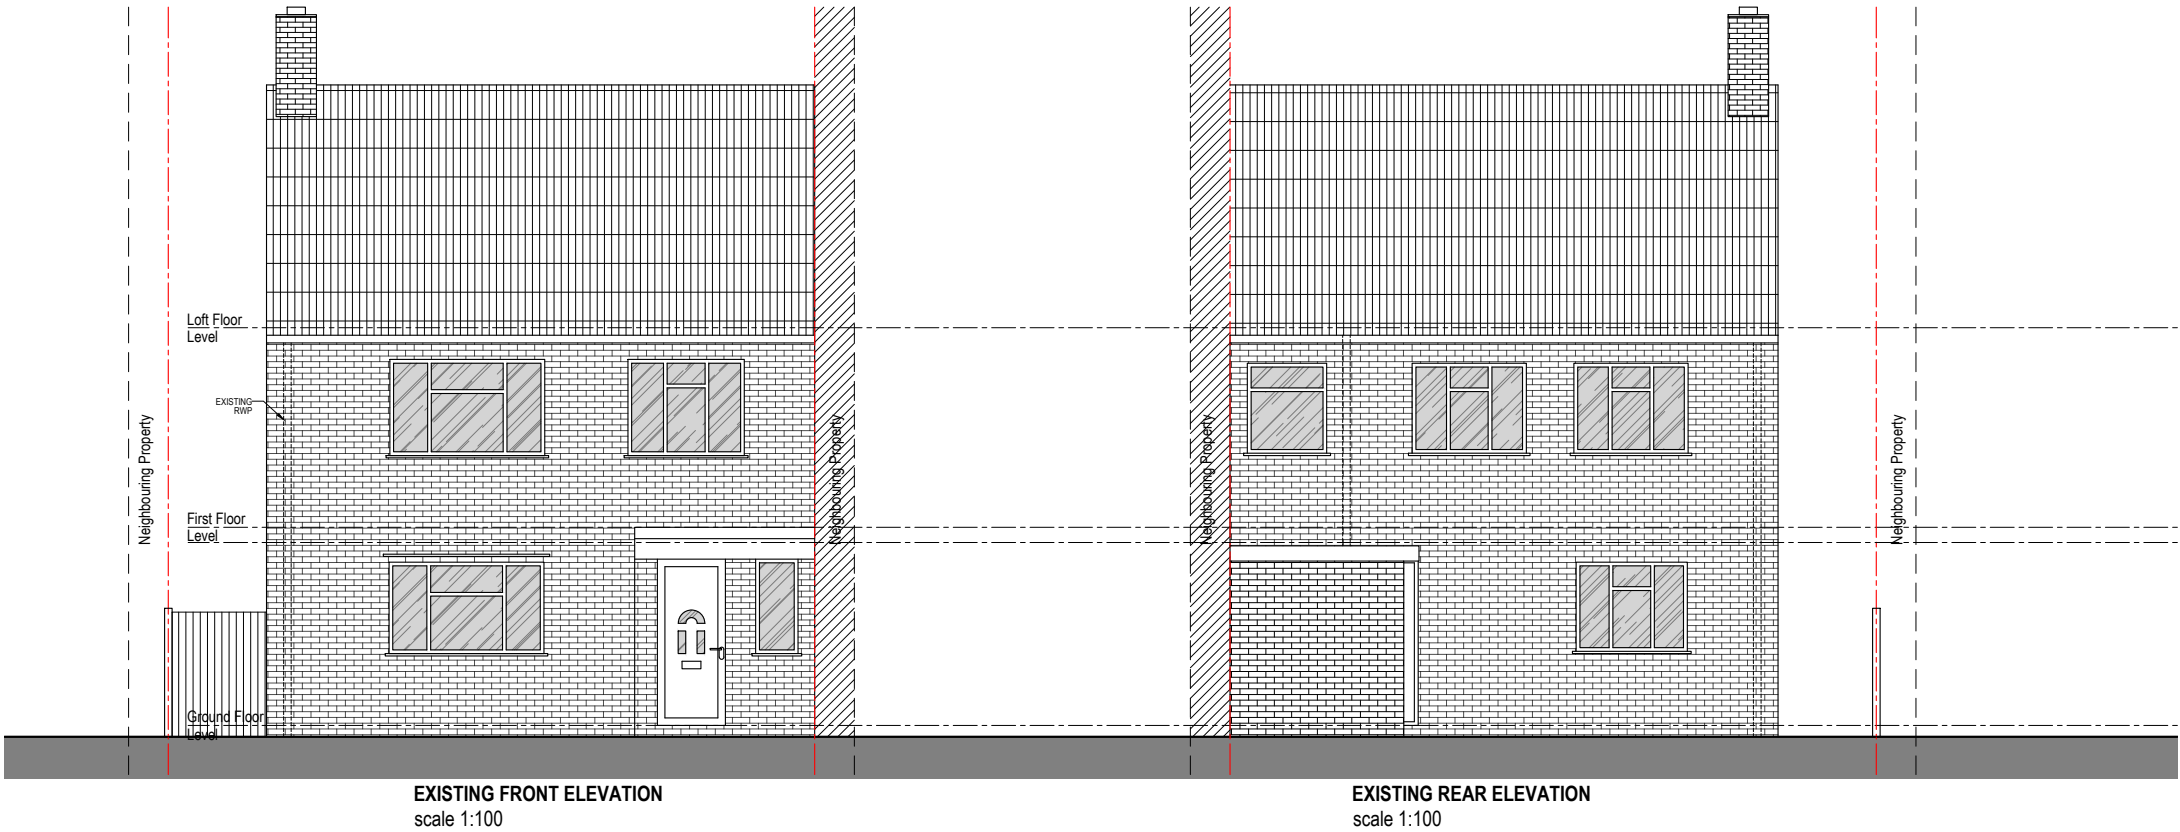 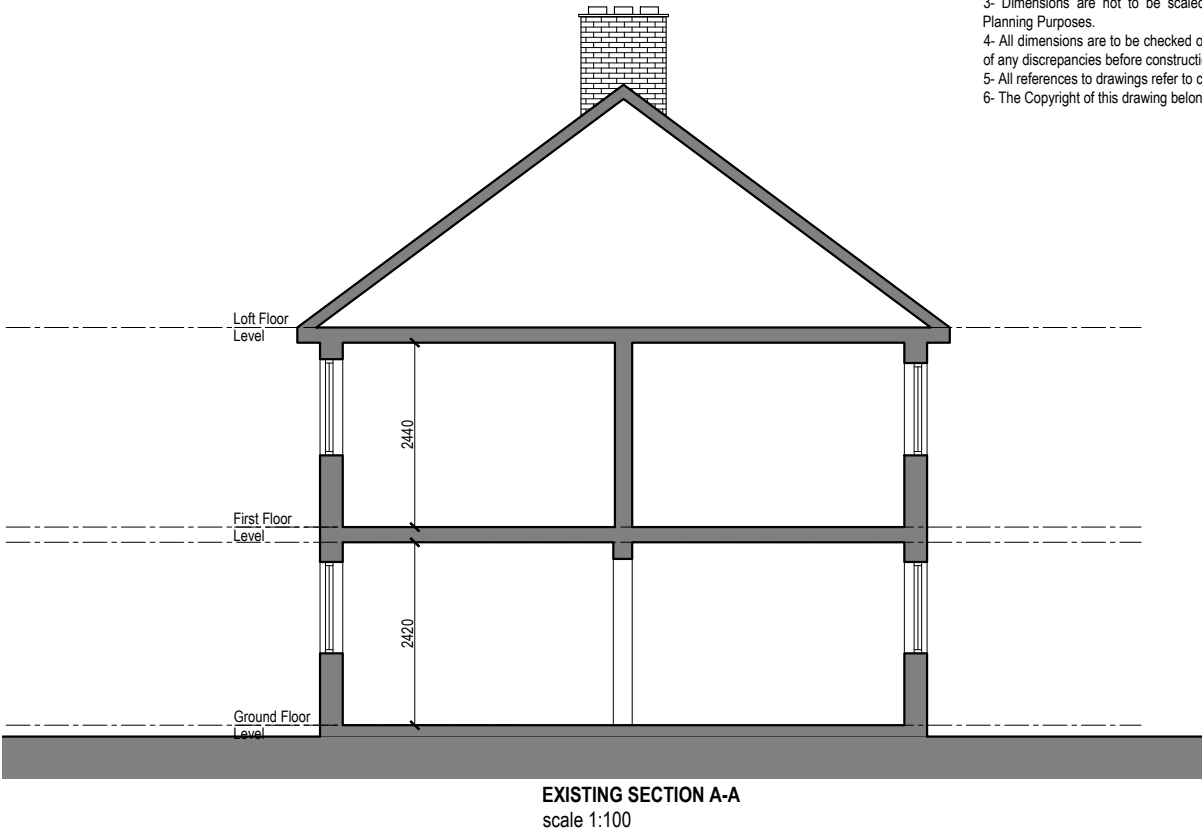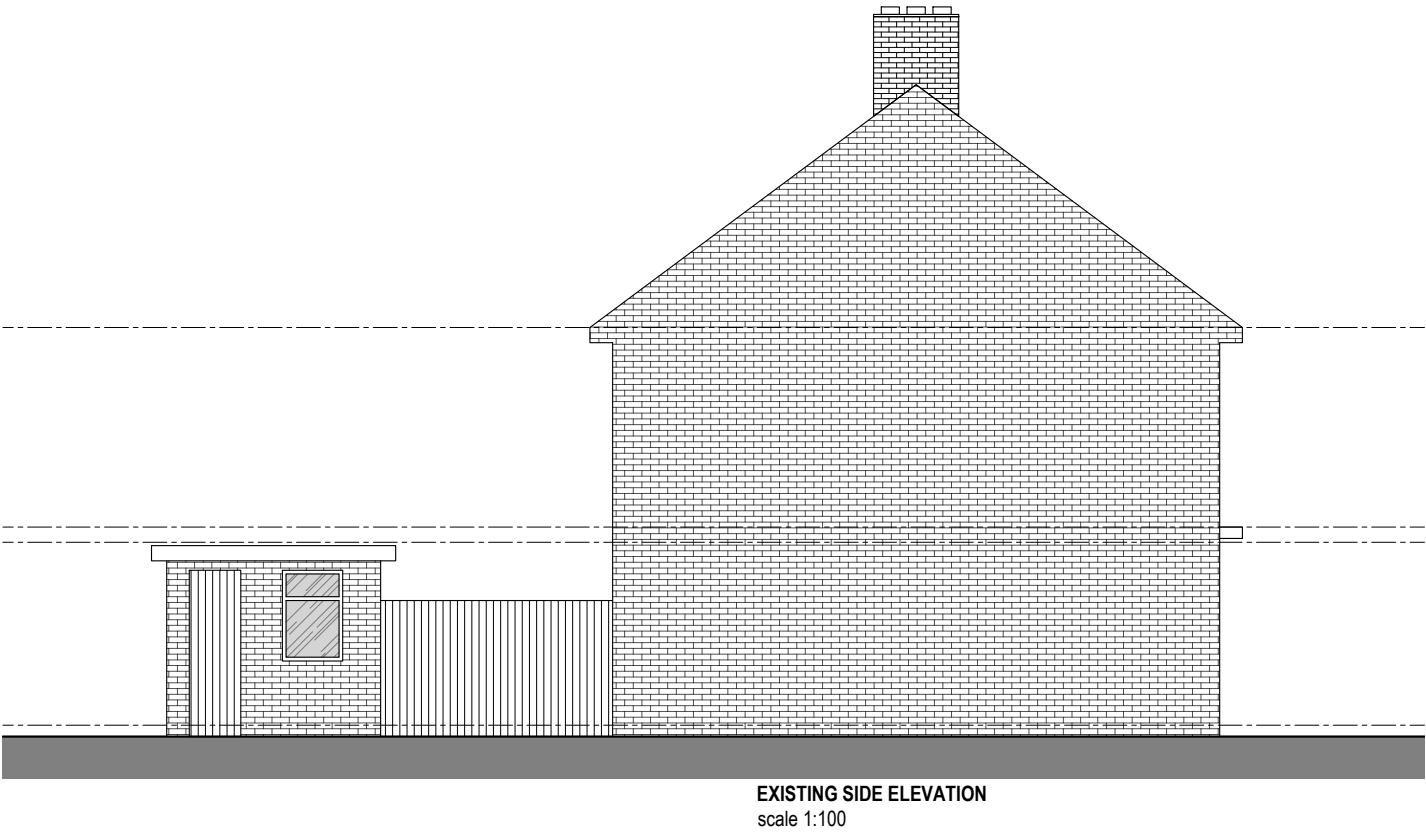


Rev.	Date	Revisions
PLANNING		
 ARCH ARCHITECTURAL DESIGN STUDIO 400 West Green Road, West Green, London, N15 3PX Tel: 07842410527 Web: www.archpl.co.uk		
Client	Mr Baris Iyigüven	
Project	8 Princes Street London N17 8JB	
Scale	1/100 @A3	Date 05/2026
Drawn By	RG	Checked By AEC
Project No.	25096	Drawing No. E103
		Revision -
Drawing title Existing Elevations and Section		

- Notes
- 1- This drawing is prepared solely for design and planning submission purposes. It is not intended or suitable for either Building Regulations or Construction purposes and should not be used for such.
 - 2- All Dimensions are in millimeters.
 - 3- Dimensions are not to be scaled directly from drawings other than for Planning Purposes.
 - 4- All dimensions are to be checked on site and the Architect is to be informed of any discrepancies before construction commences.
 - 5- All references to drawings refer to current revision of that drawing.
 - 6- The Copyright of this drawing belongs to Archpl Ltd.

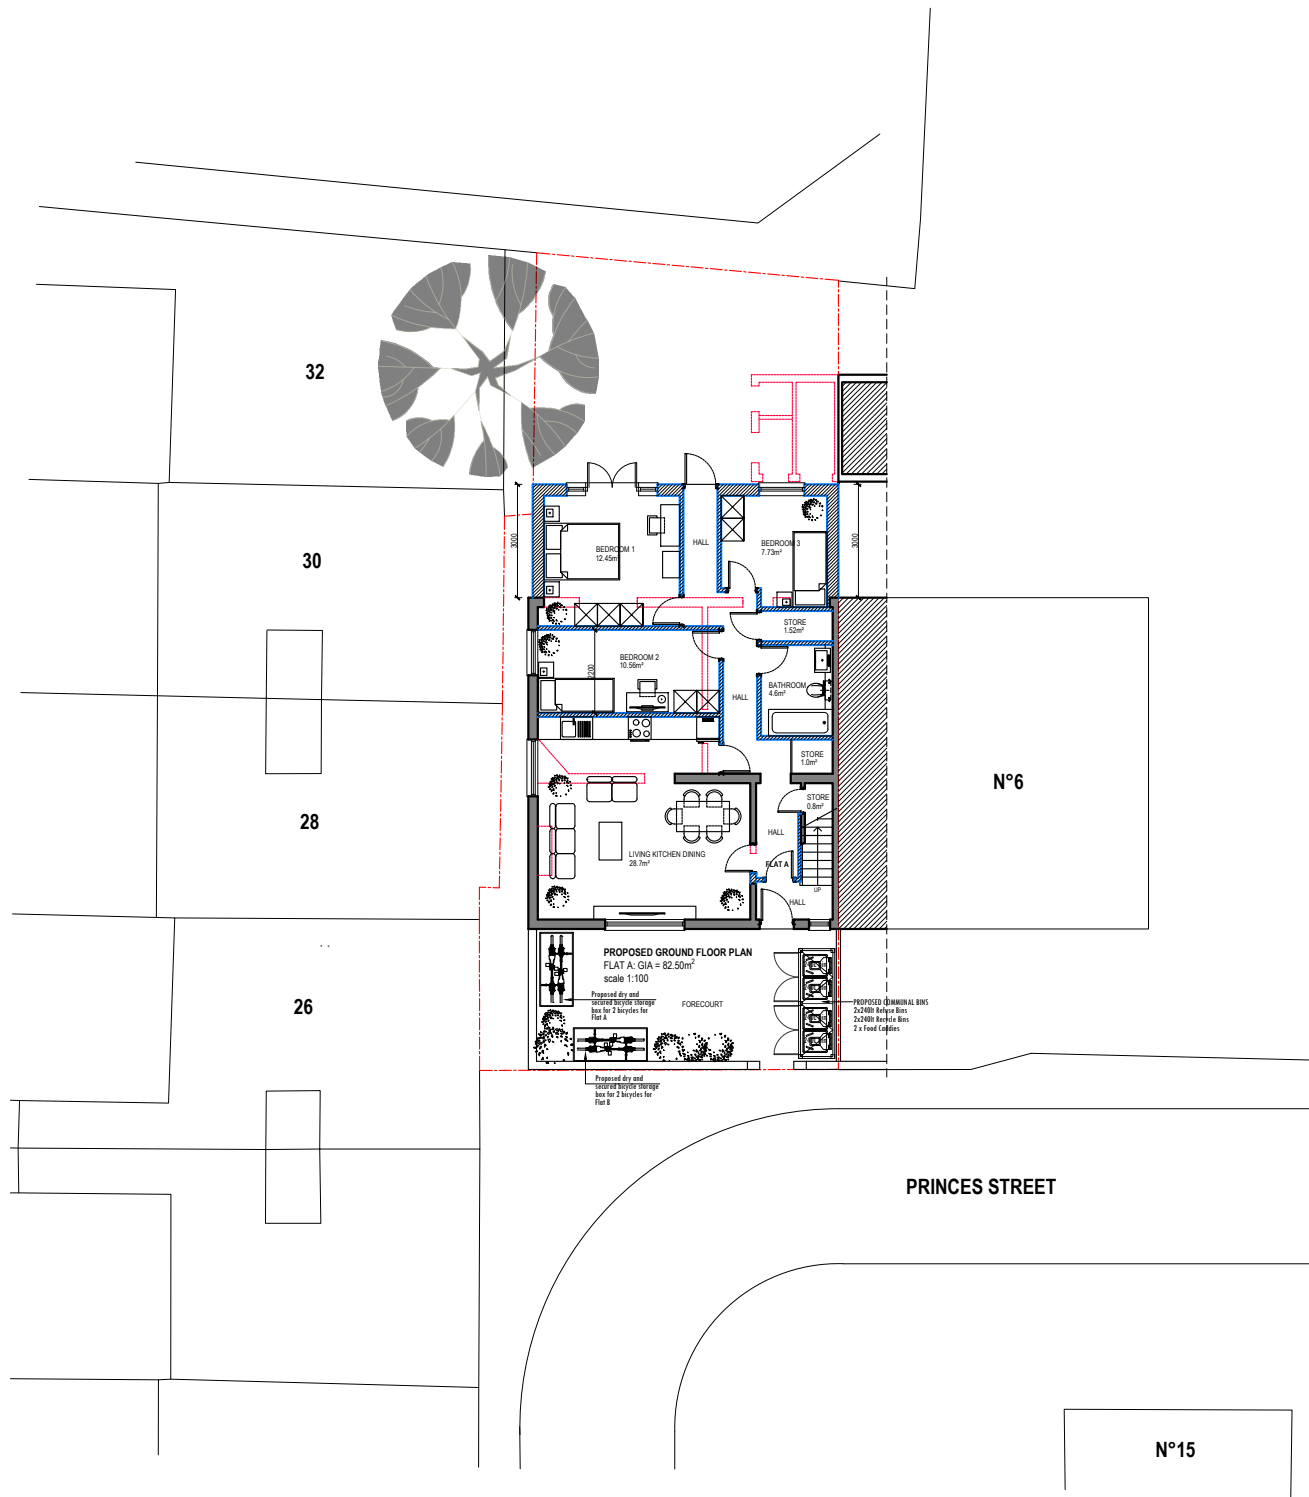


PROPOSED SITE PLAN
Scale:1/200

- WALLS / CEILINGS LEGEND:
- EXISTING WALLS / CEILINGS
 - PROPOSED WALLS / CEILINGS
 - WALLS / PARTITION TO BE REMOVED
- LINES / HATCHES LEGEND:
- REMOVING INTERVENTIONS
 - PROPOSED INTERVENTIONS
 - NEIGHBOURING PROPERTIES

 

Rev.	Date	Revisions
PLANNING		
 ARCH ARCHITECTURAL DESIGN STUDIO 400 West Green Road, West Green, London, N15 3PX Tel: 07842410527 Web: www.archpl.co.uk		
Client	Mr Baris Iyigüven	
Project	8 Princes Street London N17 8JB	
Scale	1/200 @A3	Date 05/2026
Drawn By	RG	Checked By AEC
Project No.	Drawing No.	Revision
25096	P100	-
Drawing title		
Proposed Site Plan		

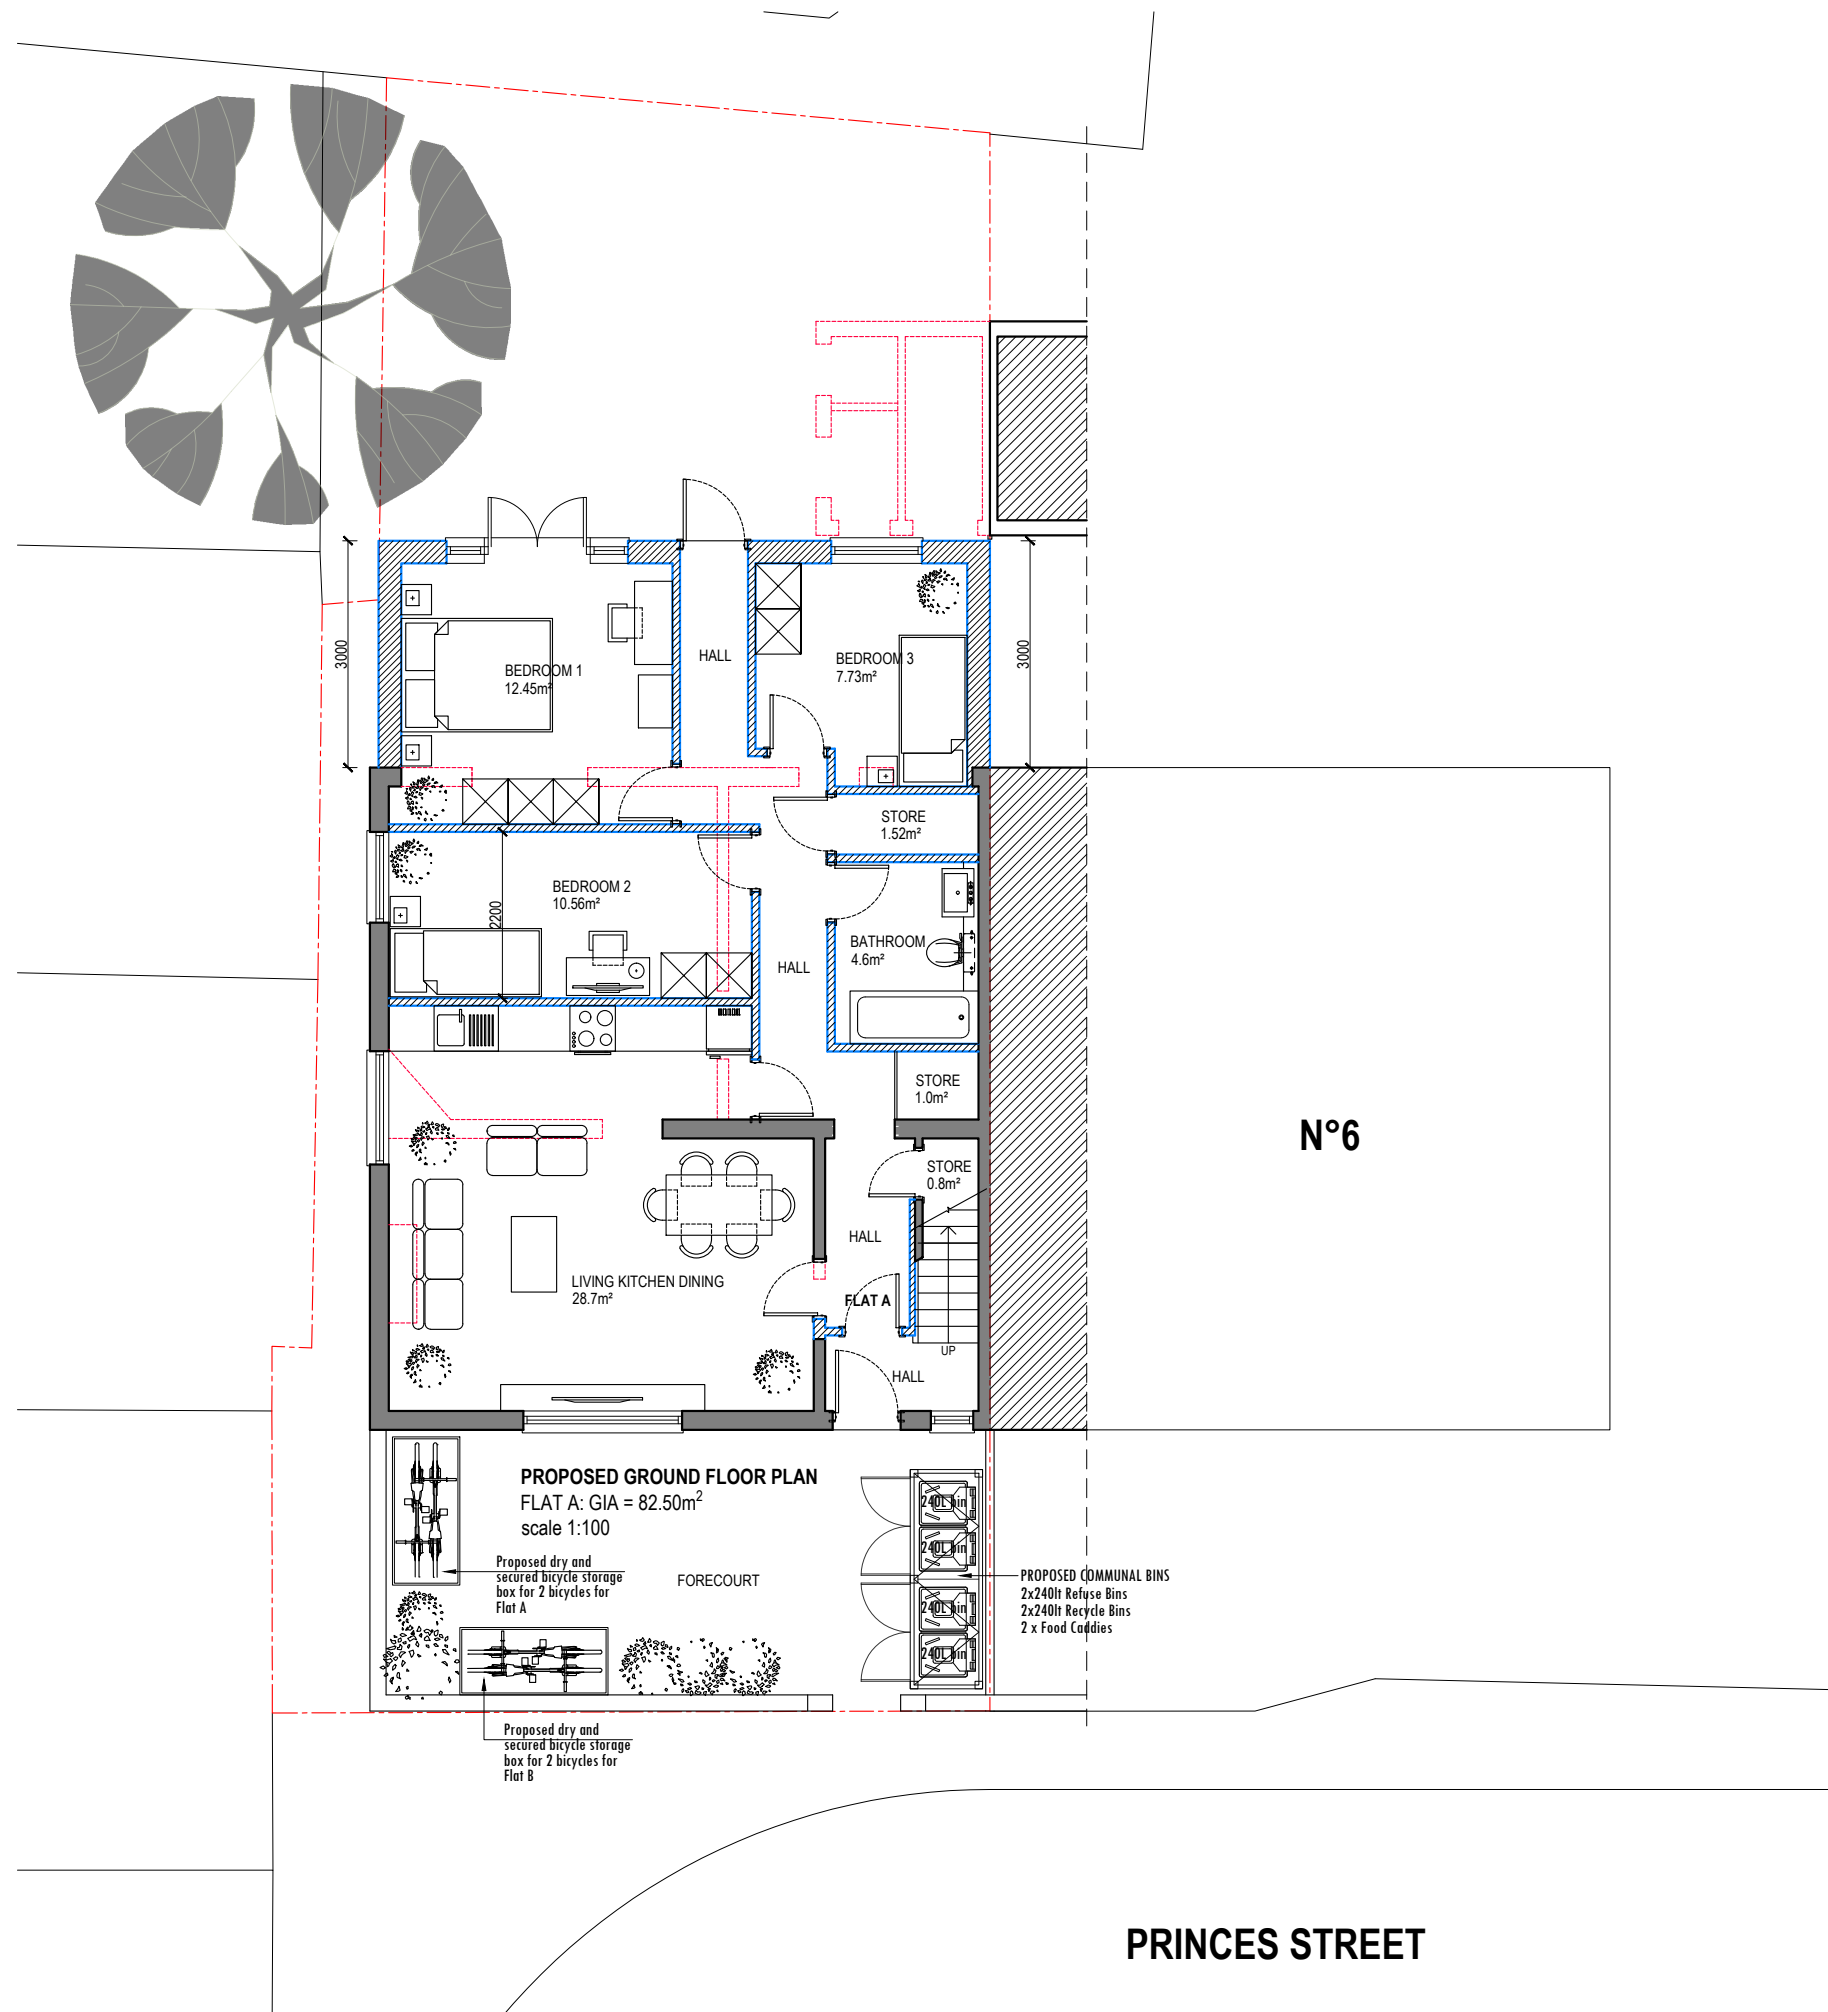


- Notes
- 1- This drawing is prepared solely for design and planning submission purposes. It is not intended or suitable for either Building Regulations or Construction purposes and should not be used for such.
 - 2- All Dimensions are in millimeters.
 - 3- Dimensions are not to be scaled directly from drawings other than for Planning Purposes.
 - 4- All dimensions are to be checked on site and the Architect is to be informed of any discrepancies before construction commences.
 - 5- All references to drawings refer to current revision of that drawing.
 - 6- The Copyright of this drawing belongs to Archpl Ltd.


- WALLS / CEILINGS LEGEND:
- EXISTING WALLS / CEILINGS
 - PROPOSED WALLS / CEILINGS
 - WALLS / PARTITION TO BE REMOVED
- LINES / HATCHES LEGEND:
- REMOVING INTERVENTIONS
 - PROPOSED INTERVENTIONS
 - NEIGHBOURING PROPERTIES

Rev.	Date	Revisions
PLANNING		
 ARCH ARCHITECTURAL DESIGN STUDIO 400 West Green Road, West Green, London, N15 3PX Tel: 07842410527 Web: www.archpl.co.uk		
Client	Mr Baris Iyigüven	
Project	8 Princes Street London N17 8JB	
Scale	1/100 @A3	Date 05/2026
Drawn By	RG	Checked By AEC
Project No.	Drawing No.	Revision
25096	P101	-
Drawing title Proposed Ground Floor Plan		




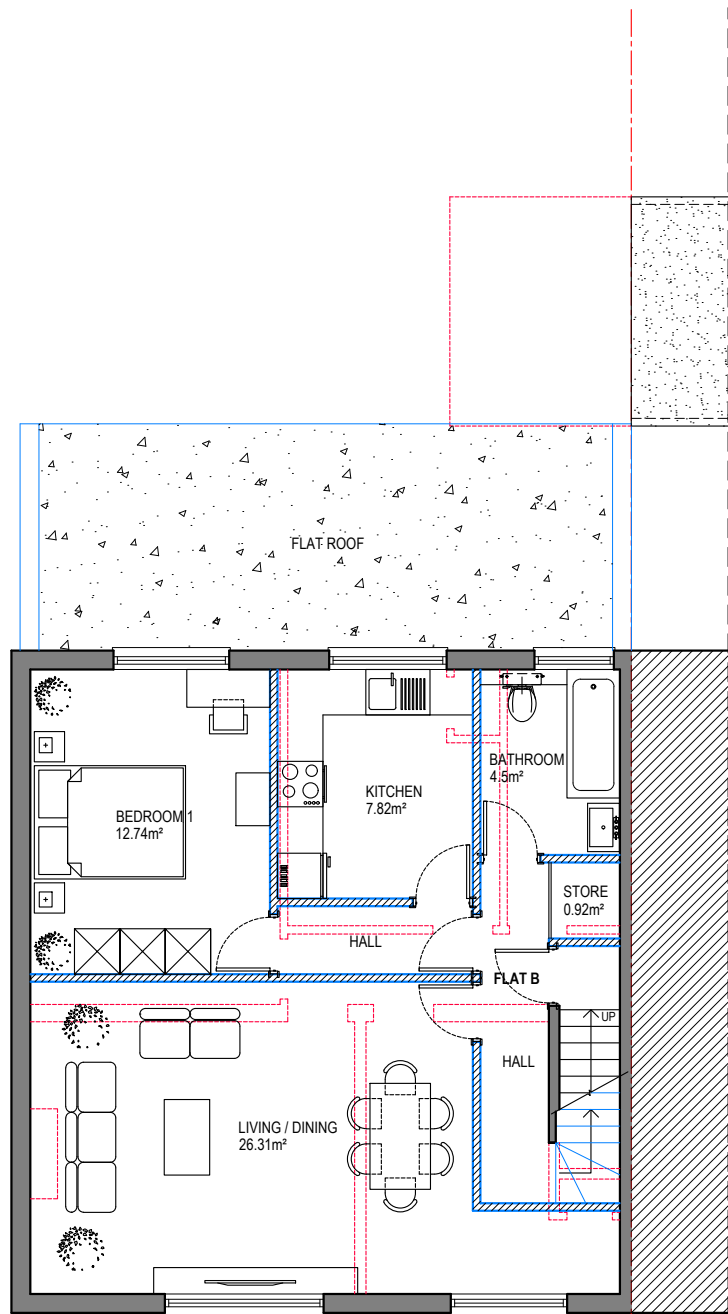

PROPOSED FIRST FLOOR PLAN
FLAT B: GIA = 90.0m²
scale 1:100

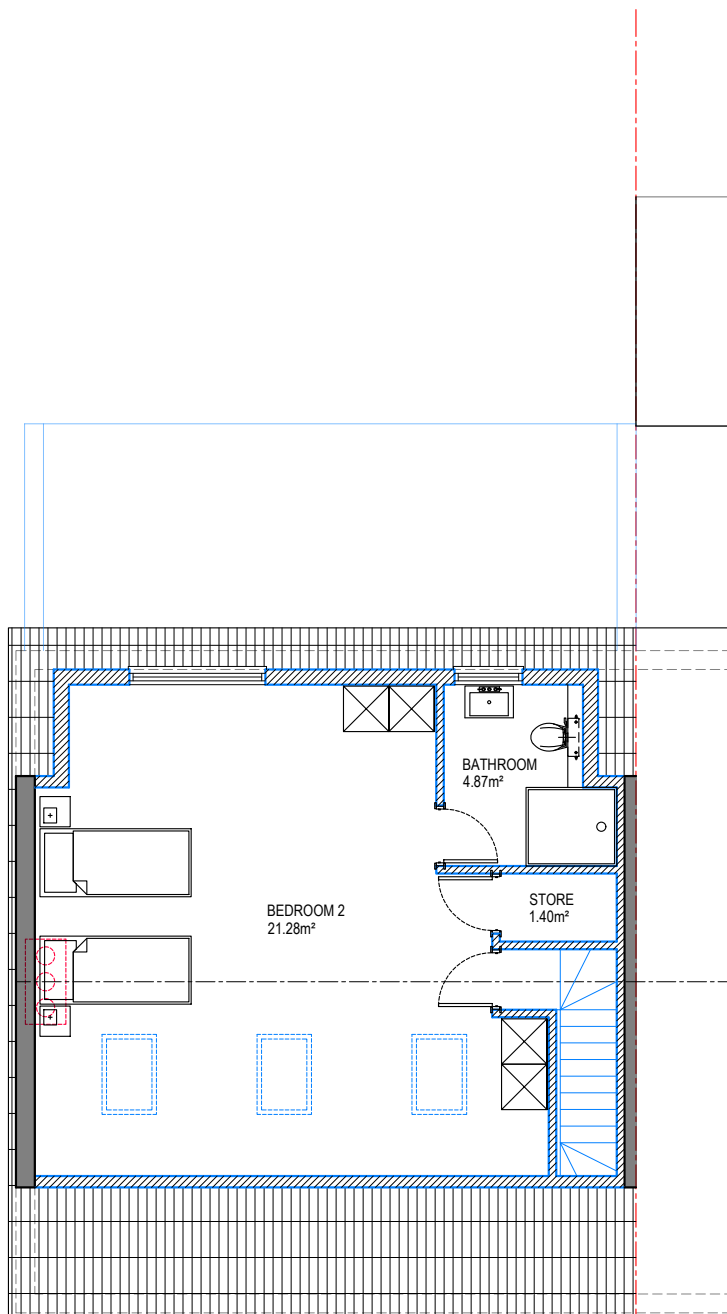


PROPOSED LOFT FLOOR PLAN
FLAT B: GIA = 90.0m²
scale 1:100

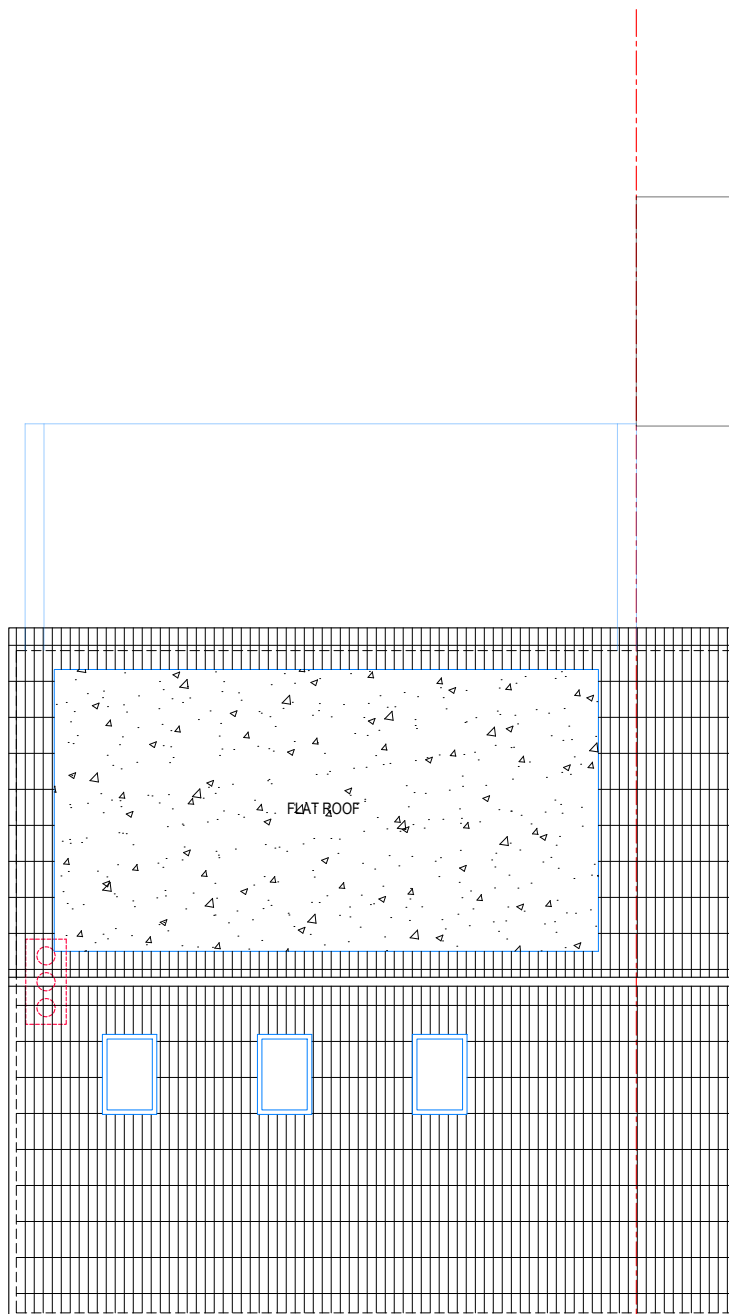

PROPOSED ROOF PLAN
scale 1:100

- Notes
- 1- This drawing is prepared solely for design and planning submission purposes. It is not intended or suitable for either Building Regulations or Construction purposes and should not be used for such.
 - 2- All Dimensions are in millimeters.
 - 3- Dimensions are not to be scaled directly from drawings other than for Planning Purposes.
 - 4- All dimensions are to be checked on site and the Architect is to be informed of any discrepancies before construction commences.
 - 5- All references to drawings refer to current revision of that drawing.
 - 6- The Copyright of this drawing belongs to Archpl Ltd.

- WALLS / CEILINGS LEGEND:**
- EXISTING WALLS / CEILINGS
 - PROPOSED WALLS / CEILINGS
 - WALLS / PARTITION TO BE REMOVED
- LINES / HATCHES LEGEND:**
- REMOVING INTERVENTIONS
 - PROPOSED INTERVENTIONS
 - NEIGHBOURING PROPERTIES

 


PLANNING



ARCH
ARCHITECTURAL DESIGN STUDIO
400 West Green Road, West Green,
London, N15 3PX
Tel: 07842410527
Web: www.archpl.co.uk

Client	Mr Baris Iyigüven		
Project	8 Princes Street London N17 8JB		
Scale	1/100 @A3	Date	05/2026
Drawn By	RG	Checked By	AEC
Project No.	25096	Drawing No.	P102
		Revision	-
Drawing title			
Proposed First Floor and Roof Plans			

- Notes
- 1- This drawing is prepared solely for design and planning submission purposes. It is not intended or suitable for either Building Regulations or Construction purposes and should not be used for such.
 - 2- All Dimensions are in millimeters.
 - 3- Dimensions are not to be scaled directly from drawings other than for Planning Purposes.
 - 4- All dimensions are to be checked on site and the Architect is to be informed of any discrepancies before construction commences.
 - 5- All references to drawings refer to current revision of that drawing.
 - 6- The Copyright of this drawing belongs to Archpl Ltd.

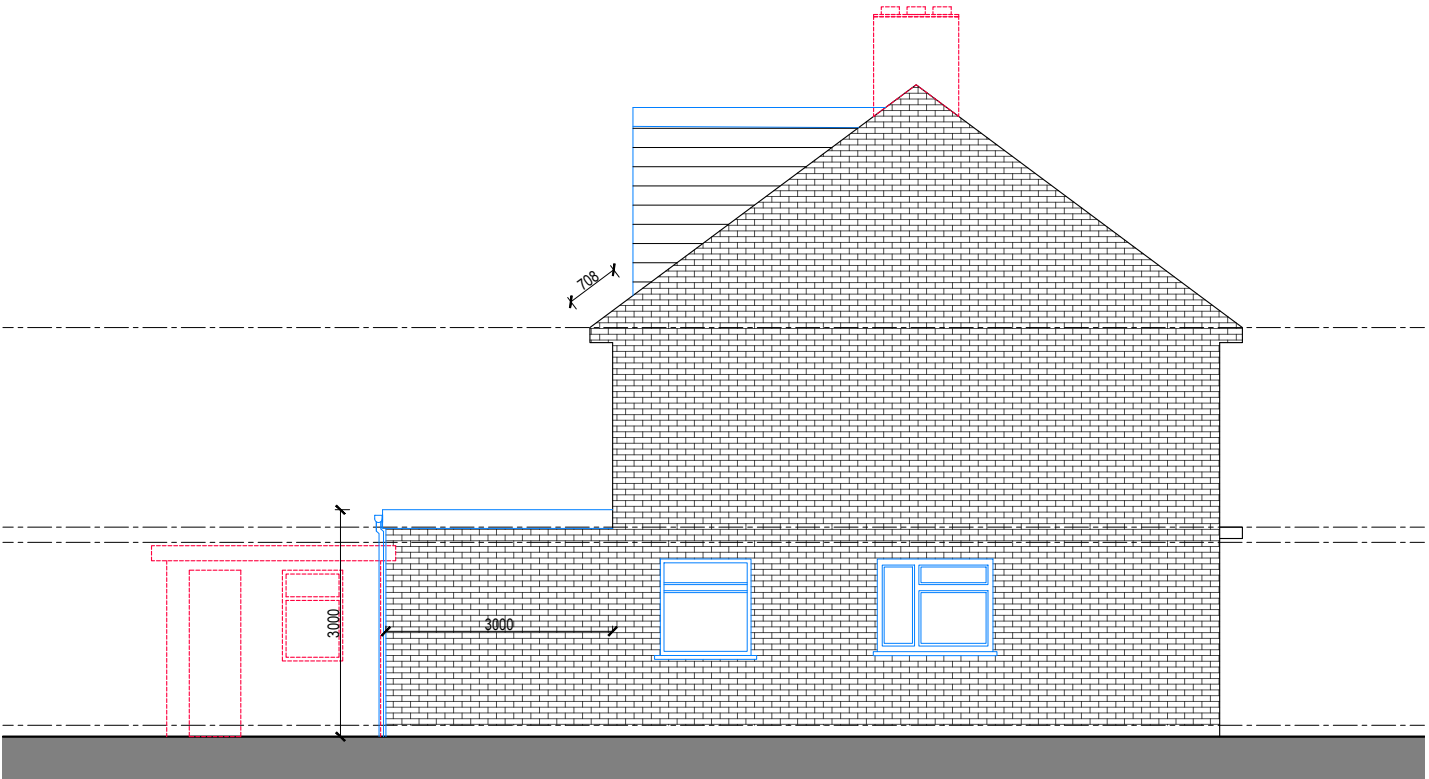


PROPOSED SIDE ELEVATION
scale 1:100

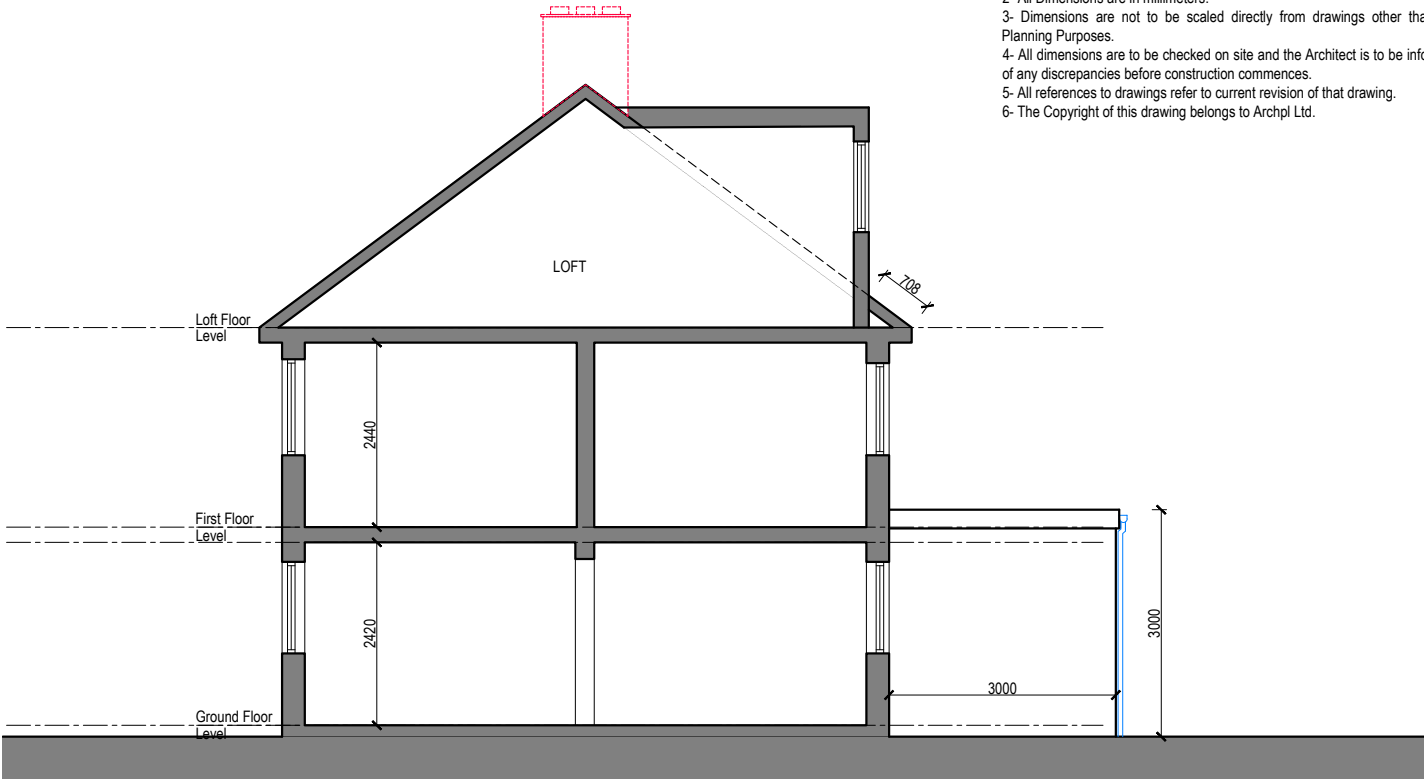

PROPOSED SECTION A-A
scale 1:100

- WALLS / CEILINGS LEGEND:
- EXISTING WALLS / CEILINGS
 - PROPOSED WALLS / CEILINGS
 - WALLS / PARTITION TO BE REMOVED

- LINES / HATCHES LEGEND:
- REMOVING INTERVENTIONS
 - PROPOSED INTERVENTIONS
 - NEIGHBOURING PROPERTIES

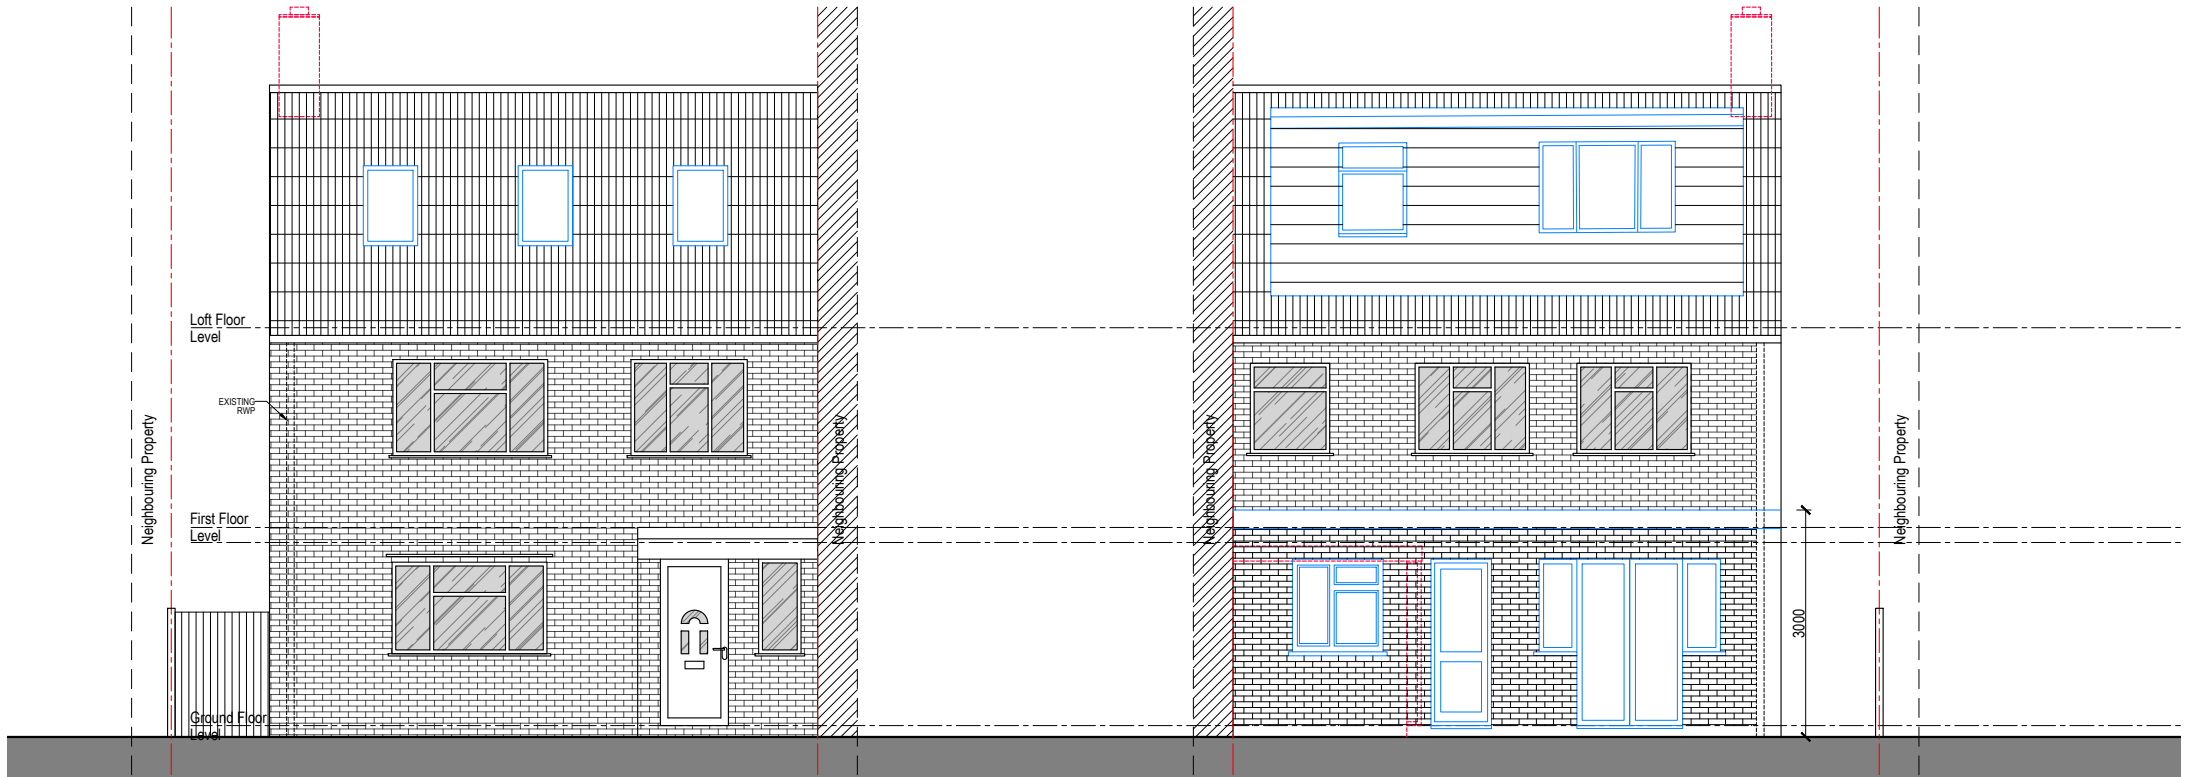

PROPOSED FRONT ELEVATION
scale 1:100

PROPOSED REAR ELEVATION
scale 1:100



Rev.	Date	Revisions
PLANNING		
 ARCH ARCHITECTURAL DESIGN STUDIO 400 West Green Road, West Green, London, N15 3PX Tel: 07842410527 Web: www.archpl.co.uk		
Client Mr Baris Iyigüven		
Project 8 Princes Street London N17 8JB		
Scale 1/100 @A3	Date 05/2026	
Drawn By RG	Checked By AEC	
Project No. 25096	Drawing No. P103	Revision -
Drawing title Proposed Elevations and Section		