
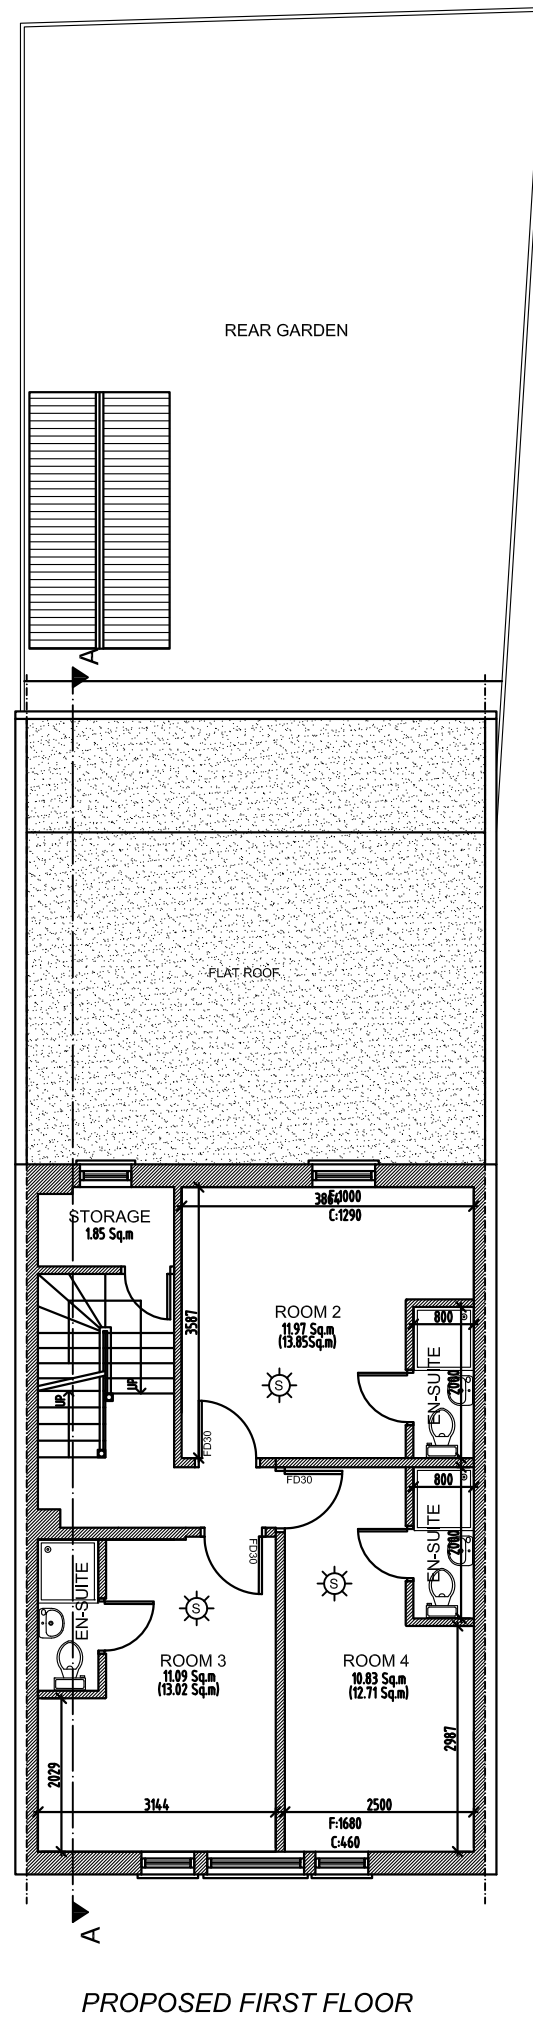


C - Sill Height
F - Window Height
CH - Ceiling Height
DH - Door Height

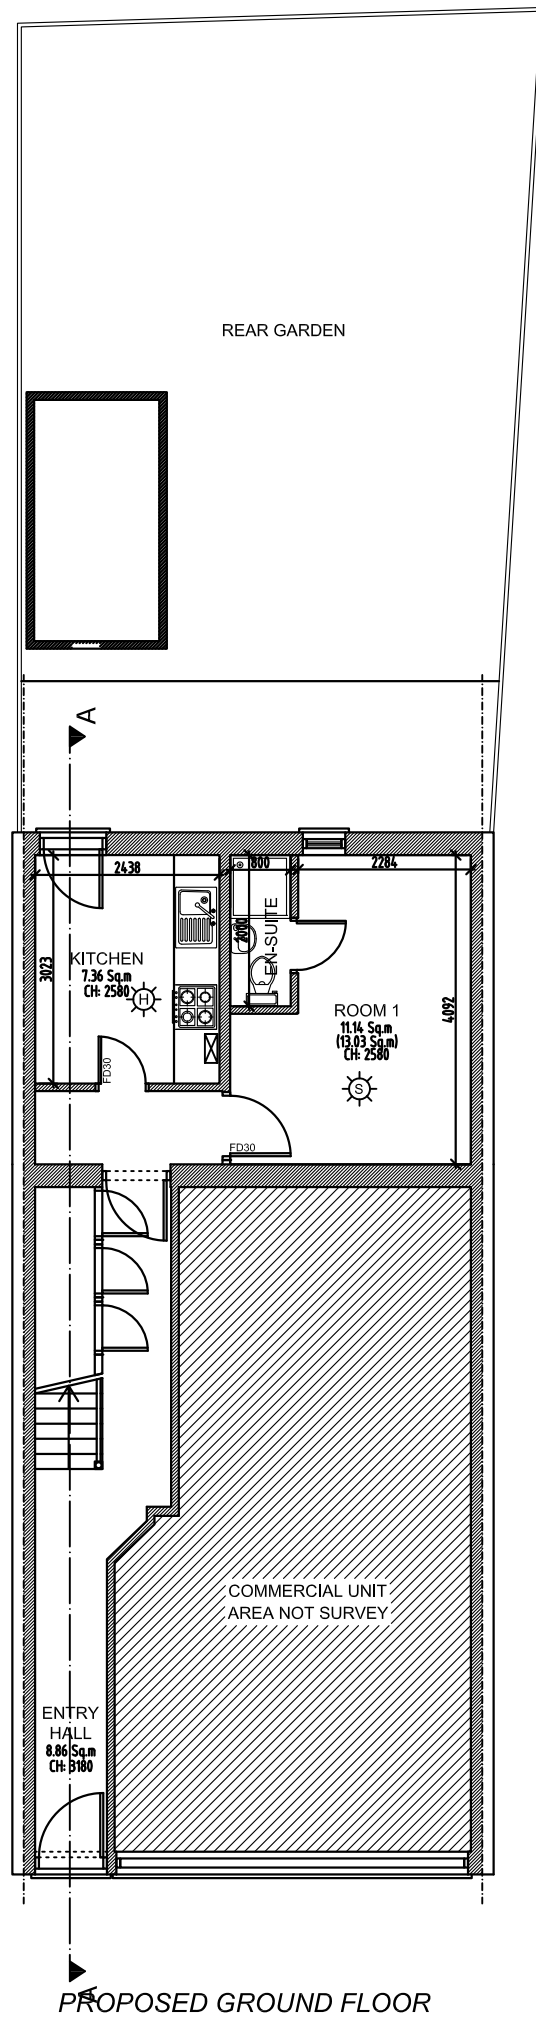

NOTES
The contractors are to check all the dimensions, levels, drain runs and general condition of the site before works commence.

All works are to be carried out in accordance with current Building Regulations, British Standards, Code of Practice and Local Authority Requirements.

Project: 495 Seven Sisters Road, London N15 6EP		
Title: PROPOSED HMO Floor Plans		
Date: 17.07.26	Scale: 1:100 @ A3	
Dwg. No. SSR.495.PR.01		Rev: