



BURGHLEY ROAD

Scale Bar 1:100

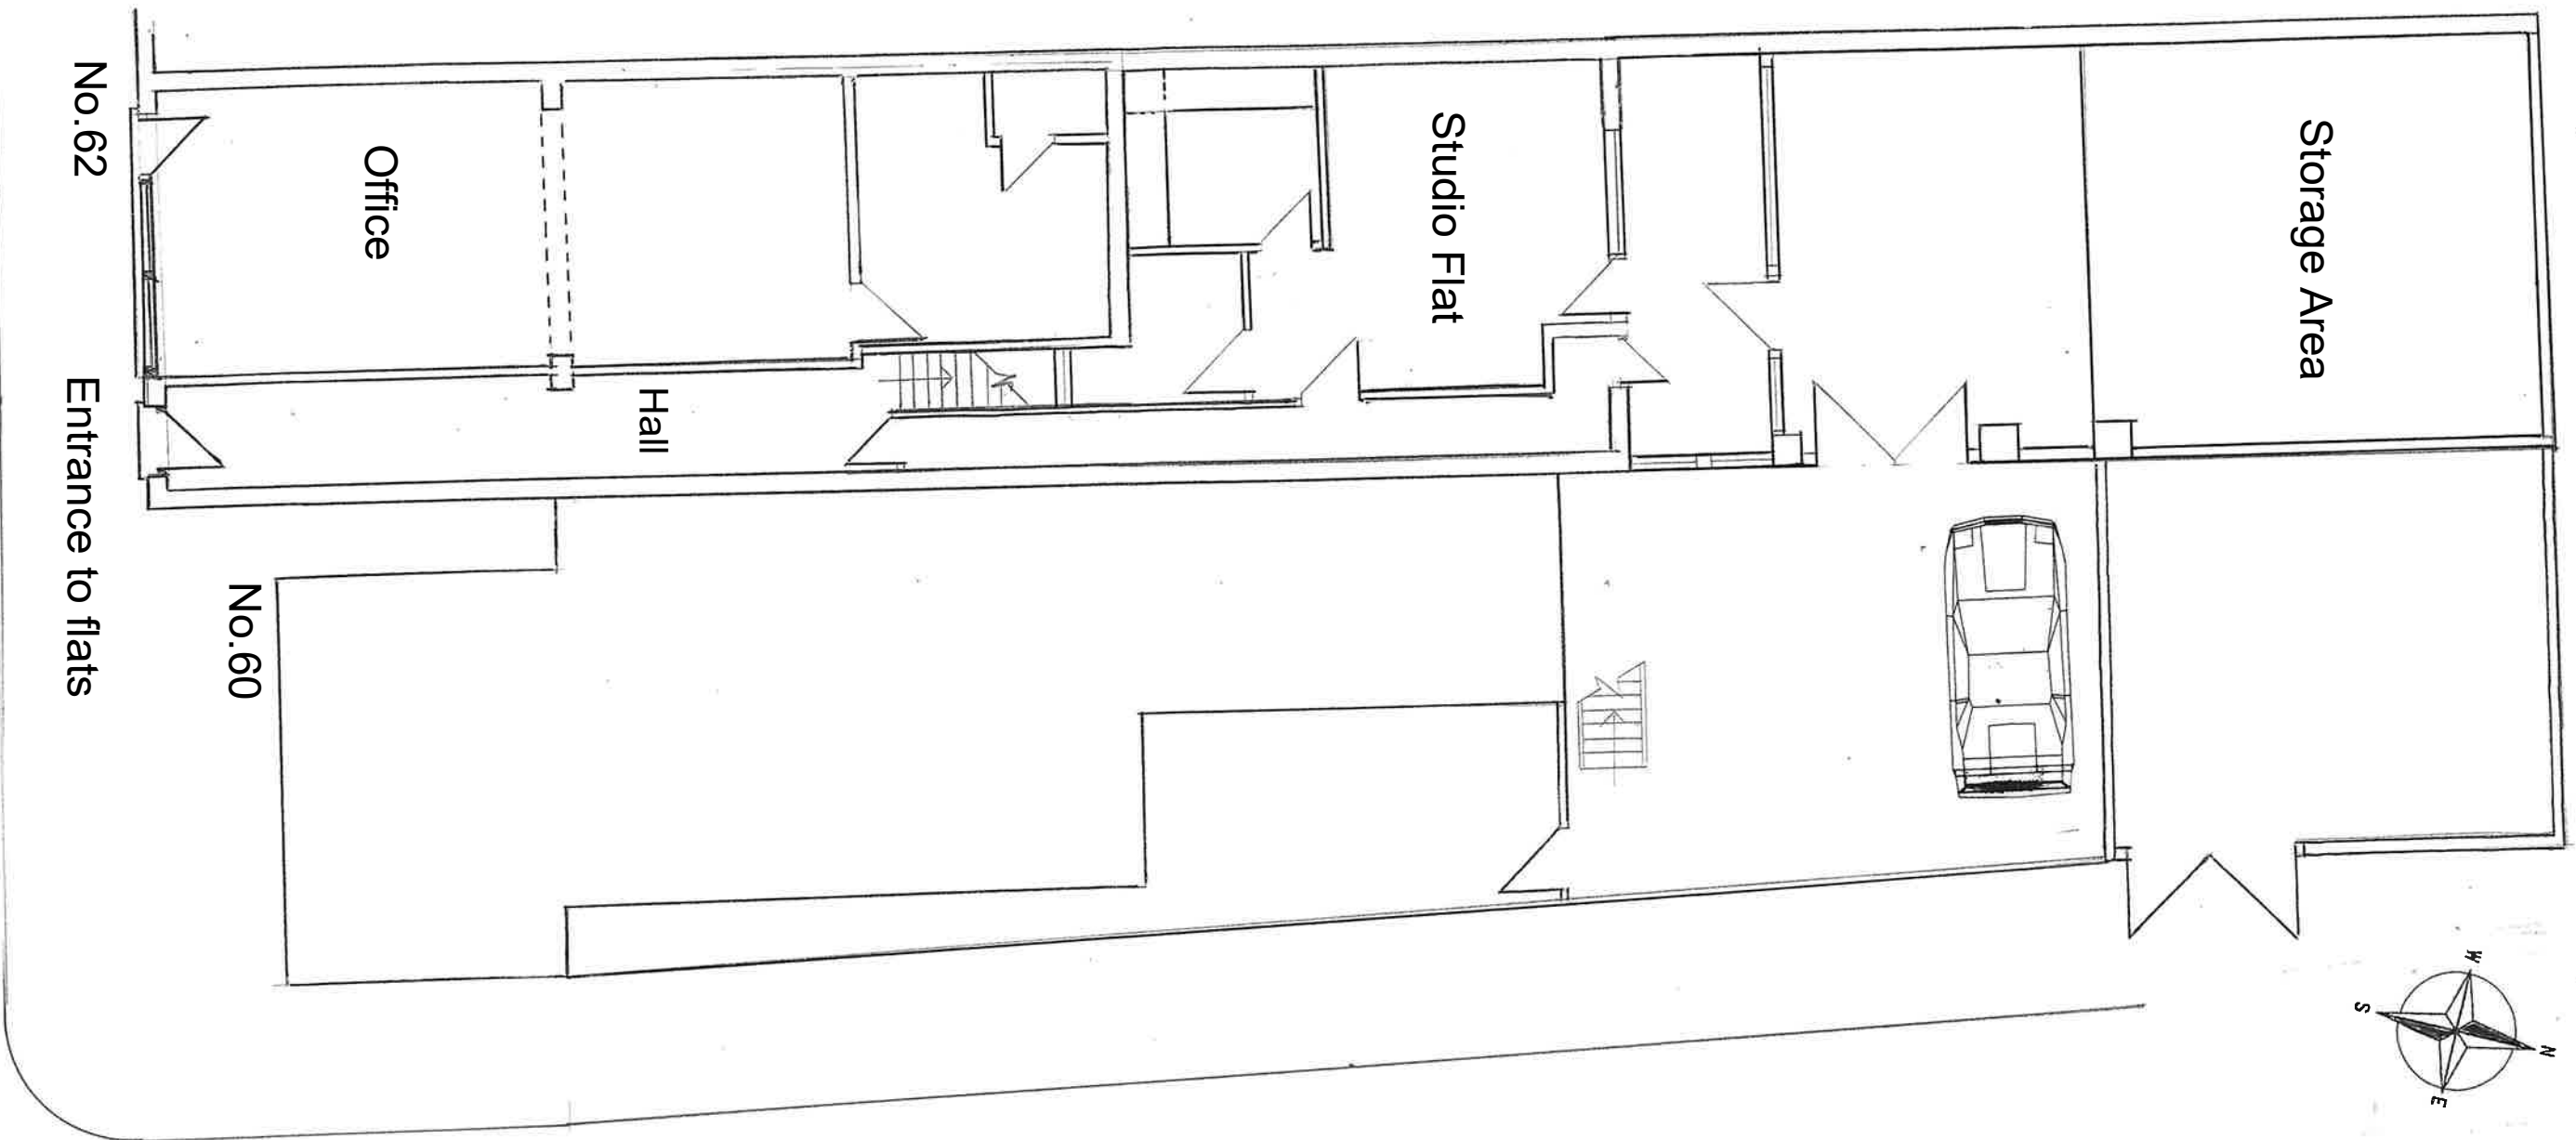

Scale Bar 1:50

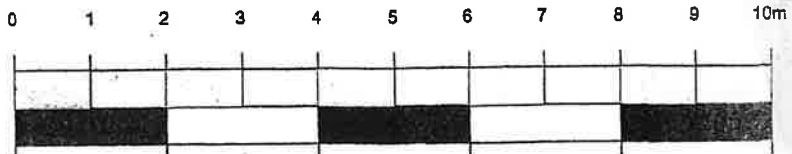

MORAN ARCHITECTURE
& INTERIOR DESIGN
30 RIVERWAY
LONDON N13 5LJ.

T: 0 7 9 8 4 8 5 7 8 0 9
E: Moranseumas@yahoo.co.uk

Client:
Mr. P. Thi

62 Turnpike Lane
Haringey N8 0PR

Project:
New Studio Flat


Drawing:
Existing ground floor plan

Scale: 1:100


EXISTING GROUND FLOOR PLAN

Dwg. No: 800 Date: Aug 2026



Materials specification.
 1.Black Zinc 5mm cladding panels
 2.Cedar 22 x 40mm cladding battens
 3.19mm toughened glass balustrade

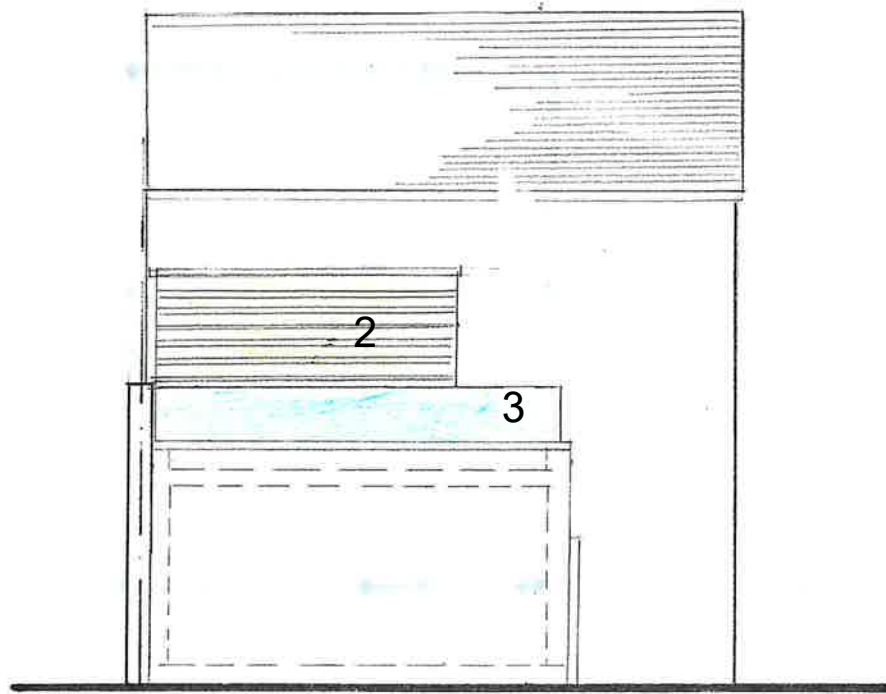

PROPOSED SOUTH ELEVATION

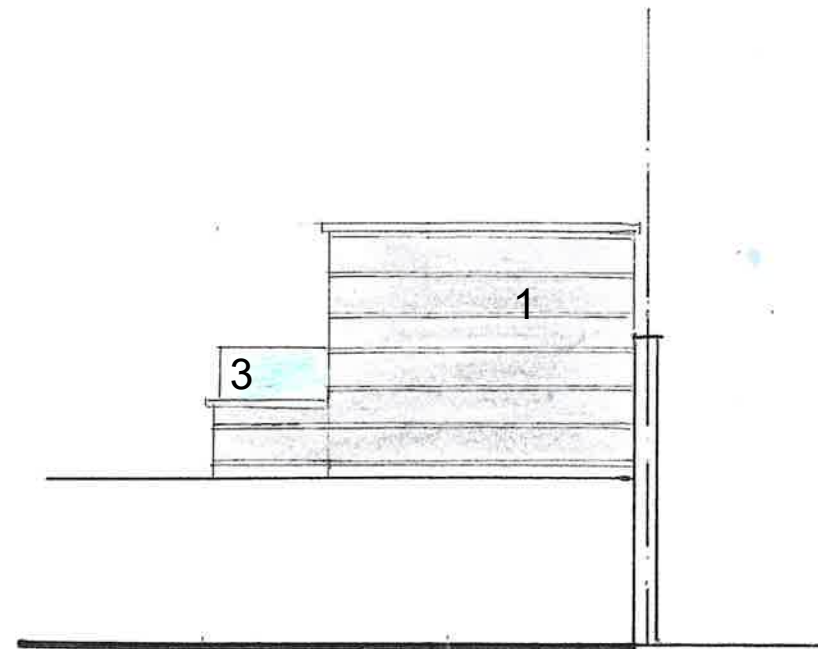

PROPOSED EAST ELEVATION

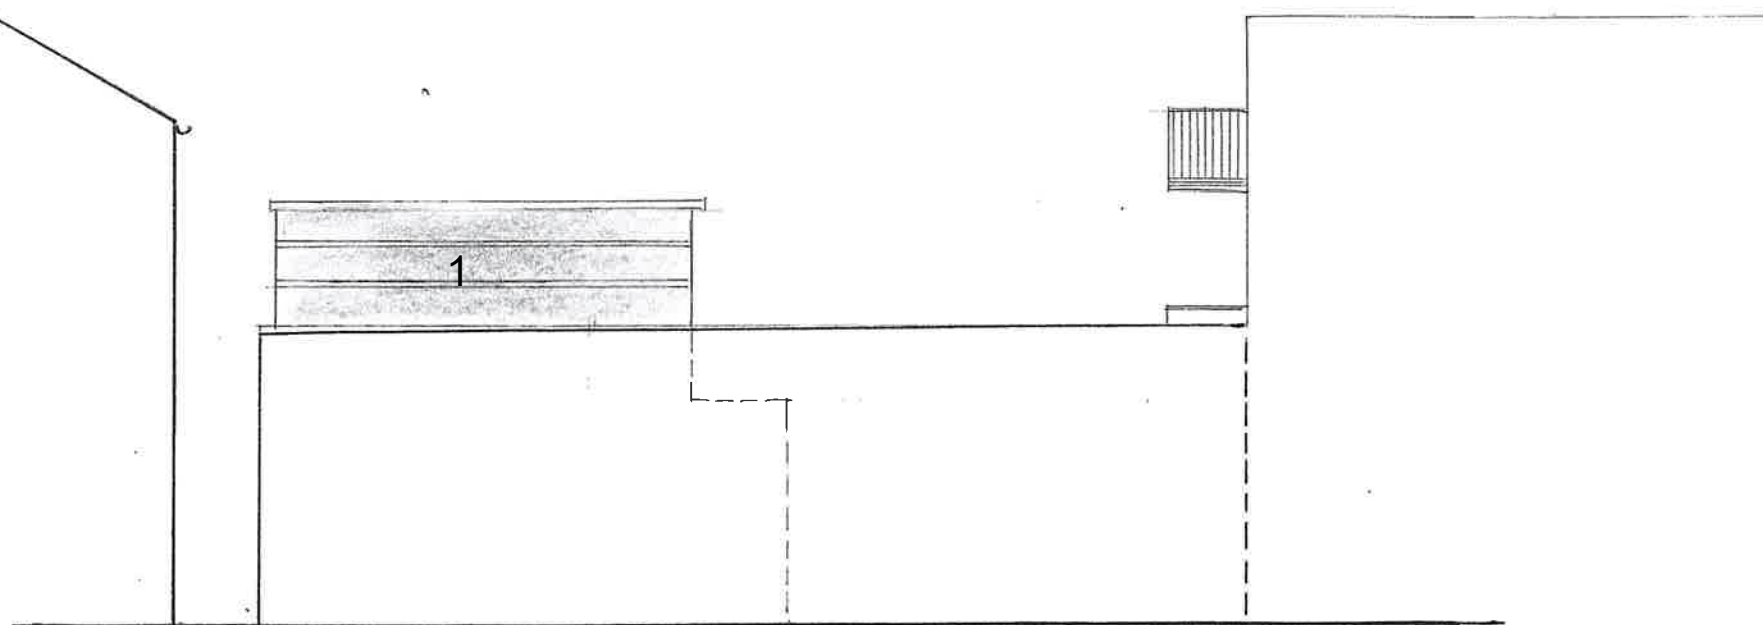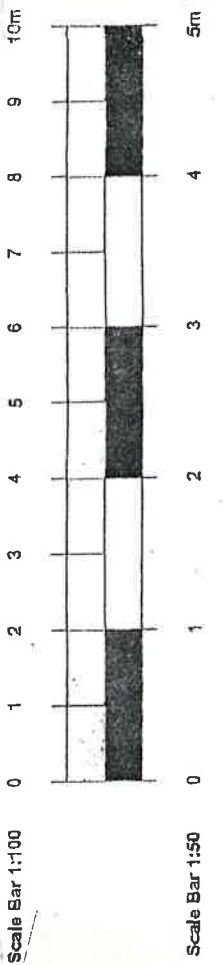

PROPOSED WEST ELEVATION

MORAN ARCHITECTURE
 & INTERIOR DESIGN
 30 RIVERWAY
 LONDON N13 5LJ.
 T: 0 7 9 8 4-8 5 7 8 0 9
 E:Moranseumas@yahoo.co.uk

Client:
 Mr.P.Thi
 62 Turnpike Lane
 Haringey N 8 0PR


Project;
 New Studio Flat

Drawing;
 Proposed Elevations


Scale ; 1: 1 0 0

Dwg. No; 801 Date: Aug 2026

Materials specification.
 1.Black Zinc 5mm cladding panels
 2.Cedar 22 x 40mm cladding battens
 3.19mm toughned glass balustrade

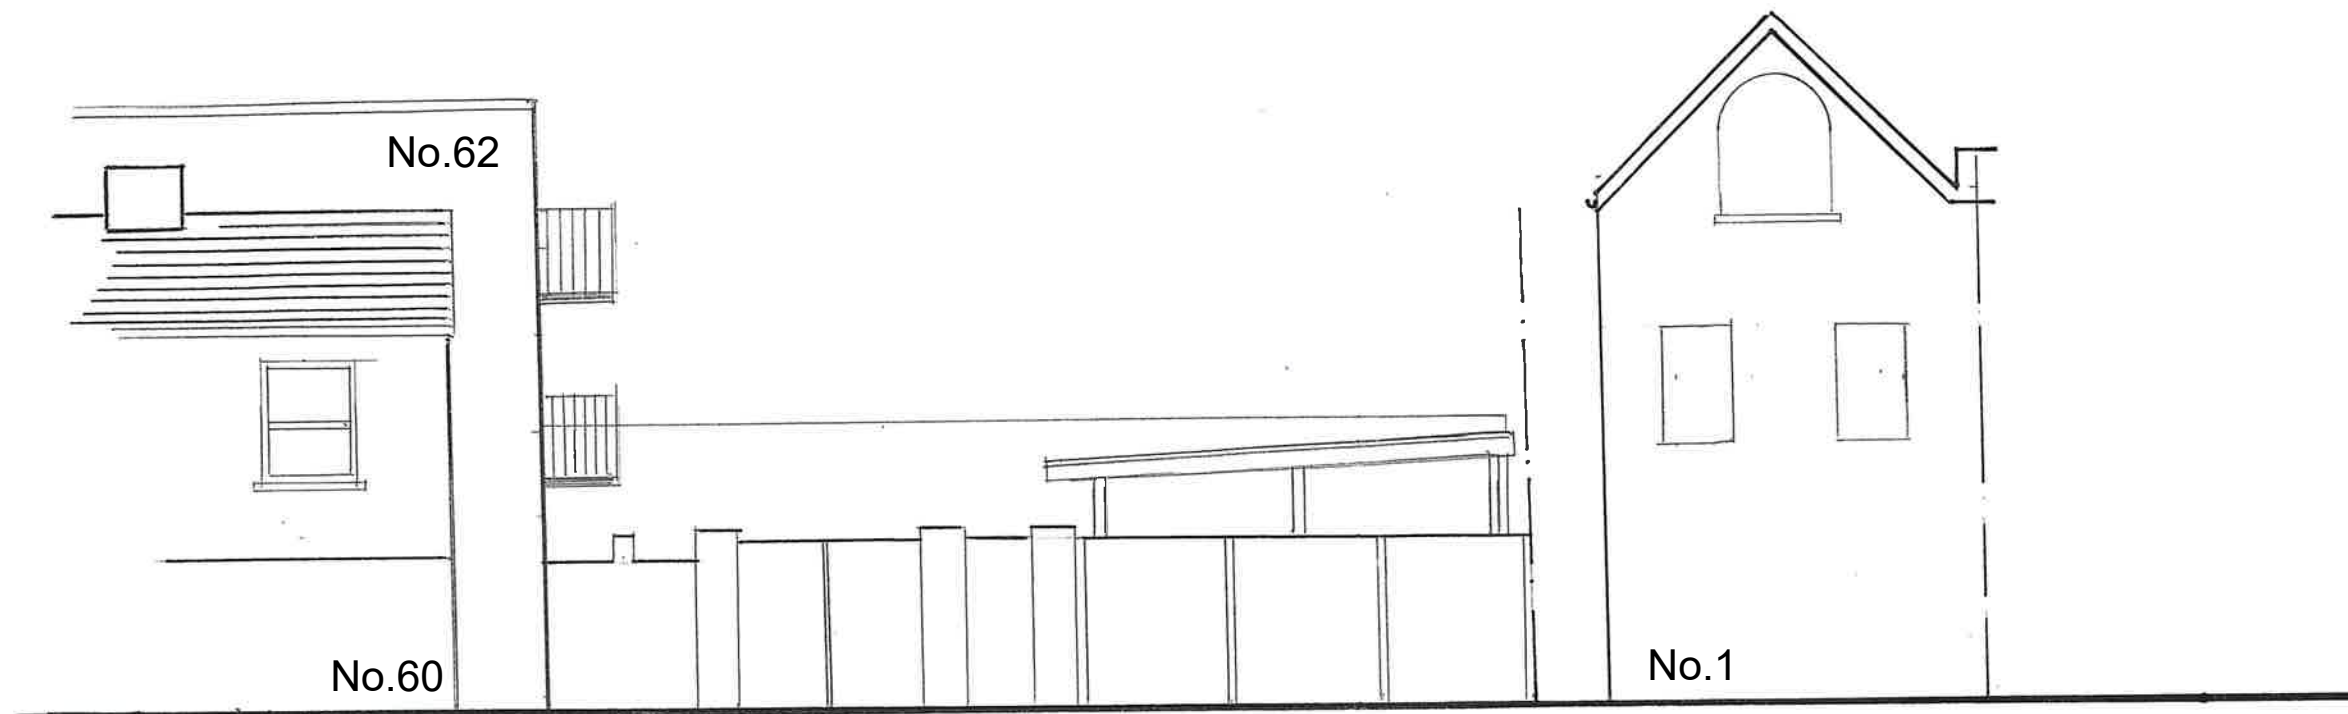

EXISTING STREET VIEW (EAST)

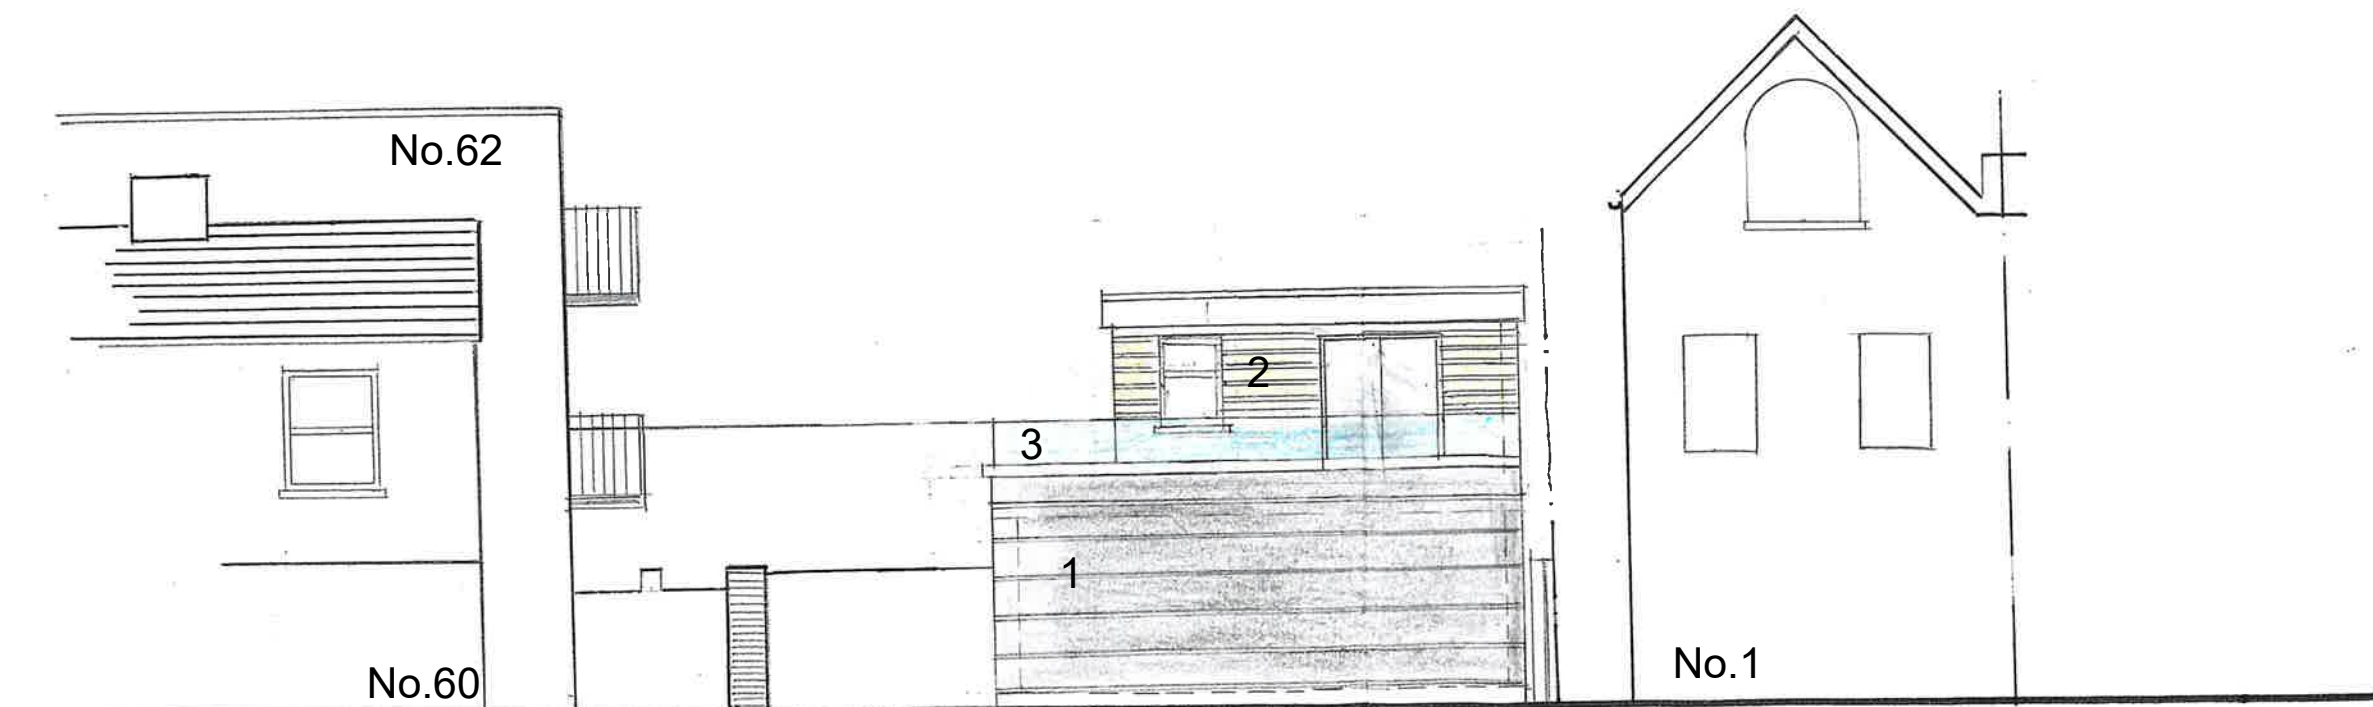

PROPOSED STREET VIEW (EAST)

MORAN ARCHITECTURE
 & INTERIOR DESIGN
 30 RIVERWAY
 LONDON N13 5LJ.

T: 0 7 9 8 4-8 5 7 8 0 9
 E:Moranseumas@yahoo.co.uk


Client:
 Mr.P.Thi
 62 Turnpike Lane
 Haringey N 8 0 PR

Project;
 New Studio Flat

Drawing;
 Existing / Proposed Street Scene

Scale ; 1:1 0 0

Dwg. No: 802 Date:Aug 2026

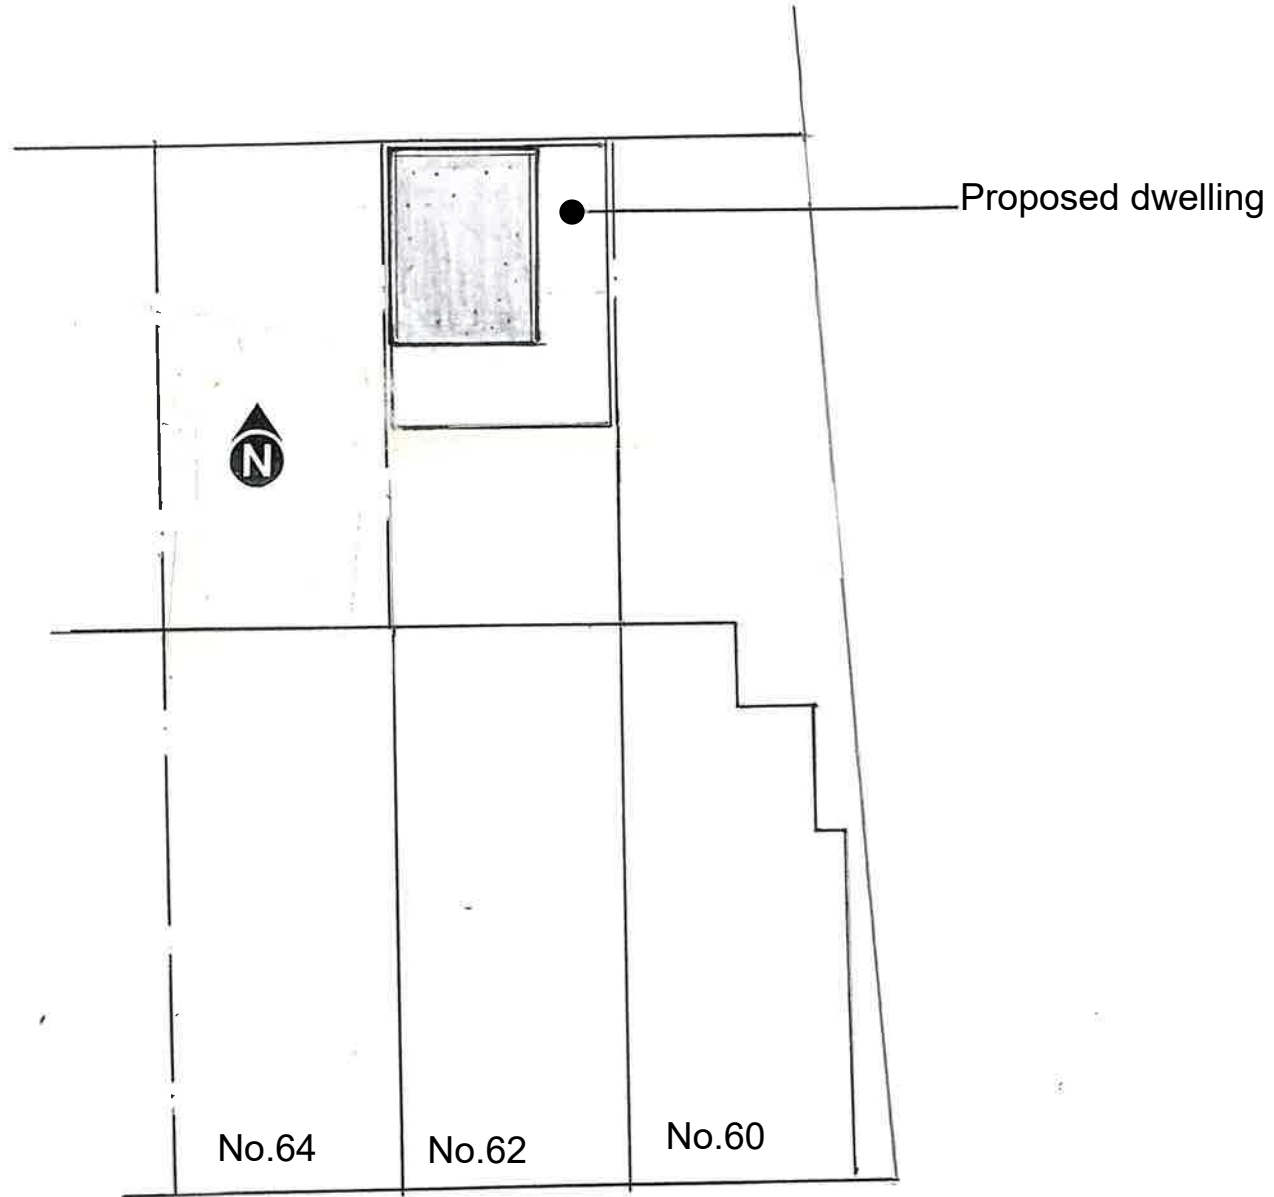

SITE PLAN


1:200

62 TURNPIKE LANE



LOCATION PLAN

1:1250

 

Plan Produced for: Moran Architecture



MORAN ARCHITECTURE
& INTERIOR DESIGN
30 RIVERWAY
LONDON N13 5LJ.

T: 0 7 9 8 4-8 5 7 8 0 9
E: Moranseumas@yahoo.co.uk


Client:
Mr.P.Thi
62 Turnpike Lane
Haringey N 8 0 PR

Project;
Studio Flat

Drawing;
Site plan / Location plan


Scale ; 1:1 2 5 0 / 1:2 0 0

Dwg. No: 803 Date: Aug 2026


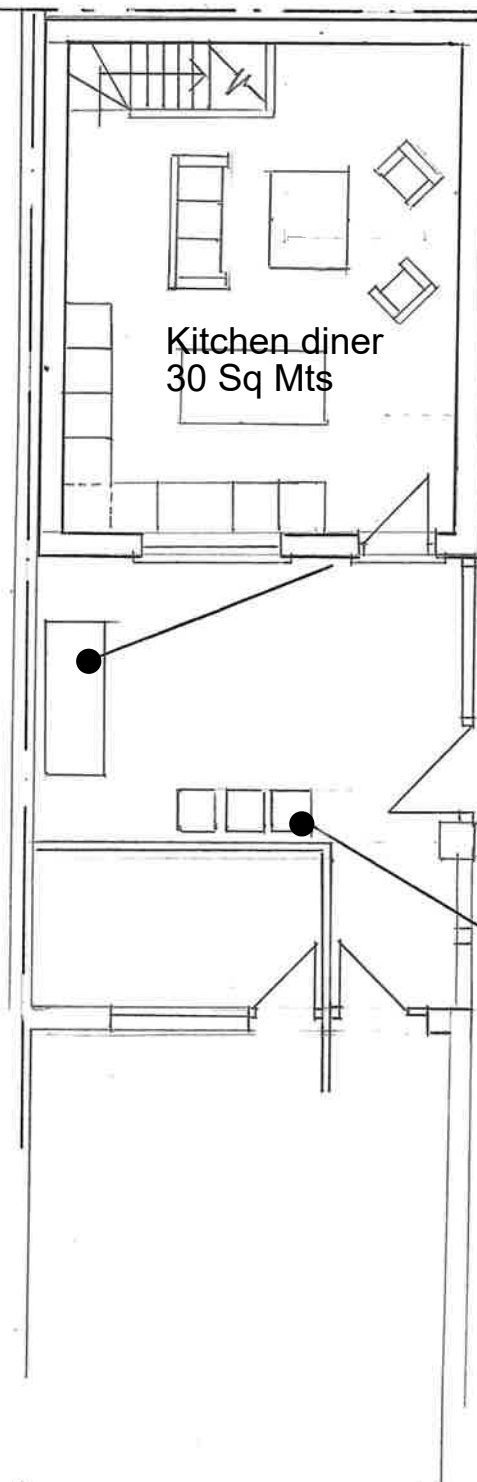


PROPOSED GROUND FLOOR PLAN


TIMBER FRAMED CYCLE STORE

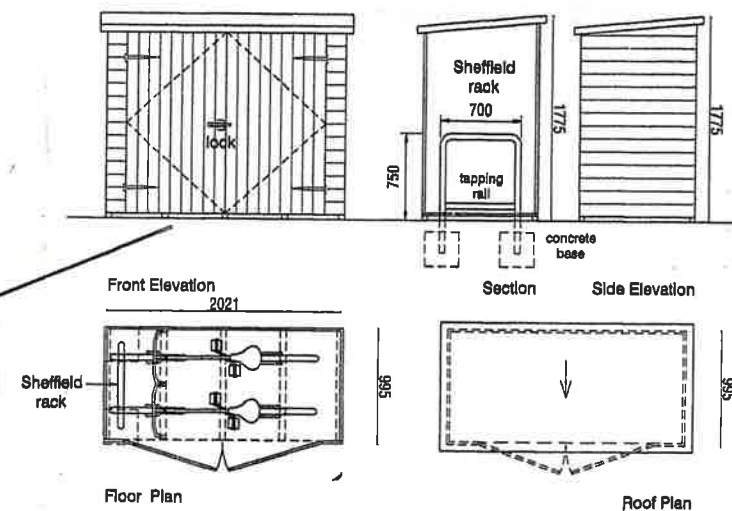

TIMBER FRAMED REFUSE STORE

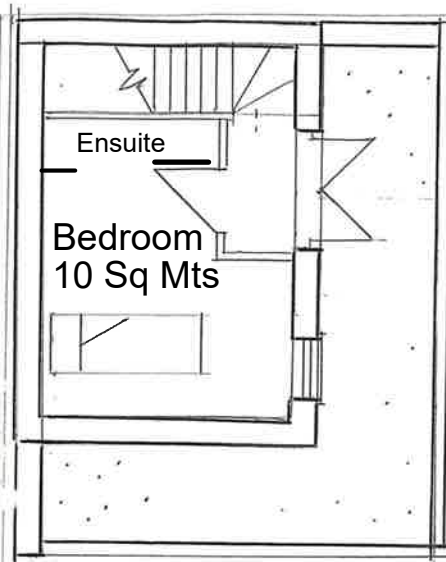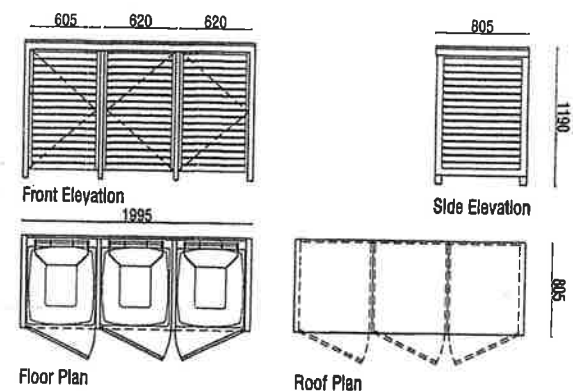

PROPOSED FIRST FLOOR PLAN

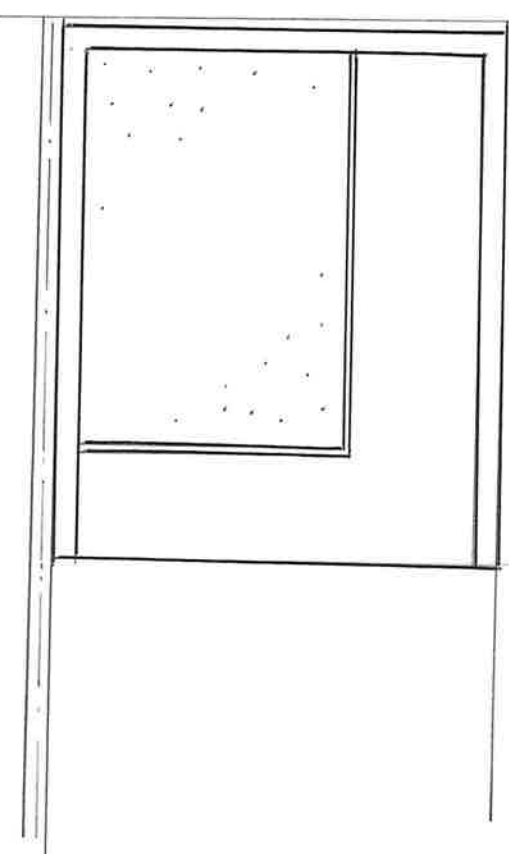

PROPOSED ROOF PLAN

MORAN ARCHITECTURE
& INTERIOR DESIGN
30 RIVERWAY
LONDON N13 5LJ.

T: 07984857809
E: Moranseumas@yahoo.co.uk


Client:
Mr. P. Thi
62 Turnpike Lane
Haringey N8 0 PR



Project:
Studio Flat

Drawing:
Proposed plans


Scale : 1: 100

Dwg. No: 804 Date: Aug 2026

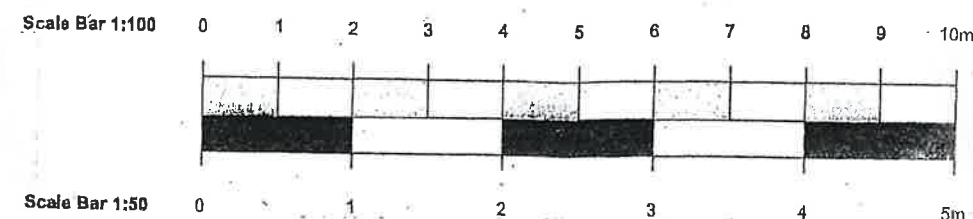

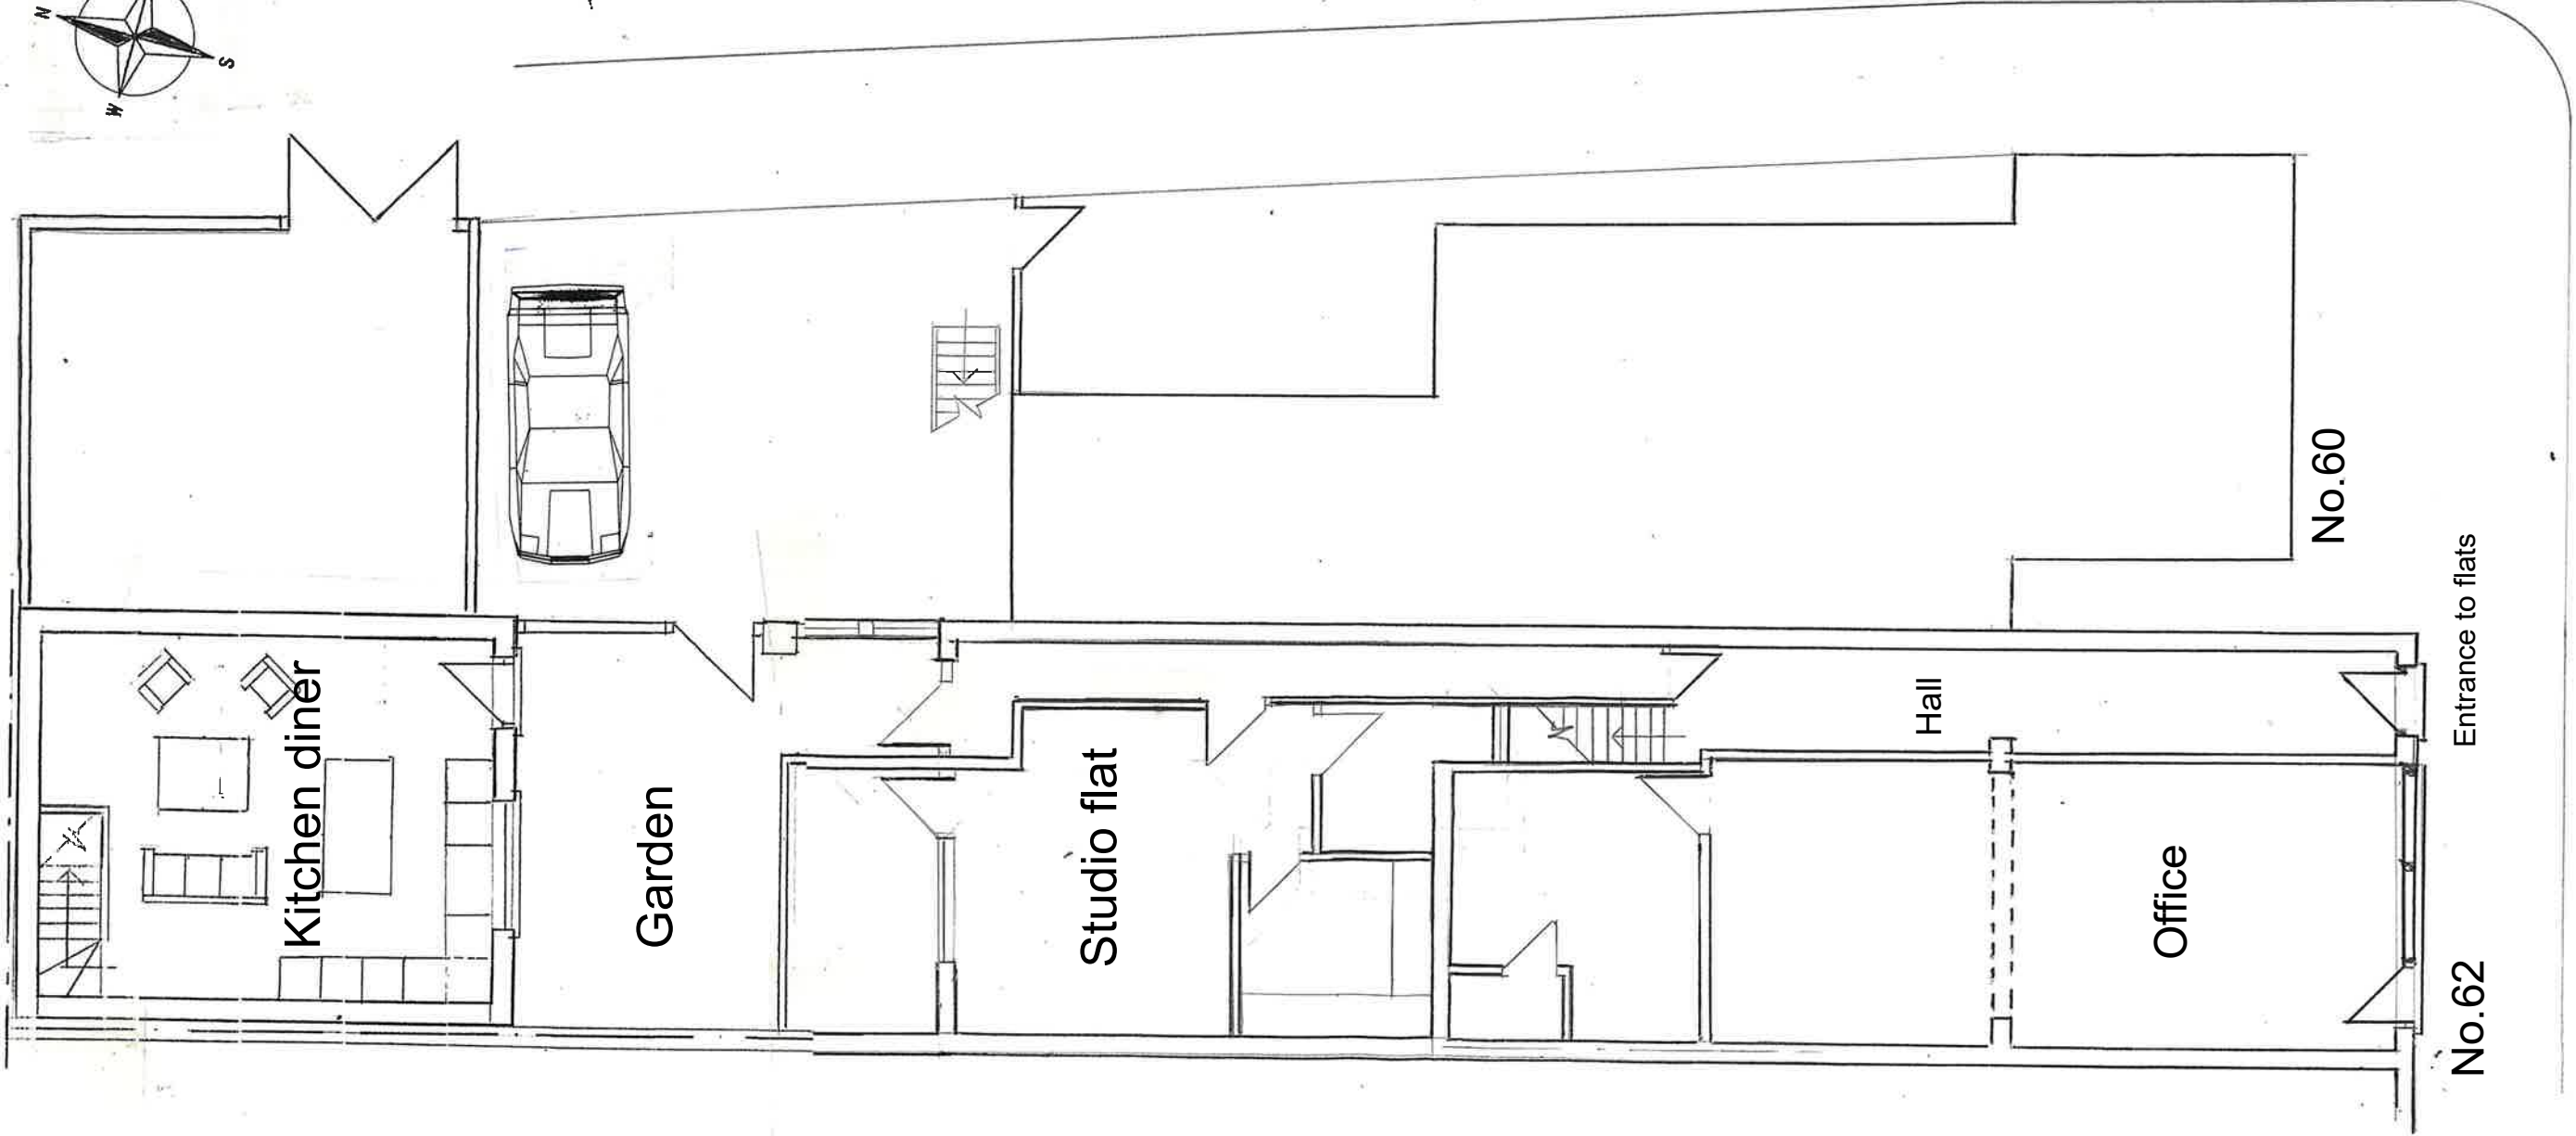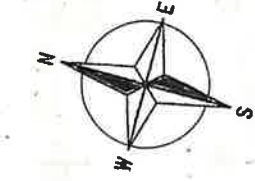

BURGHLEY ROAD

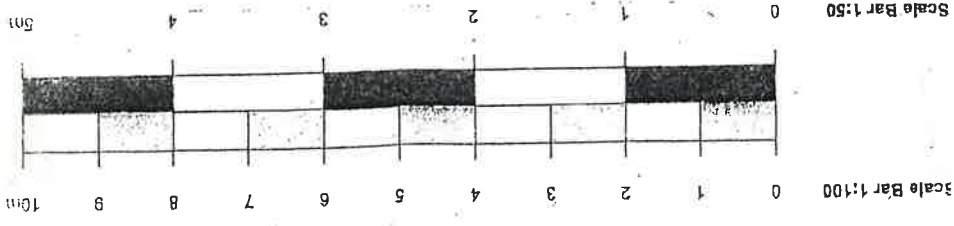


MORAN ARCHITECTURE
& INTERIOR DESIGN
30 RIVERWAY
LONDON N13 5LJ.
T: 07984857809
E: Moranseumas@yahoo.co.uk
Client:
Mr P. Thi
62 Turnpike Lane
Haringey N8 0PR
Project:
New Studio Flat

Drawing:
Proposed ground floor plan


Scale : 1:100
Dwg. No: 805
Aug 2026

TURNPIKE LANE


PROPOSED GROUND FLOOR PLAN

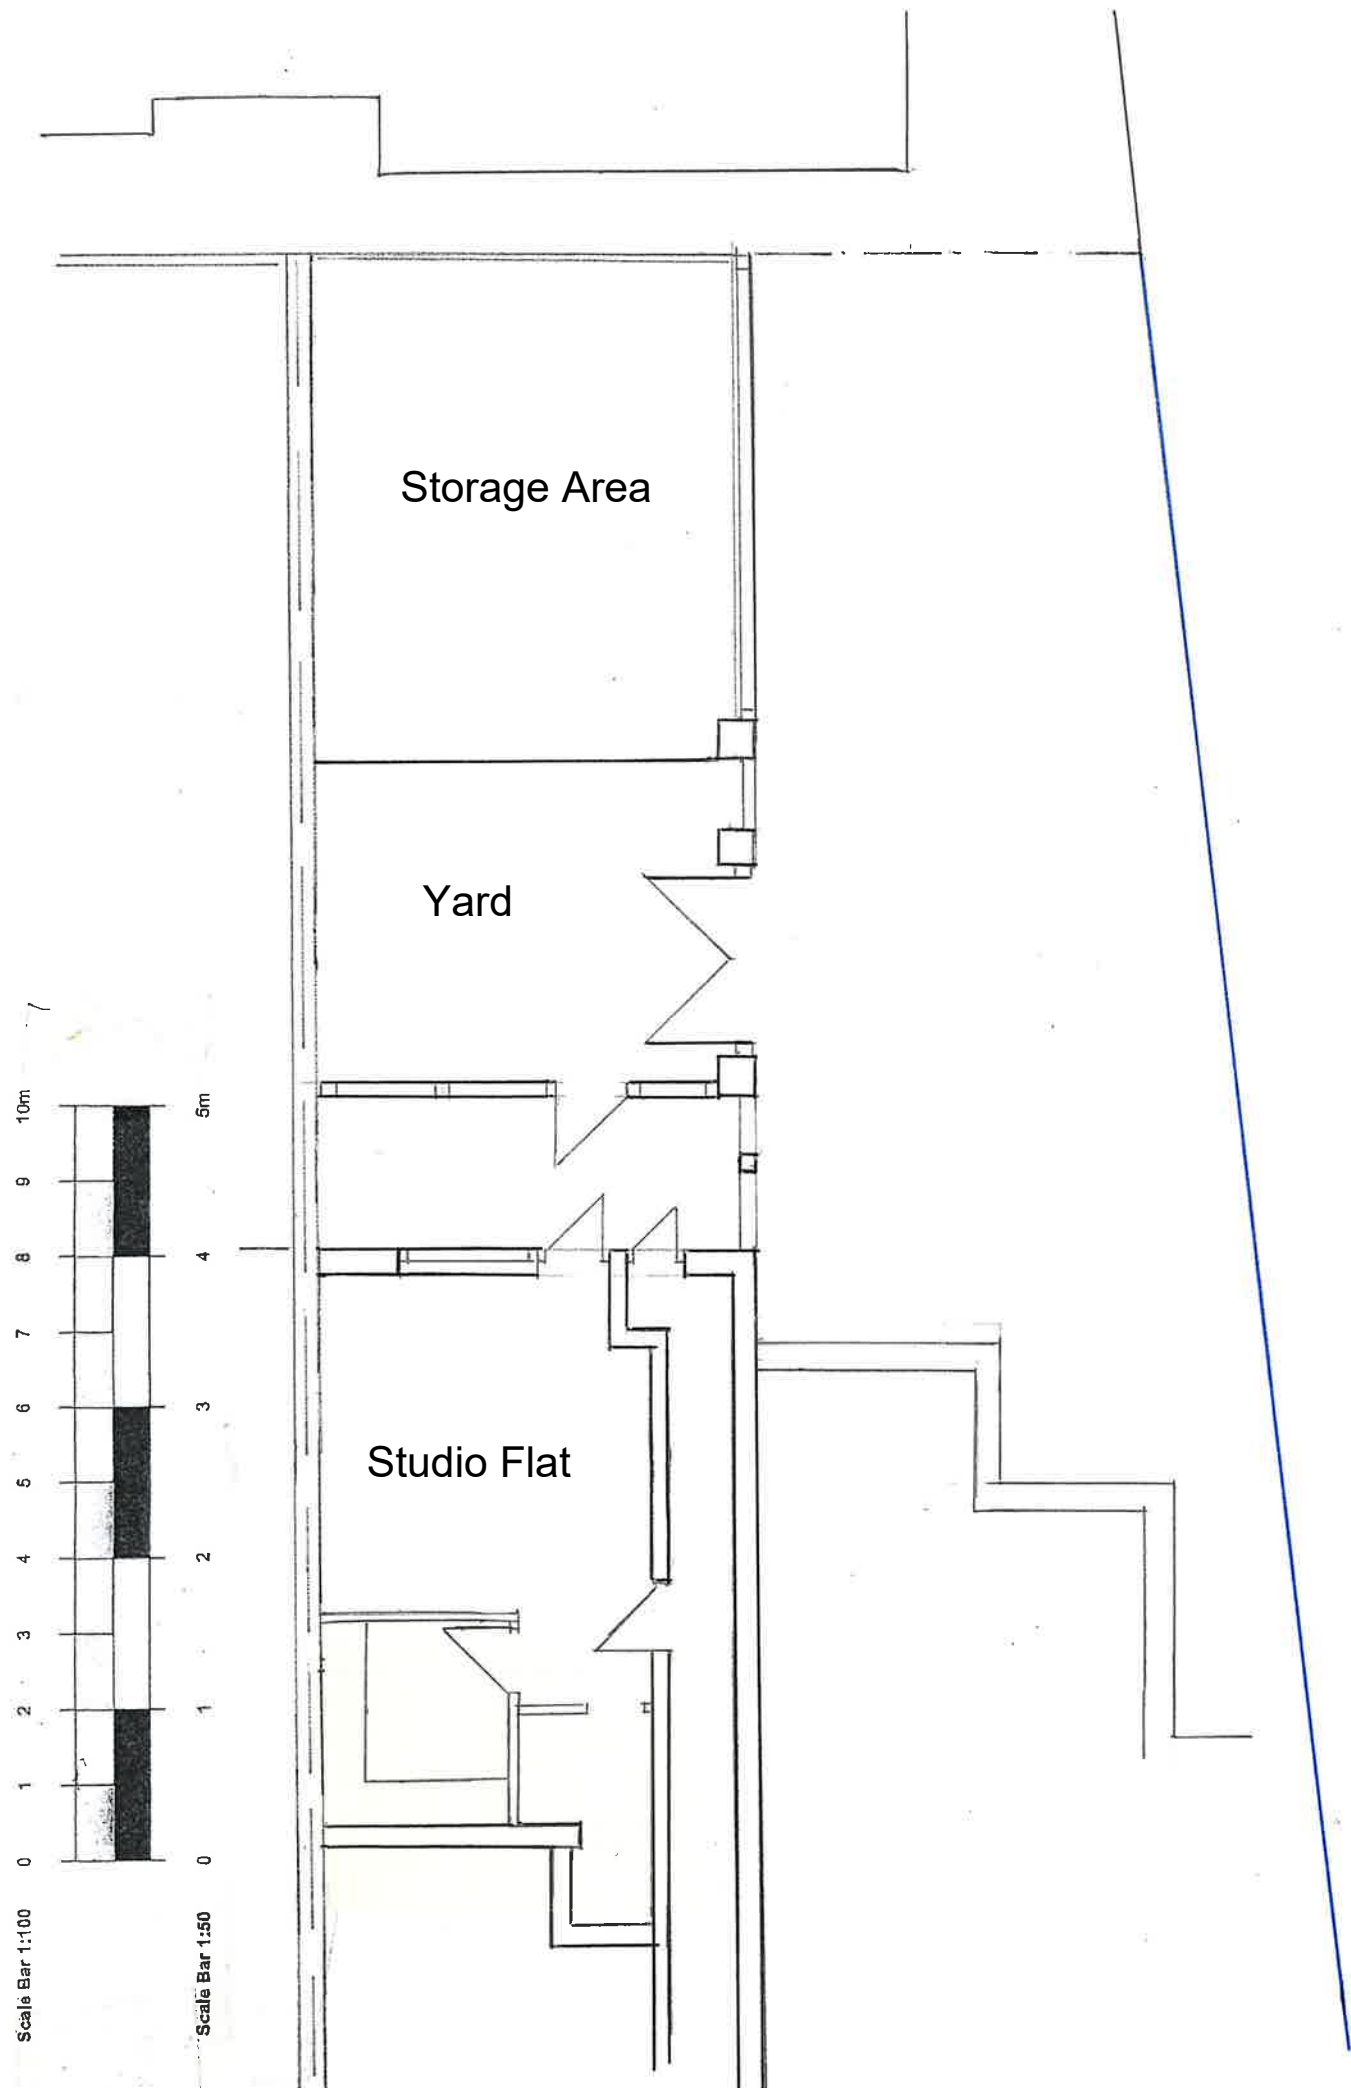

EXISTING GROUND FLOOR PLAN

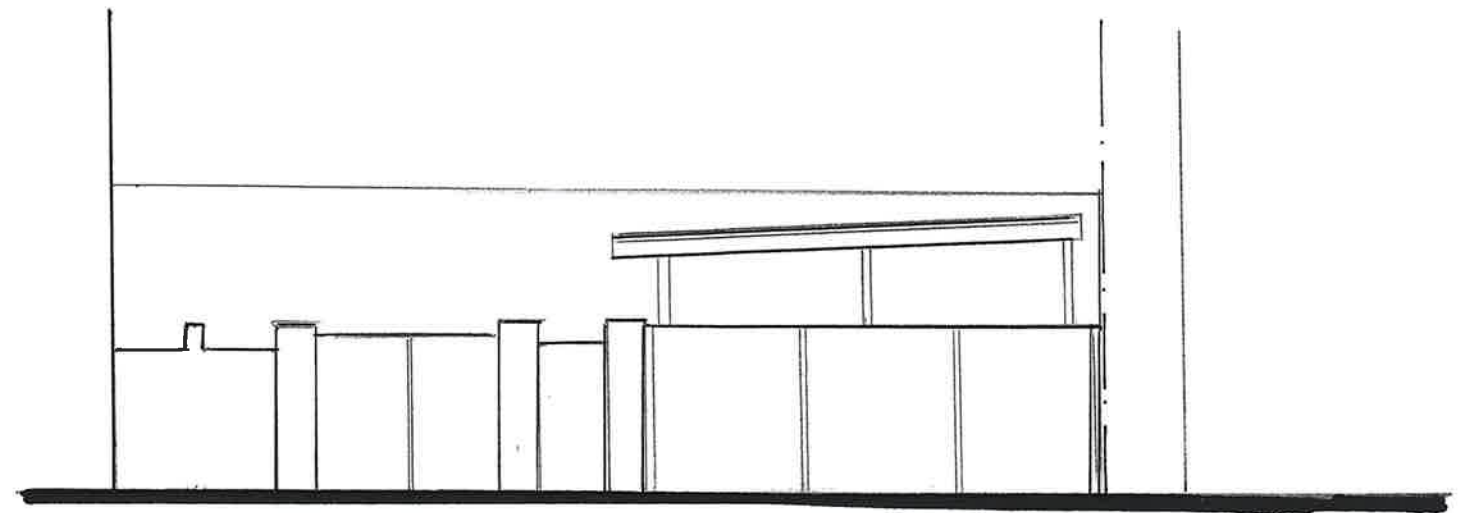

EXISTING EAST ELEVATION

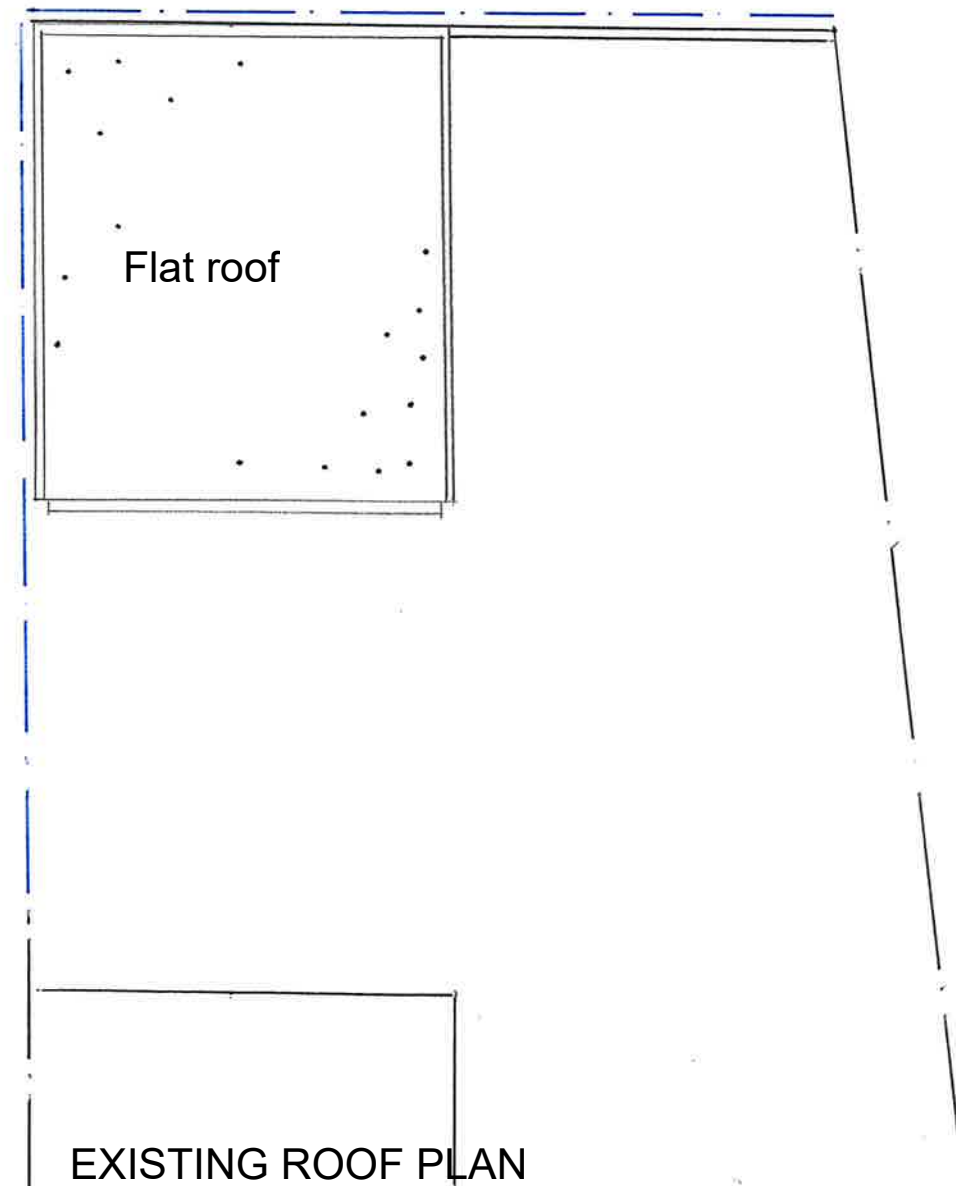

EXISTING ROOF PLAN

MORAN ARCHITECTURE
& INTERIOR DESIGN
30 RIVERWAY
LONDON N13 5LJ.

T: 0 7 9 8 4-8 5 7 8 0 9
E: Moranseumas@yahoo.co.uk


Client:
Mr. P. Thi
62 Turnpike Lane
Haringey N 8 0 PR

Project:
Existing plans


Drawing:
Existing plans / elevations

Scale: 1: 100


Dwg. No: 806 Date: Aug 2026

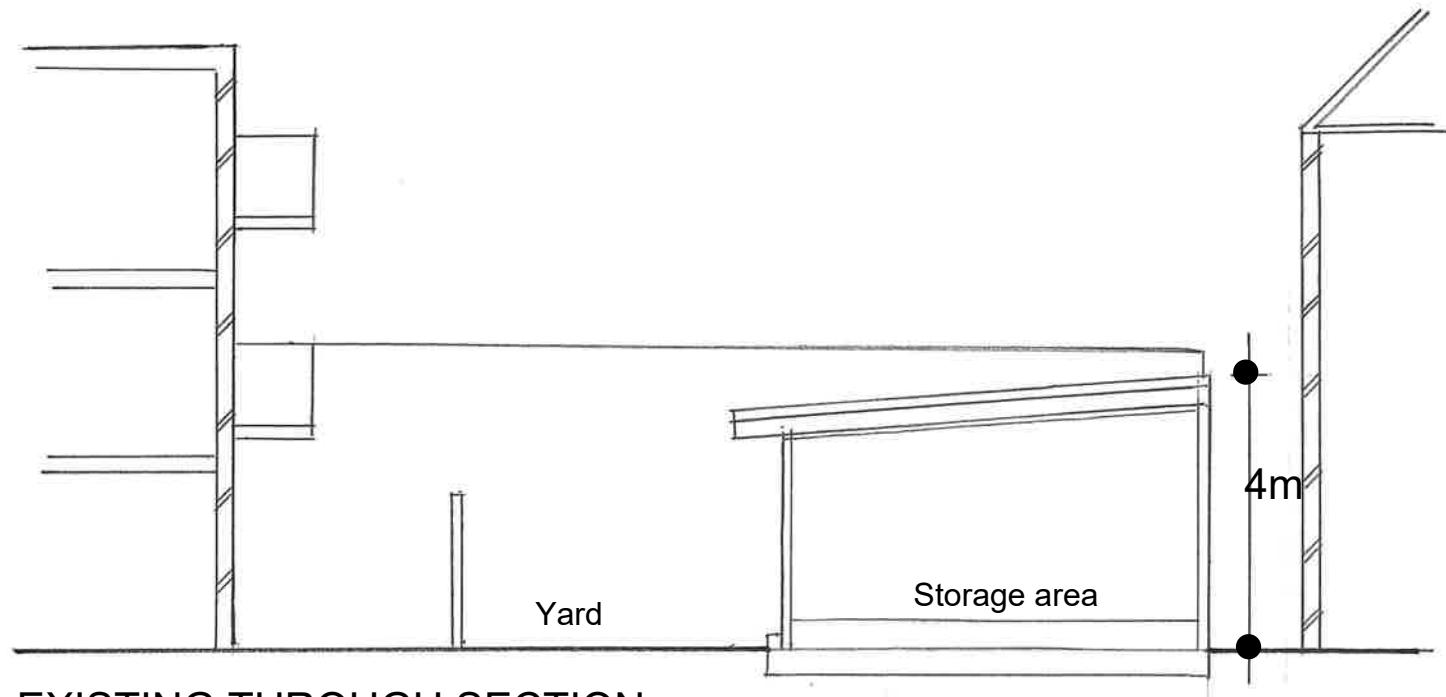

EXISTING THROUGH SECTION

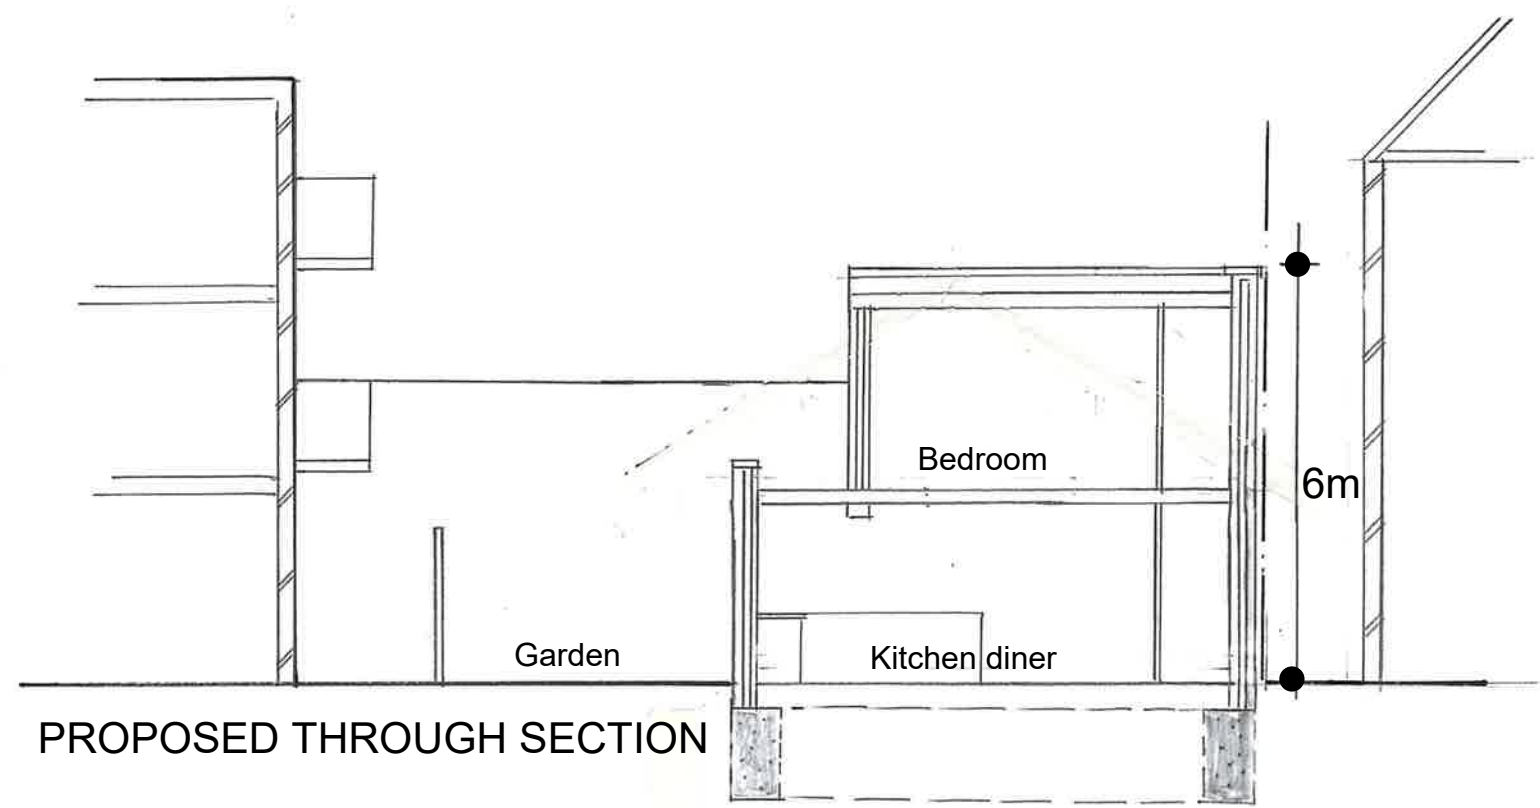

PROPOSED THROUGH SECTION

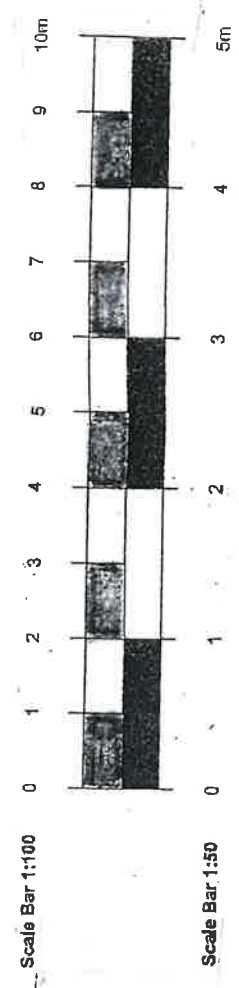

MORAN ARCHITECTURE
& INTERIOR DESIGN
30 RIVERWAY
LONDON N13 5LJ.

T: 0 7 9 8 4-8 5 7 8 0 9
E:Moranseumas@yahoo.co.uk

Client:
Mr.P.Thi
62 Turnpike Lane
Haringey N 8 0 PR

Project;
New 1-bed dwelling

Drawing;
Existing / proposed through sections

Scale ; 1: 100

Dwg. No; **807** Date: **Aug 2026**