
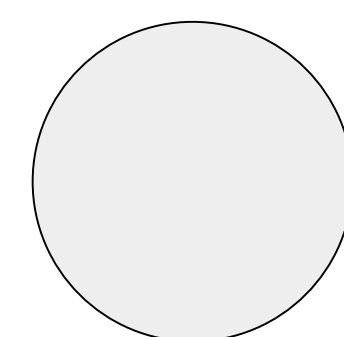
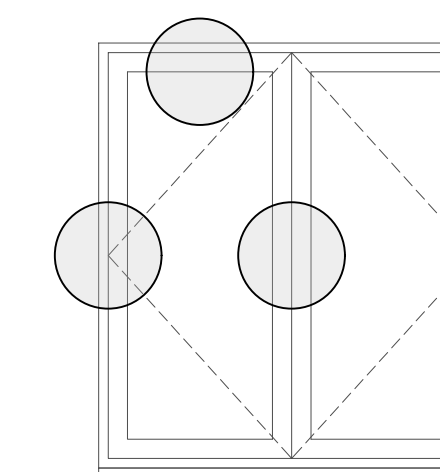
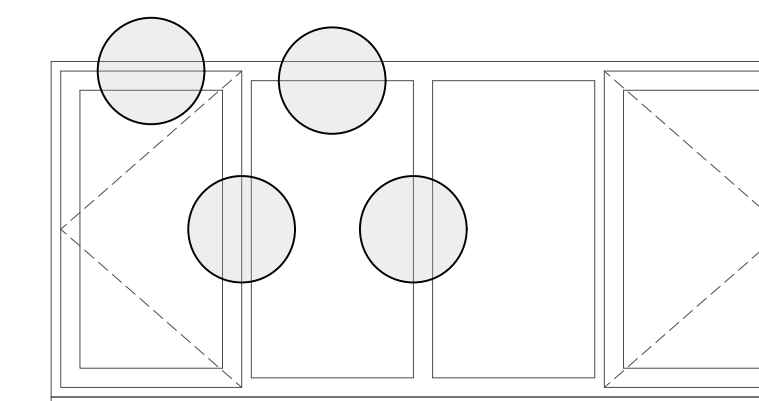
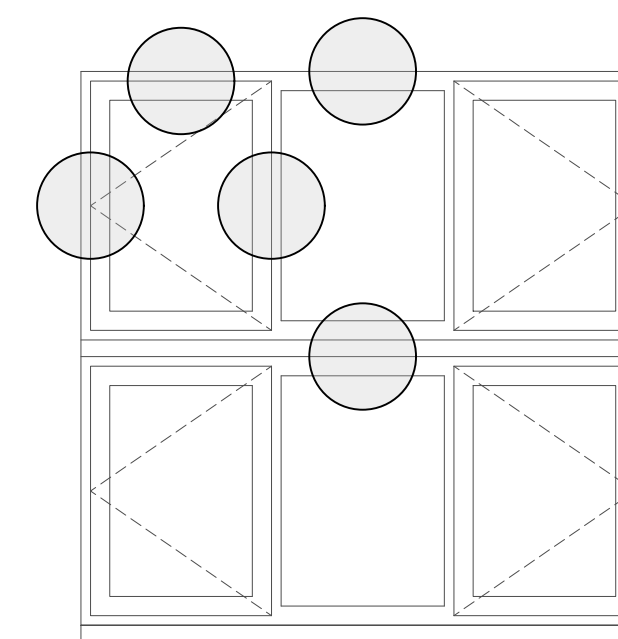
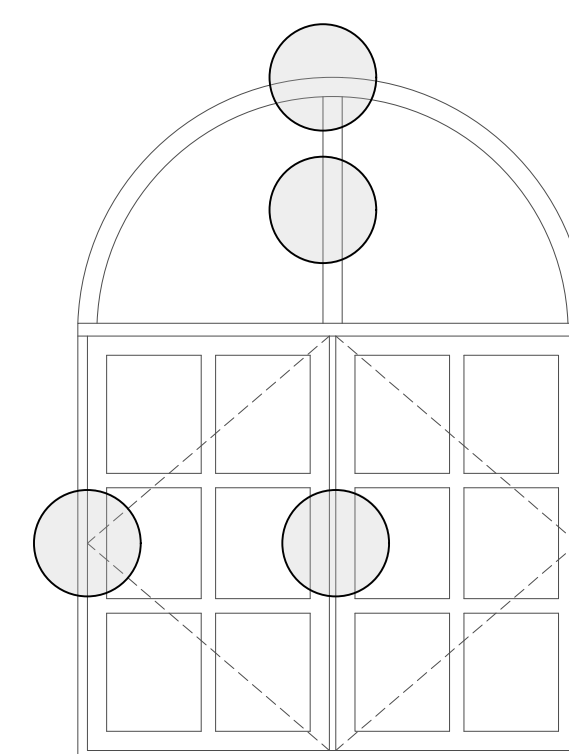
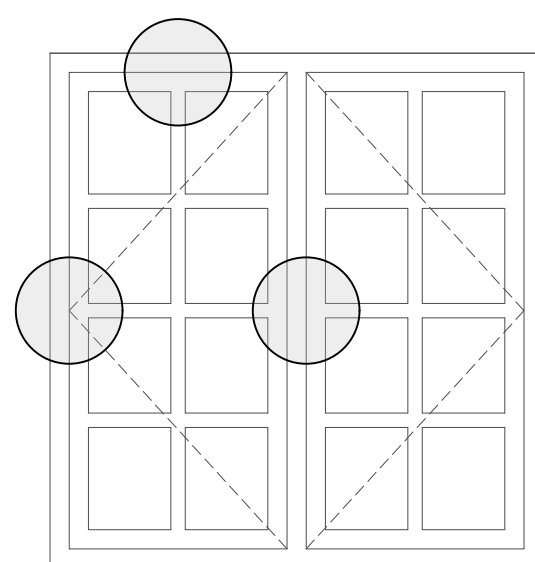
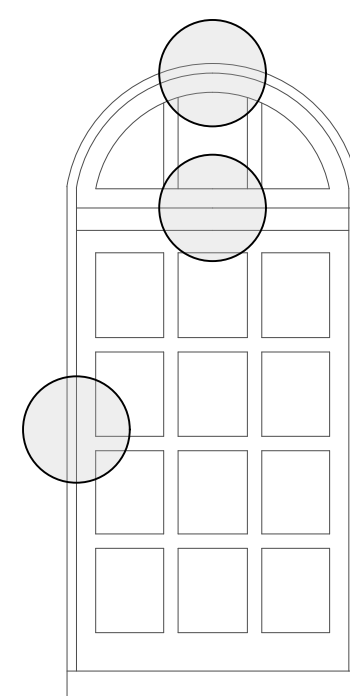
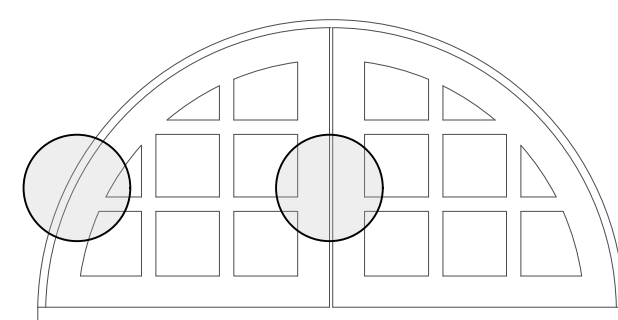


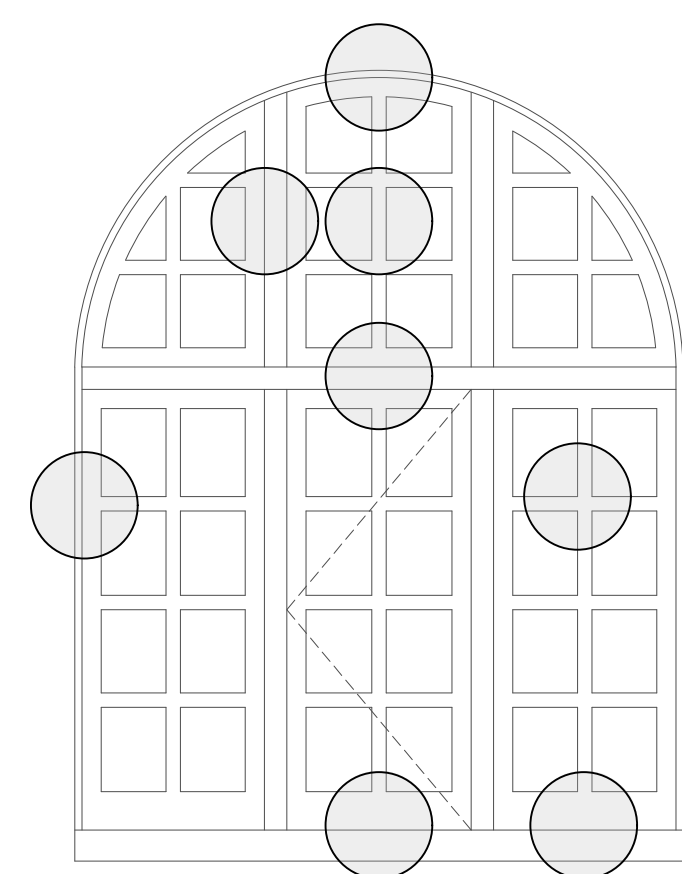


- These are standard size glazing bars which we have details for

— These are much larger glazing bars (of approx 45mm) which we don't have details for - they are shown on manufacturers quote sheets as larger but we need the section details for them.

This Arched outer frame is much larger than the others to the front elevation - we need the section details for this - see also all other section circled above. This outer frame also looks like a 'dummy sash' into an outer frame???

- What is the detail here when connecting to the head of the door that is not being replaced??? What is the weathering detail???

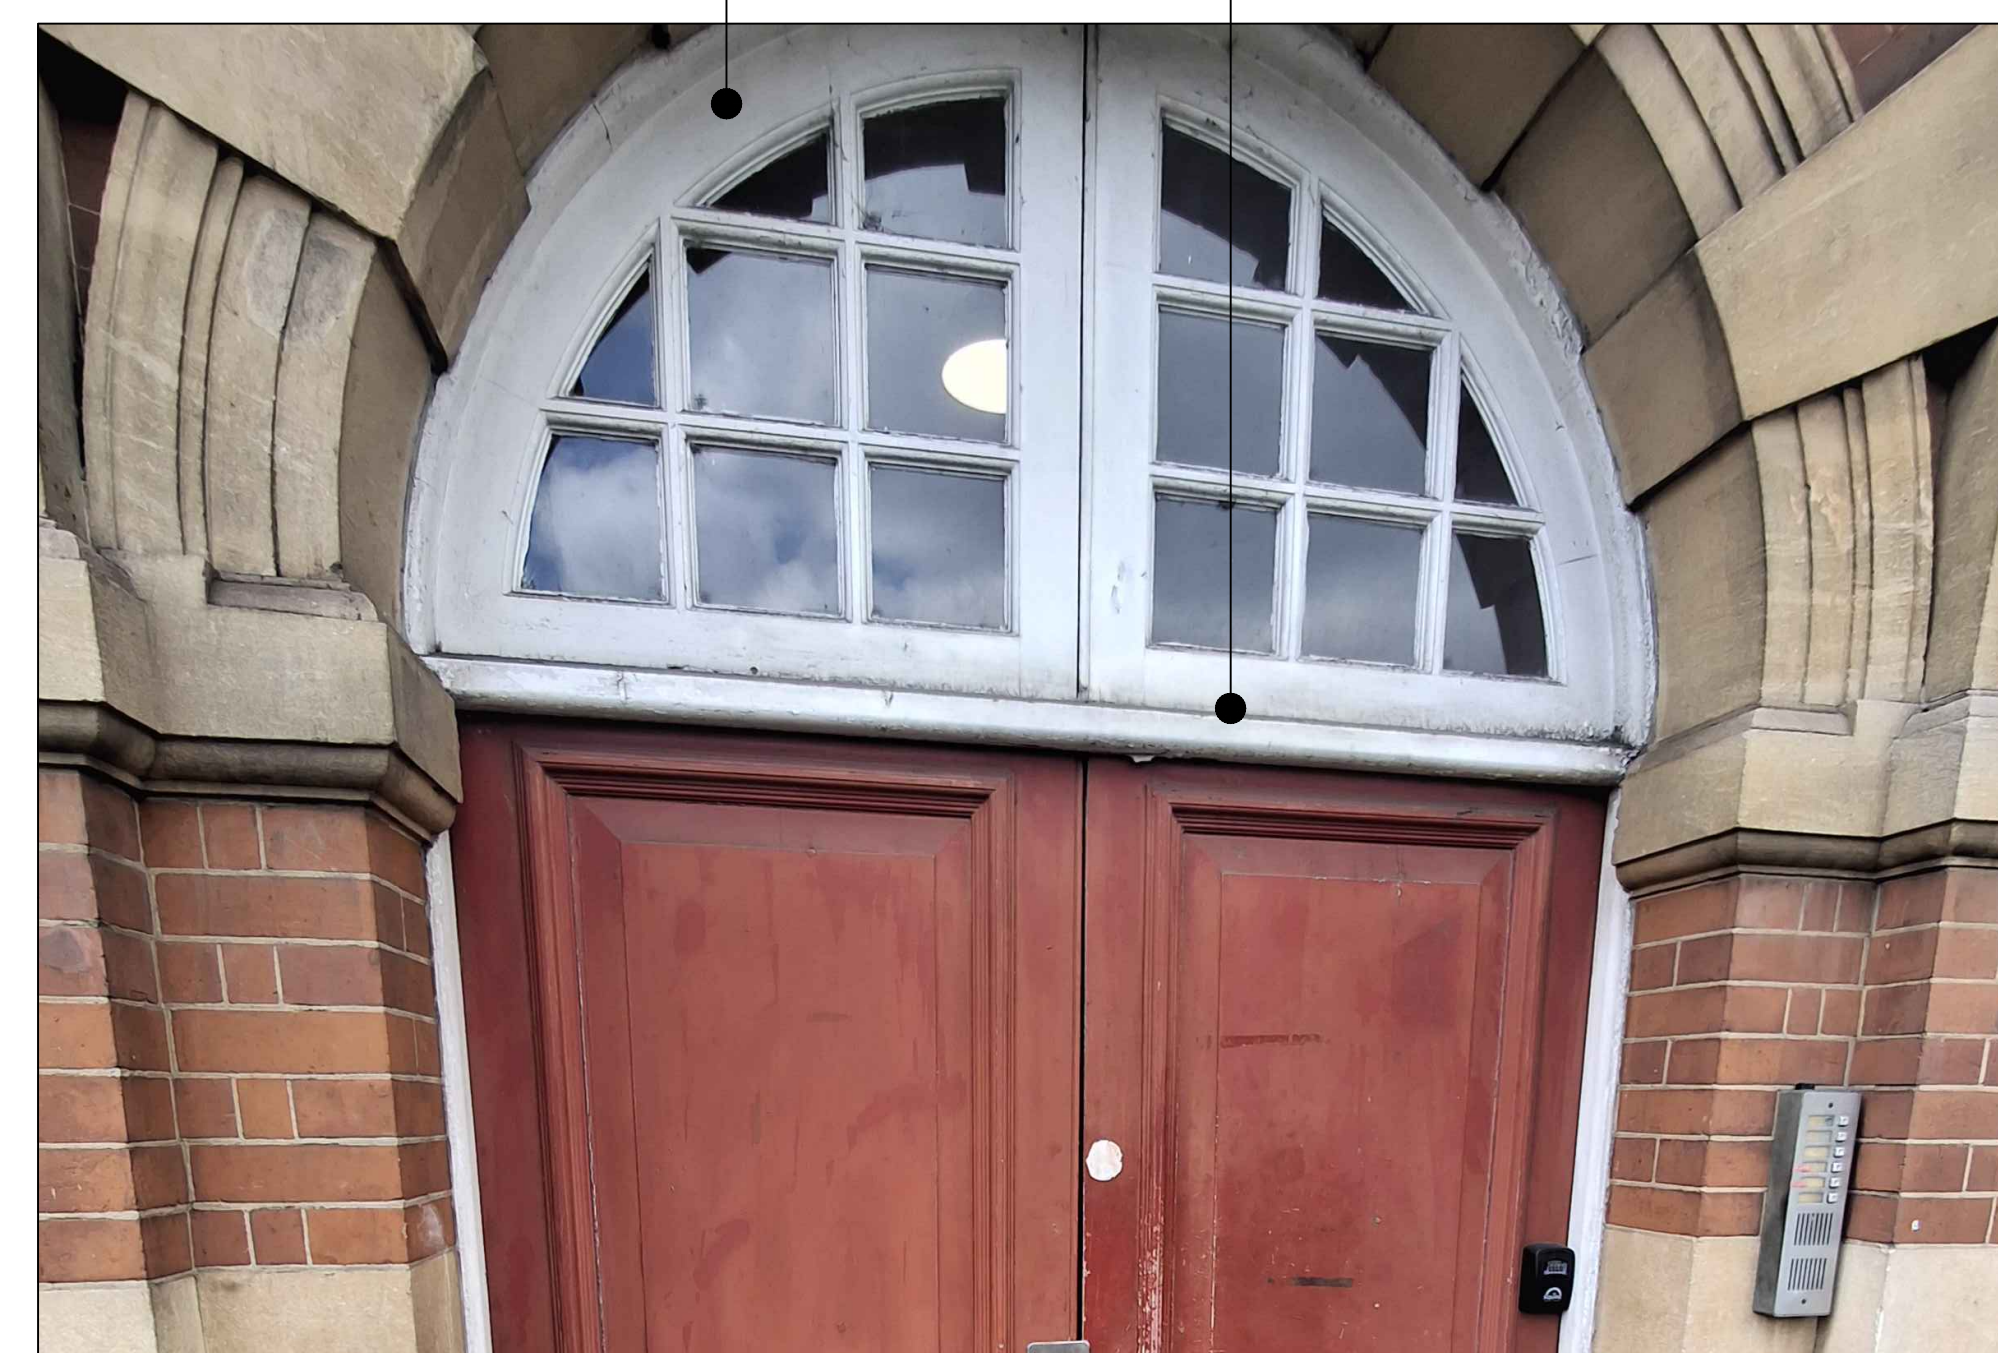[illegible]

Flats 1 to 5 Library Court, 391 High Road, Haringey, London, N17 6QN

Sheet Name

Manufacturer Section Detail
Requirements GA

Project Status	Planning
----------------	----------

Drawing Nr.
12235-PR-LH_1-5-ZZ-DR-A-PLSK01

Scale 1:NTS @ A1



Duncan House
1A Burnhill Road
Beckenham
Kent
BR3 3LA
Tel: 020 8658 2000