





FRONT ELEVATION
AS EXISTING & AS PROPOSED 1:100

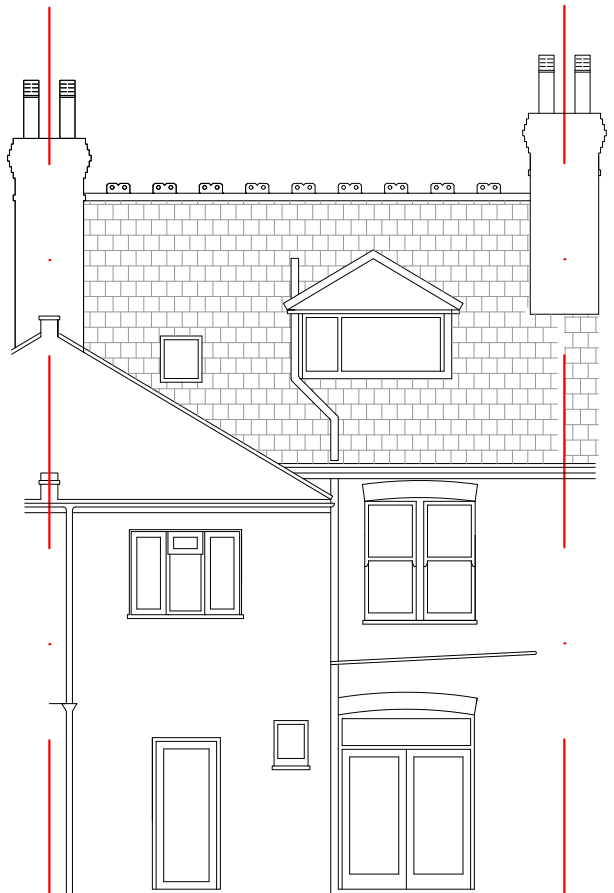


REAR ELEVATION 1:100
AS EXISTING AND AS PROPOSED

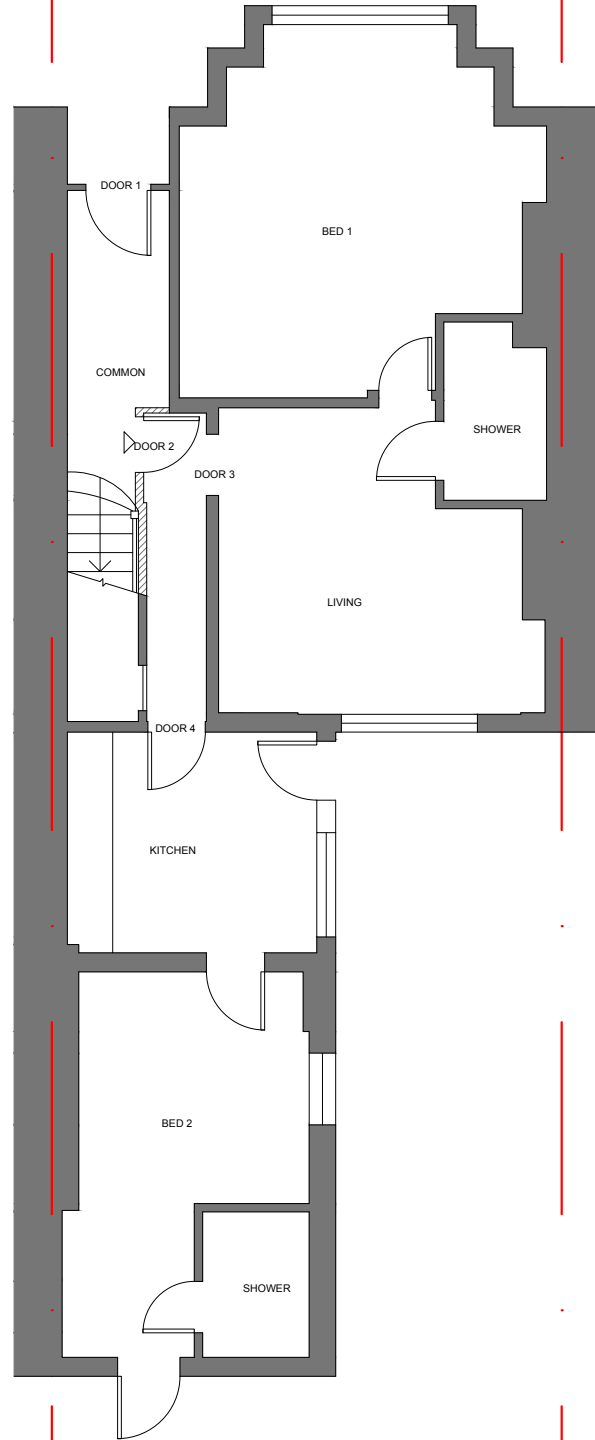


GROUND FLOOR PLAN AS PROPOSED 1:100

0 1 2 5M
SCALE
1:100

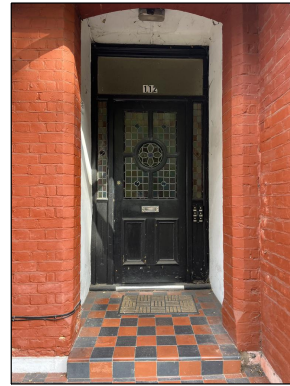

DOOR 1

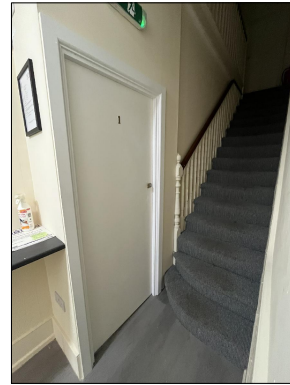


DOOR 2



DOOR 3



DOOR 4

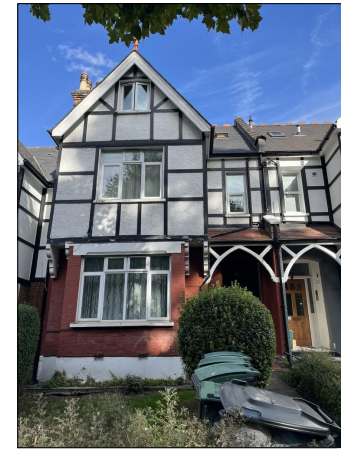

FRONT ELEVATION



REAR ELEVATION



REAR ELEVATION

ALL PHOTOGRAPHS TAKEN 17.09.26

NS SURVEYING & DESIGN

INFO@NSSURVEYORS.CO.UK TEAZLE HOUSE
01453 882 986 AVENING ROAD
WWW.NSSURVEYORS.CO.UK STROUD GL6 0BS

STATUS:
PLANNING

SITE: 112 MUSWELL HILL ROAD
LONDON N10 3JD

TITLE: ADDITIONAL
INFORMATION
FOR VALIDATION

SCALE: 1:100@A3 DATE:
SEPTEMBER 2026

DWG NO: 403/2 REV: A