

Materials Key (continued)

- e. Proposed timber framed double glazed window - colour to match existing windows
- f. Proposed timber framed entrance door/window assembly - colour to match existing
- g. Proposed timber framed door - colour to match existing
- h. Proposed stair in architectural metalwork
- i. Brickwork to match existing


Scale

0 1 2 3 4 5 6 7 8 9 10 Metres


Drawing Scale is 1:100
Paper Size is A3

Materials Key


- a. Proposed Velux Type Rooflight
- b. Proposed Lead Clad Dormer
- c. Windows to new dormer
- d. Glass block infill to be removed and replaced with brickwork to match existing
- e. Existing steps at front elevation removed

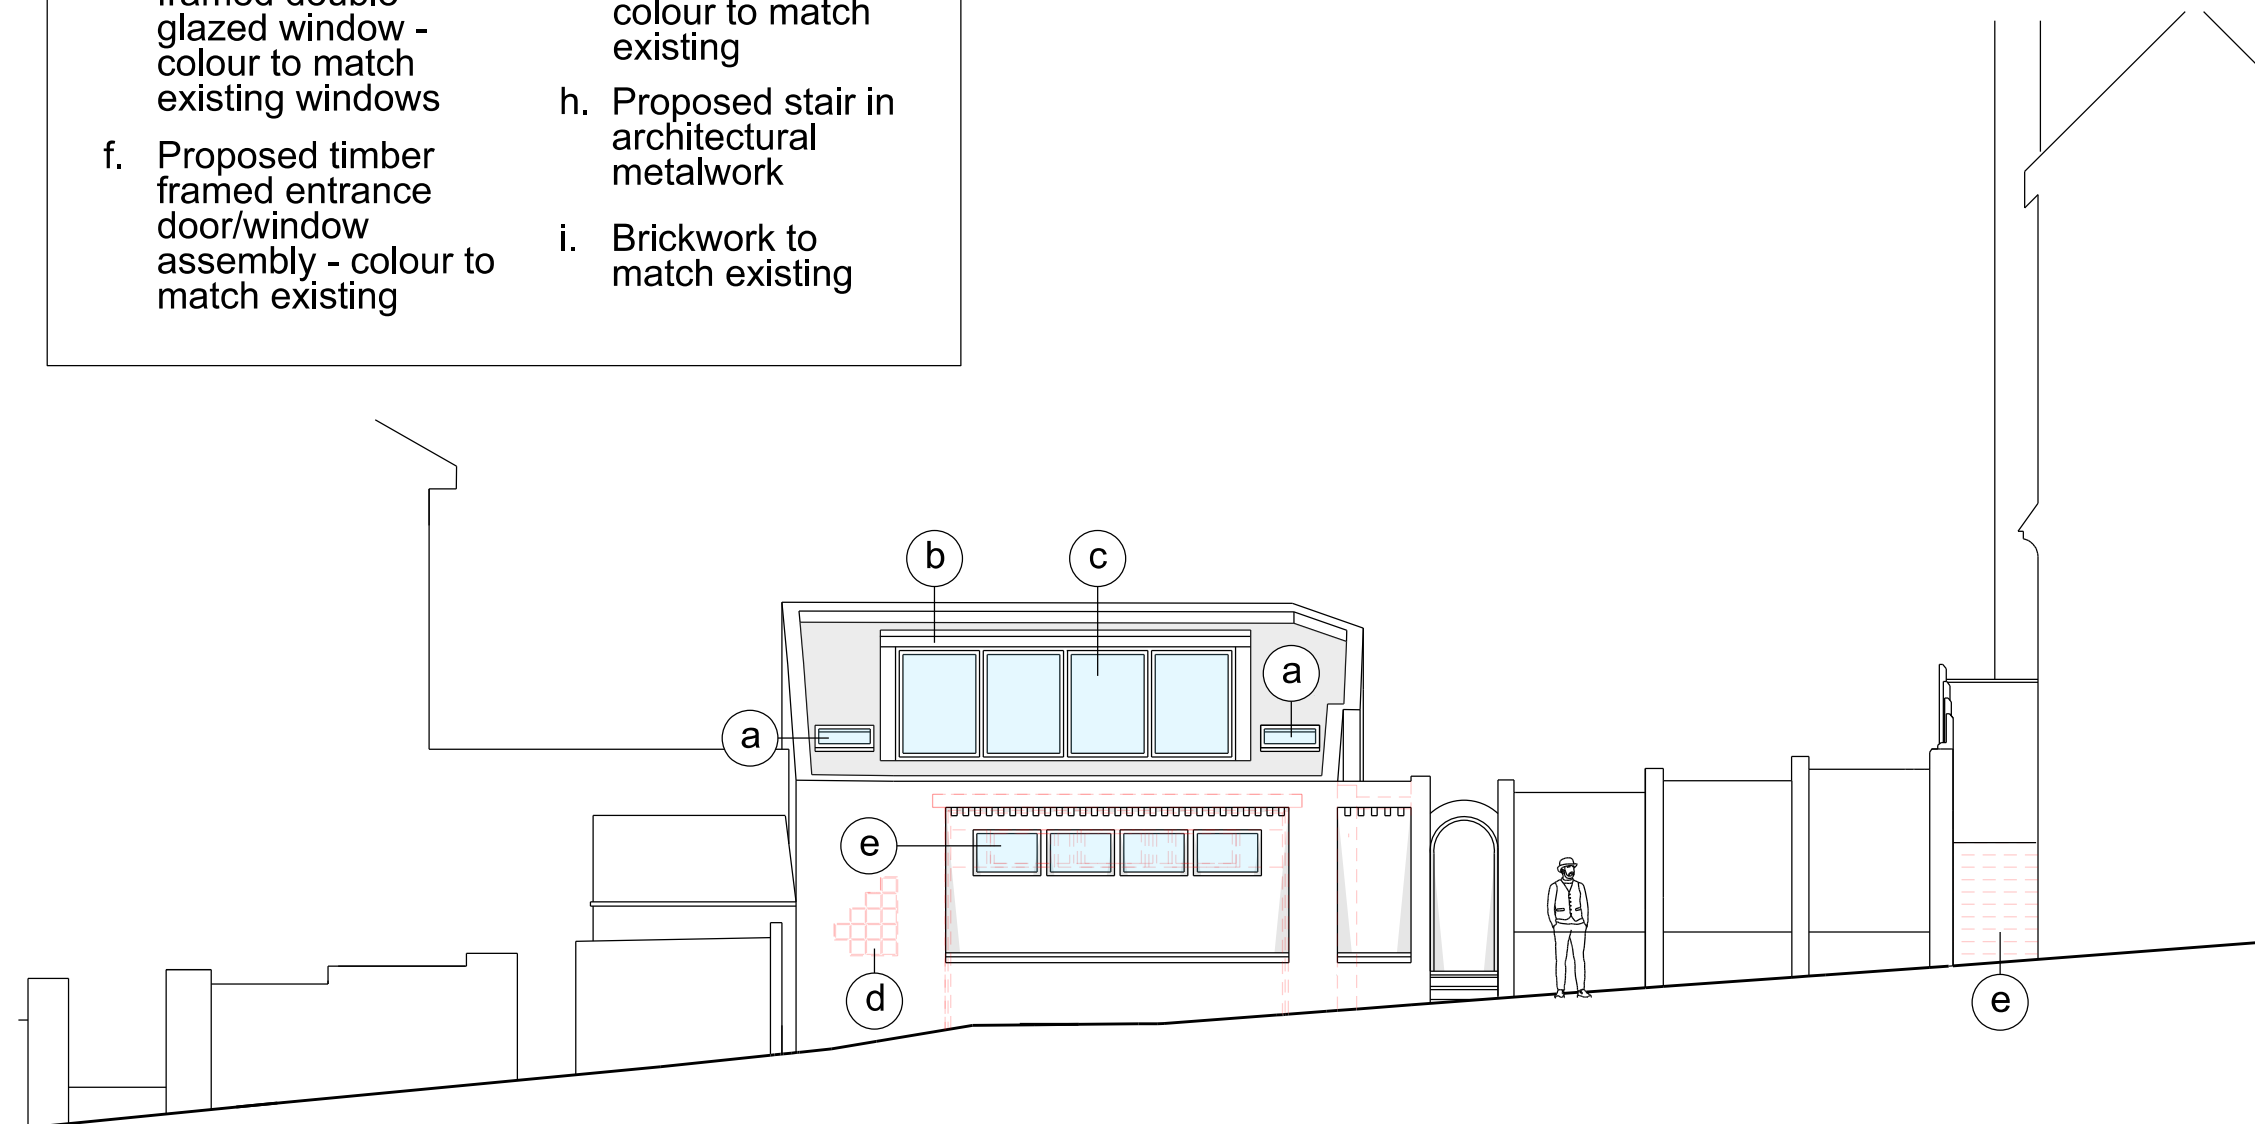


Proposed Front Elevation

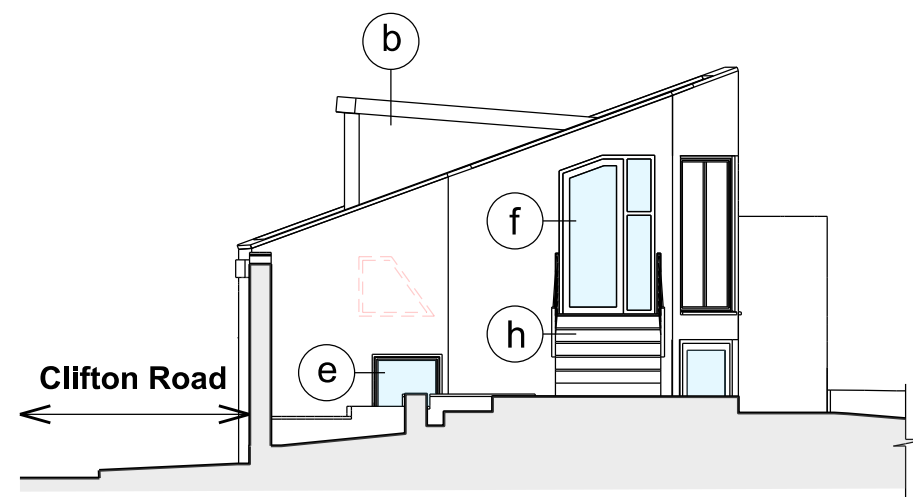

Proposed Side Elevation 01

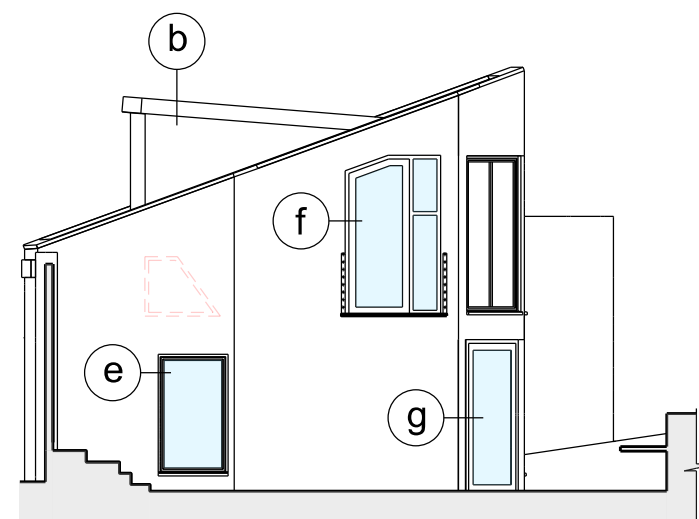

Proposed Side Elevation/Section AA

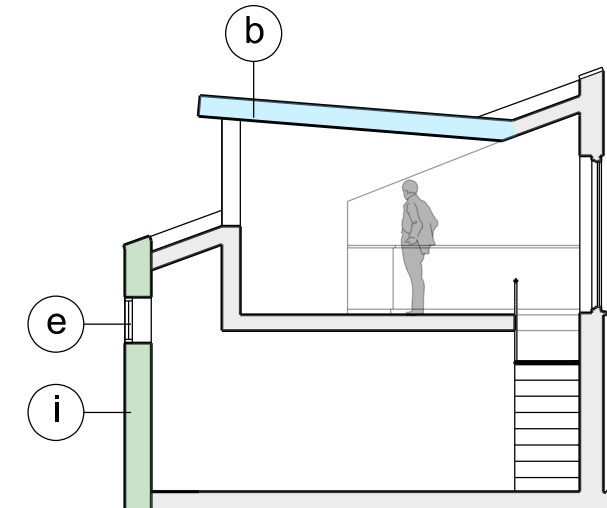

Proposed Section BB

SHAPE Architecture
WWW.SHAPEARCHITECTURE.CO.UK

FOR PLANNING

**45 Clifton Rd
London N8 8JA**

PROJECT

Proposed Elevations and
Sections
DRAWING

Proposals

1:100 @A3 July 2026

SCALE

DATE

PL004

DWG. NO.

-

REVISION

This drawing is copyright Shape Architecture Ltd. The Contractor must not scale from the drawing. All dimensions to be taken from dimension strings. Where any discrepancies are found between dimensions these must be brought to the attention of the Architects for resolution. Where discrepancies exist between reference or assembly drawings and detail drawings the latter take preference.