





front elevation as existing
scale 1-100 @ A3.1-50@ A1.



rear elevation as existing
scale 1-100@ A3. 1-50 @ A1

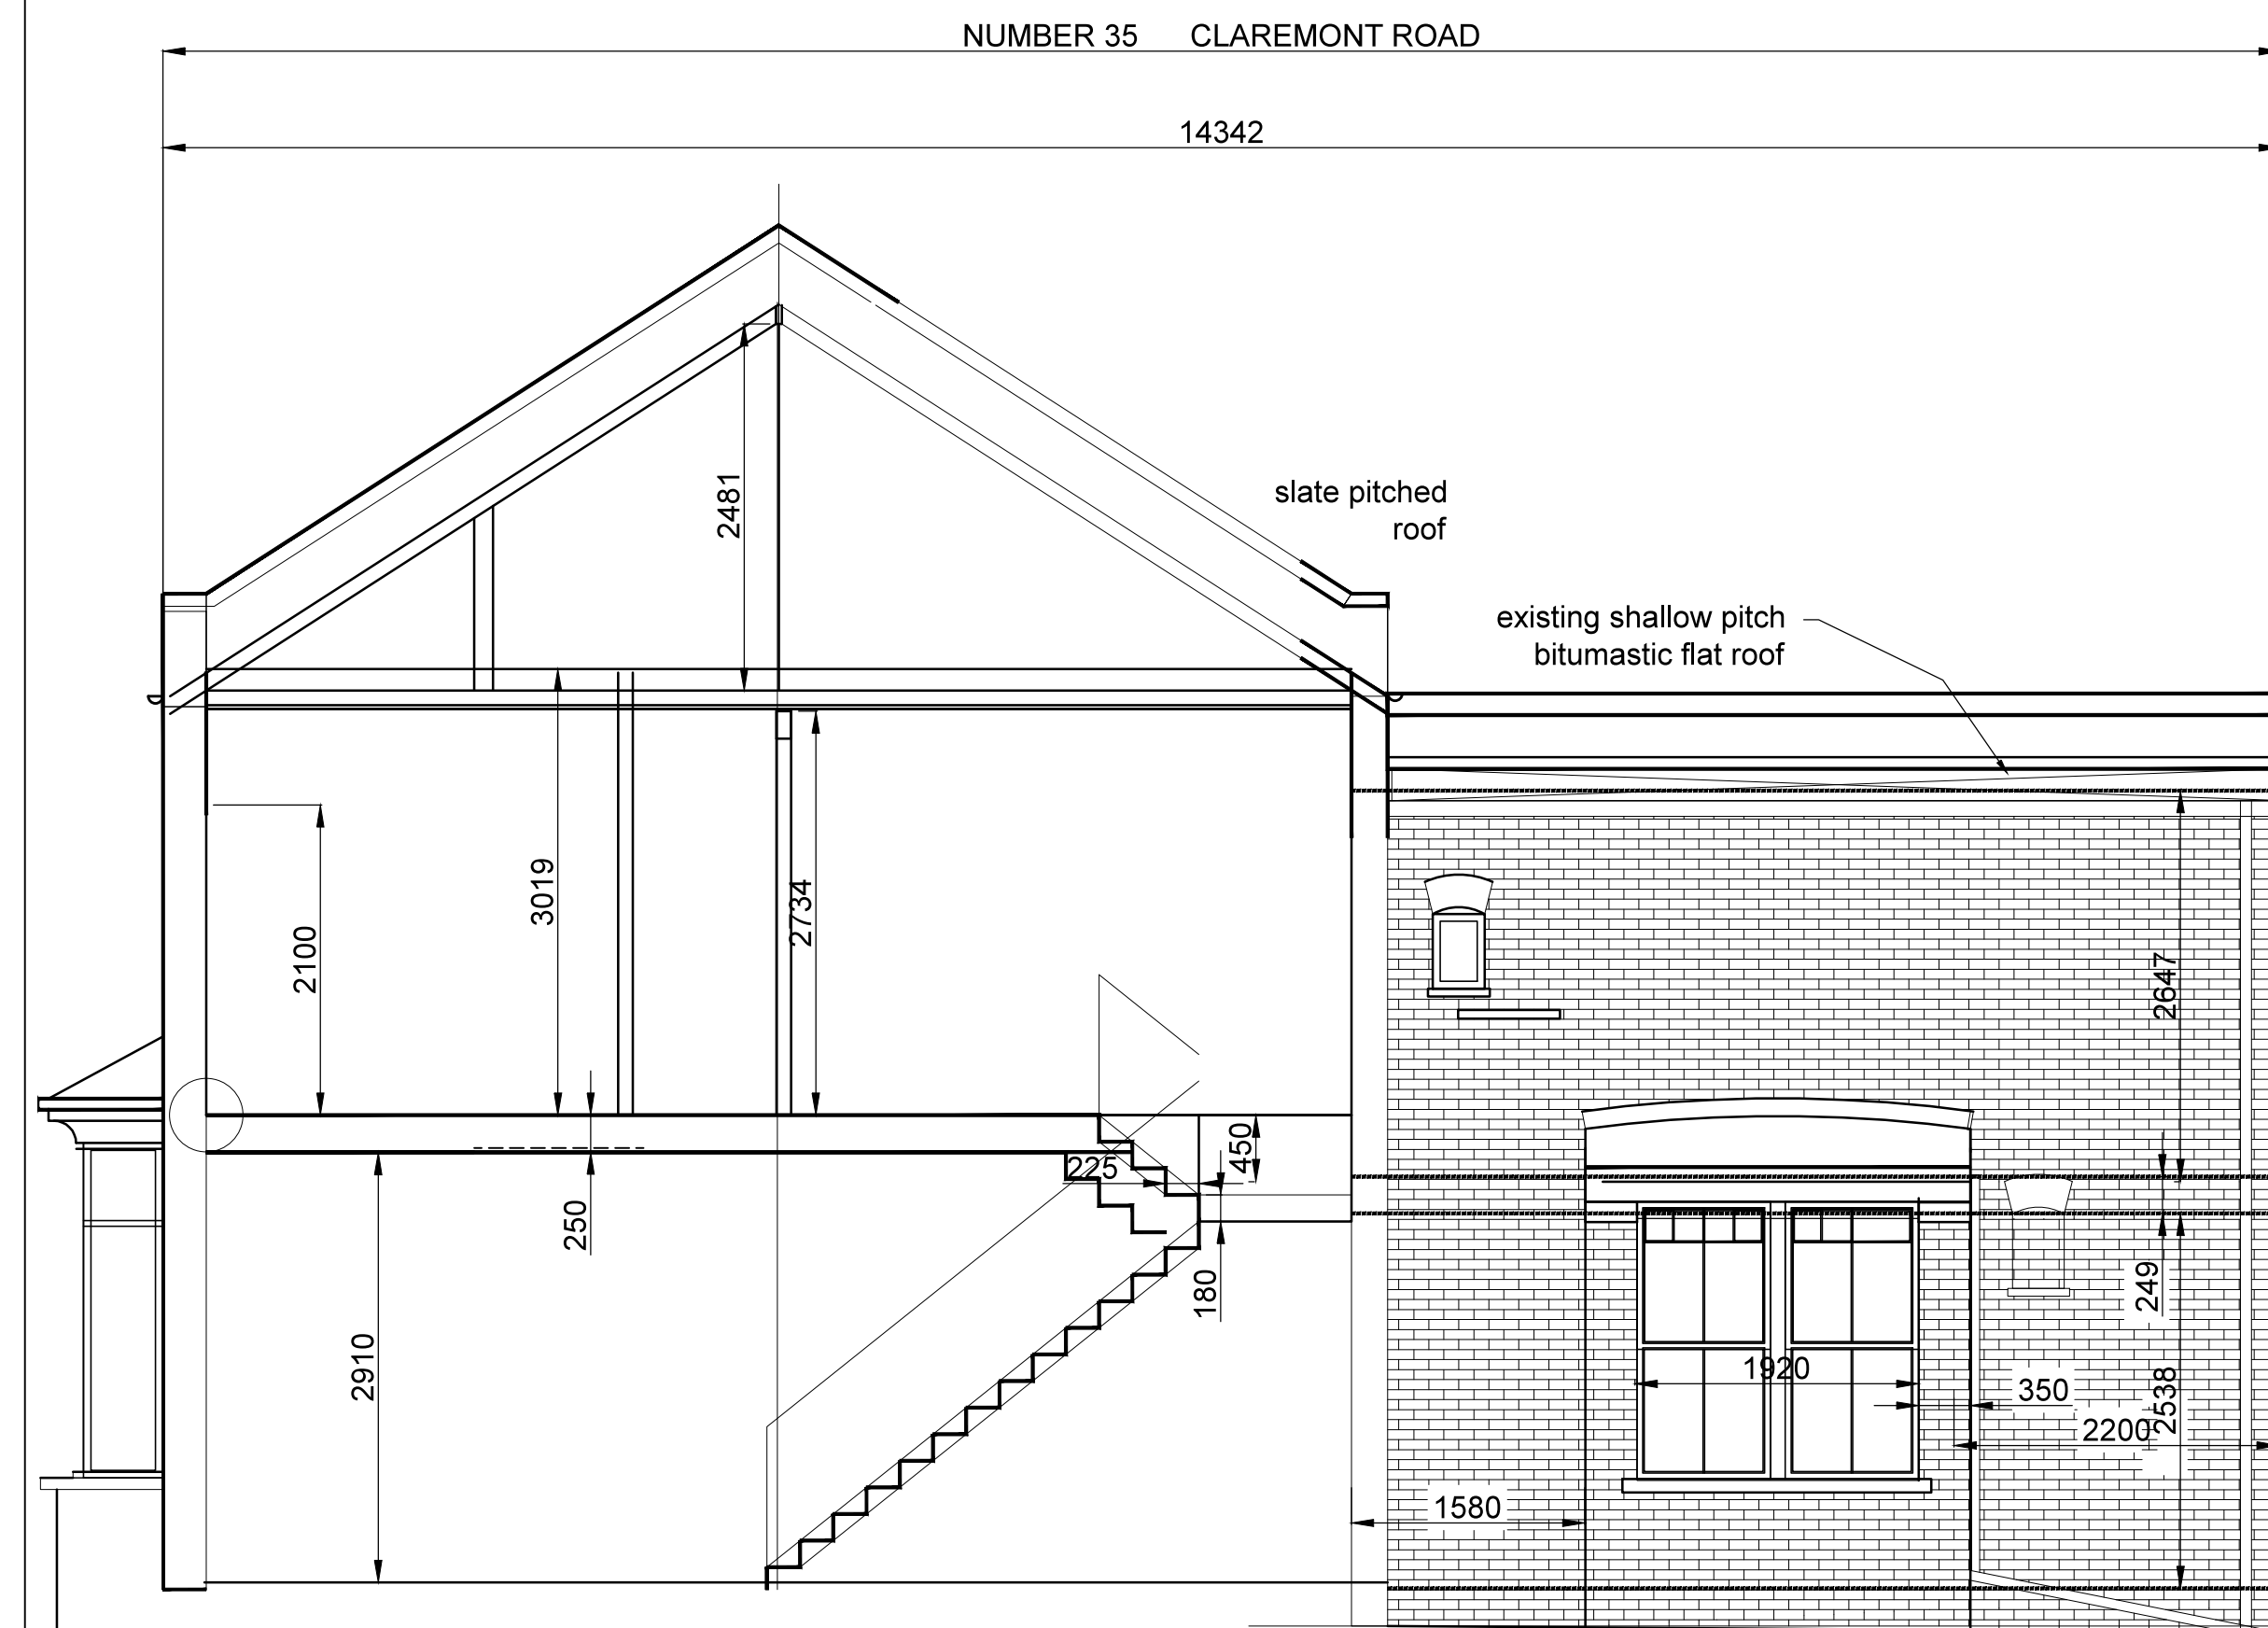

side sectional elevation as existing
scale 1-50 @ A1 and 1-100 @ A3

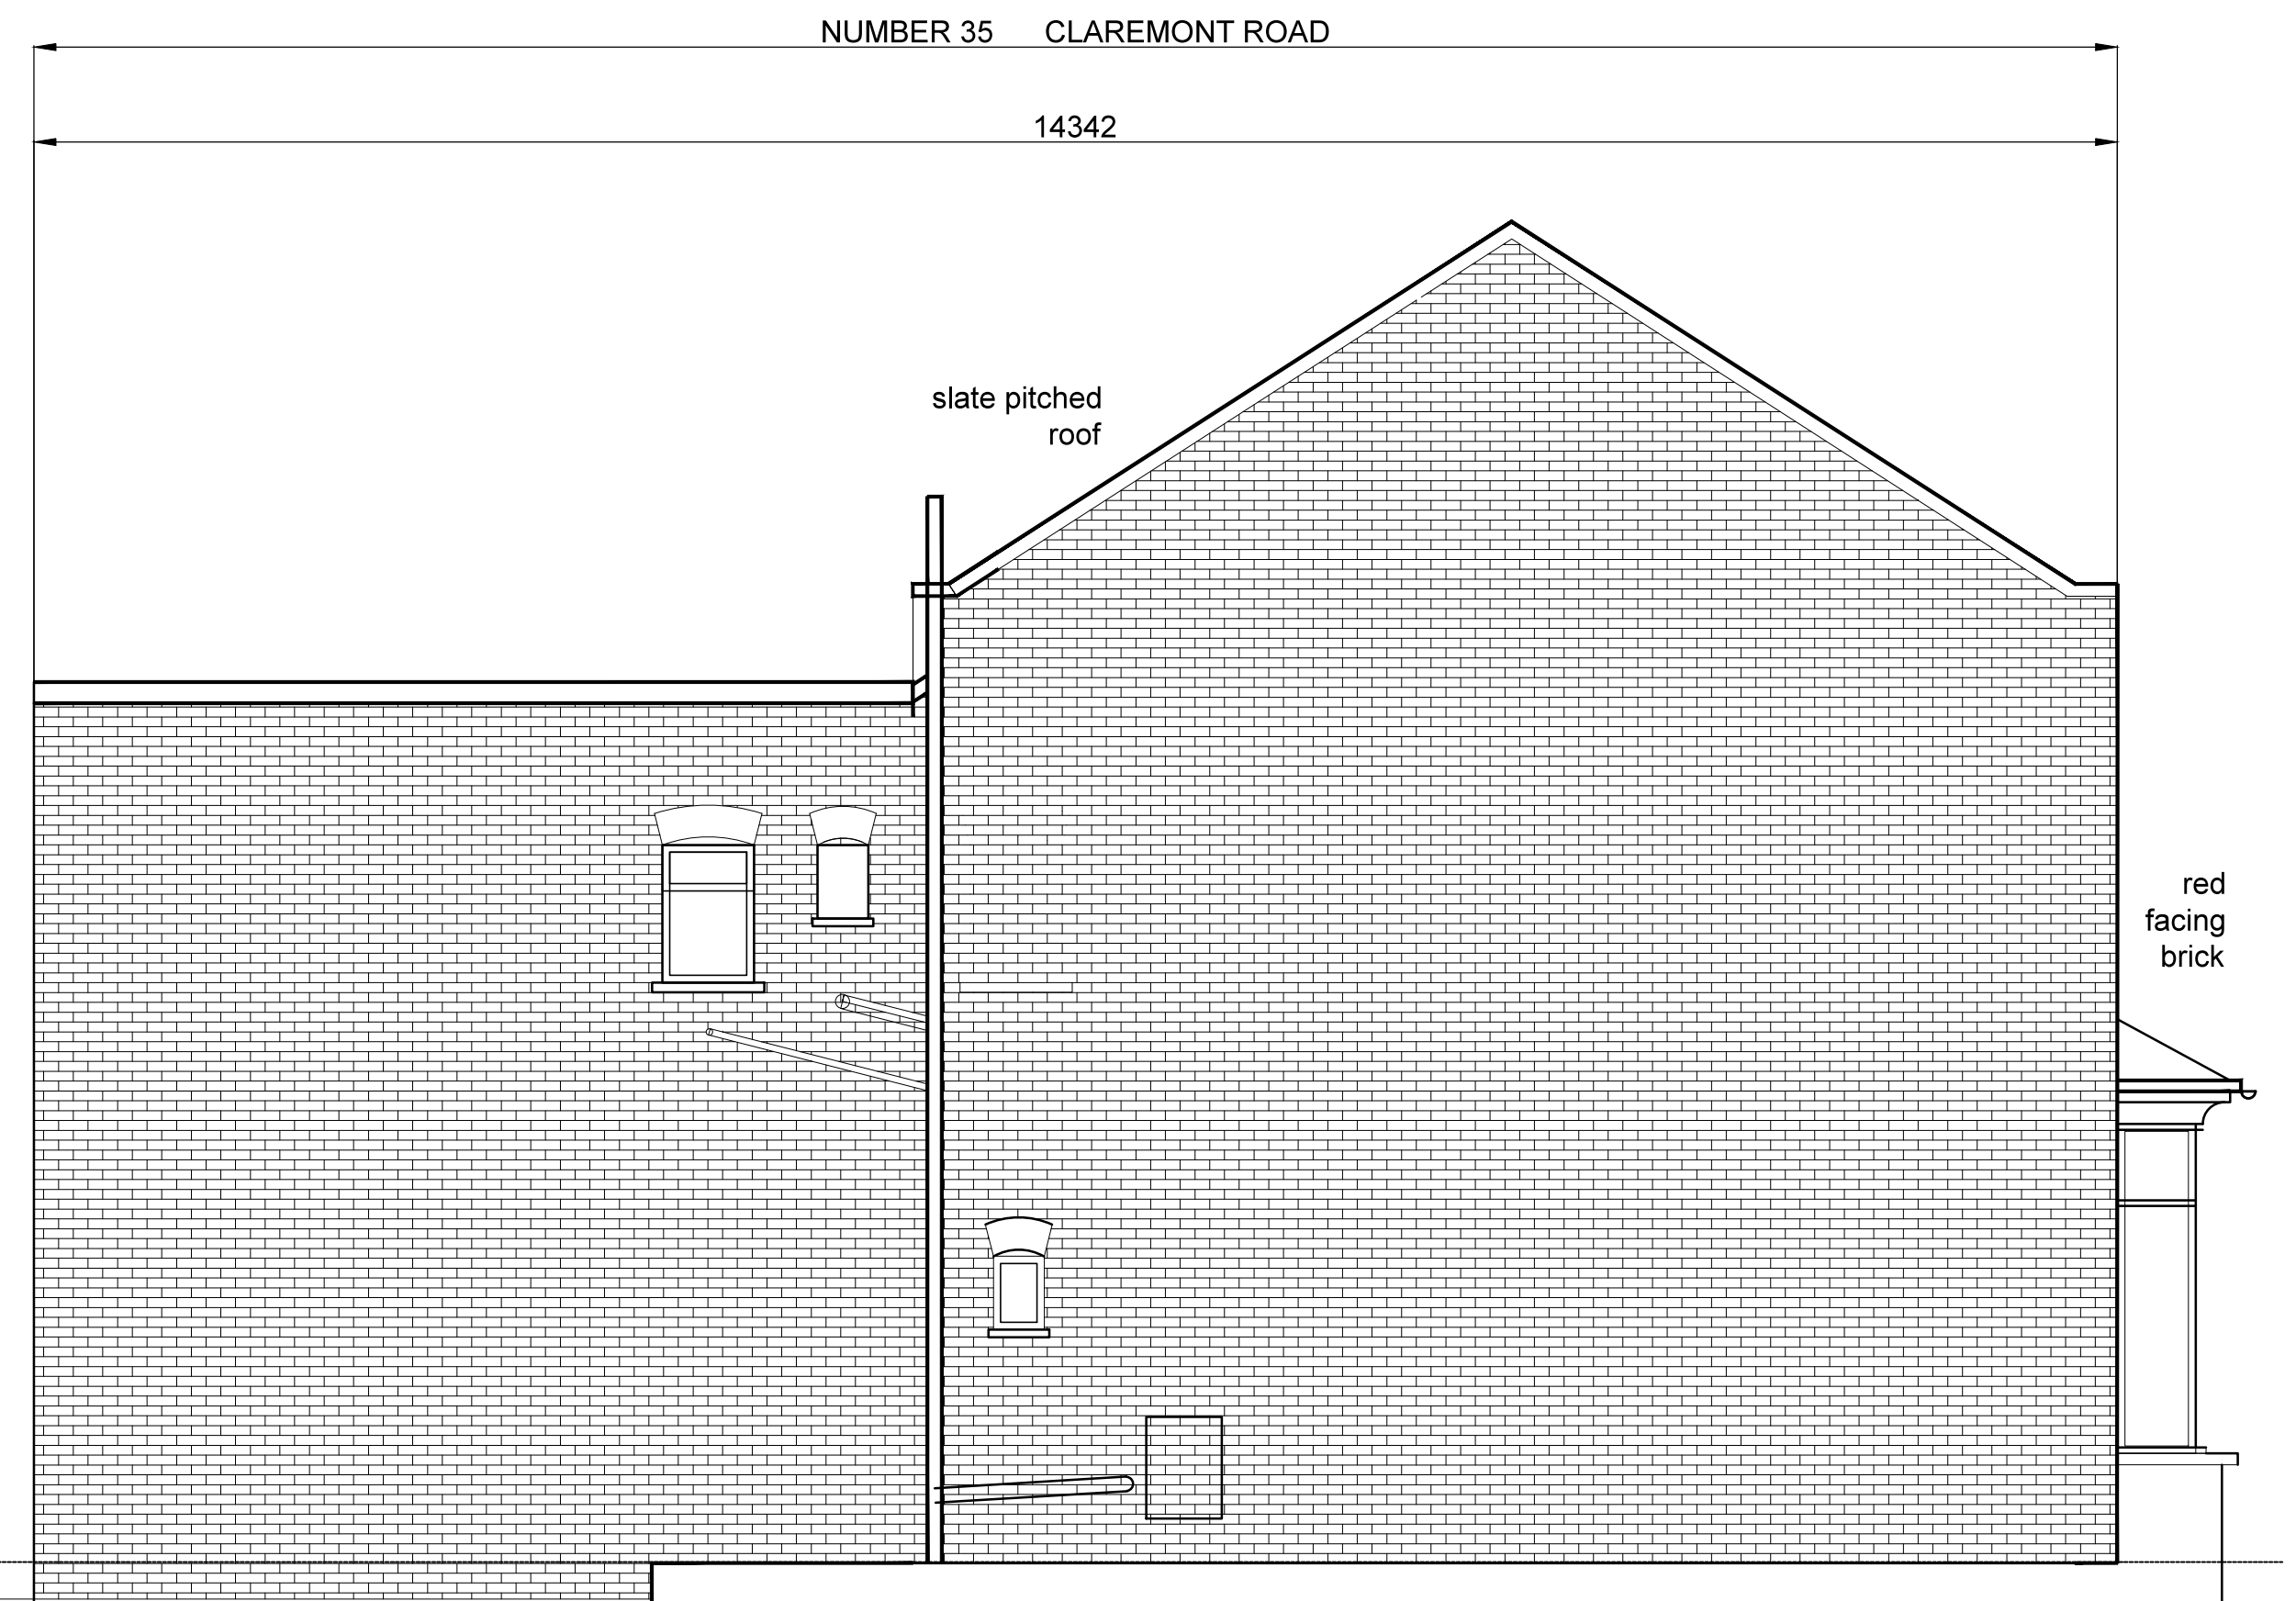

side elevation as existing
scale 1-50@ A1 and 1-100 @ A3.

REV.	NOTES	DATE	BY
DO NOT SCALE. WRITTEN DIMENSIONS TO BE USED IN PREFERENCE TO SCALED DIMENSIONS. ALL DIMENSIONS TO BE CHECKED ON SITE BY CONTRACTOR & ALL DISCREPANCIES TO BE REPORTED TO SMITH COLDHAM DESIGN LTD.			
CLIENT Ms Joelle Liblink			
JOB TITLE 35 Clarendon Road Highgate			
DRAWING TITLE Existing Elevations			
SCALE 1-50 @ A1		DRAWING No 6165-26-101	
DATE Sept 2026		REVISION	
DRAWN BY Patrick Smith MCSD			
 smith coldham design ltd 55 LIME GROVE, RUISLIP, MIDDLESEX, HA 6RL M: 07774 476519 T: 020 8869 9681 E: patrick@smithcoldham.net design - architecture - brand development - project management			