


NOTES
1.DO NOT SCALE FROM THIS DRAWING
2.WORK TO FIGURED DIMENSIONS ONLY
3.THIS DRAWING IS COPYRIGHT OF STUDIO
INTEGRATE LTD AND SHOULD NOT BE REPRODUCED
WITHOUT THEIR EXPRESS PERMISSION



Location Plan

 

REV	DESCRIPTION	DRN	DATE
-----	-------------	-----	------



CLIENT

-

PROJECT

103-PR

DRAWING NAME

Existing Location Plan

PROJECT ADDRESS

103 Perth road, London

DRAWING NO.

E-LP-501

REV

P1

DATE

16/09/2025

DRAWN

MS

SCALE



1:1250@A3

CHECKED


MG

1b, Russel Road, London, W14 8JA ,
+44 7473601166, www.studiointegrate.co.uk


NOTES
1.DO NOT SCALE FROM THIS DRAWING
2.WORK TO FIGURED DIMENSIONS ONLY
3.THIS DRAWING IS COPYRIGHT OF STUDIO
INTEGRATE LTD AND SHOULD NOT BE REPRODUCED
WITHOUT THEIR EXPRESS PERMISSION

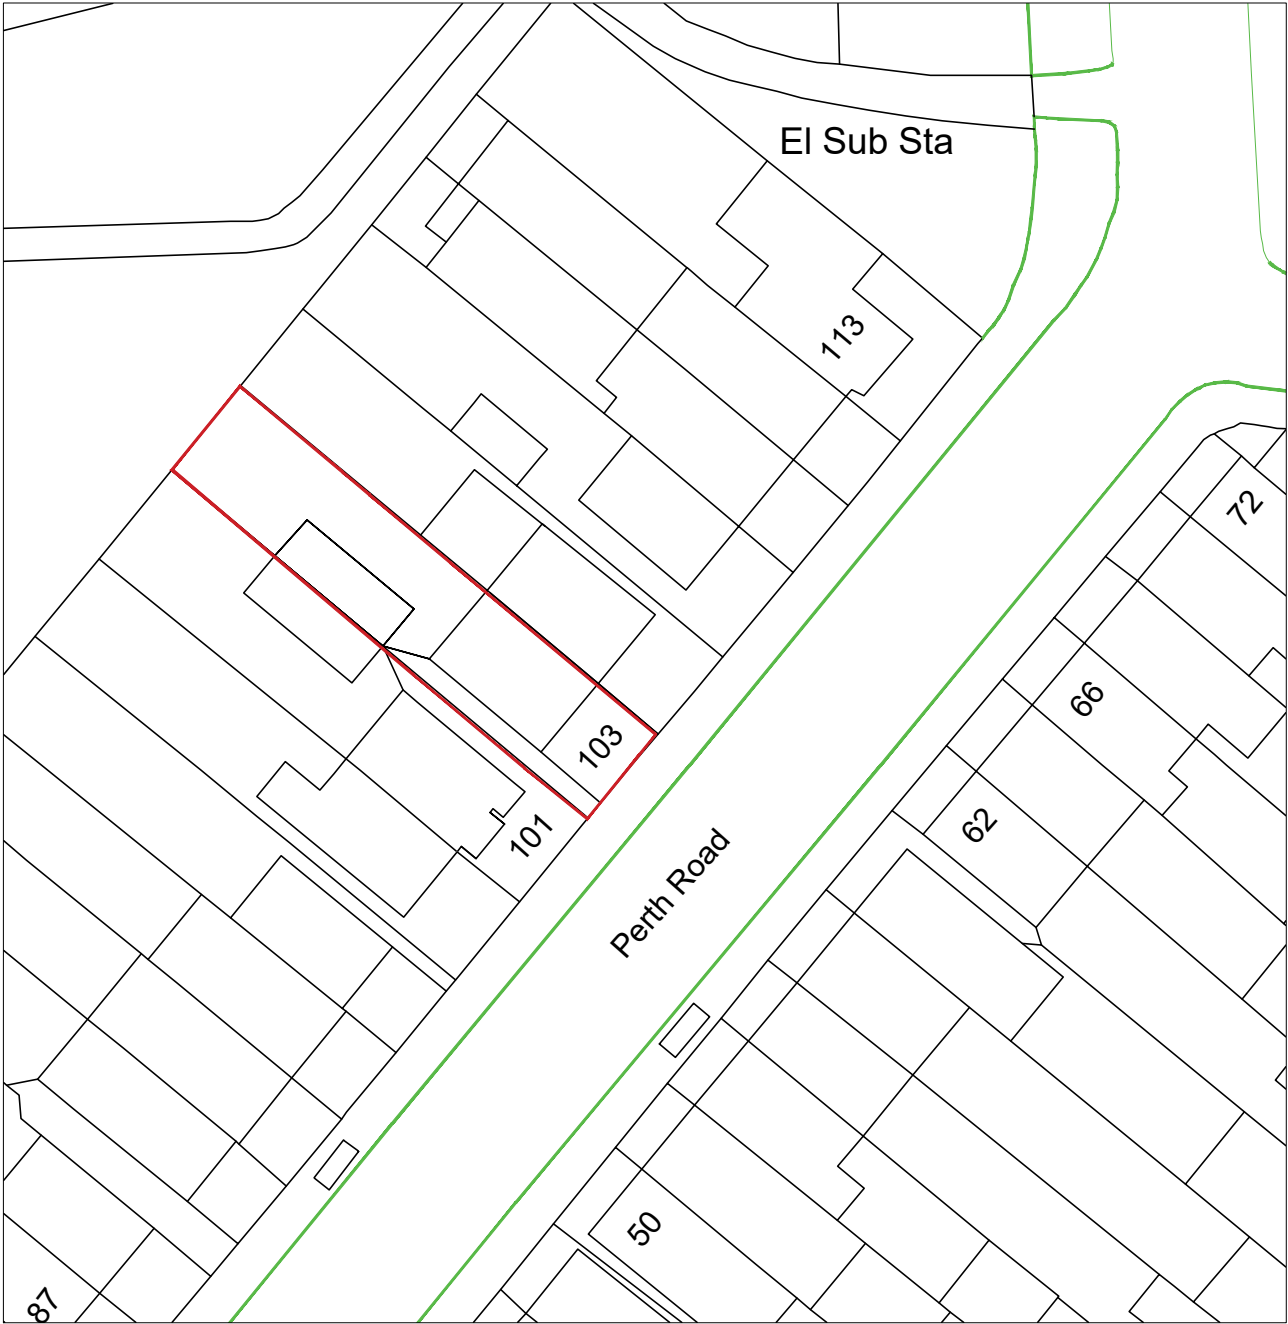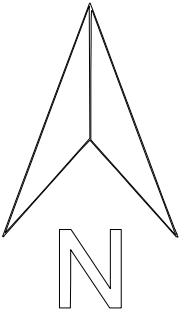

Existing Block Plan

 

Proposed Block Plan

 

REV	DESCRIPTION	DRN	DATE
-----	-------------	-----	------



CLIENT

-

PROJECT

103-PR

DRAWING NAME

Existing and Proposed Block Plan

PROJECT ADDRESS

103 Perth road, London

DRAWING NO.

EP-BP-401

REV

P1

DATE

16/09/2025

DRAWN

MS


SCALE

1:1250@A3

CHECKED

MG


1b, Russel Road, London, W14 8JA ,
+44 7473601166, www.studiointegrate.co.uk

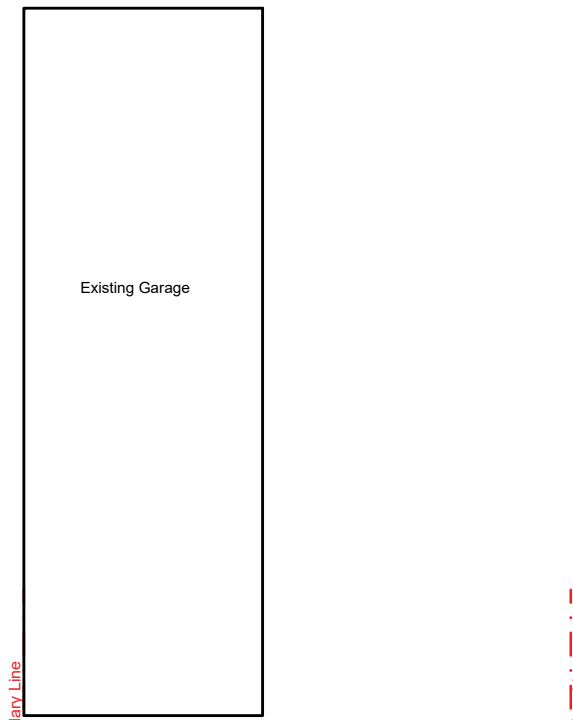

Boundary Line


Boundary Line

NO : 101
ADJOINING
PROPERTY

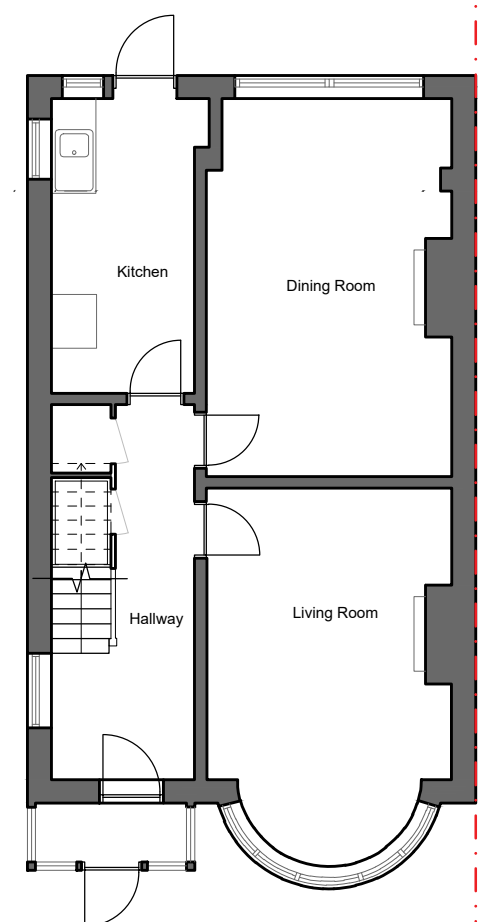

Existing Ground Floor Plan


NO : 105
ADJOINING
PROPERTY

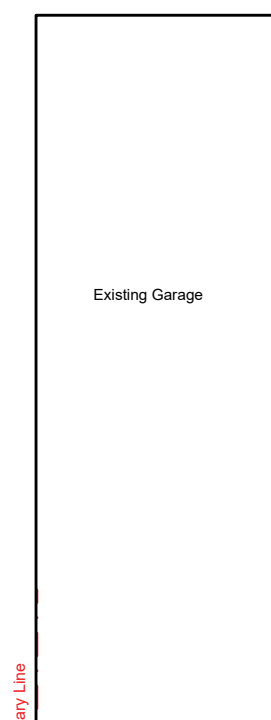

Boundary Line



Boundary Line

NO : 101
ADJOINING
PROPERTY

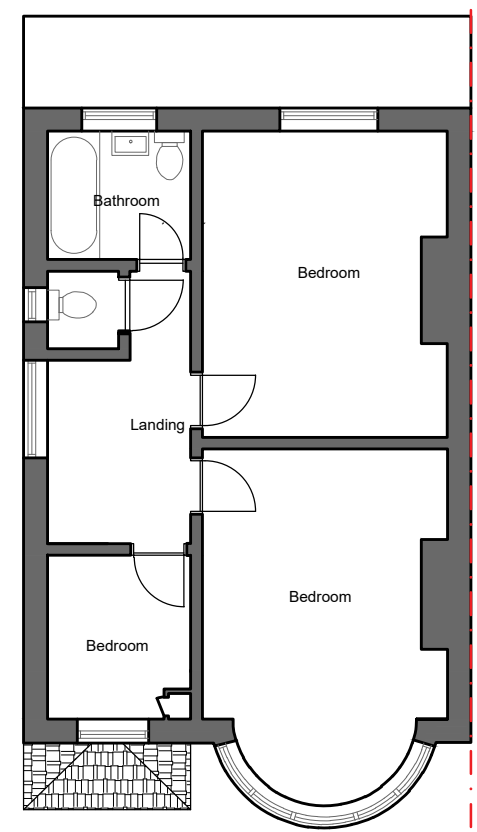

Existing First Floor Plan

NO : 105
ADJOINING
PROPERTY

 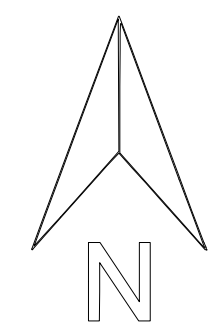

- NOTES**
- 1.DO NOT SCALE FROM THIS DRAWING
 - 2.WORK TO FIGURED DIMENSIONS ONLY
 - 3.THIS DRAWING IS COPYRIGHT OF STUDIO INTEGRATE LTD AND SHOULD NOT BE REPRODUCED WITHOUT THEIR EXPRESS PERMISSION

REV	DESCRIPTION	DRN	DATE
-----	-------------	-----	------



CLIENT
-

PROJECT
103-PR

DRAWING NAME
Existing Ground and First Floor Plan


PROJECT ADDRESS
103 Perth road, London

DRAWING NO.	REV
E-GFP-101	P1

DATE	DRAWN
16/09/2025	MS


SCALE	CHECKED
1:100@A3	MG

1b, Russel Road, London, W14 8JA ,
+44 7473601166, www.studiointegrate.co.uk

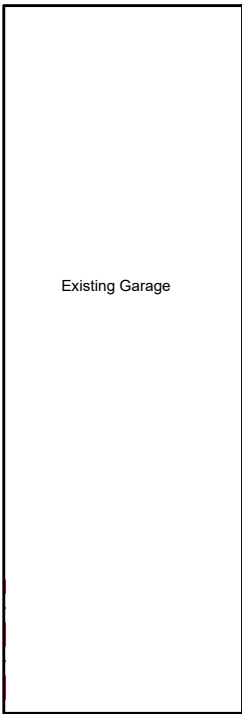

Boundary Line

Boundary Line

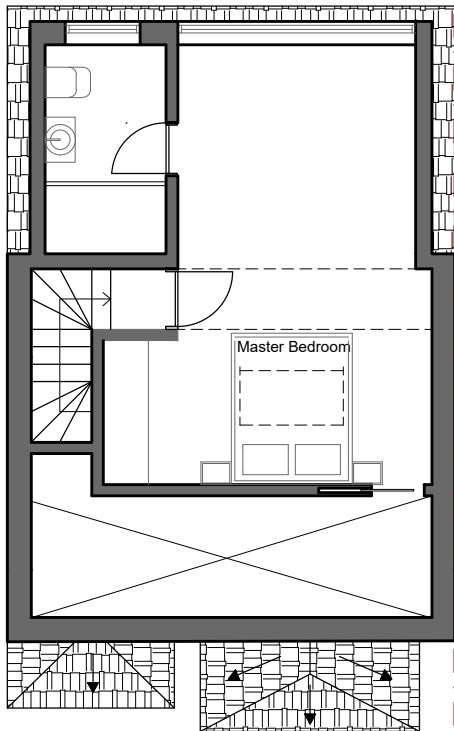


NO : 101
ADJOINING
PROPERTY

NO : 105
ADJOINING
PROPERTY

Existing Loft Floor Plan


Boundary Line

Boundary Line

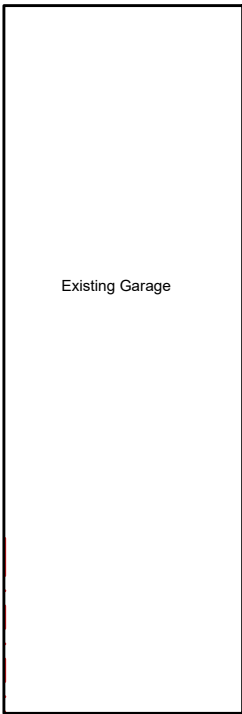

Boundary Line

Boundary Line

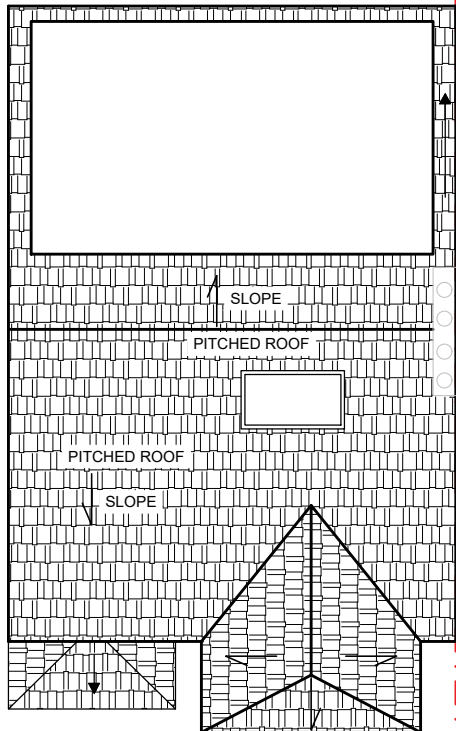


NO : 101
ADJOINING
PROPERTY

NO : 105
ADJOINING
PROPERTY

Existing Roof Plan

Boundary Line

Boundary Line

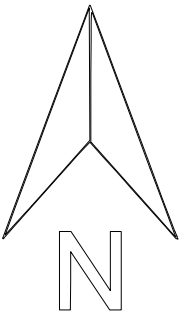


- NOTES**
- 1.DO NOT SCALE FROM THIS DRAWING
 - 2.WORK TO FIGURED DIMENSIONS ONLY
 - 3.THIS DRAWING IS COPYRIGHT OF STUDIO INTEGRATE LTD AND SHOULD NOT BE REPRODUCED WITHOUT THEIR EXPRESS PERMISSION


REV	DESCRIPTION	DRN	DATE
-----	-------------	-----	------




CLIENT -	
PROJECT 103-PR	
DRAWING NAME Existing Loft and Roof Plan	
PROJECT ADDRESS 103 Perth road, London	
DRAWING NO. E-LRP-102	REV P1
DATE 16/09/2025	DRAWN MS
SCALE 1:100@A3	CHECKED MG

1b, Russel Road, London, W14 8JA ,
+44 7473601166, www.studiointegrate.co.uk


 


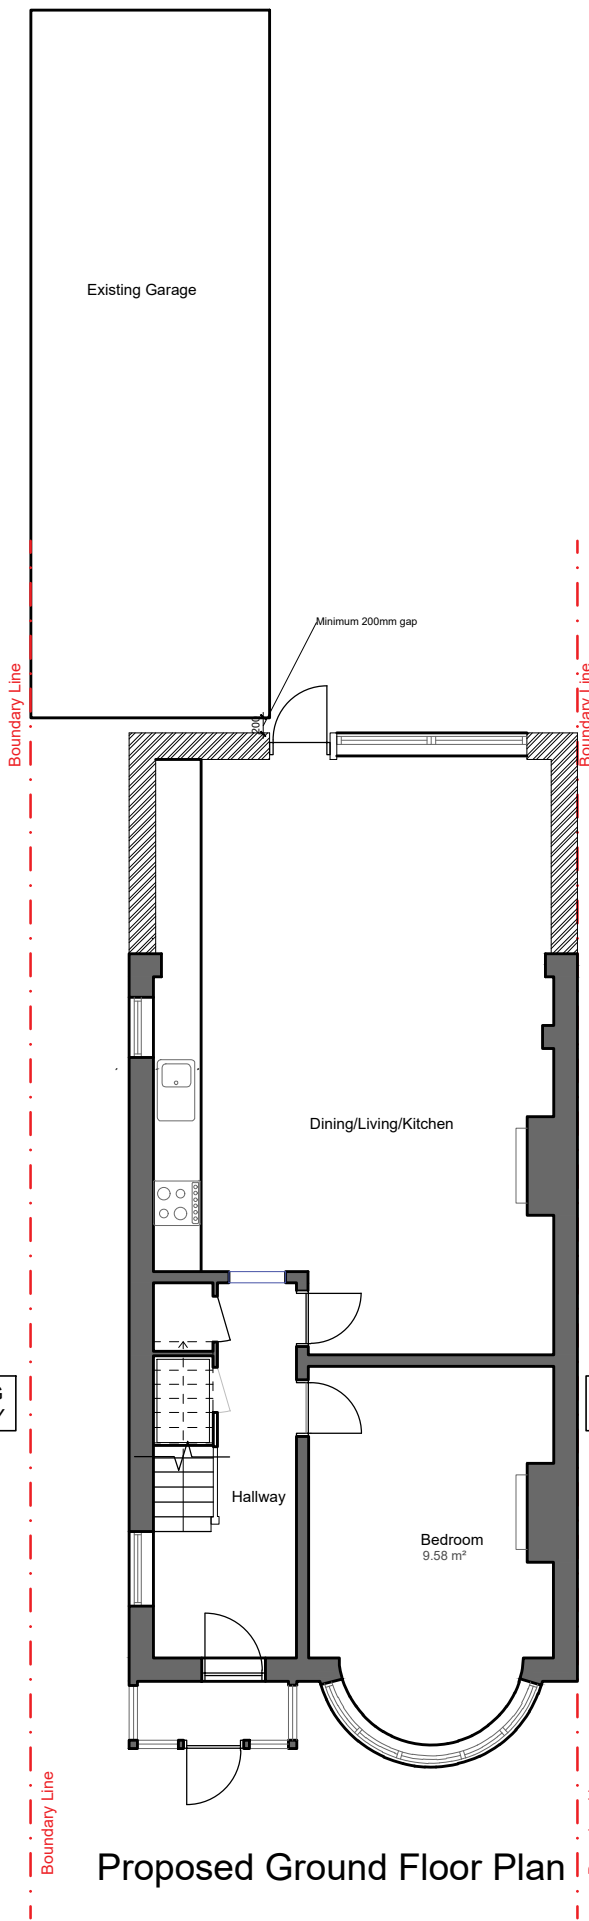

Proposed Ground Floor Plan

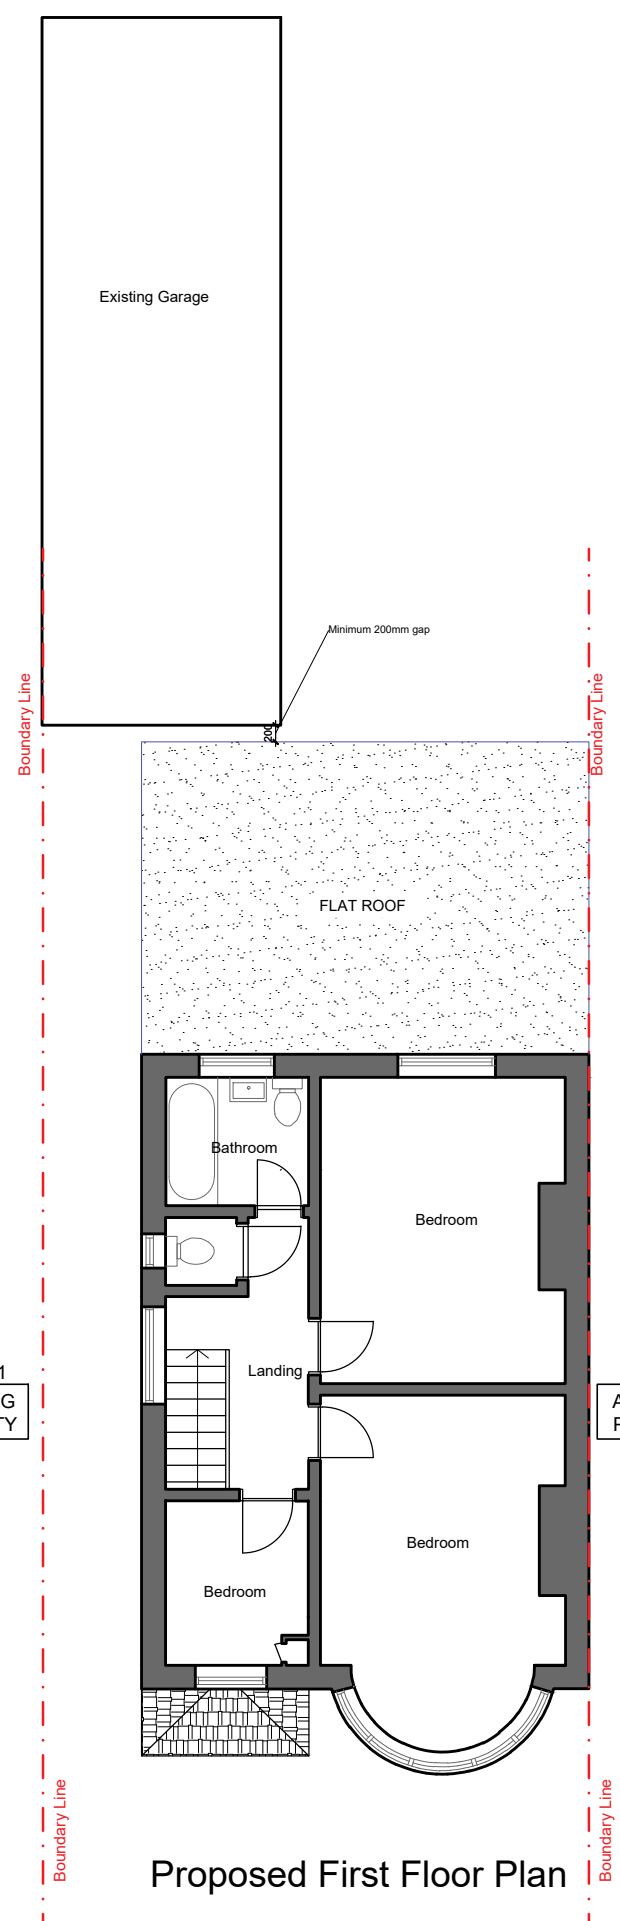

Proposed First Floor Plan

 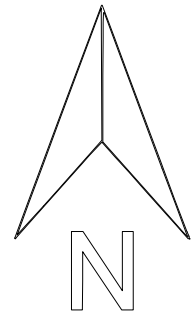


- NOTES**
- 1.DO NOT SCALE FROM THIS DRAWING
 - 2.WORK TO FIGURED DIMENSIONS ONLY
 - 3.THIS DRAWING IS COPYRIGHT OF STUDIO INTEGRATE LTD AND SHOULD NOT BE REPRODUCED WITHOUT THEIR EXPRESS PERMISSION

REV	DESCRIPTION	DRN	DATE
-----	-------------	-----	------




CLIENT -	
PROJECT 103-PR	
DRAWING NAME Existing Loft and Roof Plan	
PROJECT ADDRESS 103 Perth road, London	
DRAWING NO. E-LRP-102	REV P1
DATE 16/09/2025	DRAWN MS
SCALE 1:100@A3	CHECKED MG



1b, Russel Road, London, W14 8JA ,
+44 7473601166, www.studiointegrate.co.uk

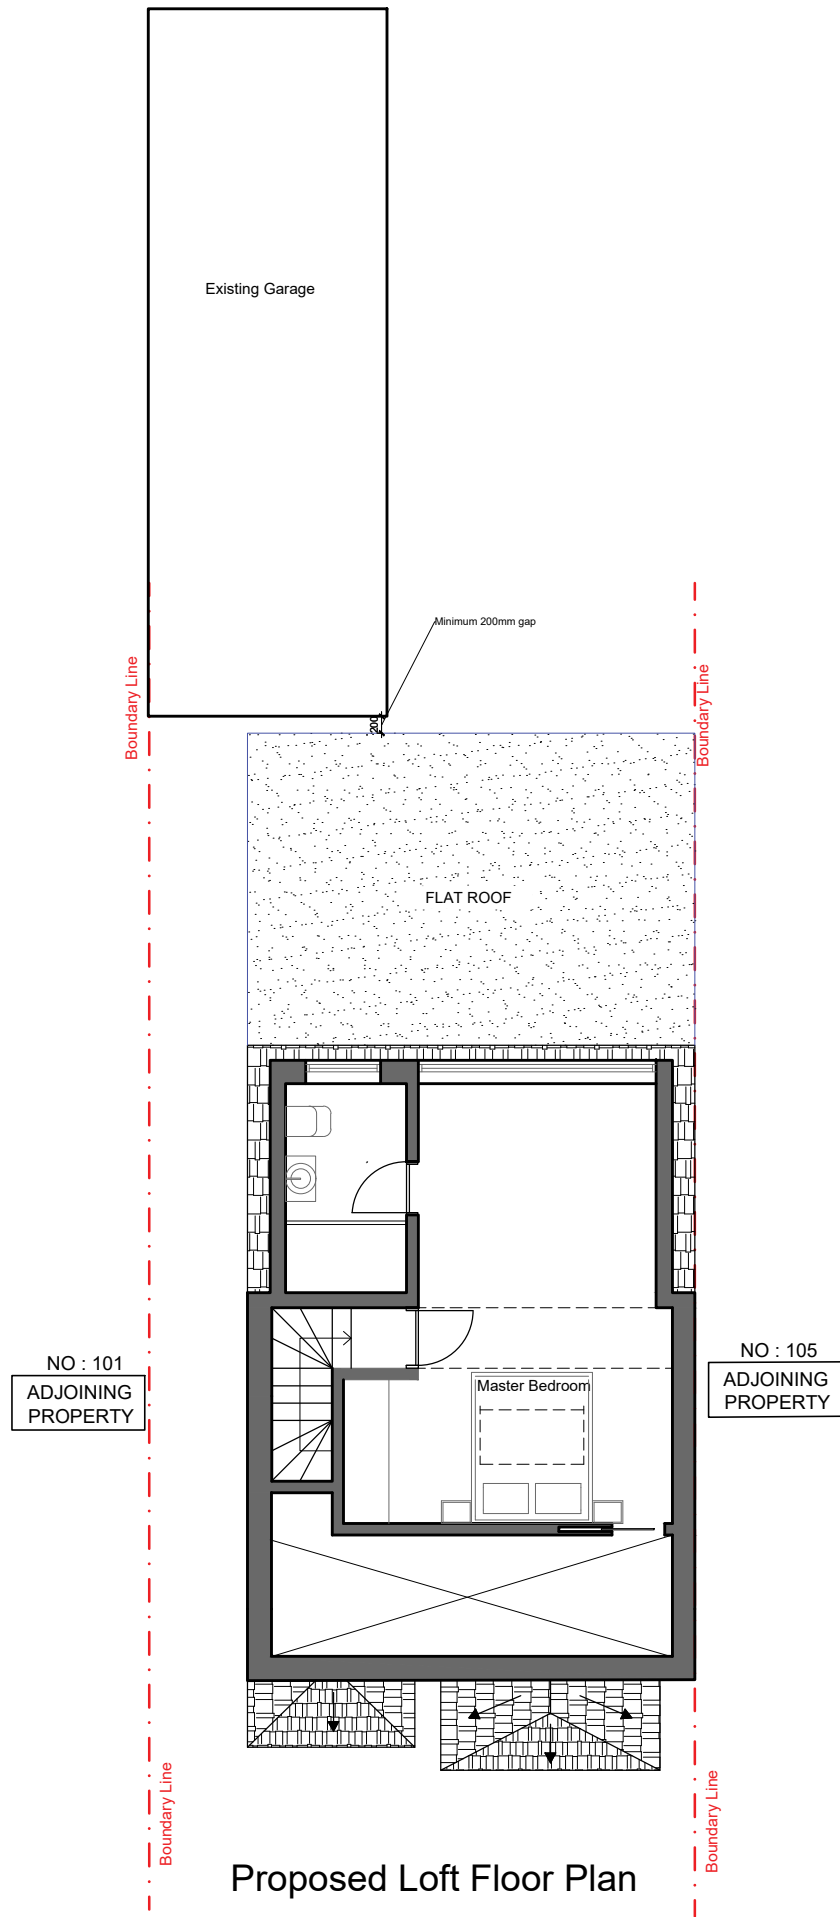

Proposed Loft Floor Plan

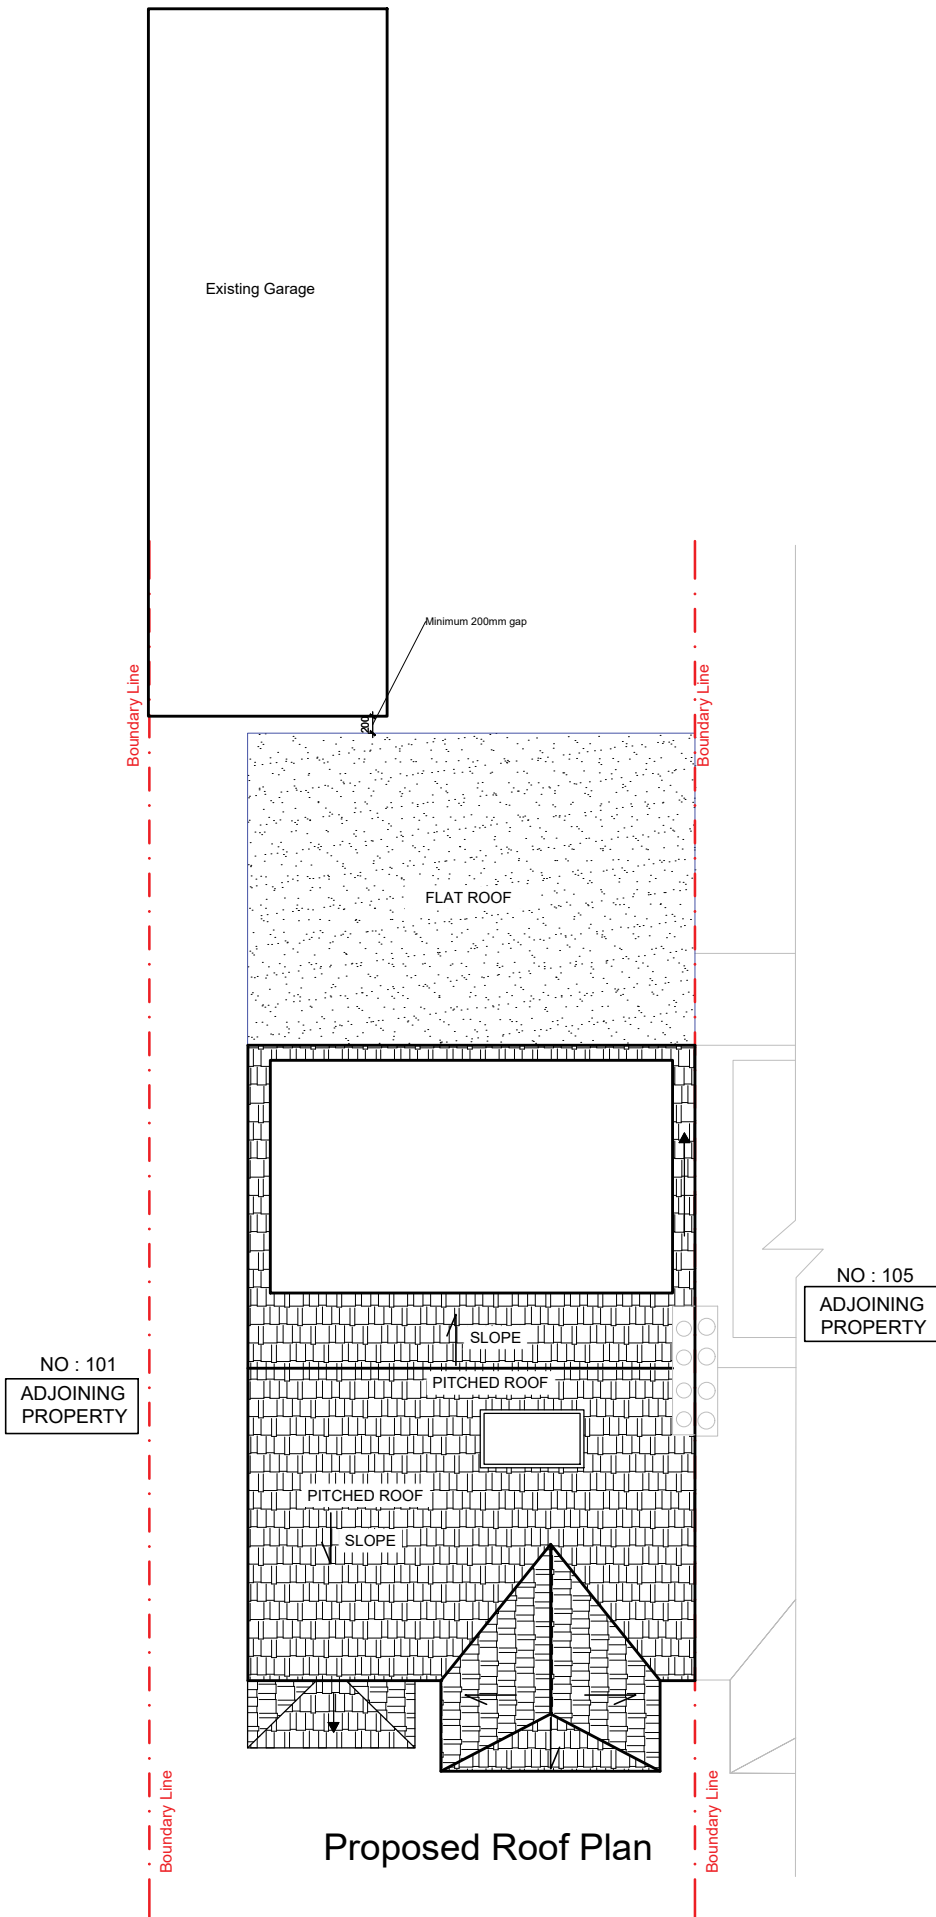

Proposed Roof Plan

 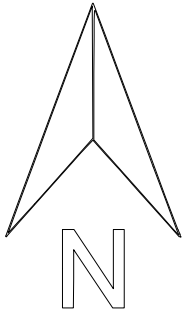

NOTES

1.DO NOT SCALE FROM THIS DRAWING
2.WORK TO FIGURED DIMENSIONS ONLY
3.THIS DRAWING IS COPYRIGHT OF STUDIO
INTEGRATE LTD AND SHOULD NOT BE REPRODUCED
WITHOUT THEIR EXPRESS PERMISSION

REV	DESCRIPTION	DRN	DATE
-----	-------------	-----	------



CLIENT

-

PROJECT

103-PR

DRAWING NAME

Existing Loft and Roof Plan

PROJECT ADDRESS

103 Perth road, London

DRAWING NO.

E-LRP-102

REV

P1

DATE

16/09/2025

DRAWN

MS


SCALE

1:100@A3

CHECKED

MG


1b, Russel Road, London, W14 8JA ,
+44 7473601166, www.studiointegrate.co.uk

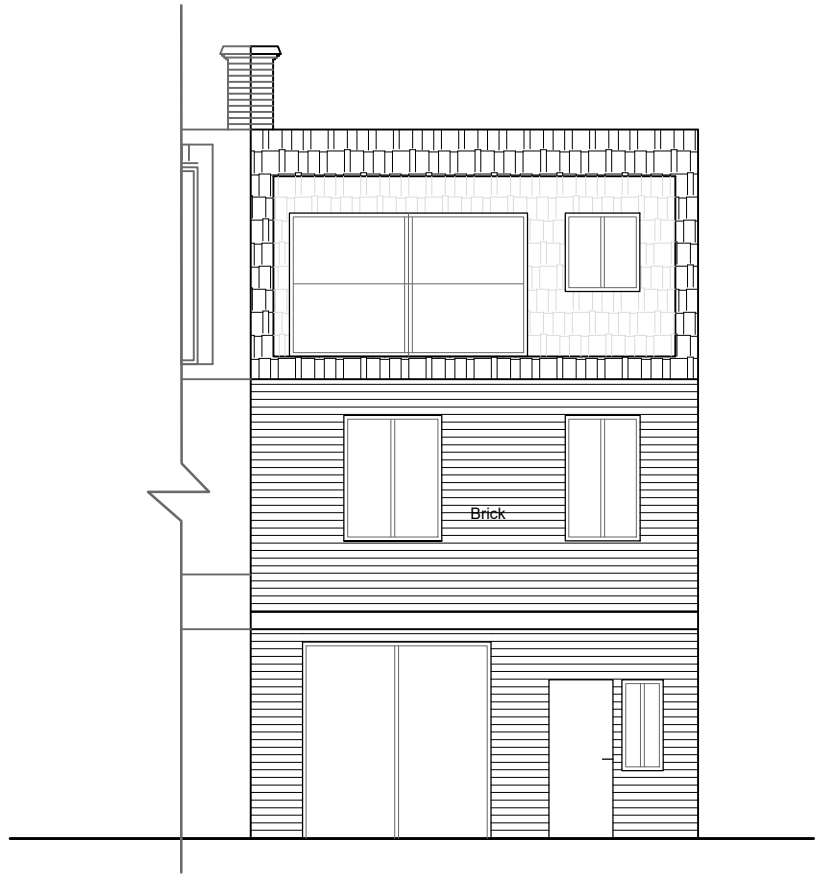


Existing Rear Elevation




Existing Front Elevation

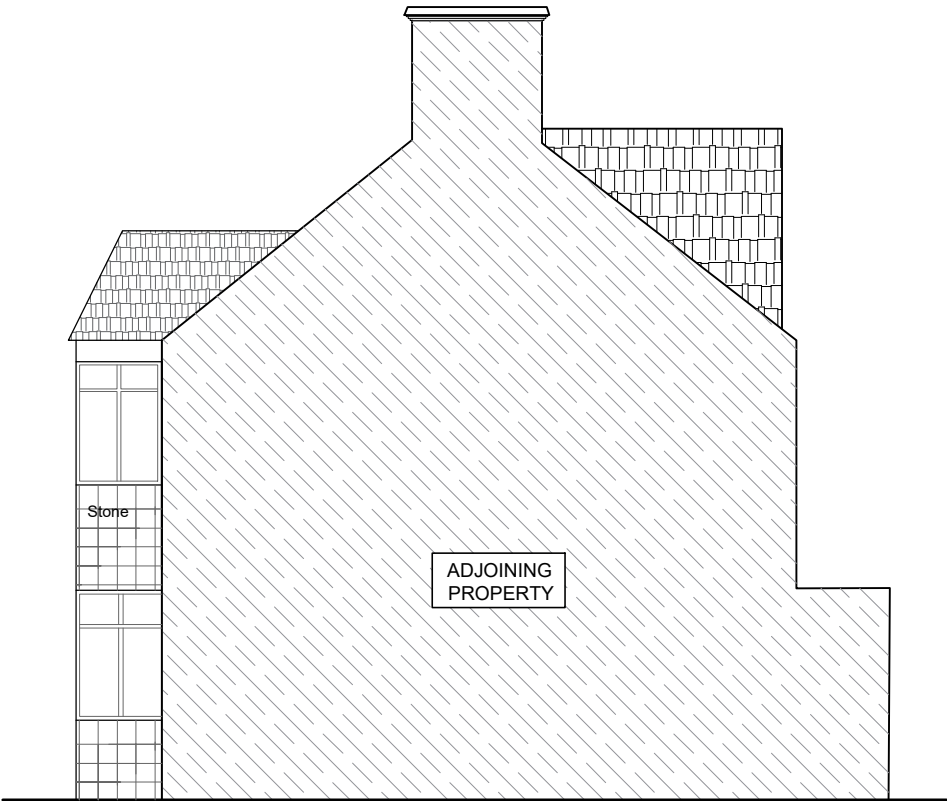

Existing Side Elevation

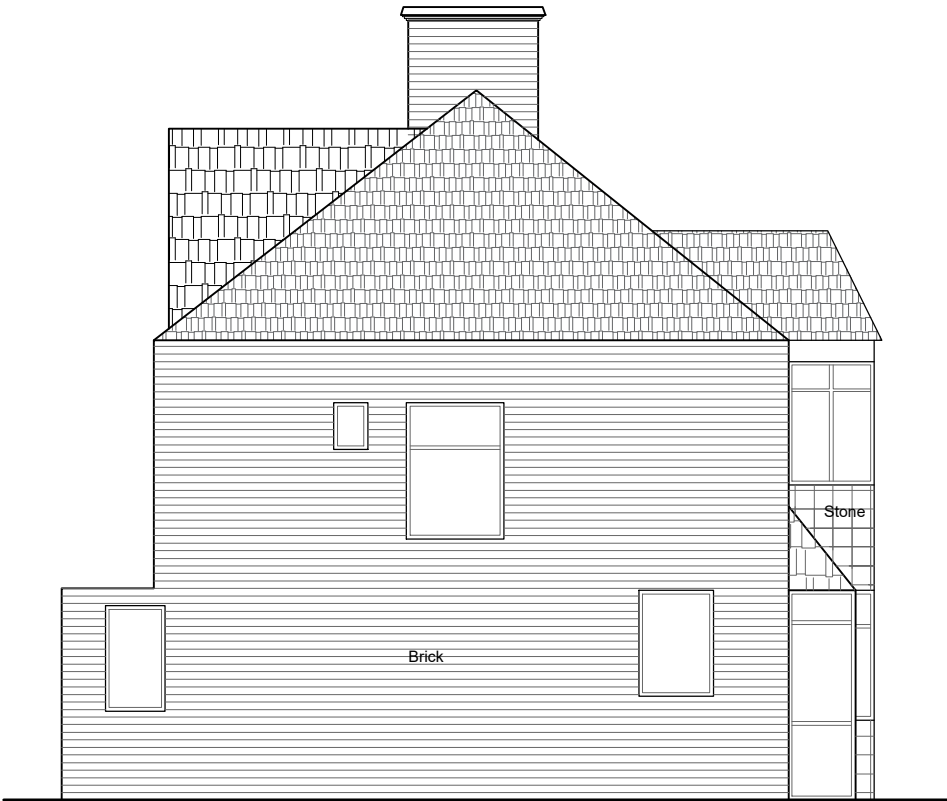

Existing Side Elevation

 

NOTES
1.DO NOT SCALE FROM THIS DRAWING
2.WORK TO FIGURED DIMENSIONS ONLY
3.THIS DRAWING IS COPYRIGHT OF STUDIO
INTEGRATE LTD AND SHOULD NOT BE REPRODUCED
WITHOUT THEIR EXPRESS PERMISSION

REV	DESCRIPTION	DRN	DATE
-----	-------------	-----	------



CLIENT
-

PROJECT
103-PR

DRAWING NAME
Existing Elevation


PROJECT ADDRESS
103 Perth road, London

DRAWING NO.	REV
E-FRS-201	P1

DATE	DRAWN
16/09/2025	MS

SCALE	CHECKED
1:100@A3	MG


1b, Russel Road, London, W14 8JA ,
+44 7473601166, www.studiointegrate.co.uk

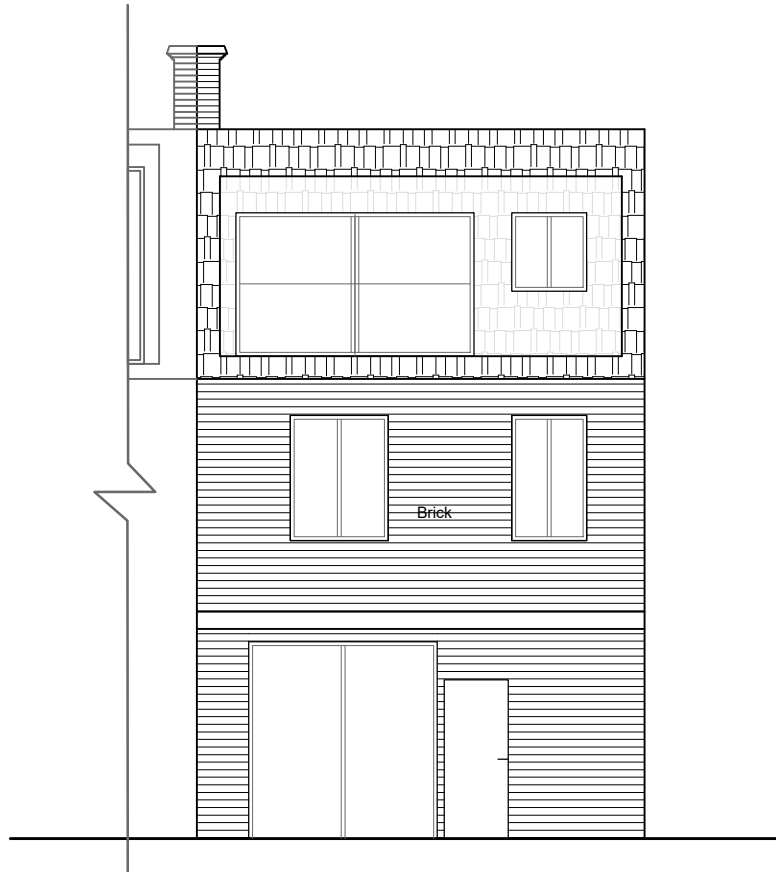


Proposed Rear Elevation




Proposed Front Elevation

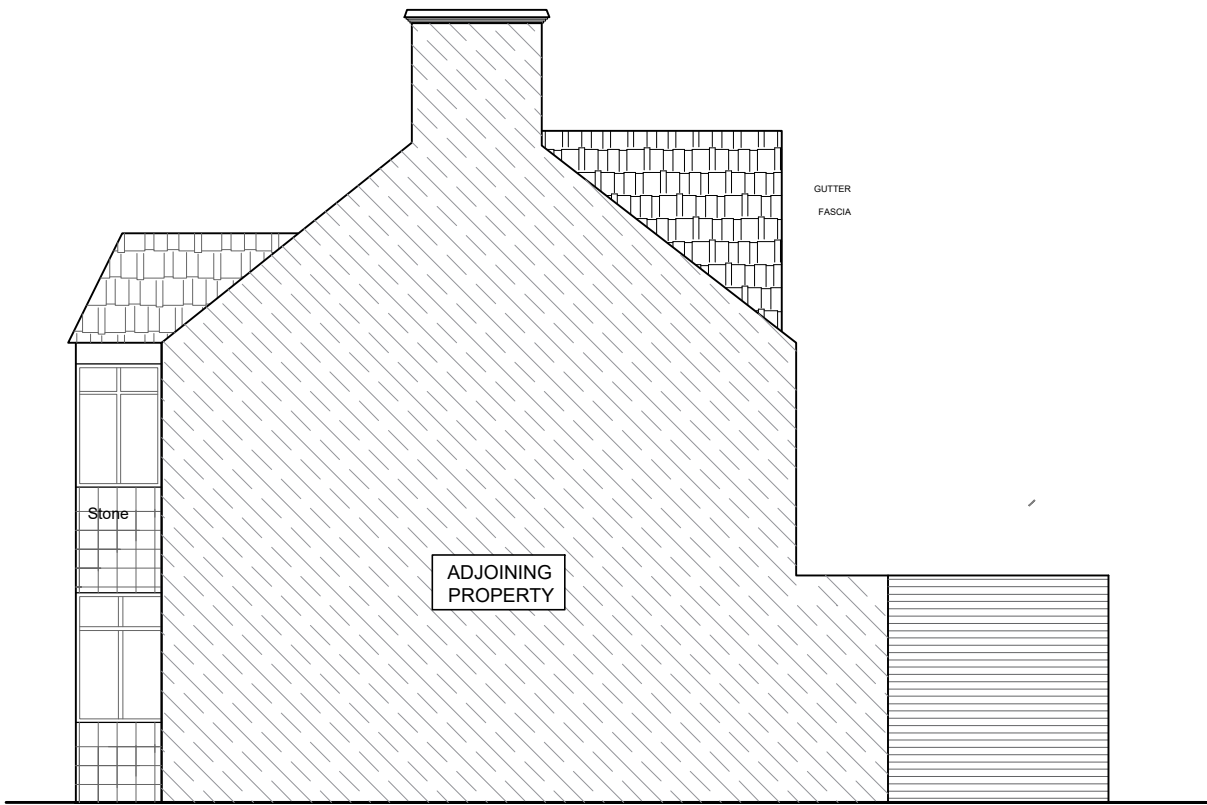

Proposed Side Elevation

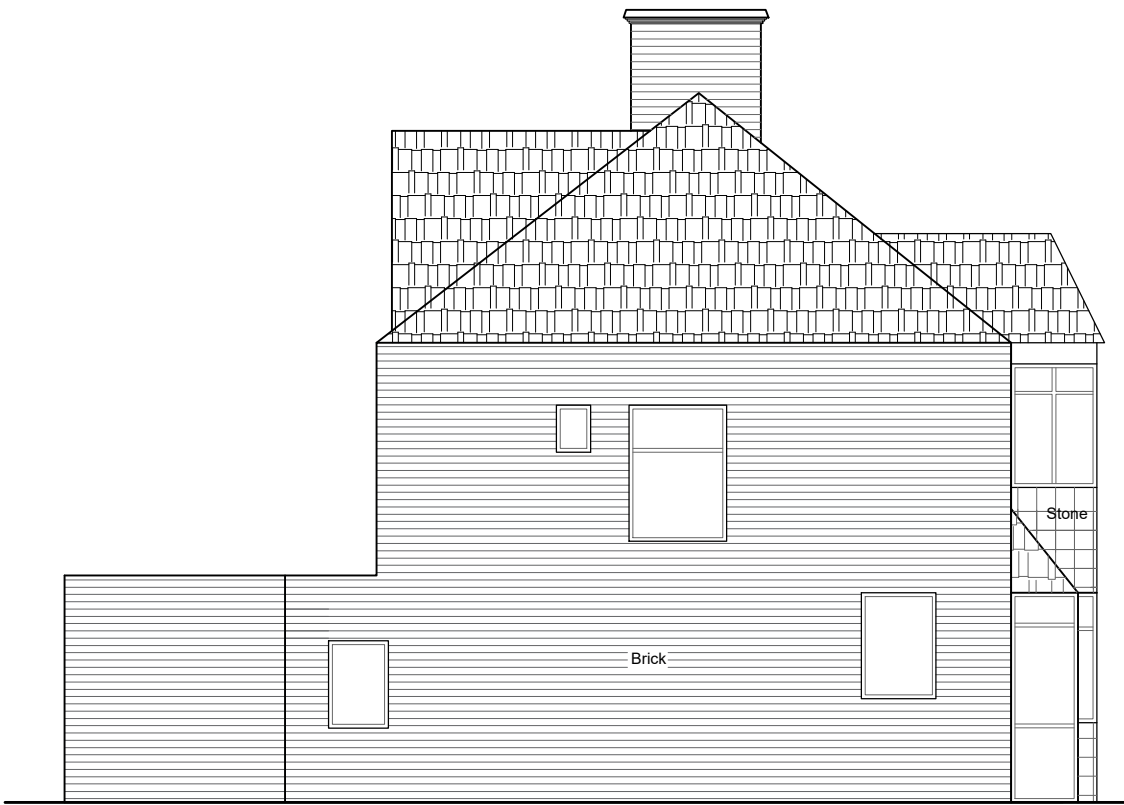

Proposed Side Elevation

 

NOTES
1.DO NOT SCALE FROM THIS DRAWING
2.WORK TO FIGURED DIMENSIONS ONLY
3.THIS DRAWING IS COPYRIGHT OF STUDIO
INTEGRATE LTD AND SHOULD NOT BE REPRODUCED
WITHOUT THEIR EXPRESS PERMISSION

REV	DESCRIPTION	DRN	DATE
-----	-------------	-----	------



CLIENT -	
PROJECT 103-PR	
DRAWING NAME Existing Elevation	
PROJECT ADDRESS 103 Perth road, London	
DRAWING NO. E-FRS-201	REV P1
DATE 16/09/2025	DRAWN MS
SCALE 1:100@A3	CHECKED MG
1b, Russel Road, London, W14 8JA , +44 7473601166, www.studiointegrate.co.uk	