




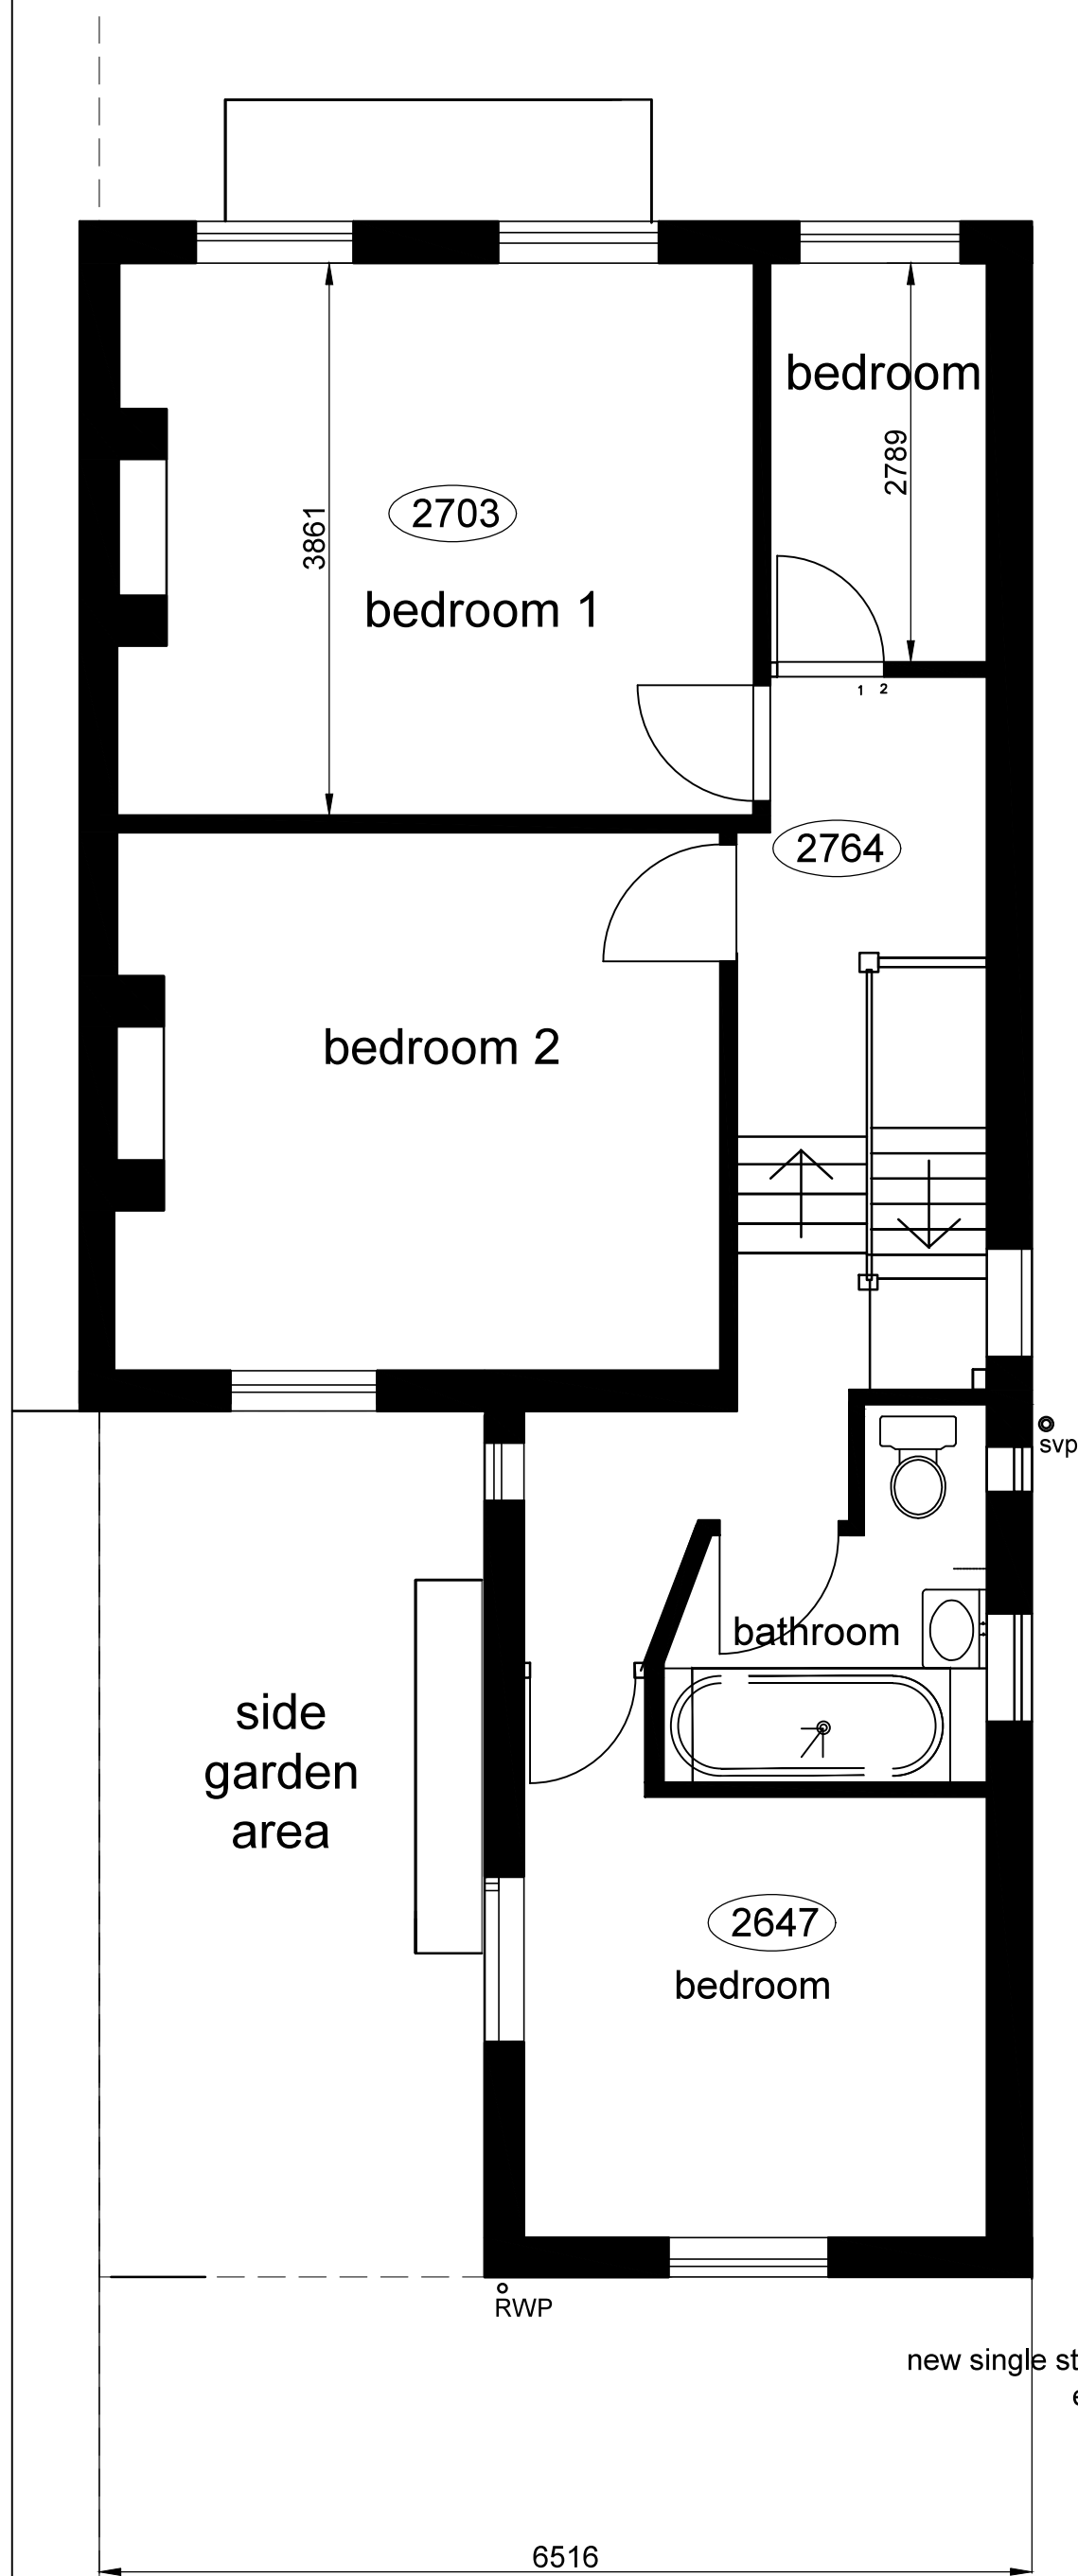


first floor plan
as existing scale 1-50@ A3

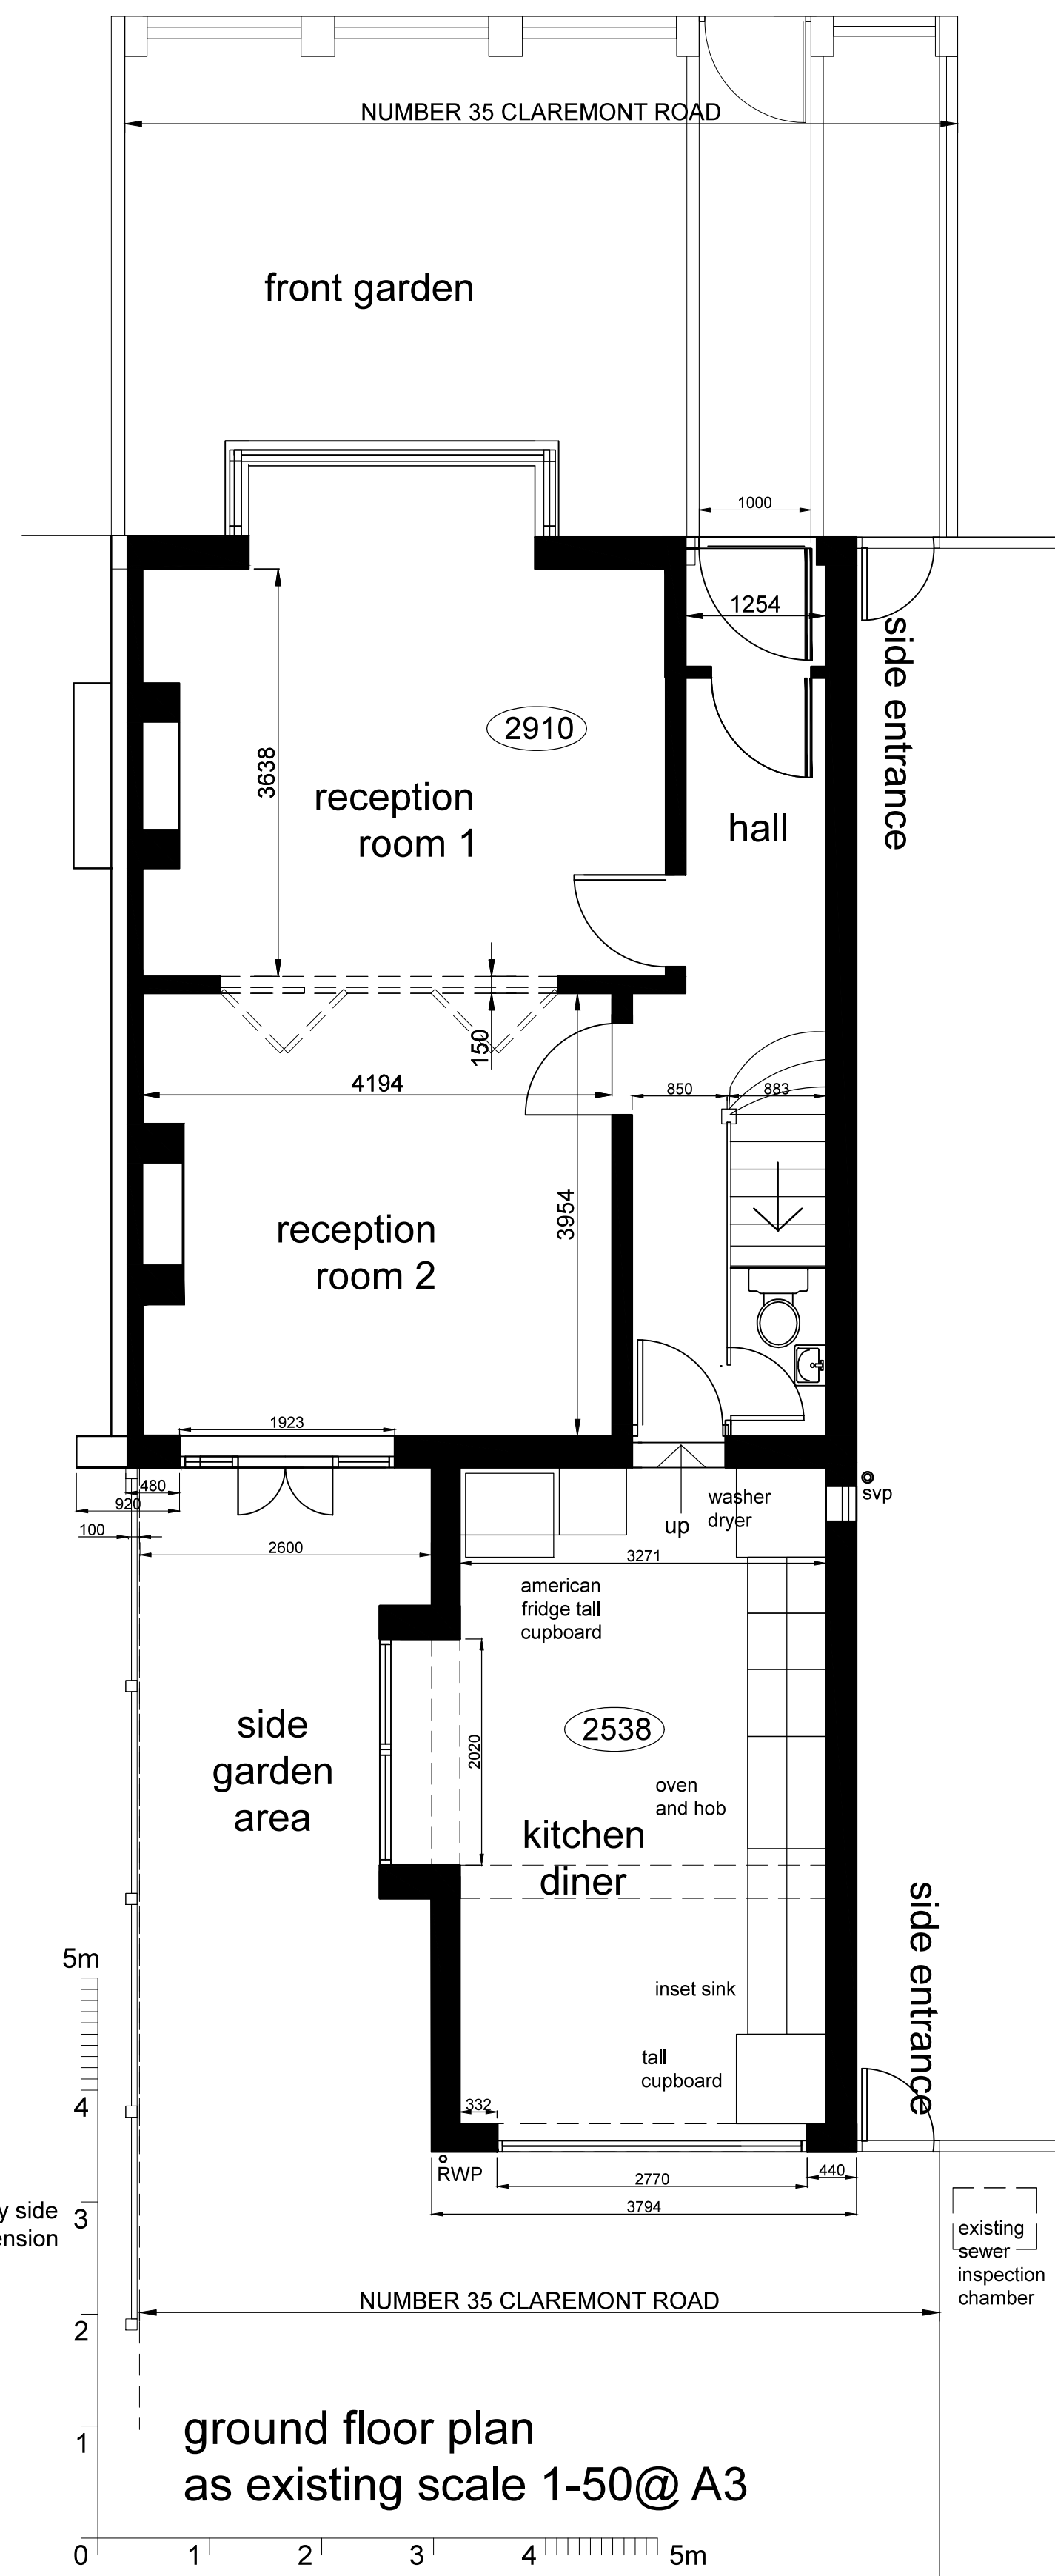

ground floor plan
as existing scale 1-50@ A3

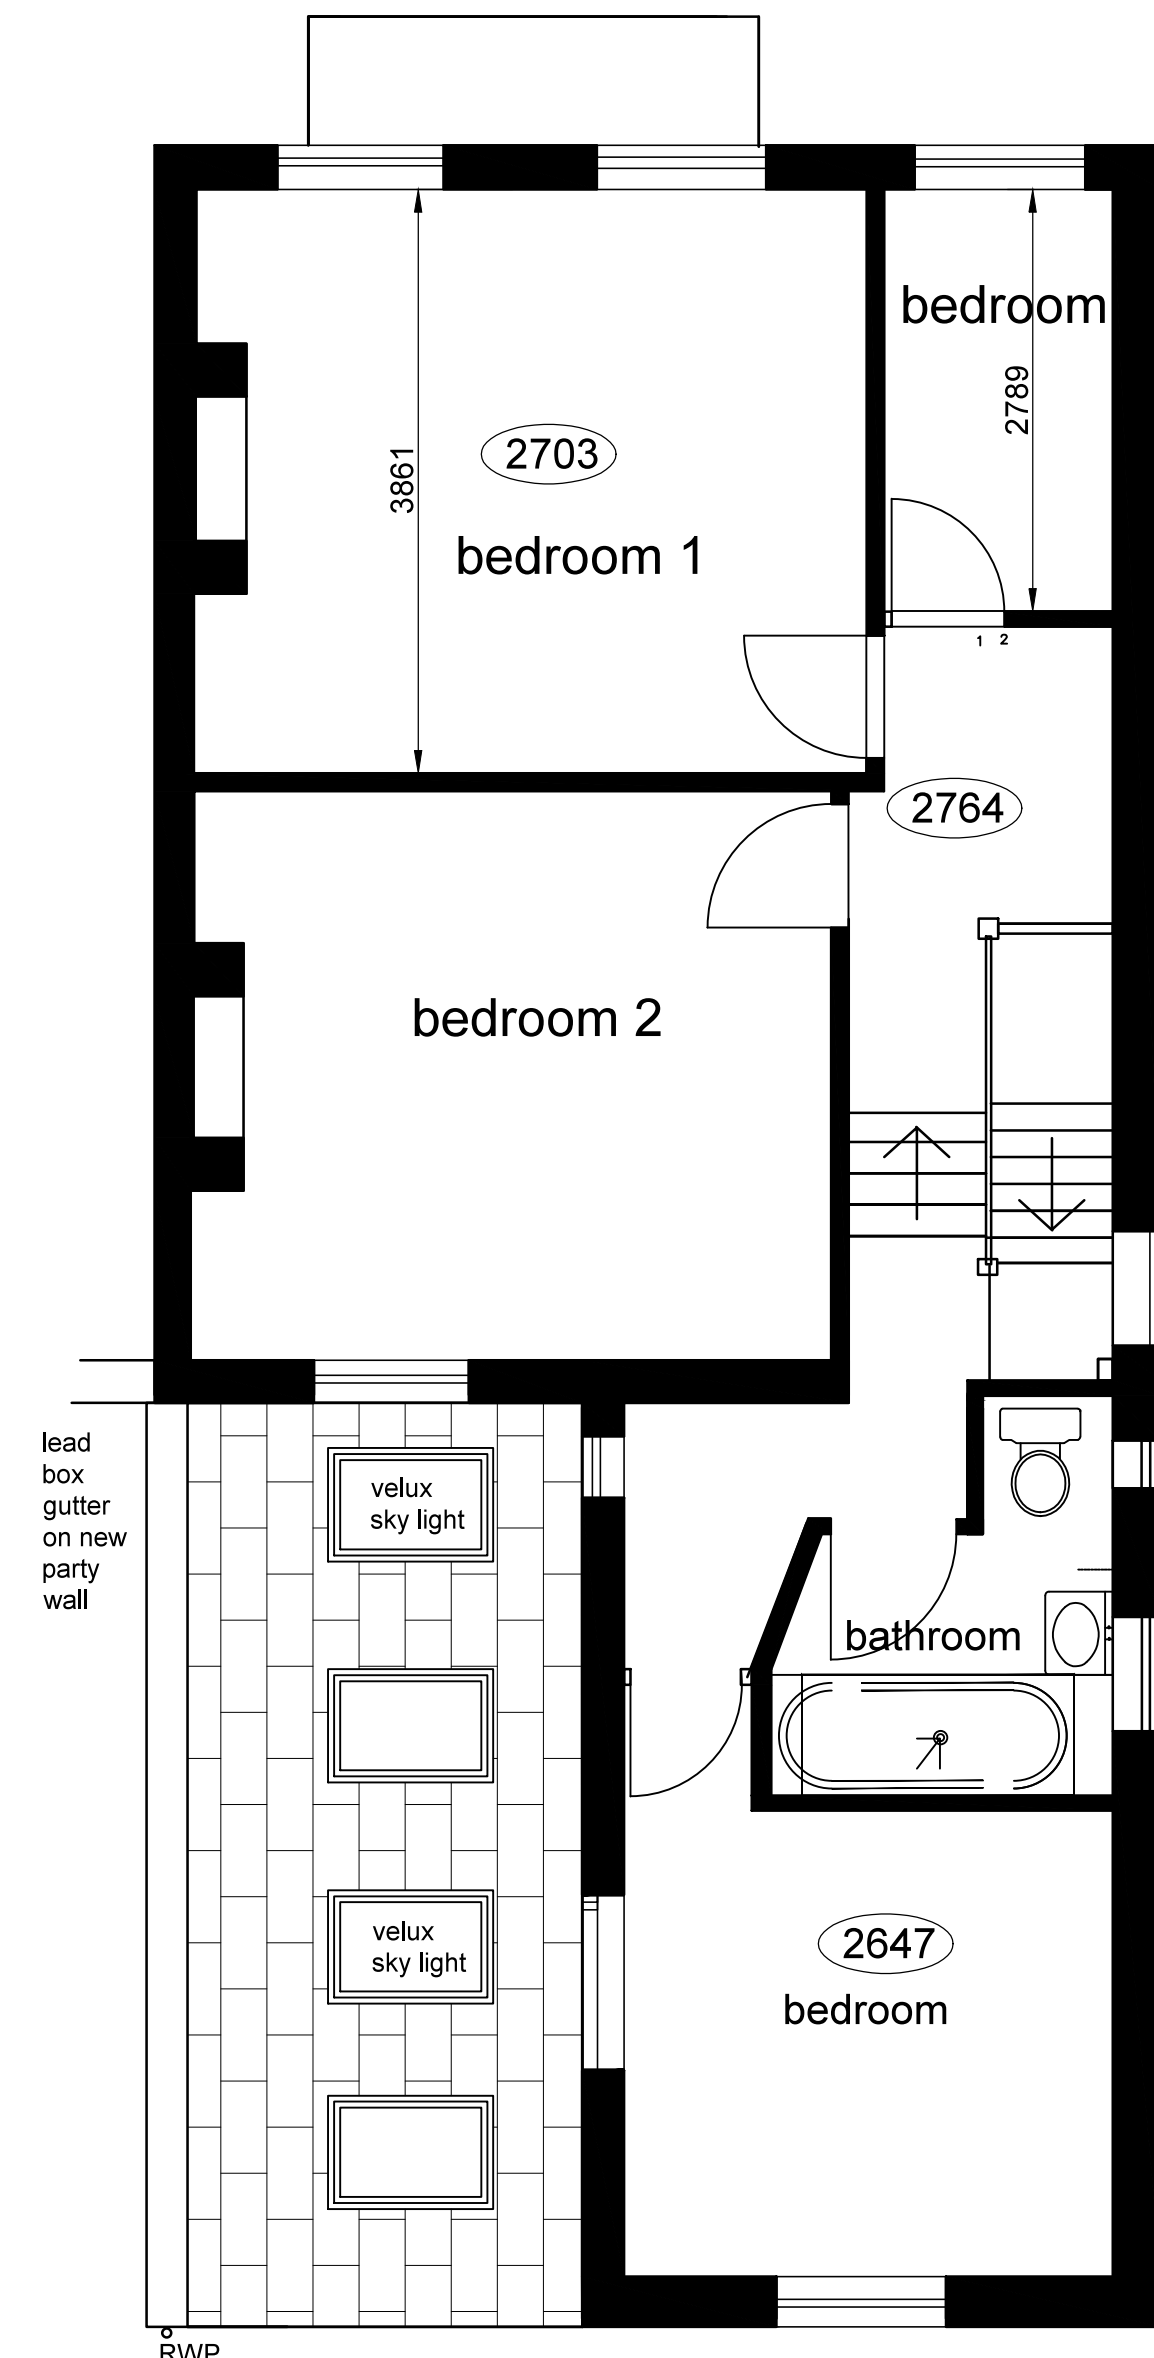

first floor plan
as proposed scale 1-50@ A3

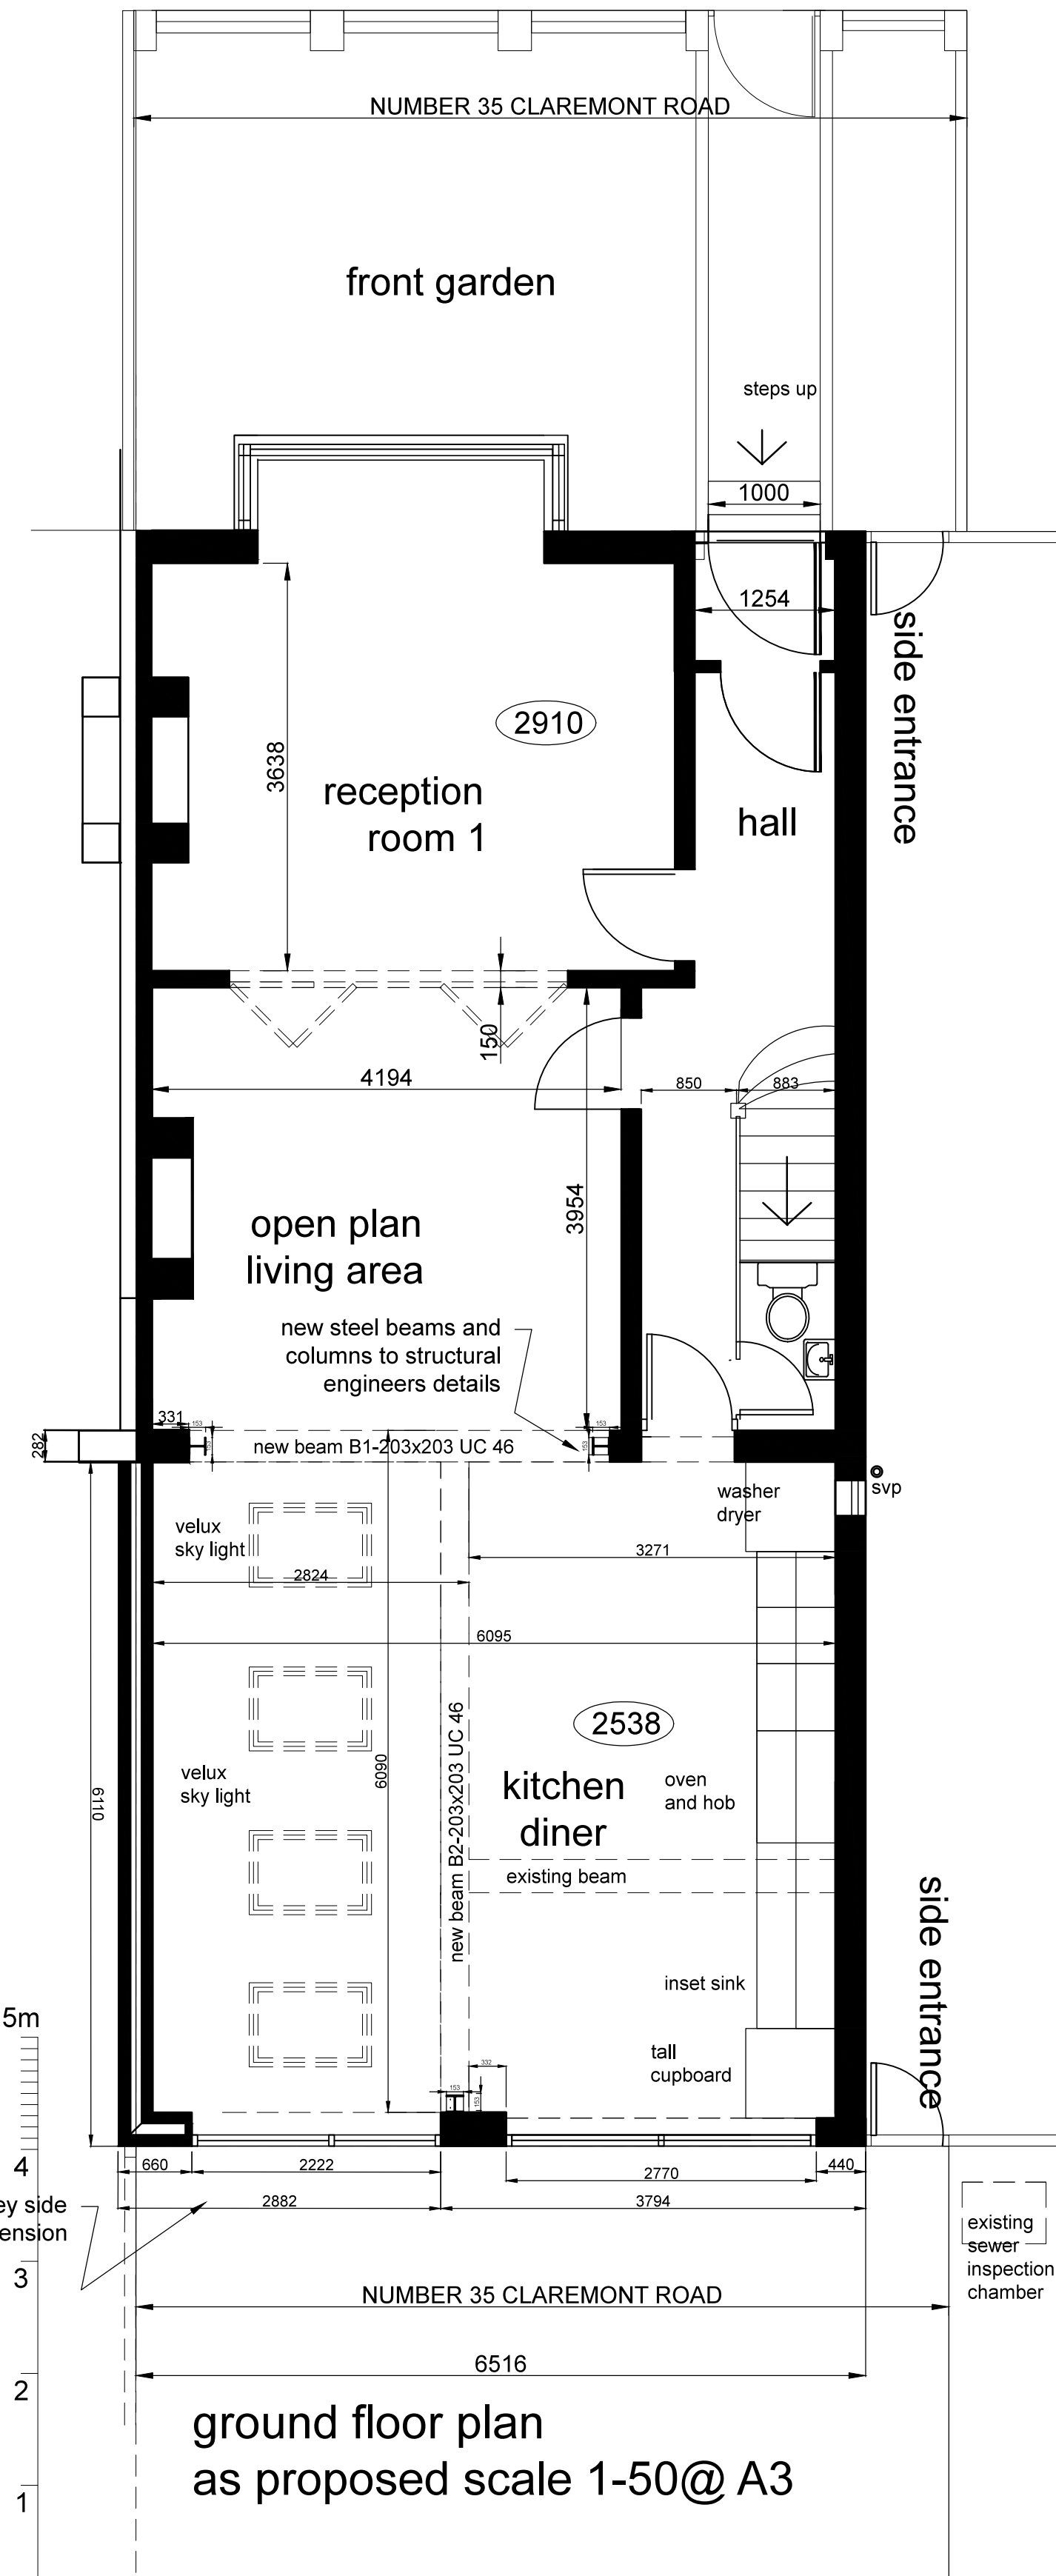

ground floor plan
as proposed scale 1-50@ A3

REV.	NOTES	DATE	BY
DO NOT SCALE. WRITTEN DIMENSIONS TO BE USED IN PREFERENCE TO SCALED DIMENSIONS. ALL DIMENSIONS TO BE CHECKED ON SITE BY CONTRACTOR & ALL DISCREPANCIES TO BE REPORTED TO SMITH COLDHAM DESIGN LTD.			
CLIENT			
Ms Joelle Liblink			
JOB TITLE			
35 Clarendon Road Highgate			
DRAWING TITLE			
Existing and Proposed Plans			
SCALE		DRAWING No	
1-50 @ A1		6165-26-100	
DATE		REVISION	
Sept 2026			
DRAWN BY			
Patrick Smith MCSD			
 smith coldham design ltd 55 LIME GROVE, RUSSLIP, MIDDLESEX, HA4 6RL M: 07774 476519 T: 020 8869 9681 E: patrick@smithcoldham.net design - architecture - brand development - project management			