


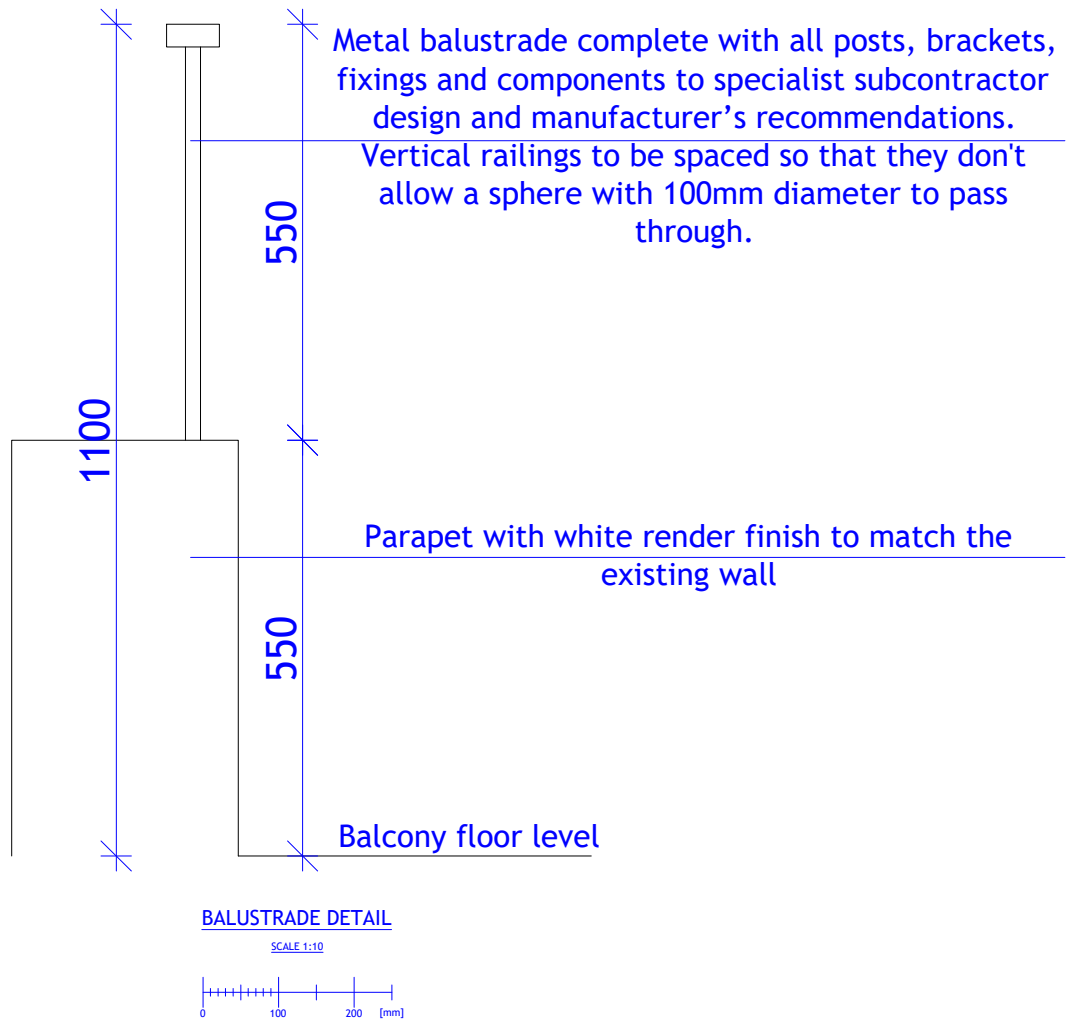
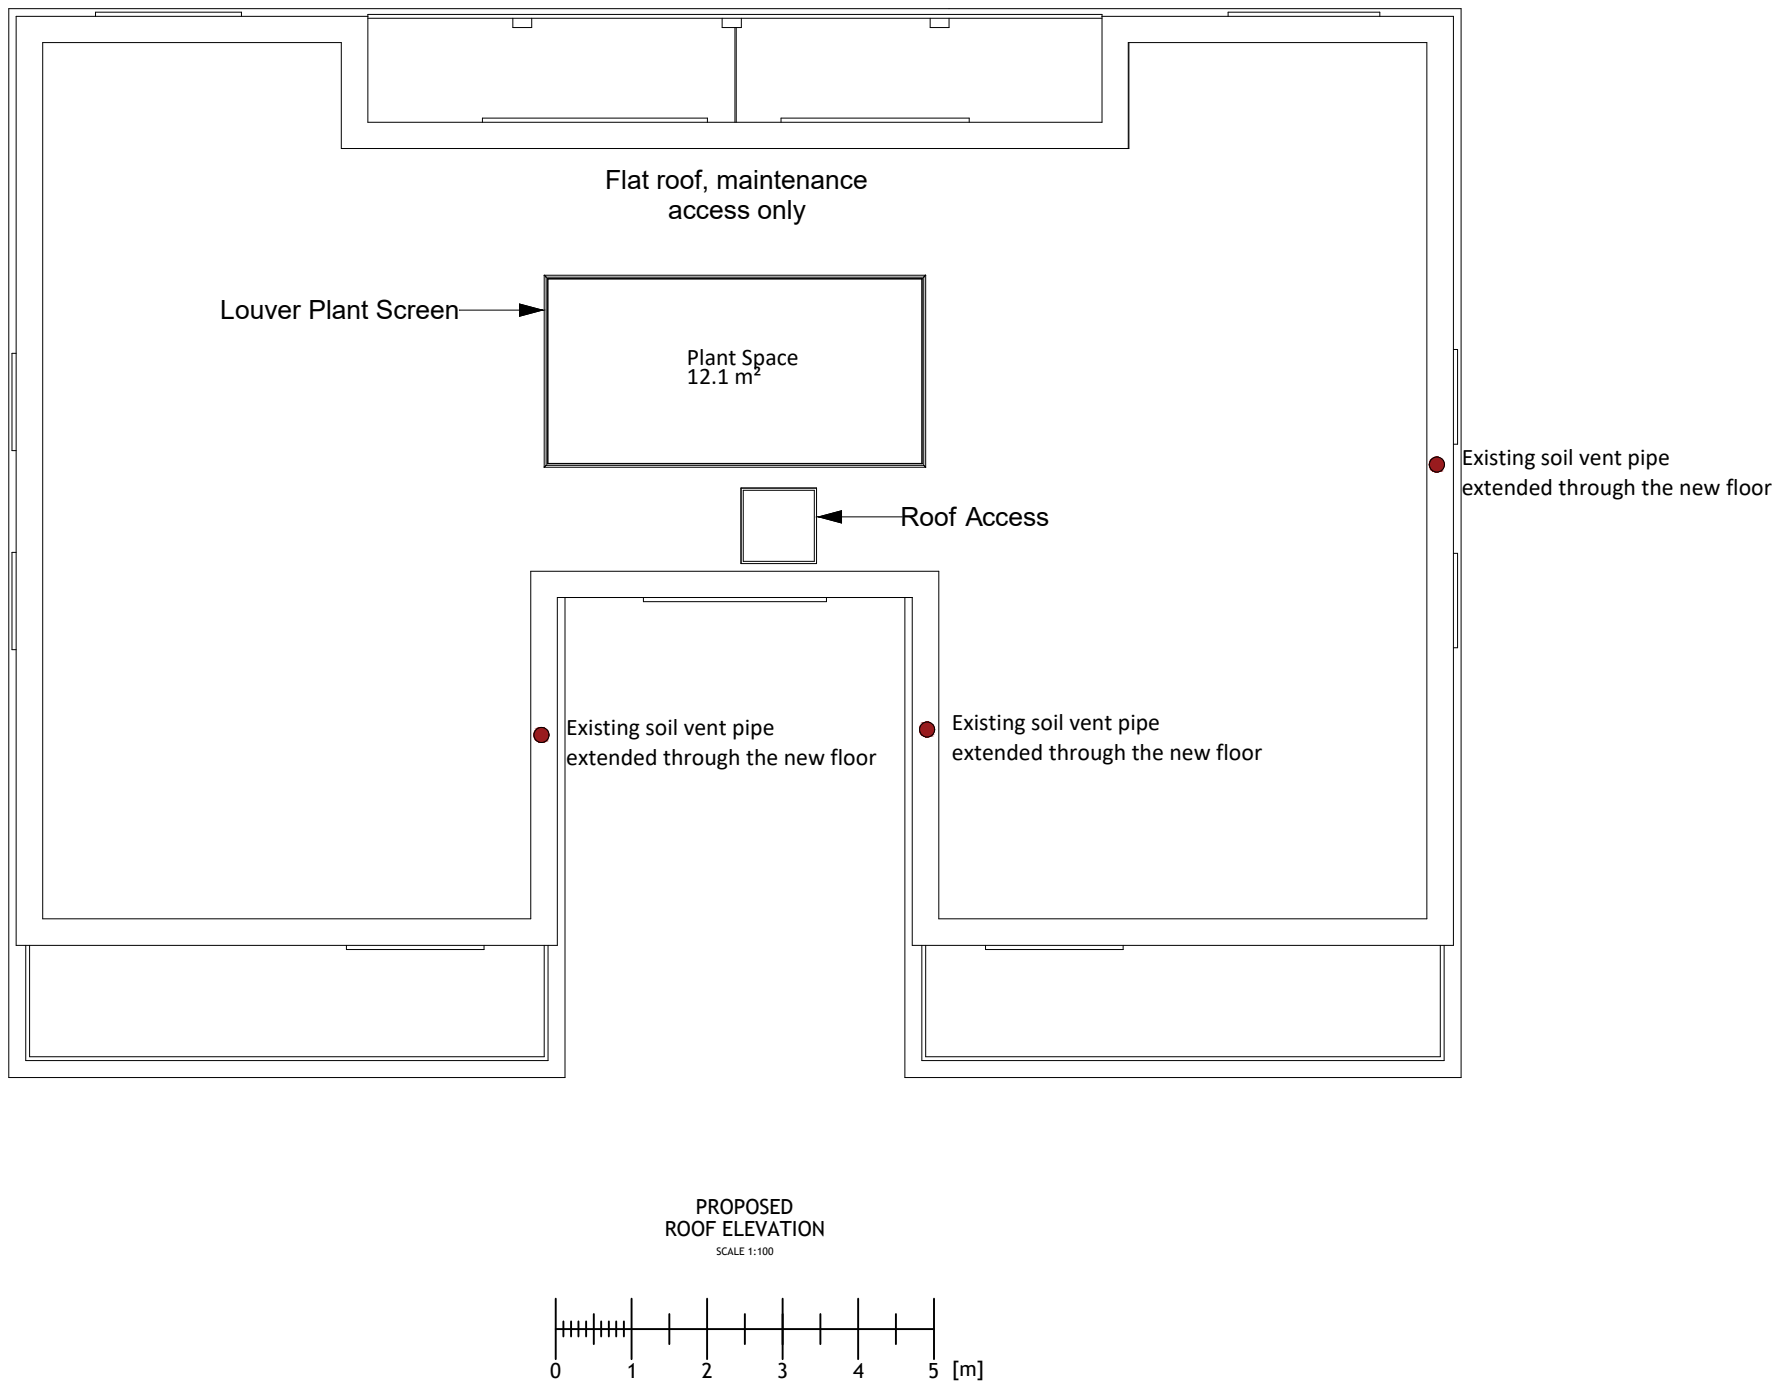
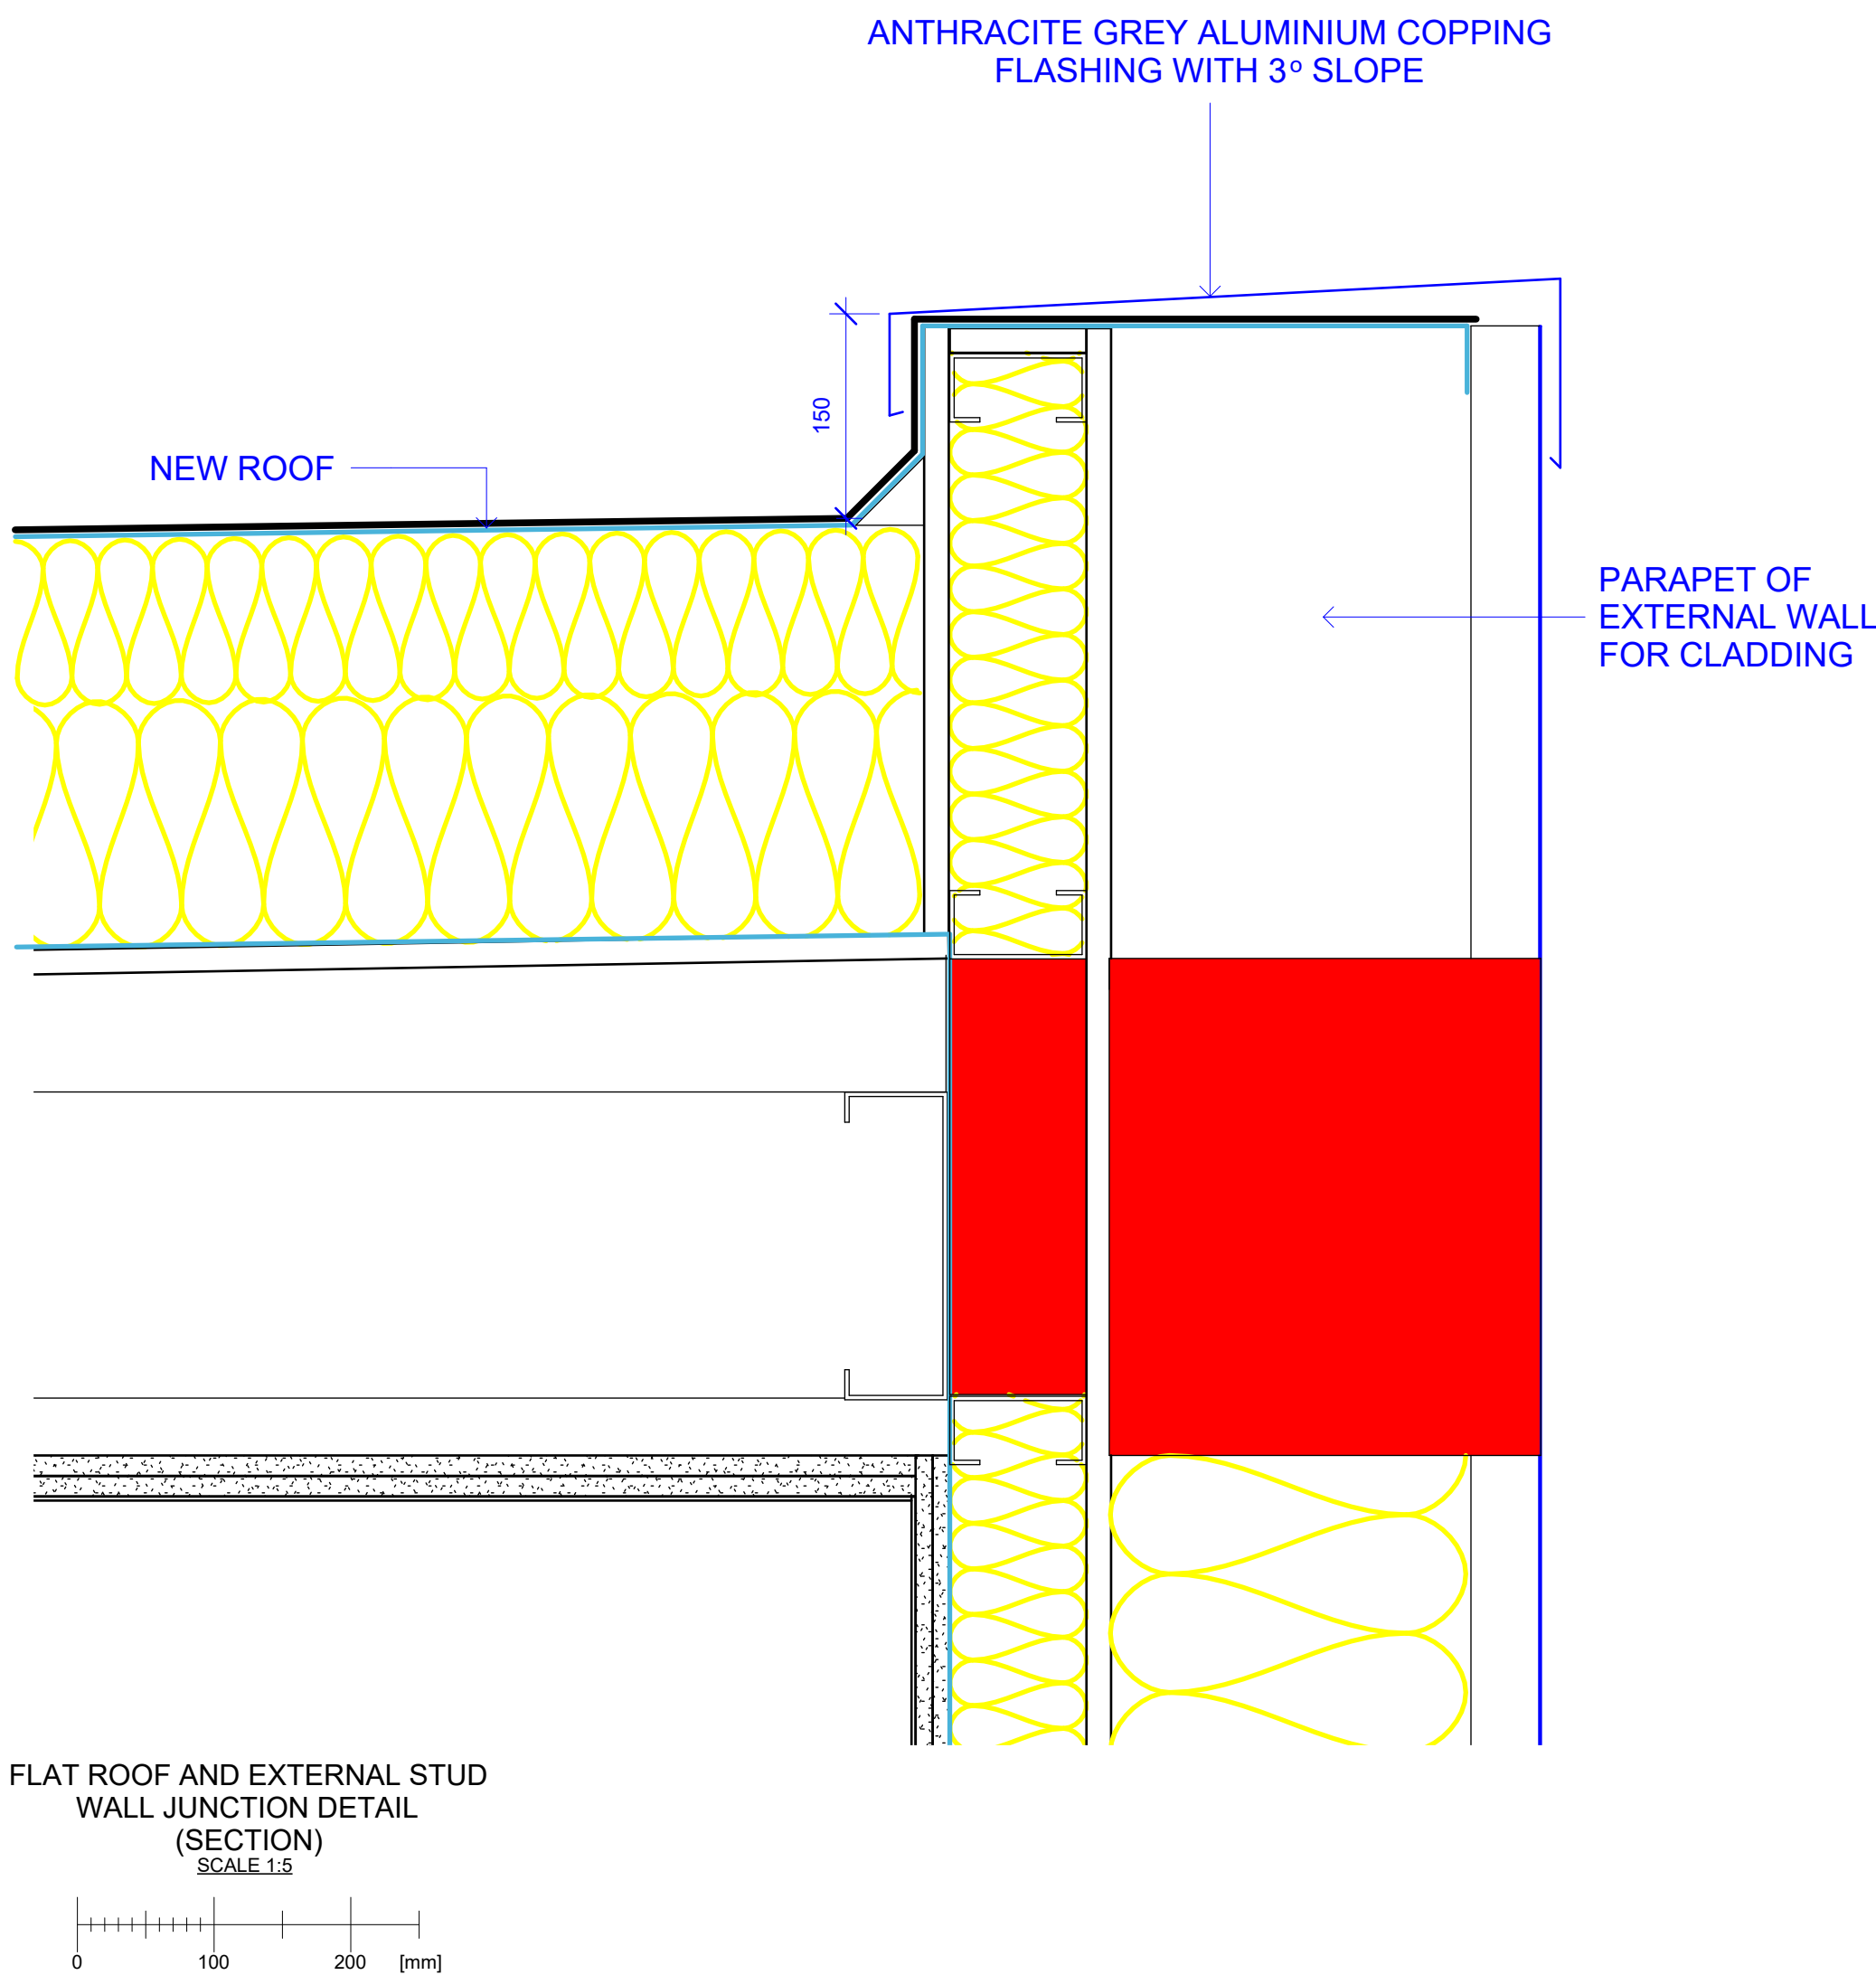
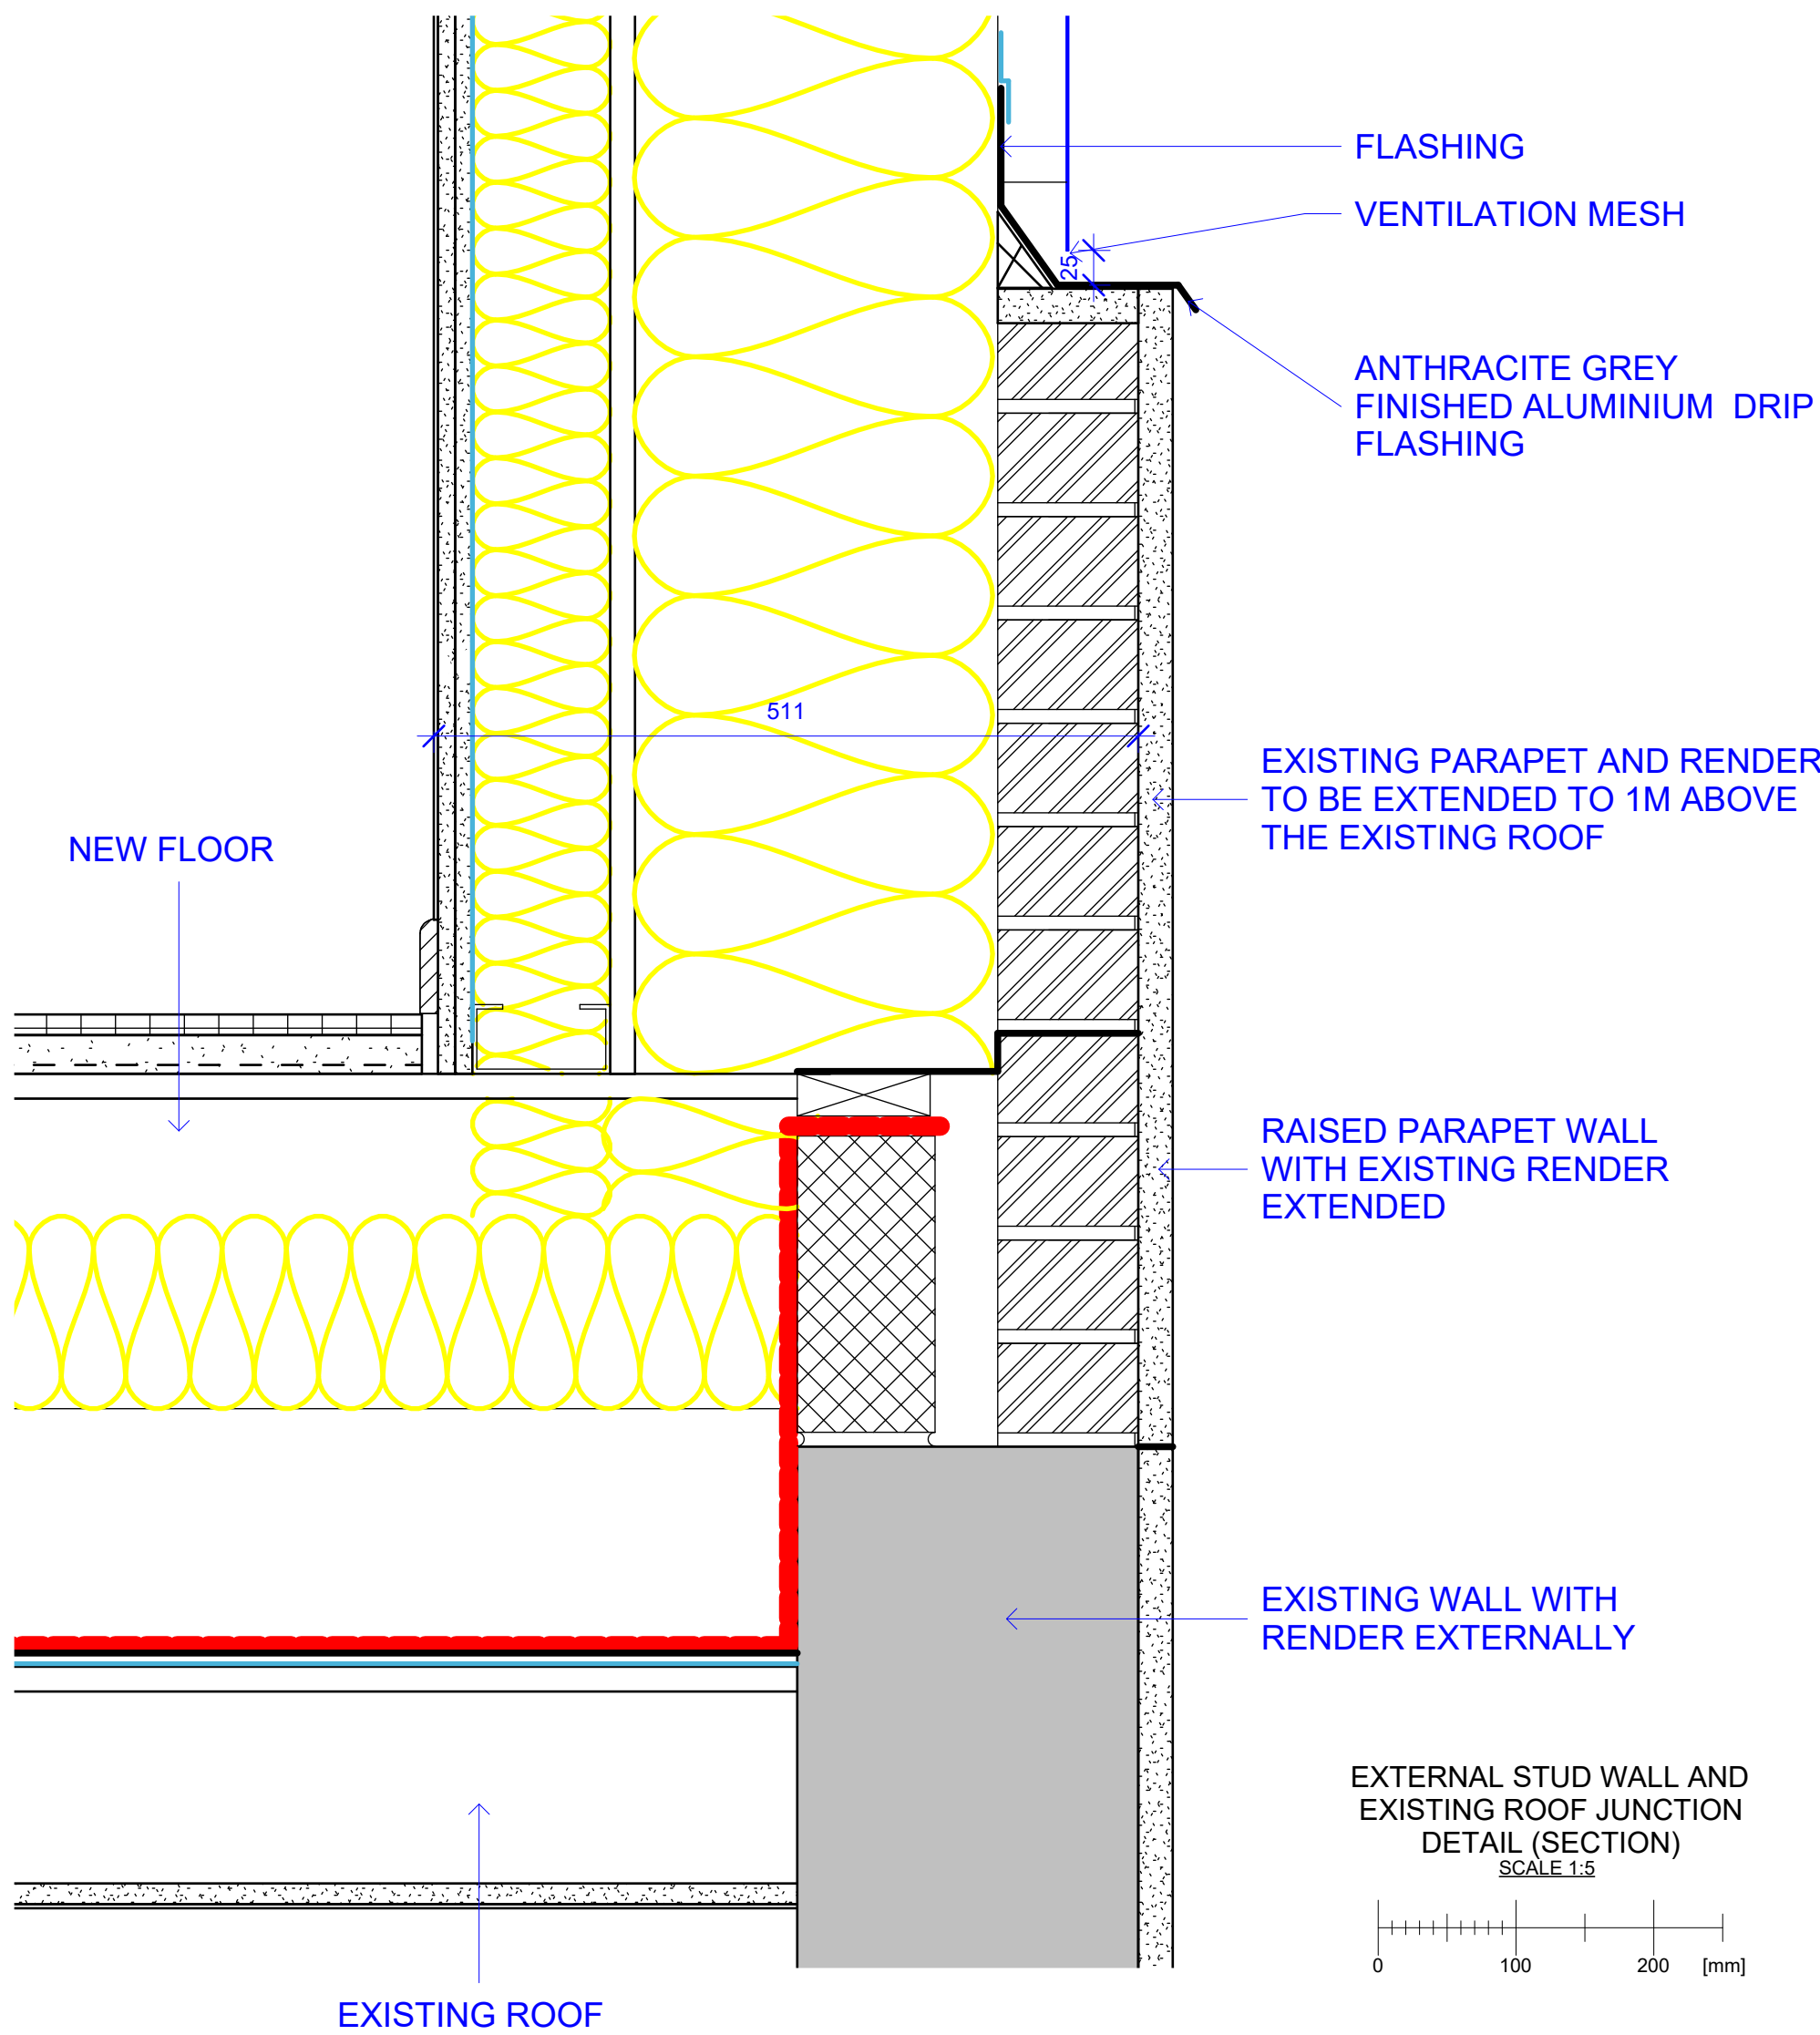


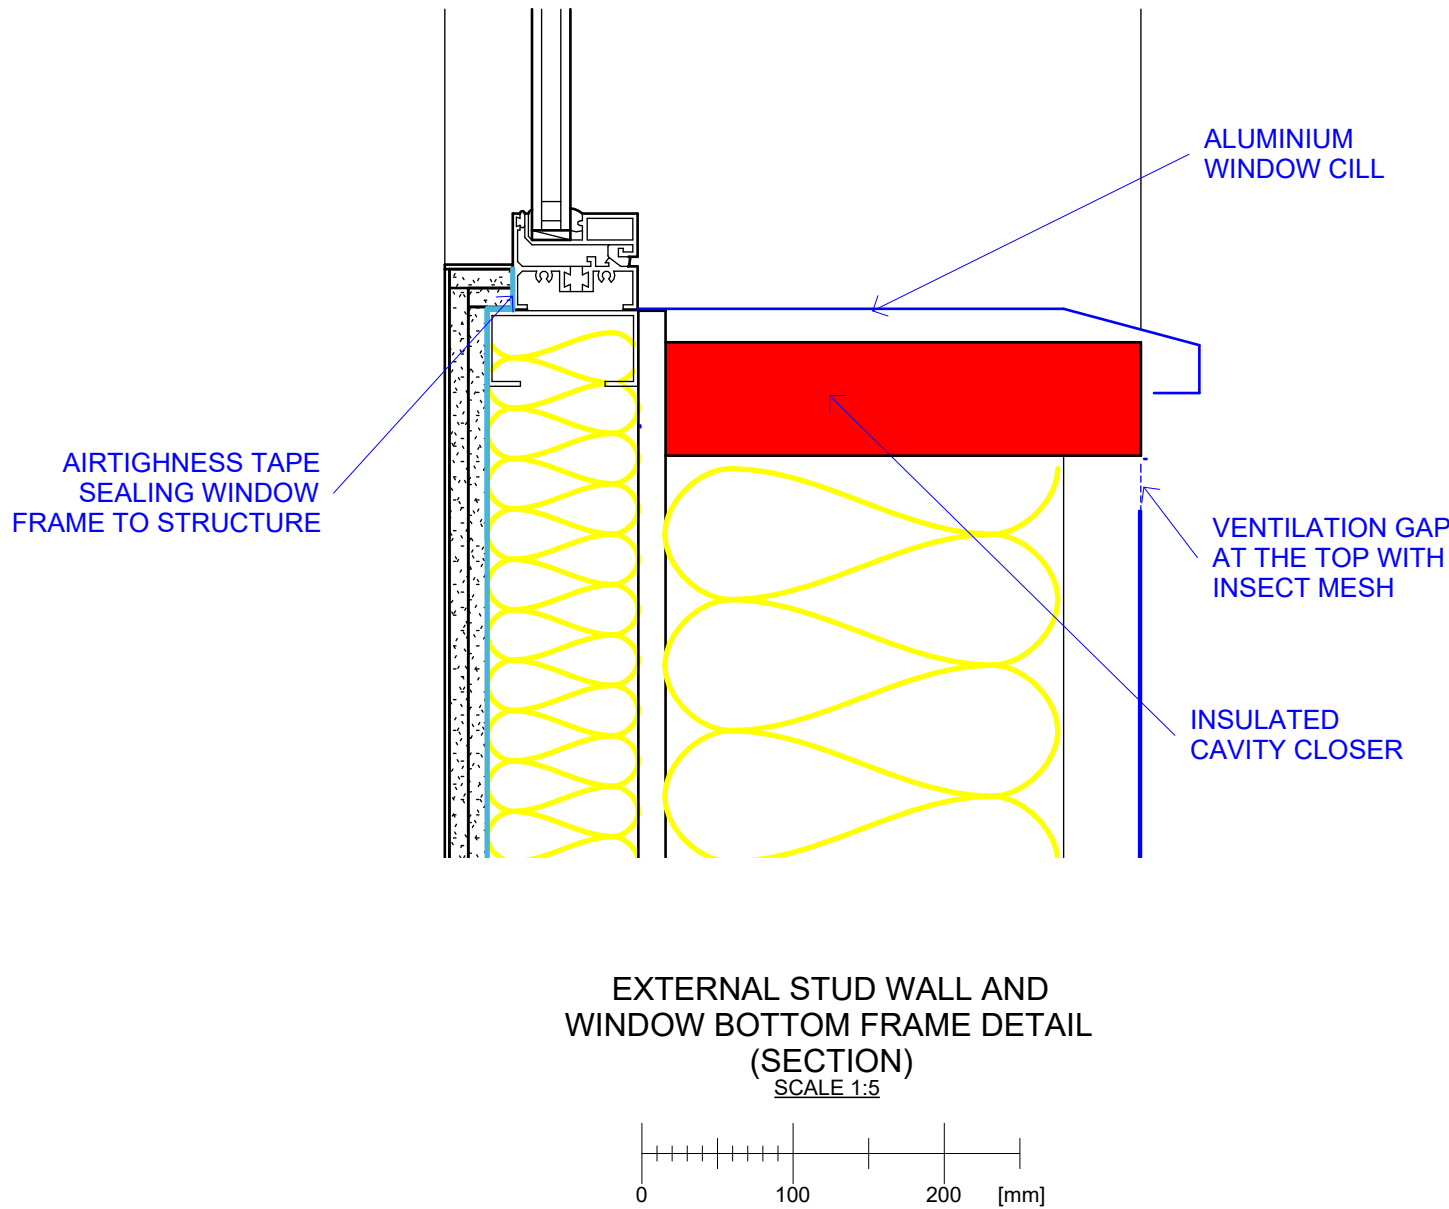

- MATERIAL SCHEDULE
- White K-rend silicone render with colour to match the existing
 - Brushed bronze metal cladding
 - Anthracite grey double glazed windows and doors (RAL 7016)
 - Anthracite grey steel baluster(RAL 7016)
 - Light grey louver plant screen
 - Terracotta fixed grille for kitchen ventilation

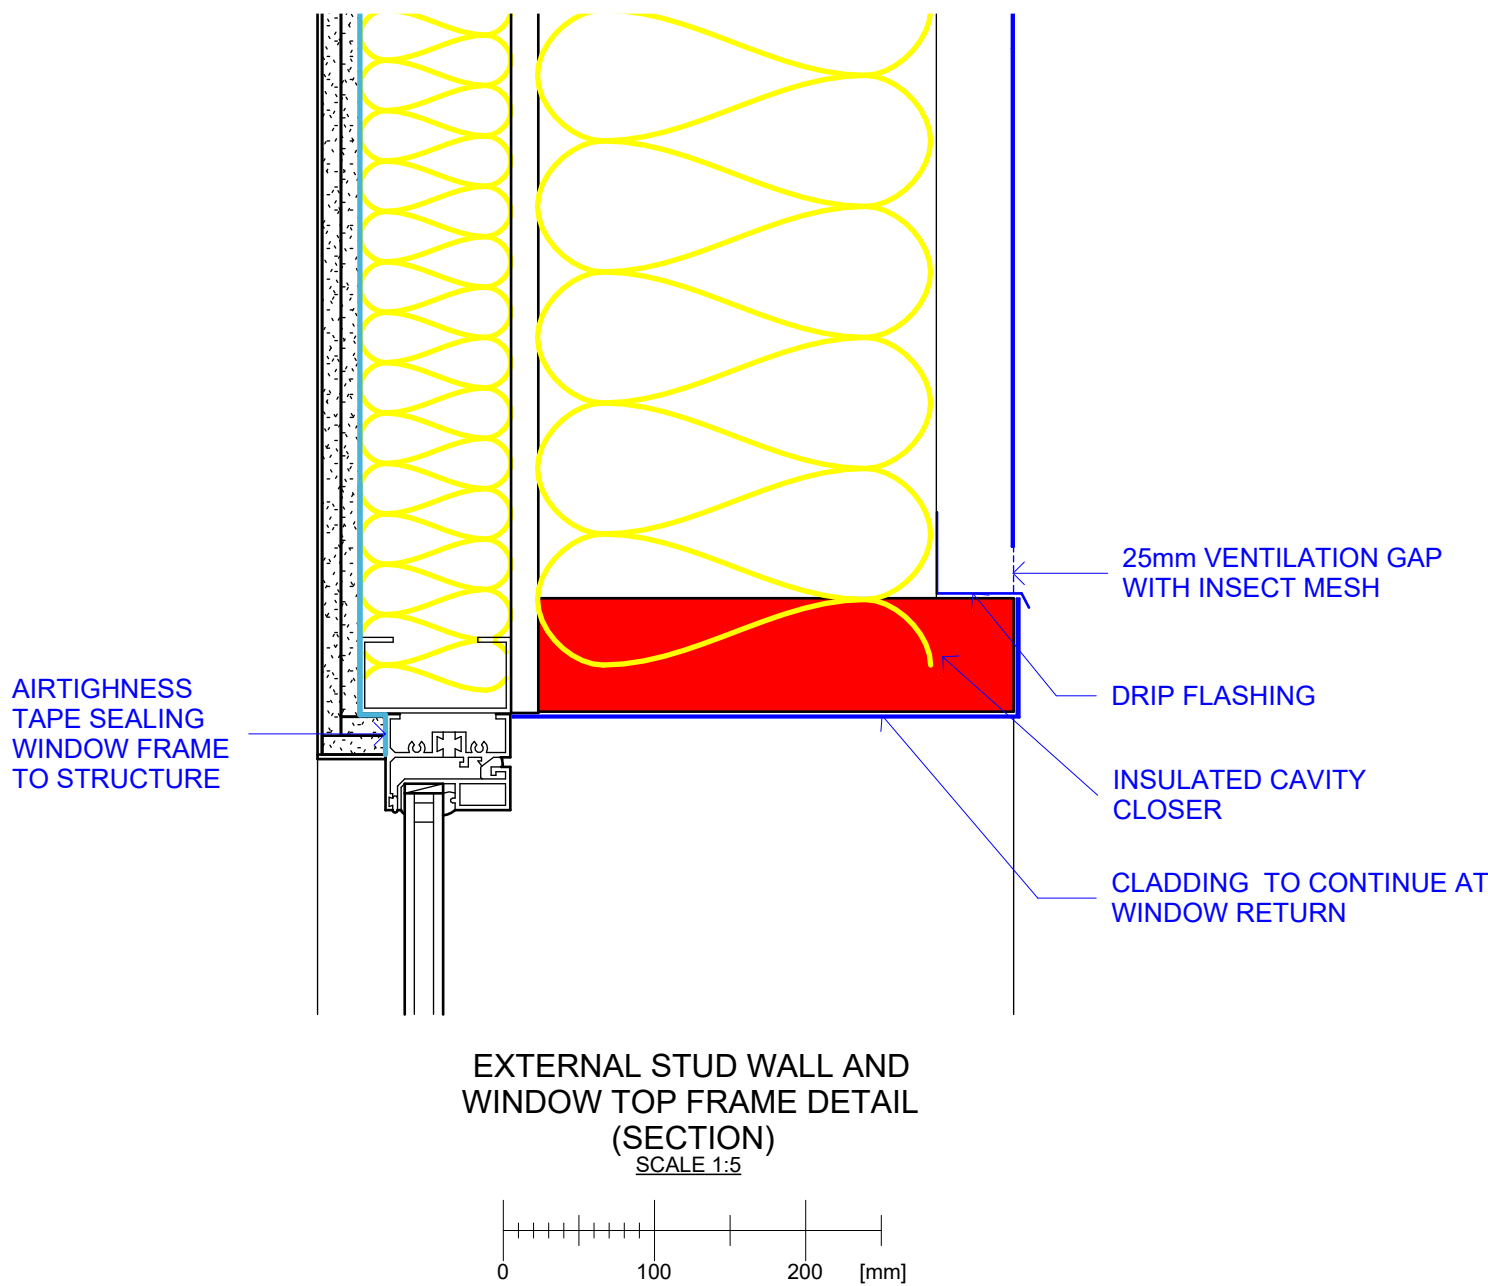

Rev	Description	Date
A	Window colour, flashing details	01/09/26
NOTES:		
All dimensions are to be checked and verified on site prior to construction.		
STATUS Planning		
DRAWING TITLE Proposed elevations, roof plan and balustrade details - Condition 3		
PROJECT ADDRESS Palm Court, Palmerston Road, London, N22 8QL		
SCALE 1:10 and 1:100 at A1	DRAWN BY AB	
DATE July 2026	CHECKED BY DD	
DRAWING NO.	PC - M - 01	

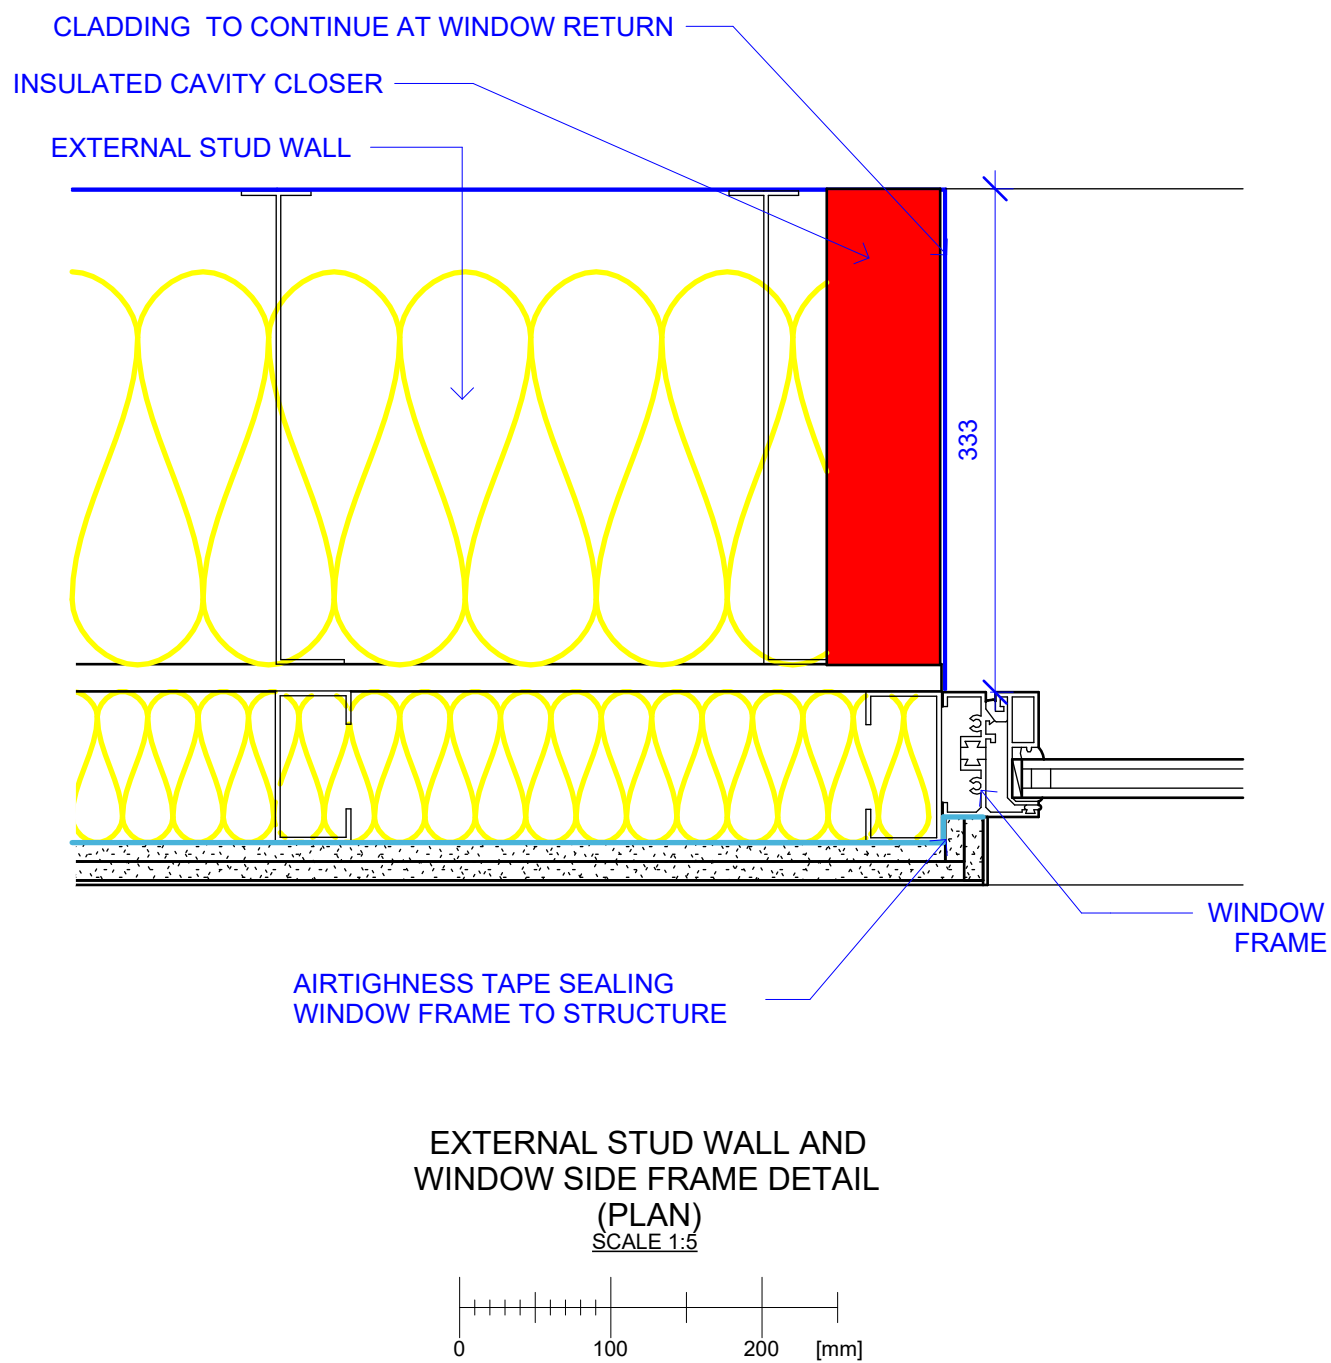

Rev	Description	Date
A	Window colour, flashing details	01/09/26
Notes		
- All dimensions to be checked on site prior to construction.		
- Drawings for planning purposes only. Not to be used for construction.		
DRAWING TITLE		
Details		
PROJECT ADDRESS		
Palm Court and Lionel House, Palmerston Road, Wood Green, London, N22 8QN		
SCALE	DRAWN BY	
1 : 5 AT A1	AB	
DATE	CHECKED BY	
July 2026	DD	
DRAWING NO.	PC - M-02	