

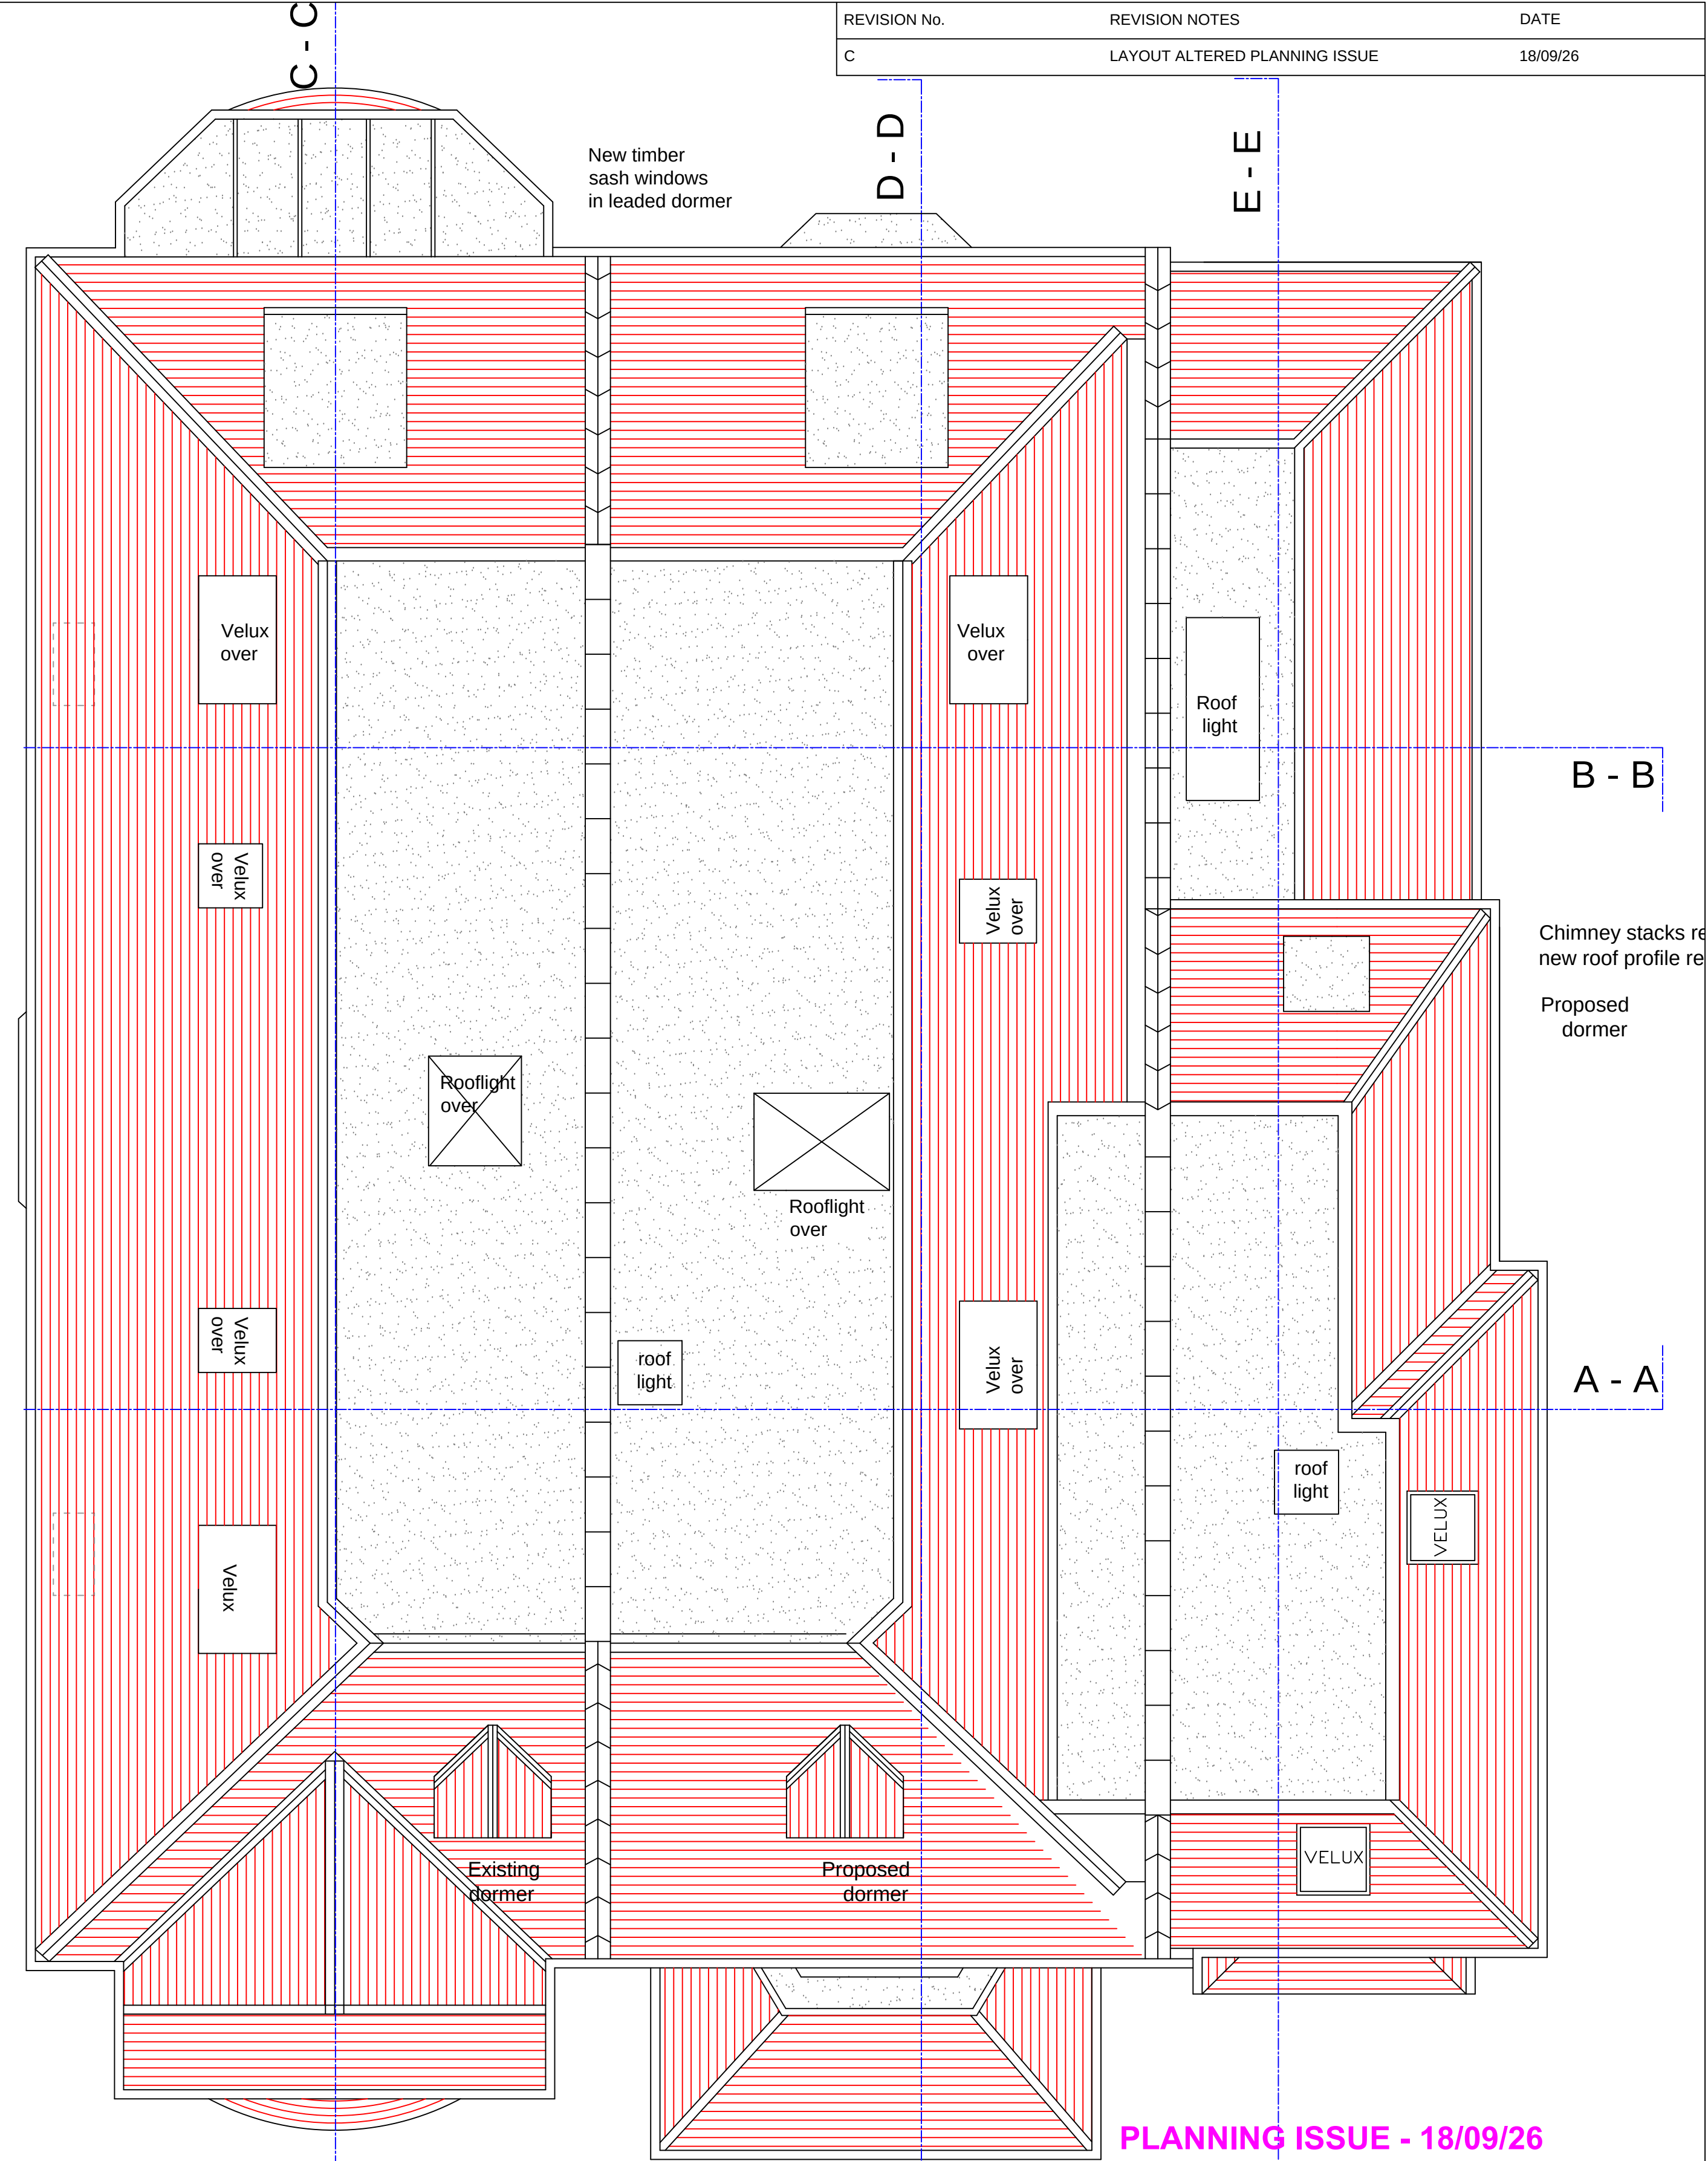
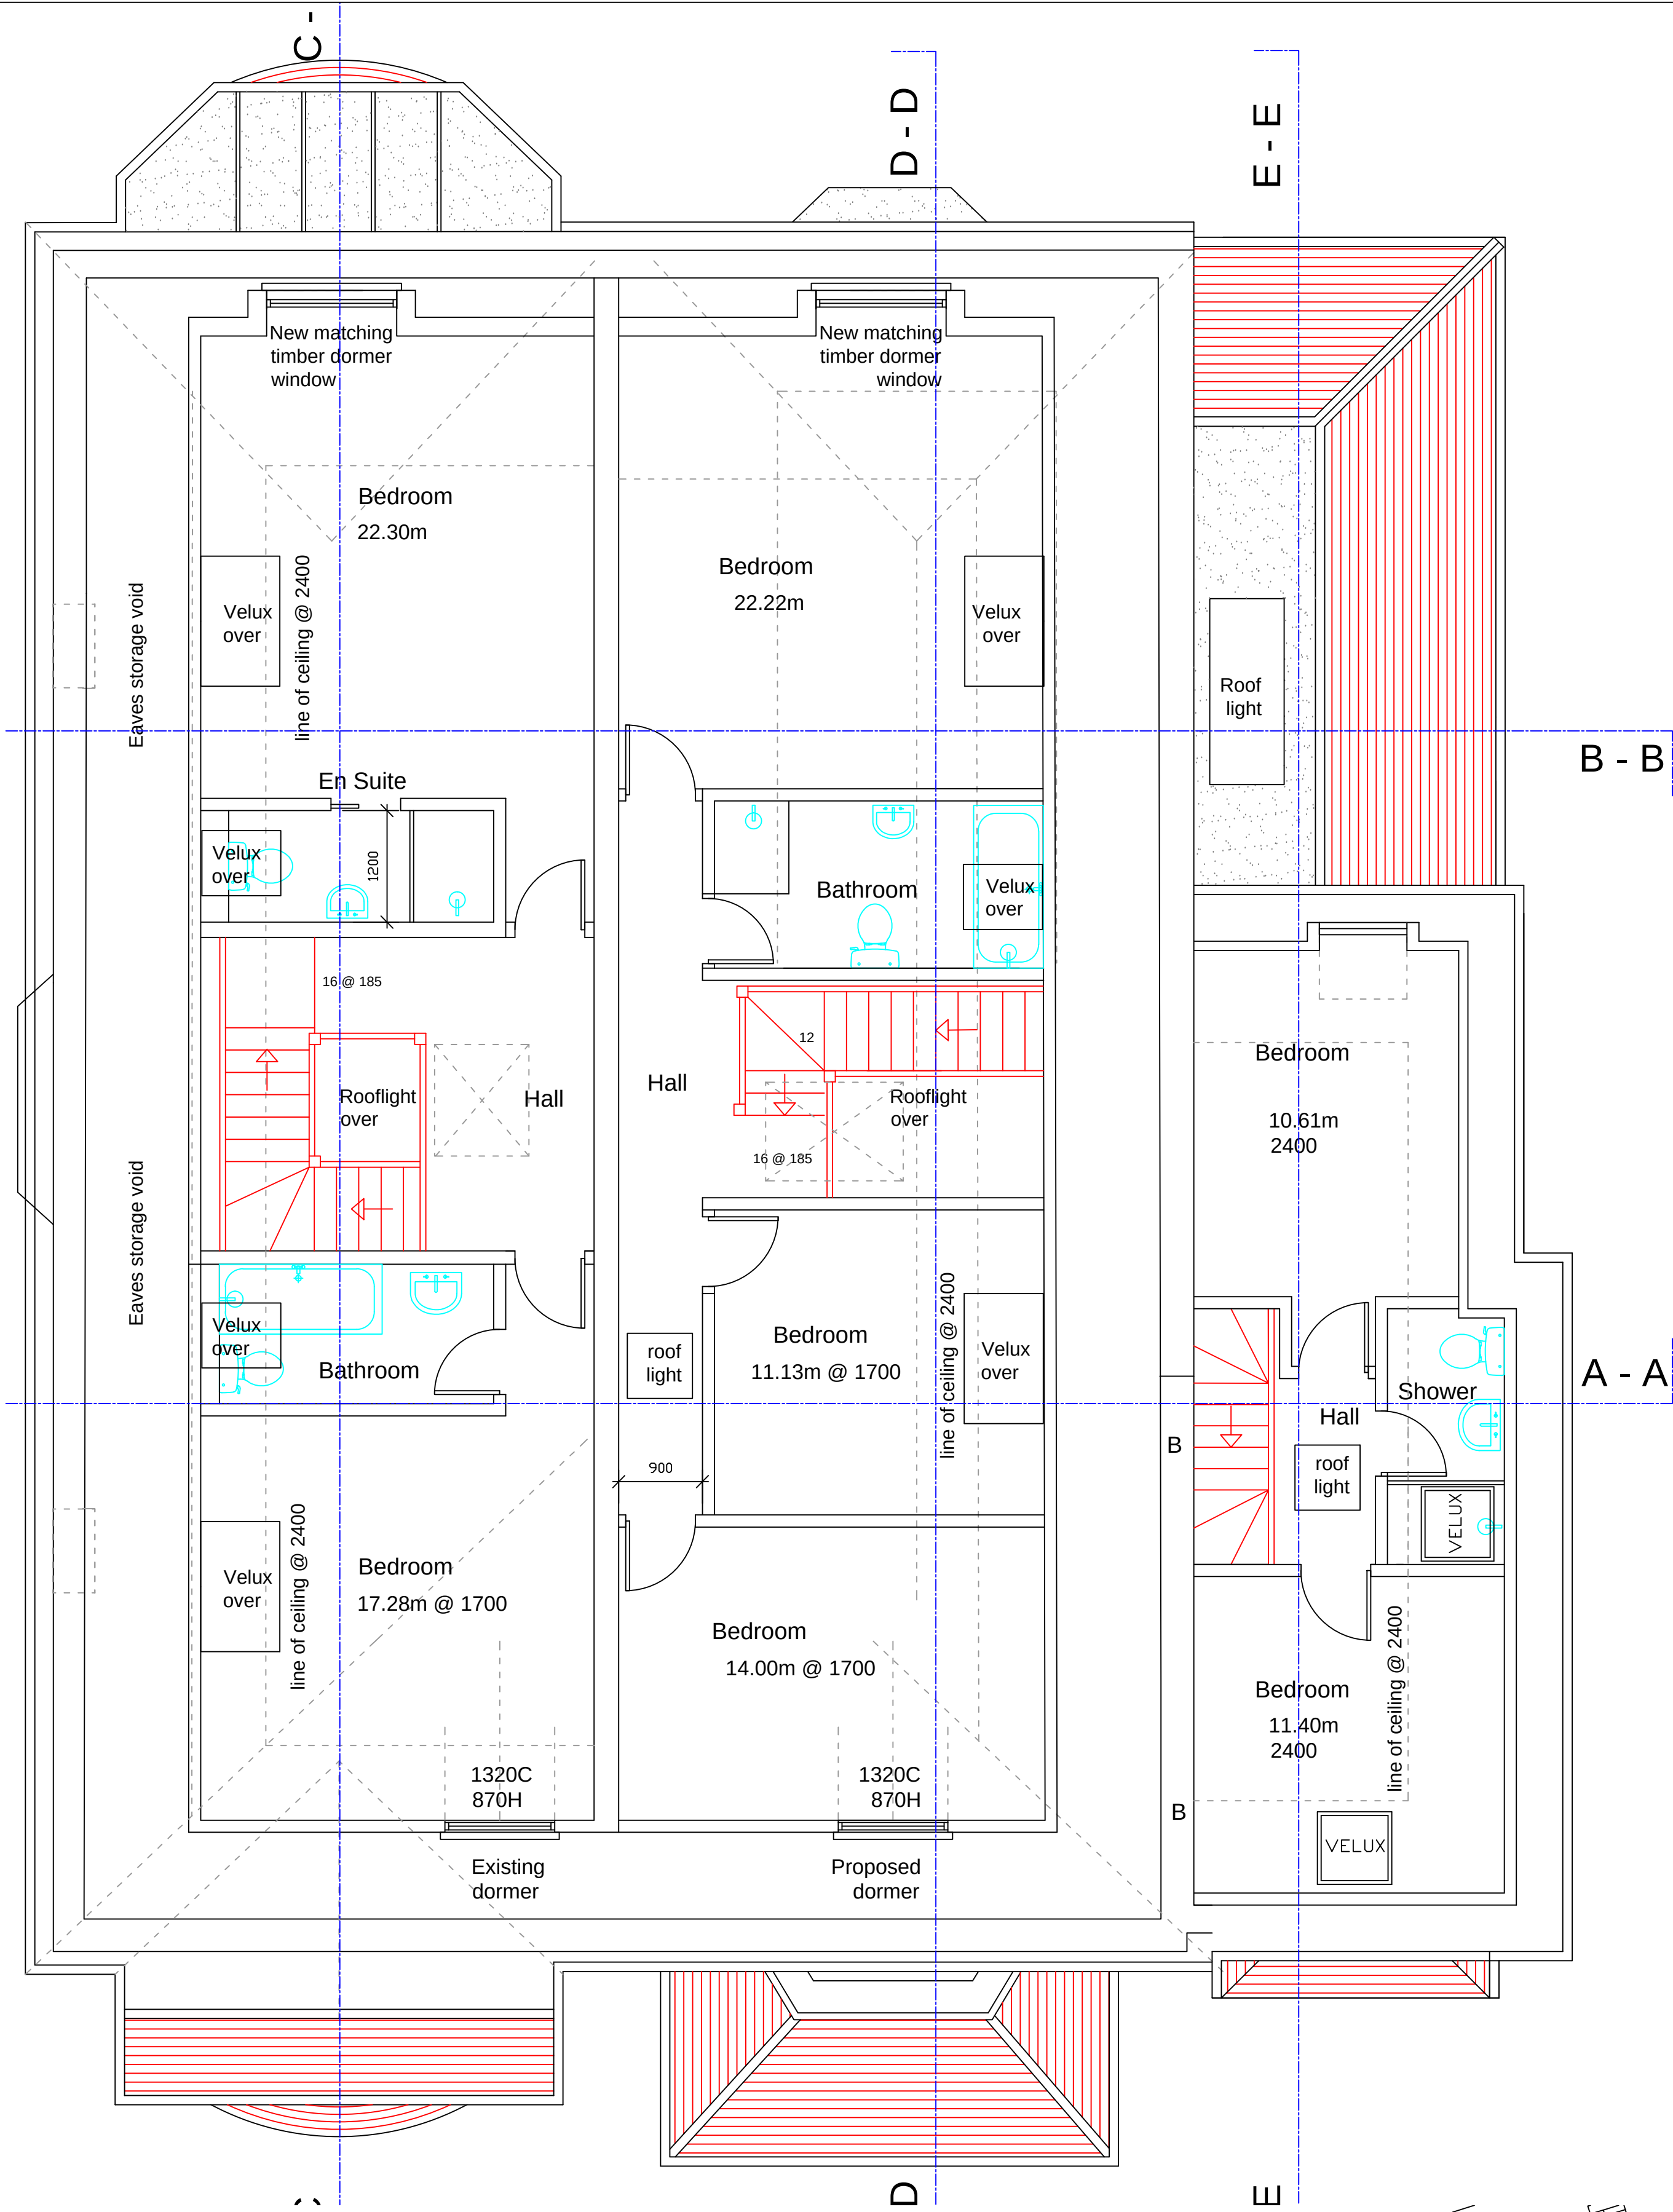


REVISION No.	REVISION NOTES	DATE
C	LAYOUT ALTERED PLANNING ISSUE	18/09/26

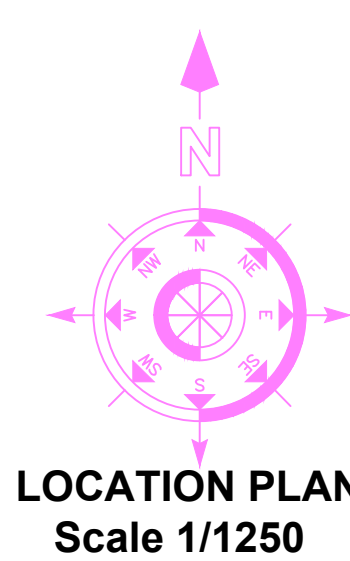

PLANNING ISSUE - 18/09/26

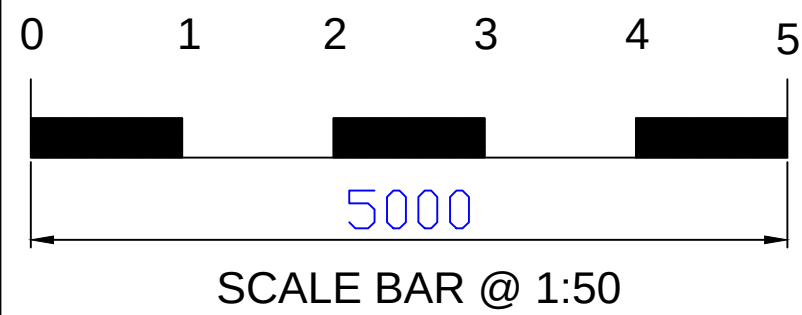

BCA
BRYAN CONNOR ASSOCIATES LIMITED
 DESIGN & PLANNING CONSULTANTS
 2 TREGARON AVENUE LONDON N8 9EY
 Mob: 07957838247 Tel: 020 8340 9294
 bca-design.net

Email: bryan.connor@outlook.com

RICS

PROJECT: GARDENER HOUSE 33 GROVE AVENUE ROAD LONDON N10 2AS

CLIENT: MR & MRS A. NAIRN

DESCRIPTION: PROPOSED SECOND/ROOF FLOOR PLAN

DRAWING No. 2511 - 09 SCALE. 1:50 @ A1

REVISION. C DATE. 10/03/25

NO DIMENSIONS TO BE SCALED FROM THIS DRAWING.