

NOTES:


NO DIMENSIONS TO BE SCALED FROM THE DRAWING

TO BE READ IN CONJUNCTION WITH ARCHITECTURAL SPECIFICATION & STRUCTURAL ENGINEER'S INFORMATION

ANY DISCREPANCY BETWEEN THIS DRAWING AND OTHER RELEVANT DOCUMENTATION SHOULD BE REFERRED TO THE ARCHITECT FOR DIRECTION

KEY SETTING OUT DIMENSIONS TO BE CONFIRMED WITH THE ARCHITECT PRIOR TO ANY DEVELOPMENT ON SITE

THIS INFORMATION IS FOR PLANNING OR TENDER PURPOSES ONLY AND NOT FOR CONSTRUCTION

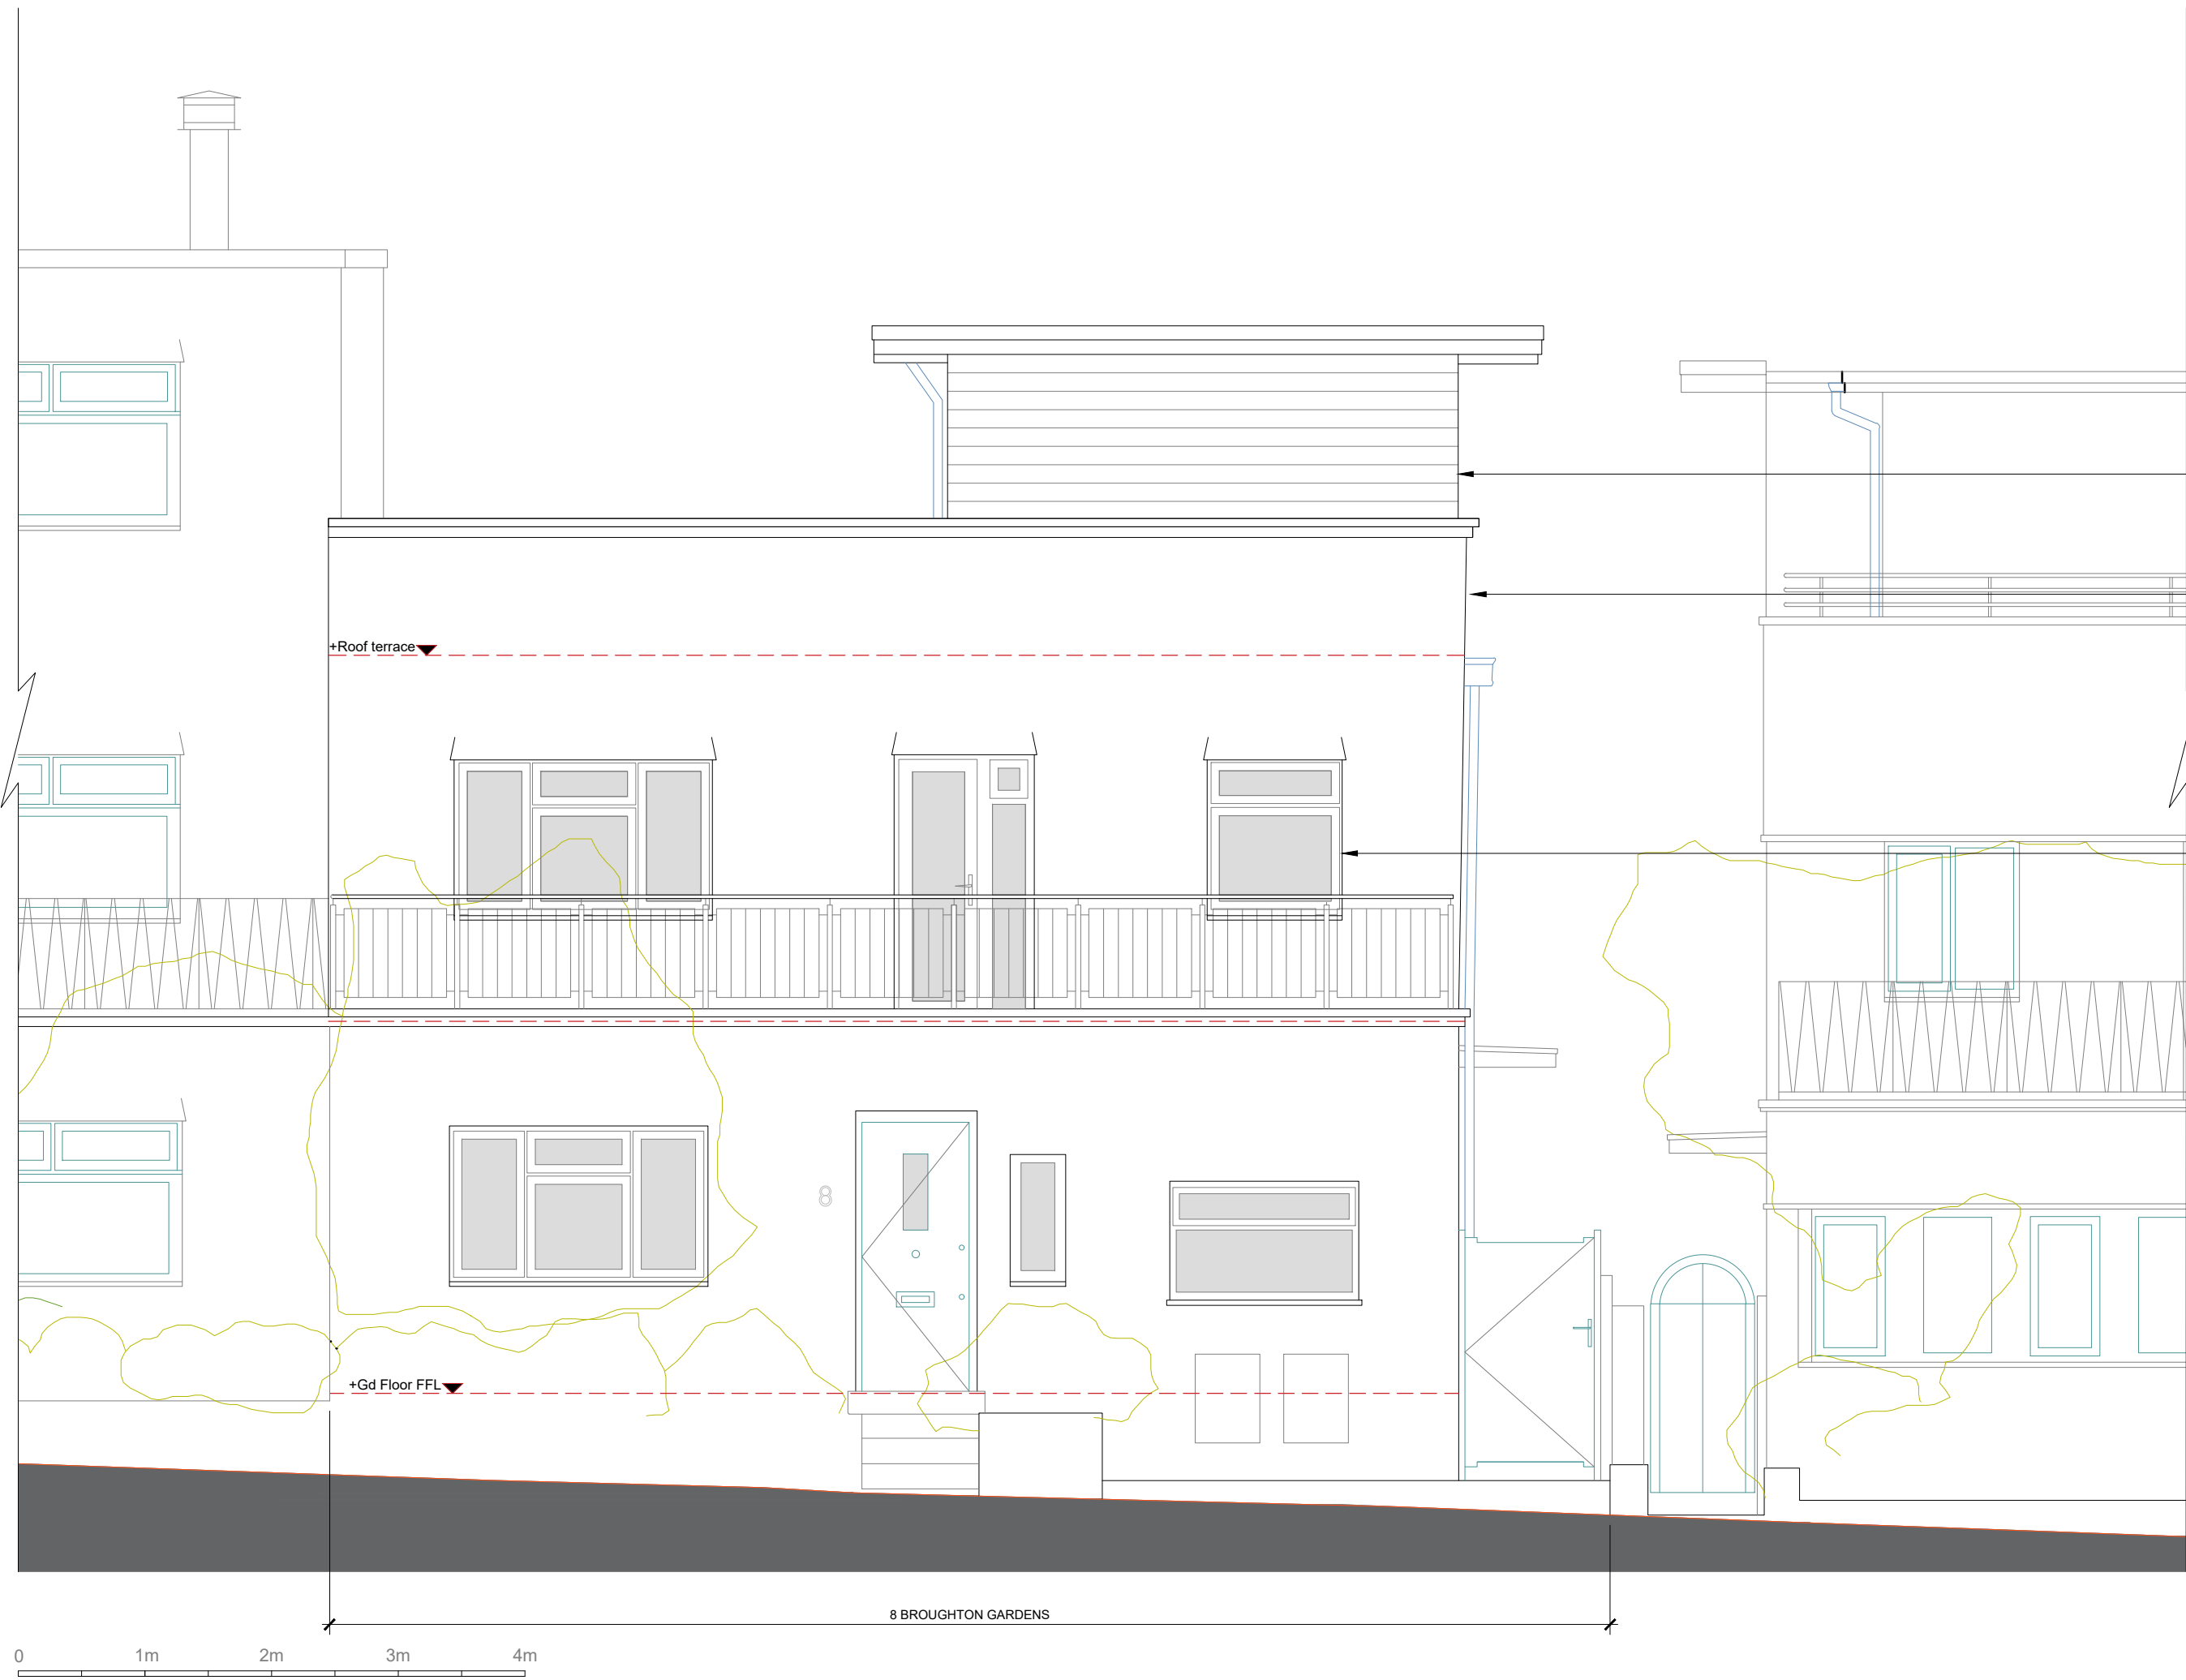


Existing front elevation

Existing sun room and access to roof terrace - to be removed

Height of existing parapet wall is too low to comply with the Building regulations

Existing white UPVC windows to rear elevation

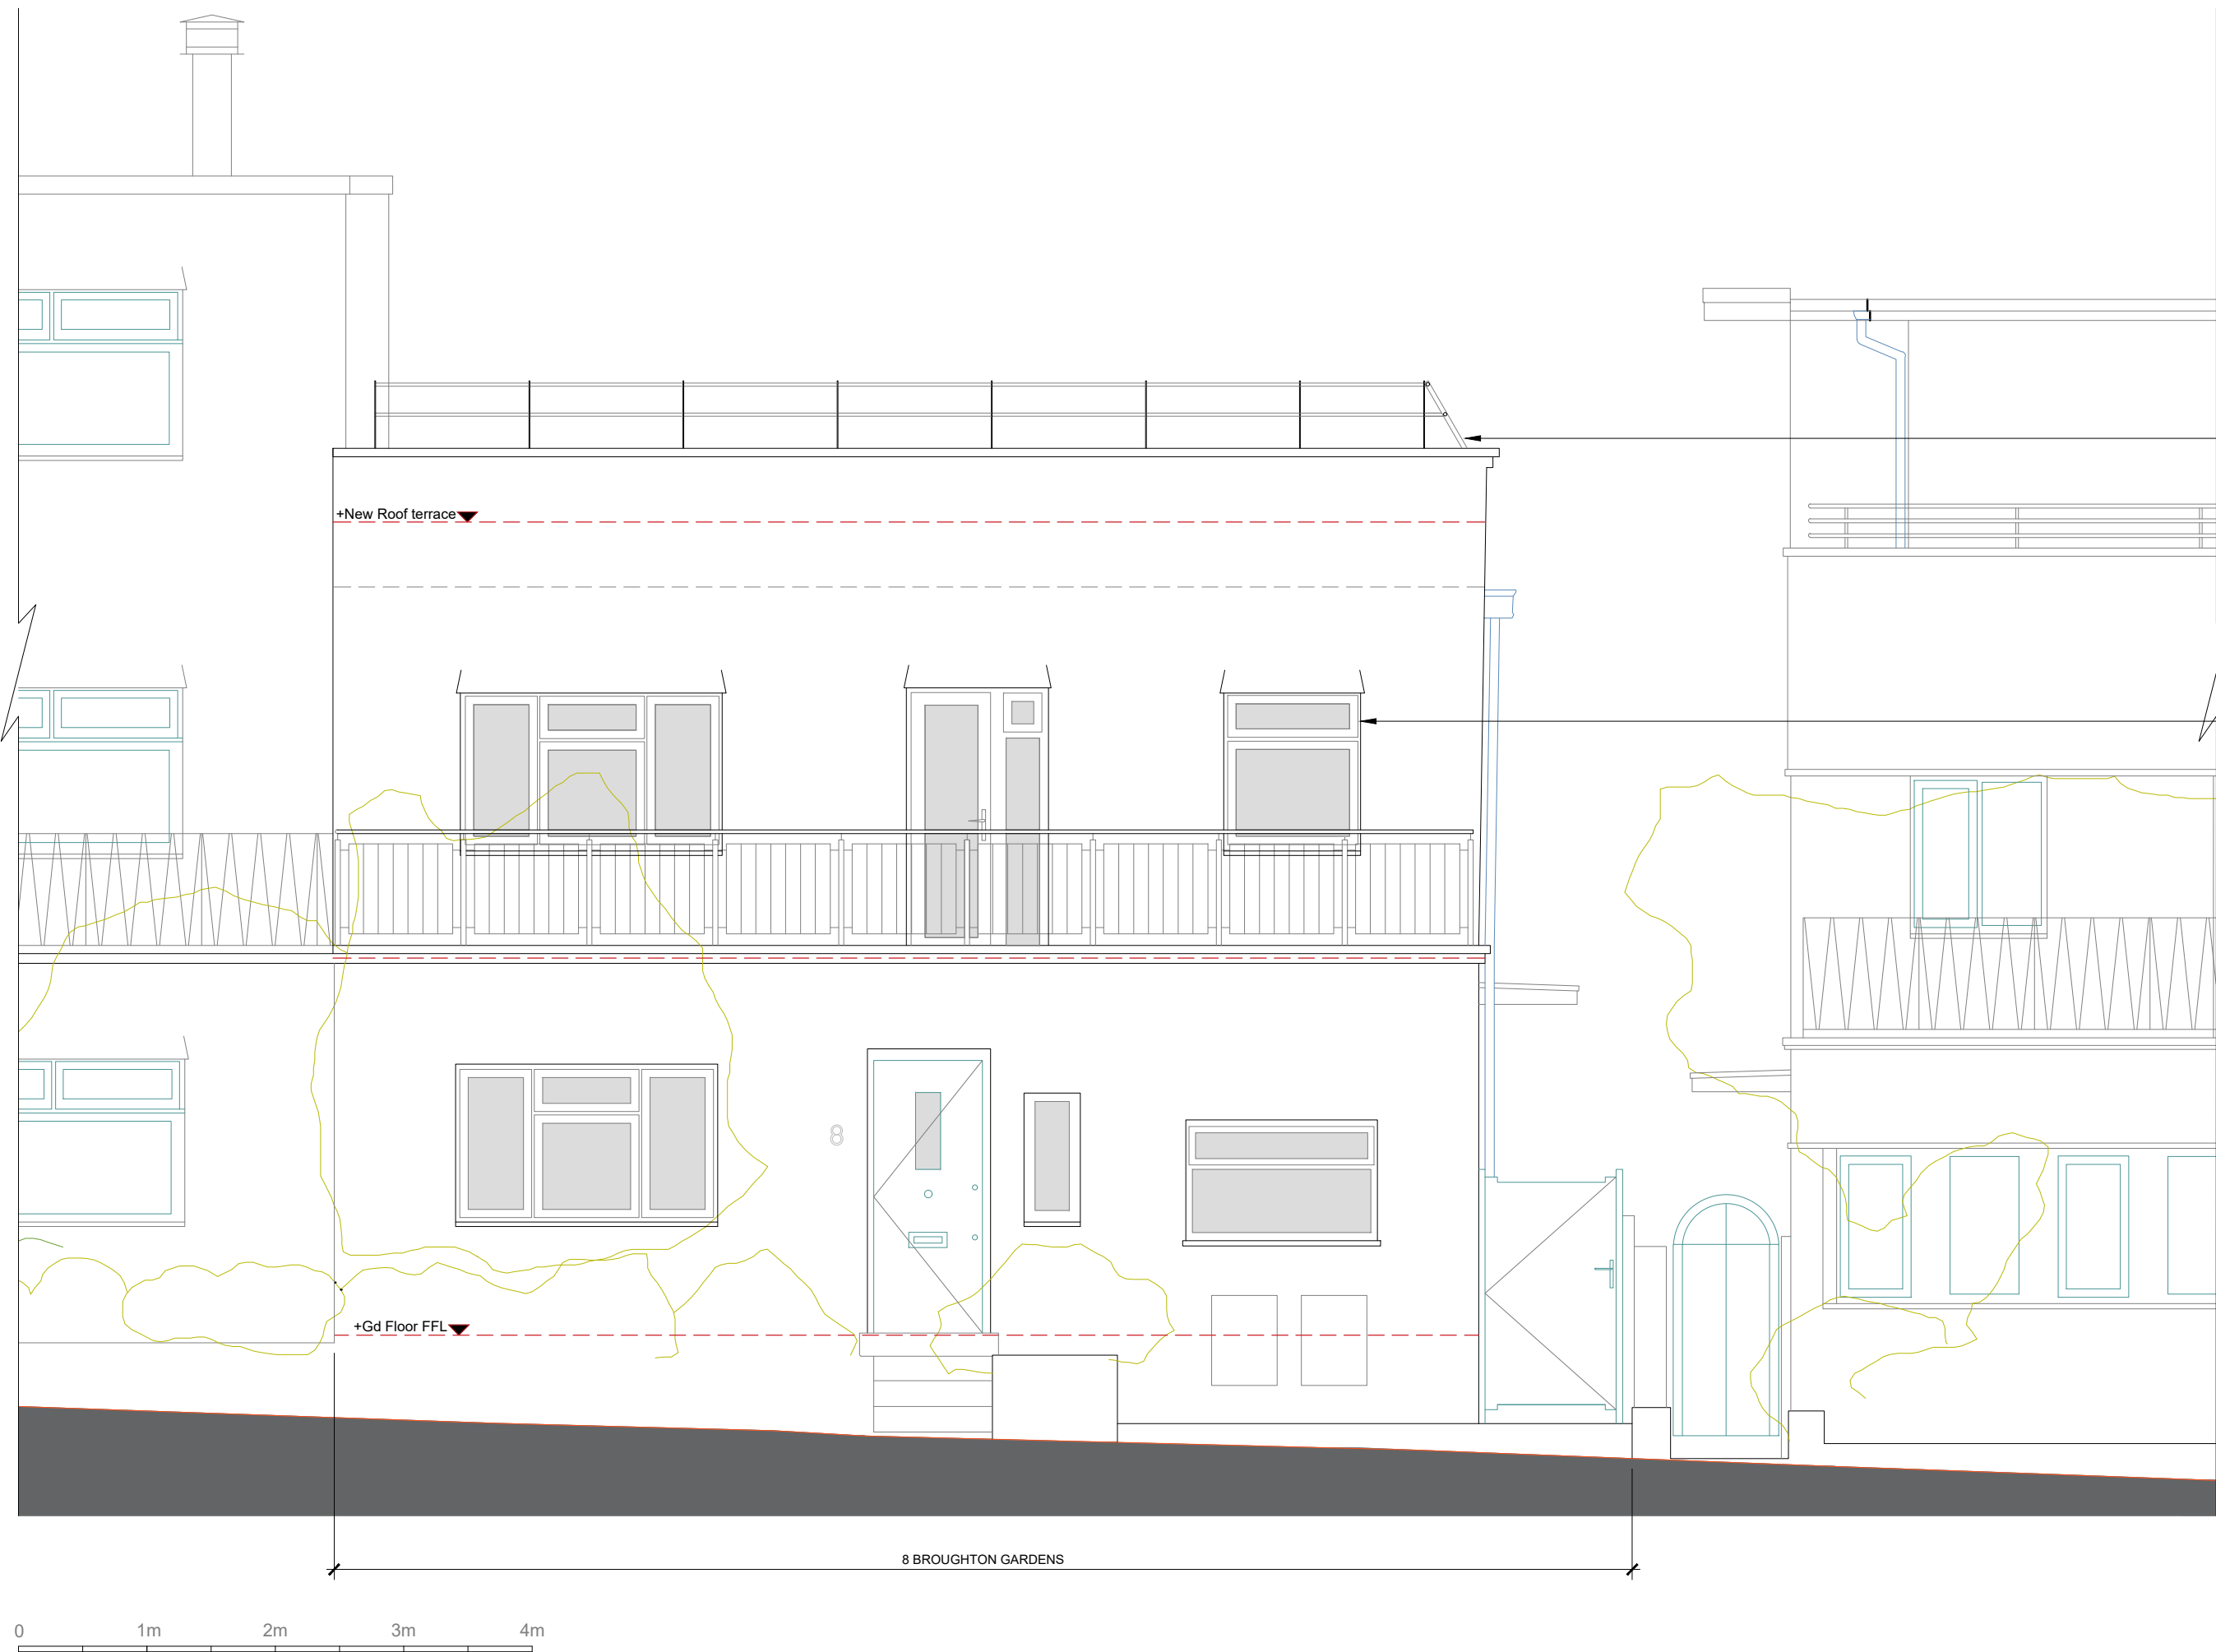

Proposed front elevation

Proposed new angled metal railing to provide guarding to roof terrace

Replacement double glazed aluminium framed windows to match existing

REV A: Balustrade added

mab
Architecture, design & development Ltd
Studio@mab-architects.com
53 Hyndewood,
London,
SE23 2BJ

Planning application

PROJECT: 8 Broughton gardens, House refurbishment

DRAWING TITLE:
Existing and proposed front elevations

DRAWING NUMBER & SCALE;
E-200 1:50@A1 1:100@A3

REVISION;
REV A