

- NOTES:
- These drawings are subject to Planning and Building Regulations Approval and all other permissions required by the Local Authority prior to commencing building work. Works started without these consents are at your own risk.
  - The Contractor is to notify the local authority building control department at an appropriate time at all relevant stages of construction to carry out the necessary inspections.
  - All drawings should be read in conjunction with any third-party consultants drawings and specification.
  - Do not scale from this drawing. All dimensions, levels and existing structure must be verified on site prior to commencement. The main contractor must not scale off the drawing for the purposes of ordering materials or prefabricated components. Any omissions or inaccuracies are to be reported and clarified with the architect and the client immediately for rectification. These drawings are intended as graphic information only. Due to the age of the premises, non-exposure of the structure, occupancy, building methods and materials used, some assumptions have been made necessary. All dimensions were provided by the client.
  - Before building work commences it is the responsibility of the owner to serve the relevant Party Wall Notices to all neighbours affected.
  - The Contractor is to carry out his own inspection to satisfy himself of the existing building conditions and to ensure that all the necessary builders work can be identified and quantified prior to the commencement of the works.
  - Principal Designer (CDM 2015): These technical drawings do not include any Principal Designer duties. The Client must appoint a Principal Designer, or the Principal Contractor may assume these responsibilities. This must be agreed in writing before works commence.

00 24/09/2026 KL FIRST ISSUE

| Rev. | Date | By | Notes |
|------|------|----|-------|
|------|------|----|-------|

Project:  
5 Fife Road  
N22 5EG London


Drawing:  
Ground and First Floor  
Proposed Plans

|                 |      |
|-----------------|------|
| Drawing Number: | Rev. |
| AVH-061-3100    | 00   |


|              |         |
|--------------|---------|
| Scale: 1:100 | ISO: A3 |
|--------------|---------|

PERMITTED DEVELOPMENT

Add Value Home  
Architectural Advice and Design  
www.addvaluehome.com

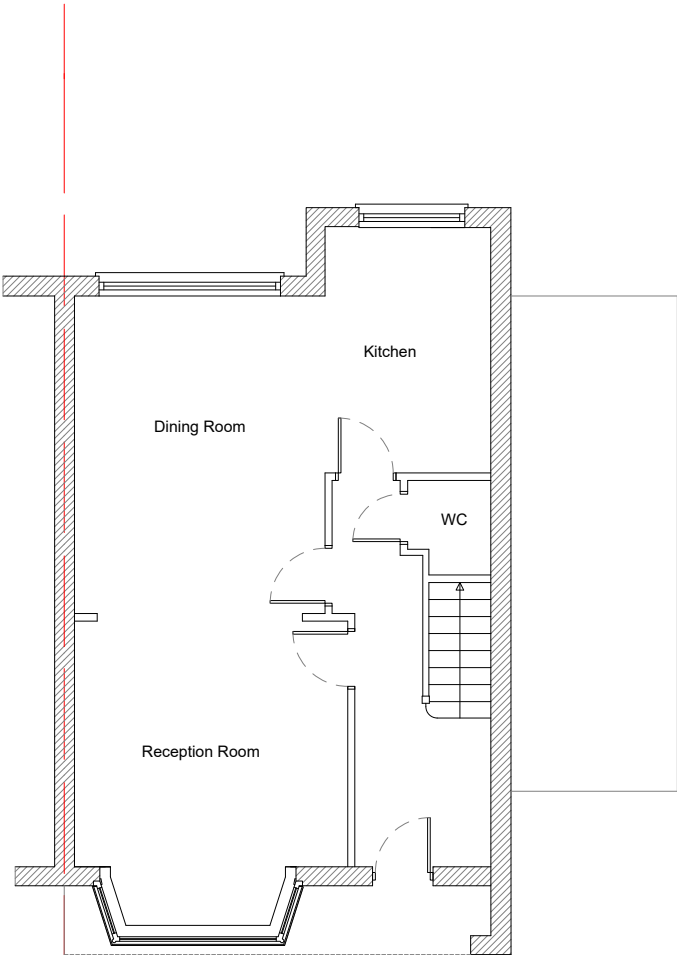

01 Proposed Ground Floor Plan  
SCALE 1:100 @A3

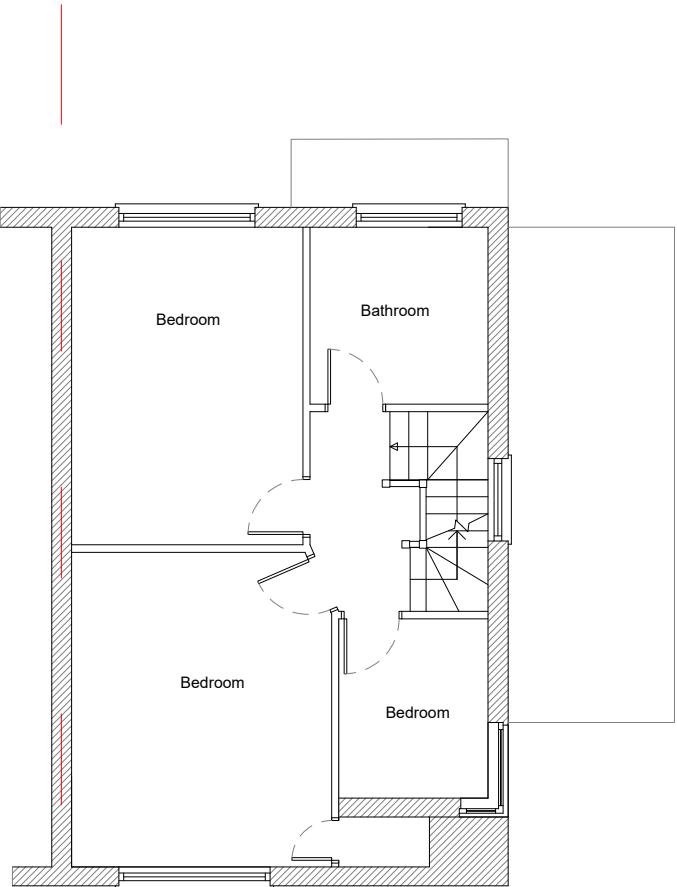

02 Proposed First Floor Plan  
SCALE 1:100 @A3

