




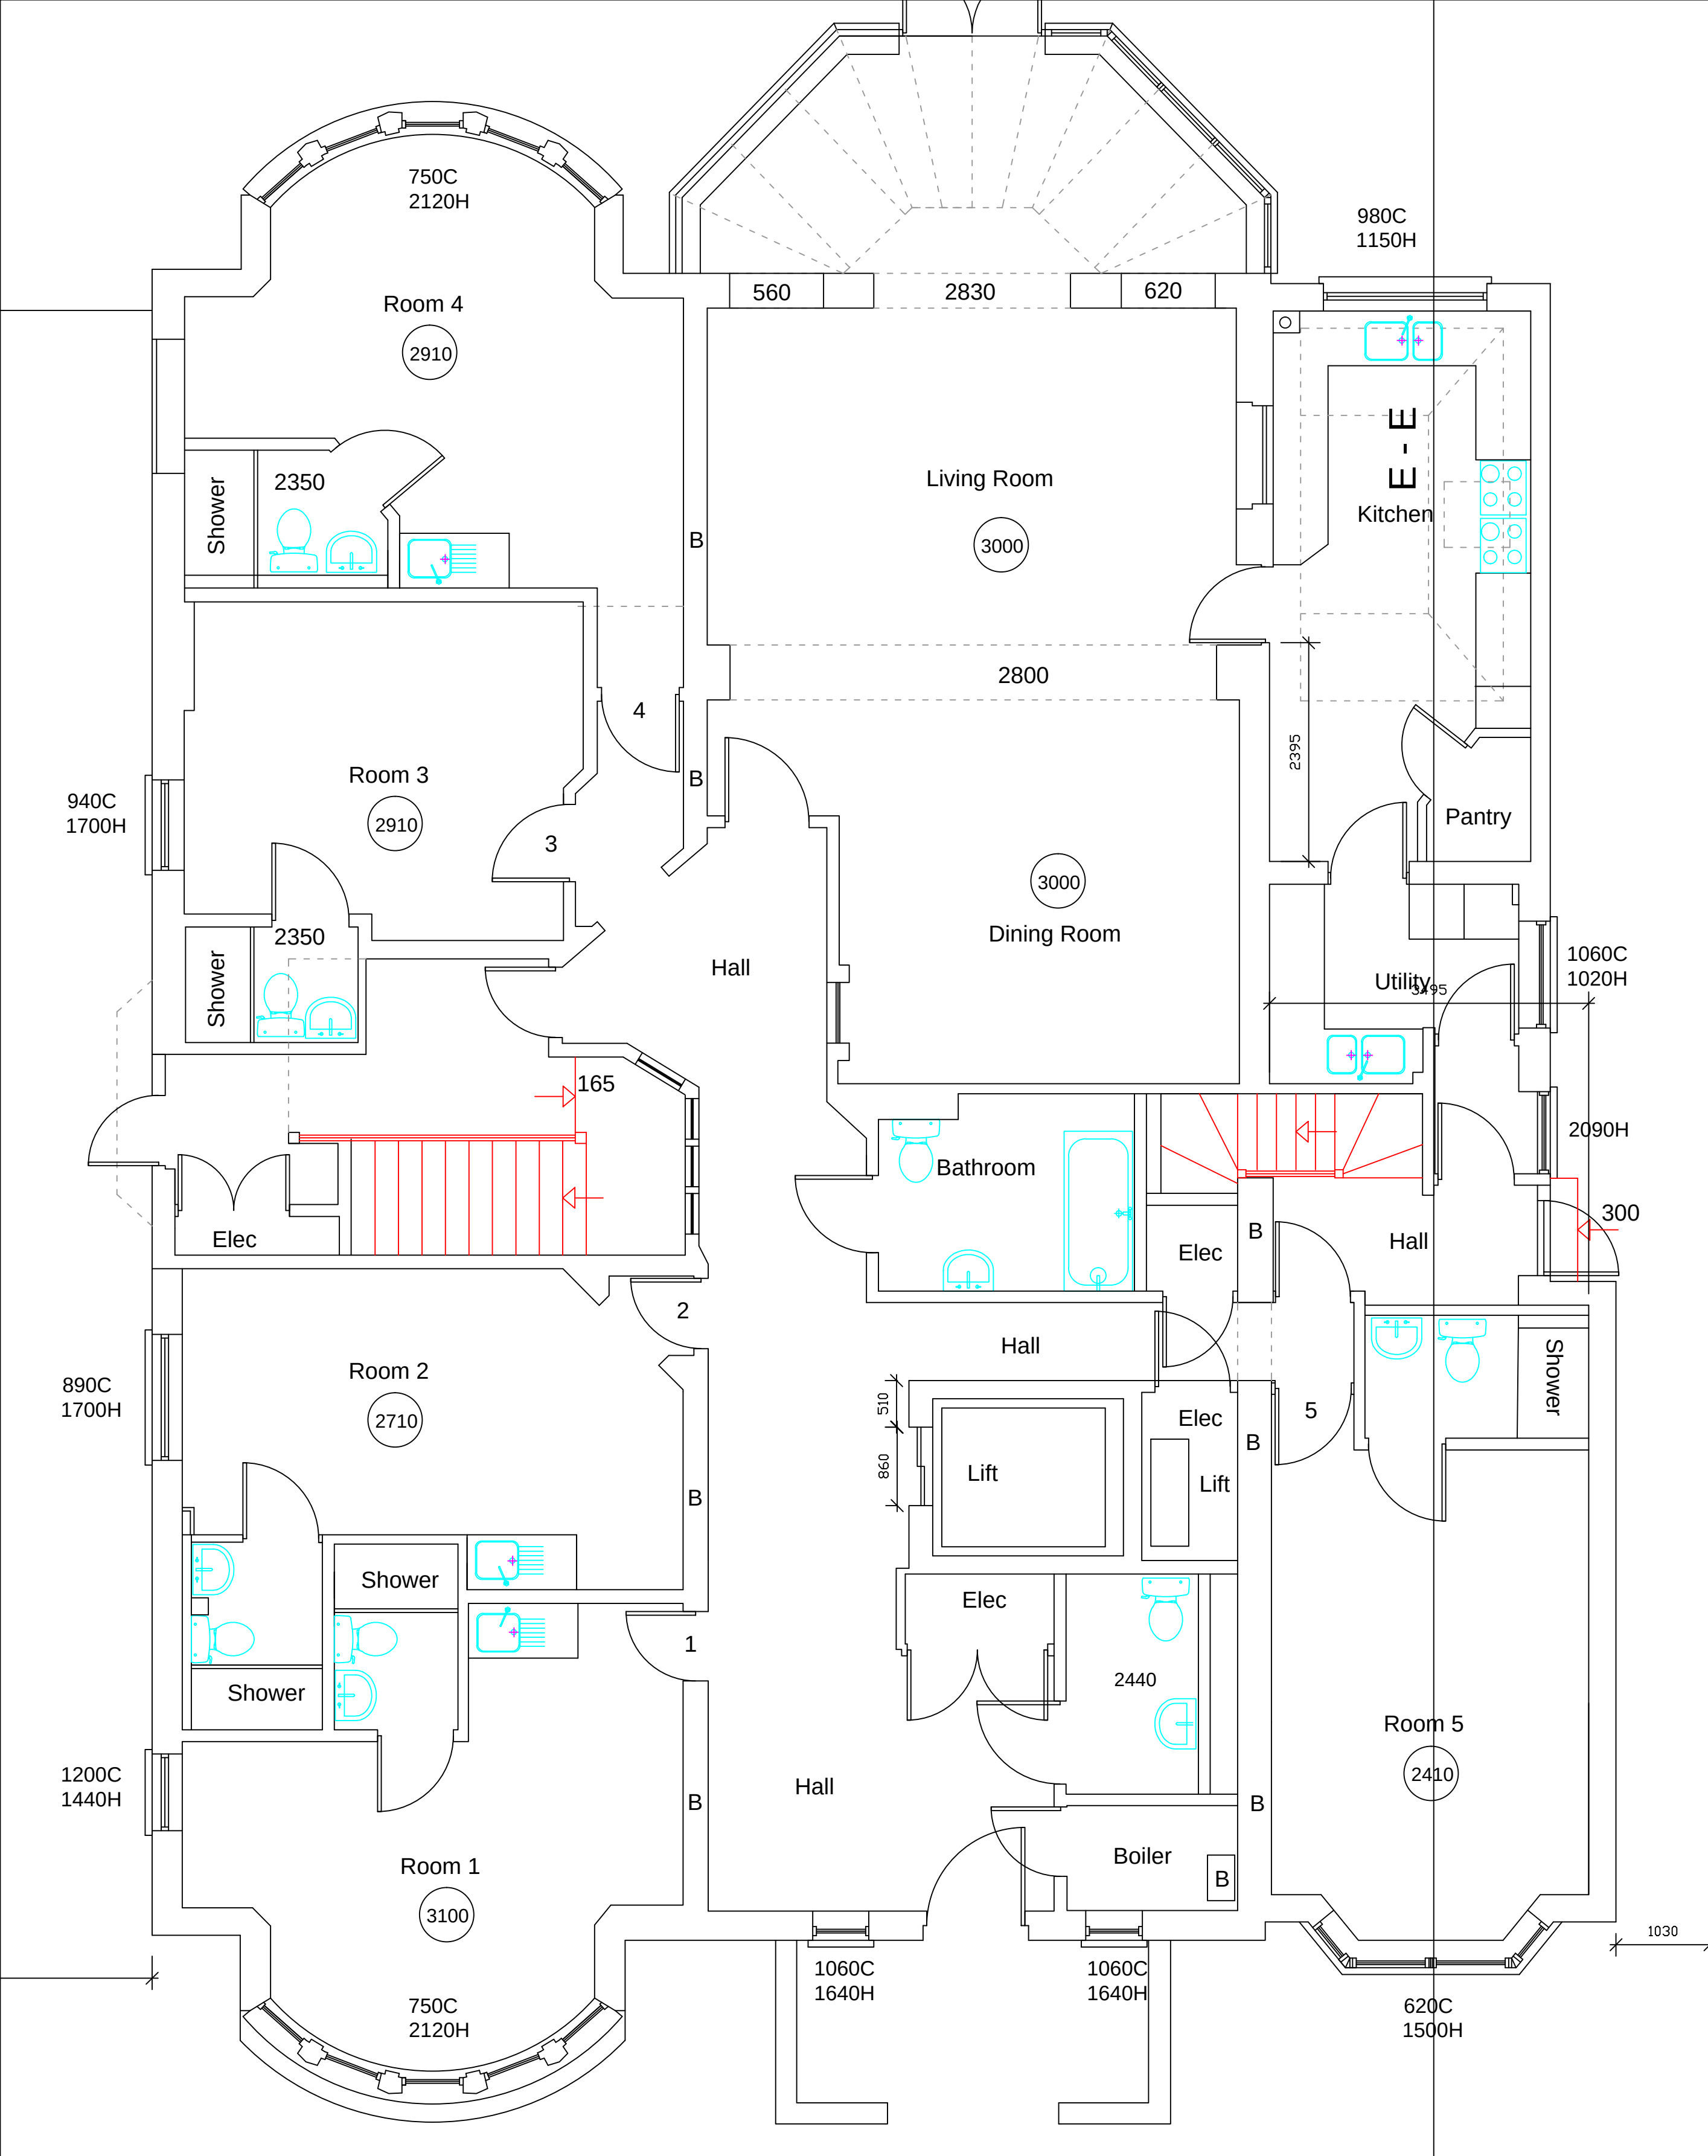


EXISTING GROUND FLOOR

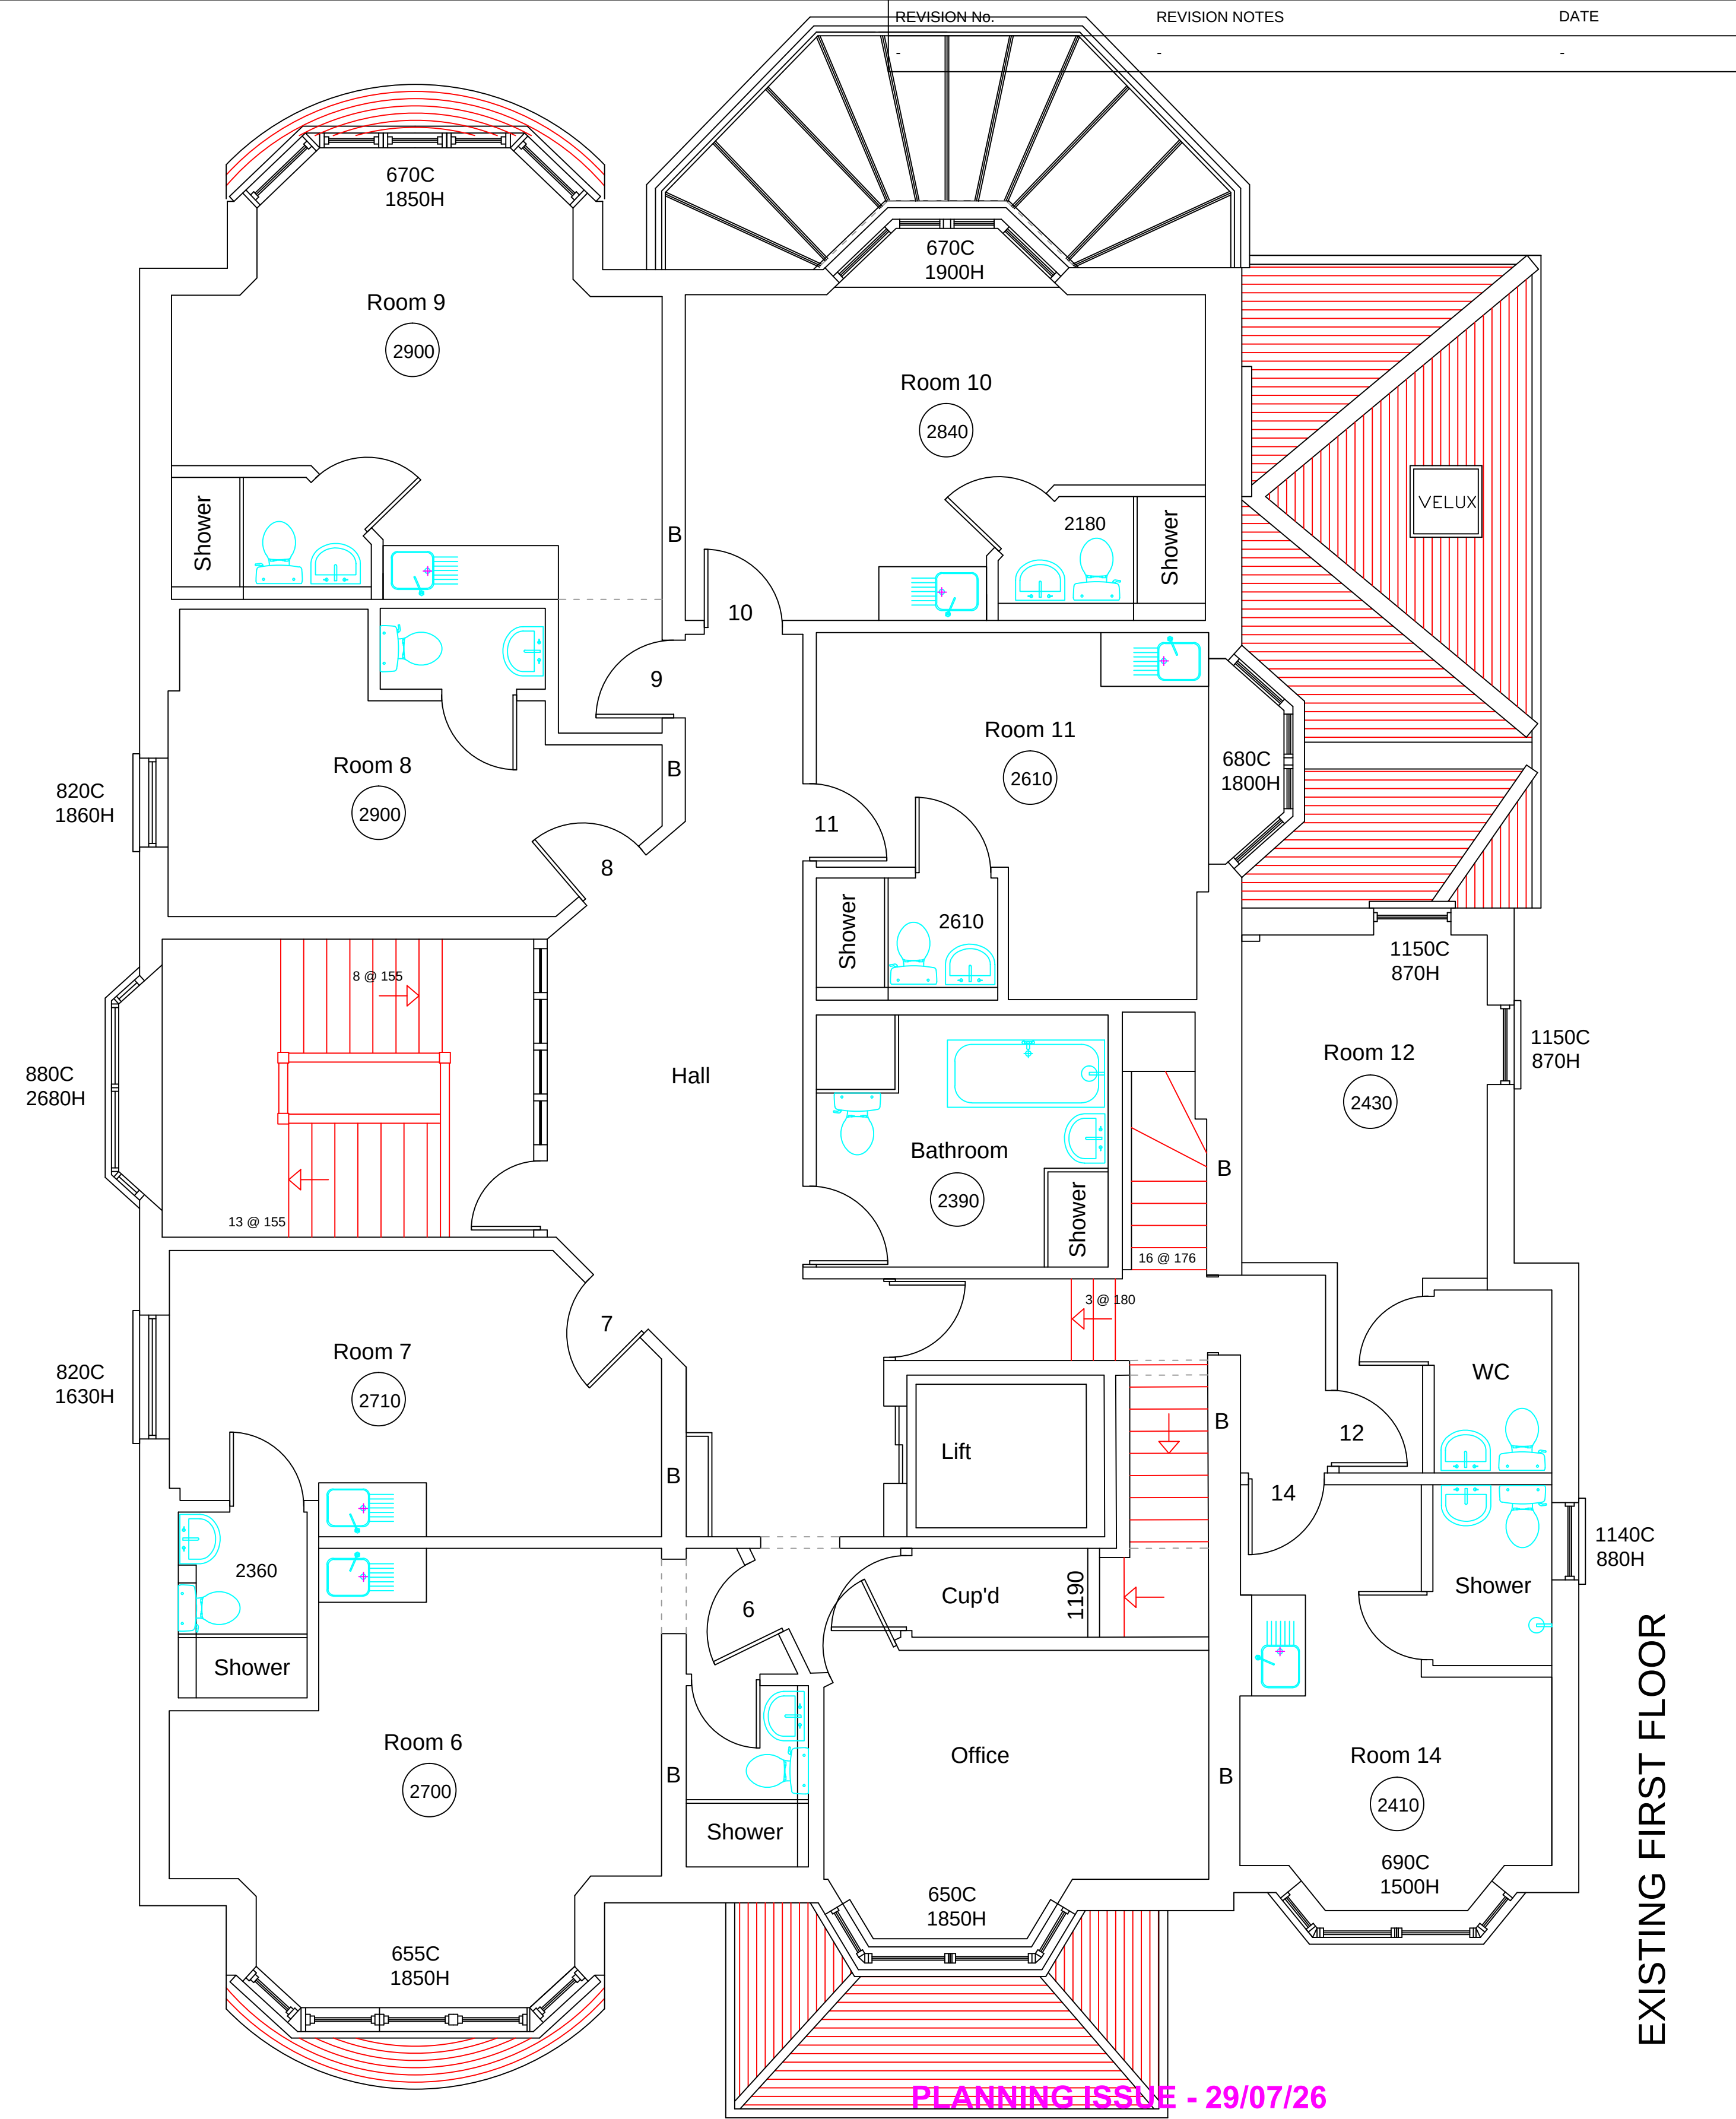

EXISTING FIRST FLOOR

PLANNING ISSUE - 29/07/26

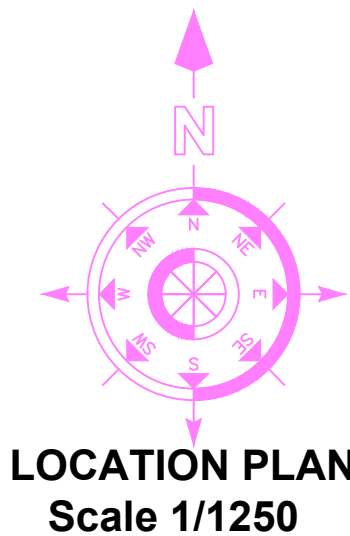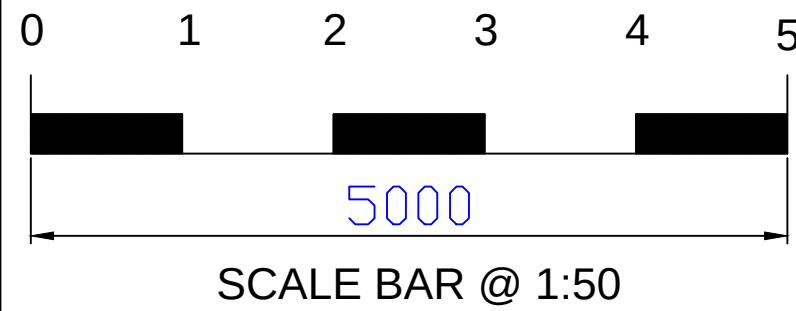

BRYAN CONNOR ASSOCIATES LIMITED

DESIGN & PLANNING CONSULTANTS

2 TREGARON AVENUE LONDON N8 9EY

Mob: 07957838247 Tel: 020 8340 9294

bca-design.net

Email: bryan.connor@outlook.com



PROJECT: GARDNER HOUSE 33 GROVE AVENUE
ROAD LONDON N10 2AS

CLIENT: MR & MRS A. NAIRN

DESCRIPTION: EXISTING GROUND/FIRST FLOOR PLAN

DRAWING No. 2511 - 01

REVISION. -

SCALE. 1:50 @ A1

DATE. 10/03/25

NO DIMENSIONS TO BE SCALED FROM THIS DRAWING.