
 


- NOTES:
1. DO NOT SCALE FROM THIS DRAWING - USE FIGURED DIMENSIONS ONLY. CONTRACTOR TO CHECK DIMENSIONS ON SITE PRIOR TO CONSTRUCTION & NOTIFY ARCHITECT OF ANY DISCREPANCY.
 2. THIS DRAWING SHOULD BE READ IN CONJUNCTION WITH ALL OTHER RELEVANT CONTRACT DRAWINGS, SPECIFICATIONS & SCHEDULES.

No.	REVISION	DATE
-----	----------	------

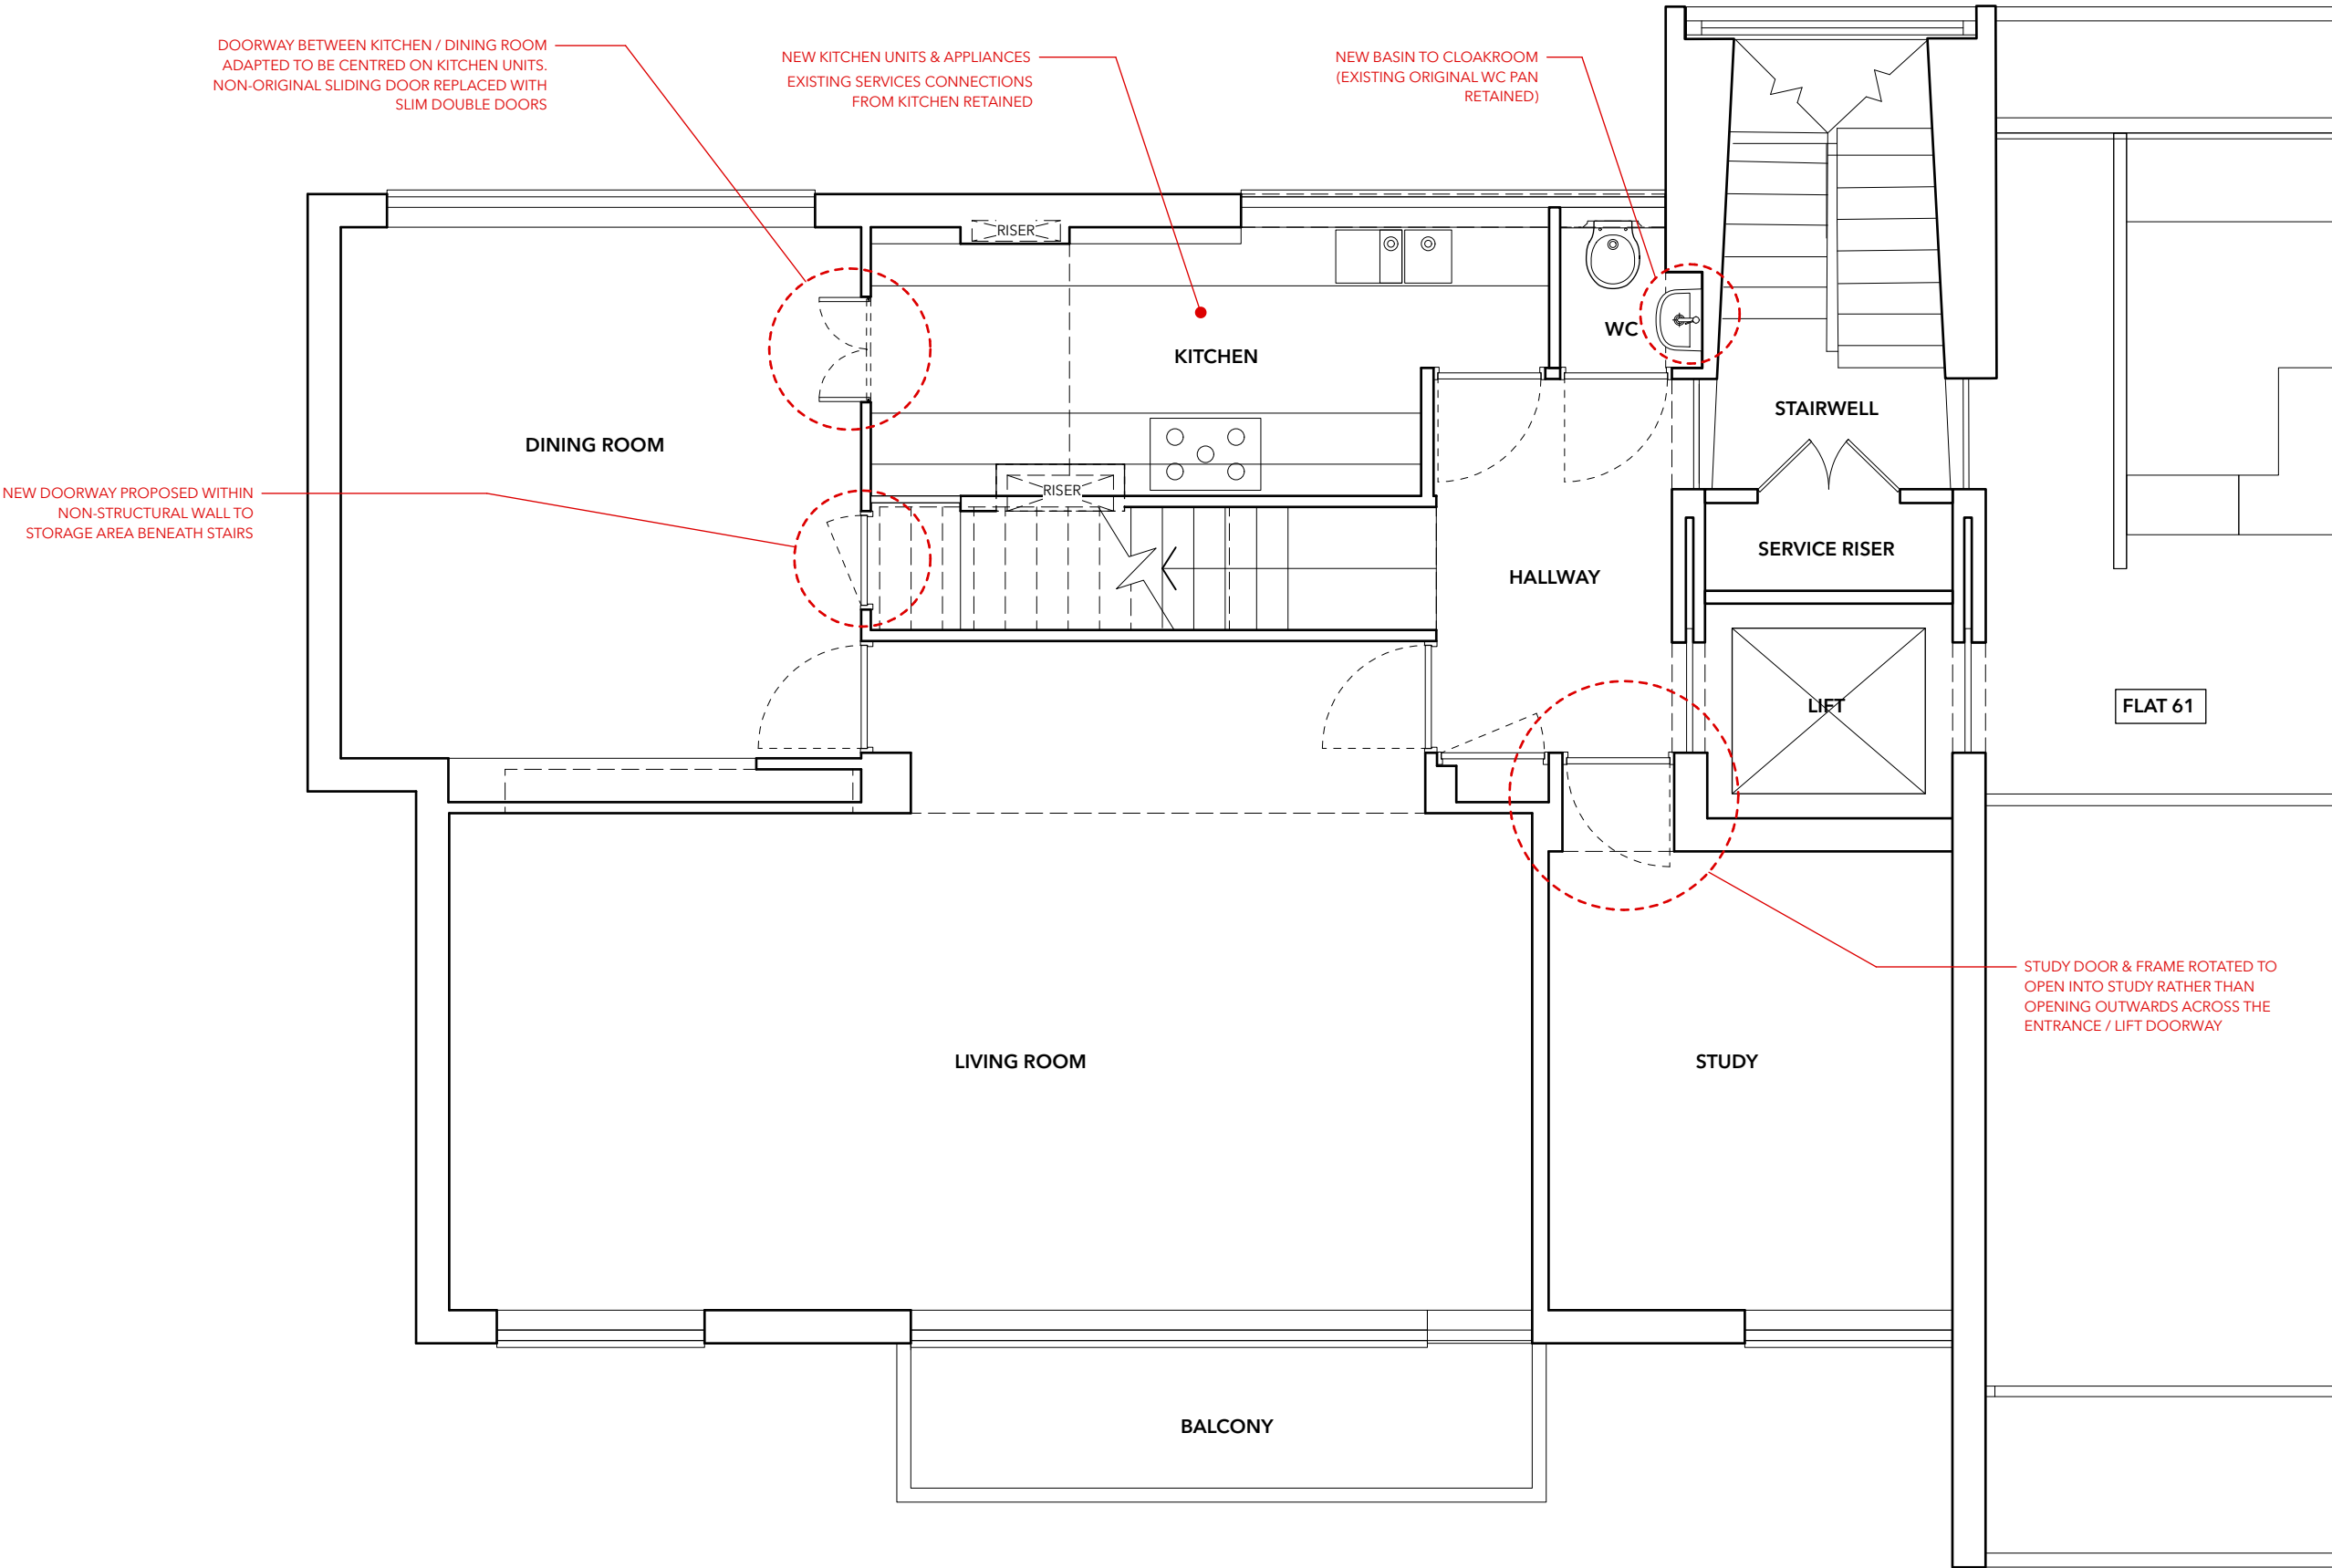

DRAWING:	PROPOSED 5th FLOOR PLAN
PROJECT:	FLAT 62, HIGHPOINT
CLIENT:	JUDY GOLDHILL
STATUS:	PLANNING
SCALE @ A1:	DRAWN: NM
SCALE @ A3:	1:50 CHECKED: NM
DRAWING No:	2652.PL10.005
REVISION:	A