

NOTES:

NO DIMENSIONS TO BE SCALED FROM THE DRAWING

TO BE READ IN CONJUNCTION WITH ARCHITECTURAL SPECIFICATION & STRUCTURAL ENGINEER'S INFORMATION

ANY DISCREPANCY BETWEEN THIS DRAWING AND OTHER RELEVANT DOCUMENTATION SHOULD BE REFERRED TO THE ARCHITECT FOR DIRECTION

KEY SETTING OUT DIMENSIONS TO BE CONFIRMED WITH THE ARCHITECT PRIOR TO ANY DEVELOPMENT ON SITE


THIS INFORMATION IS FOR PLANNING OR TENDER PURPOSES ONLY AND NOT FOR CONSTRUCTION



Existing sun room and access to roof terrace - to be removed

Existing white UPVC windows to rear elevation

Existing side elevation

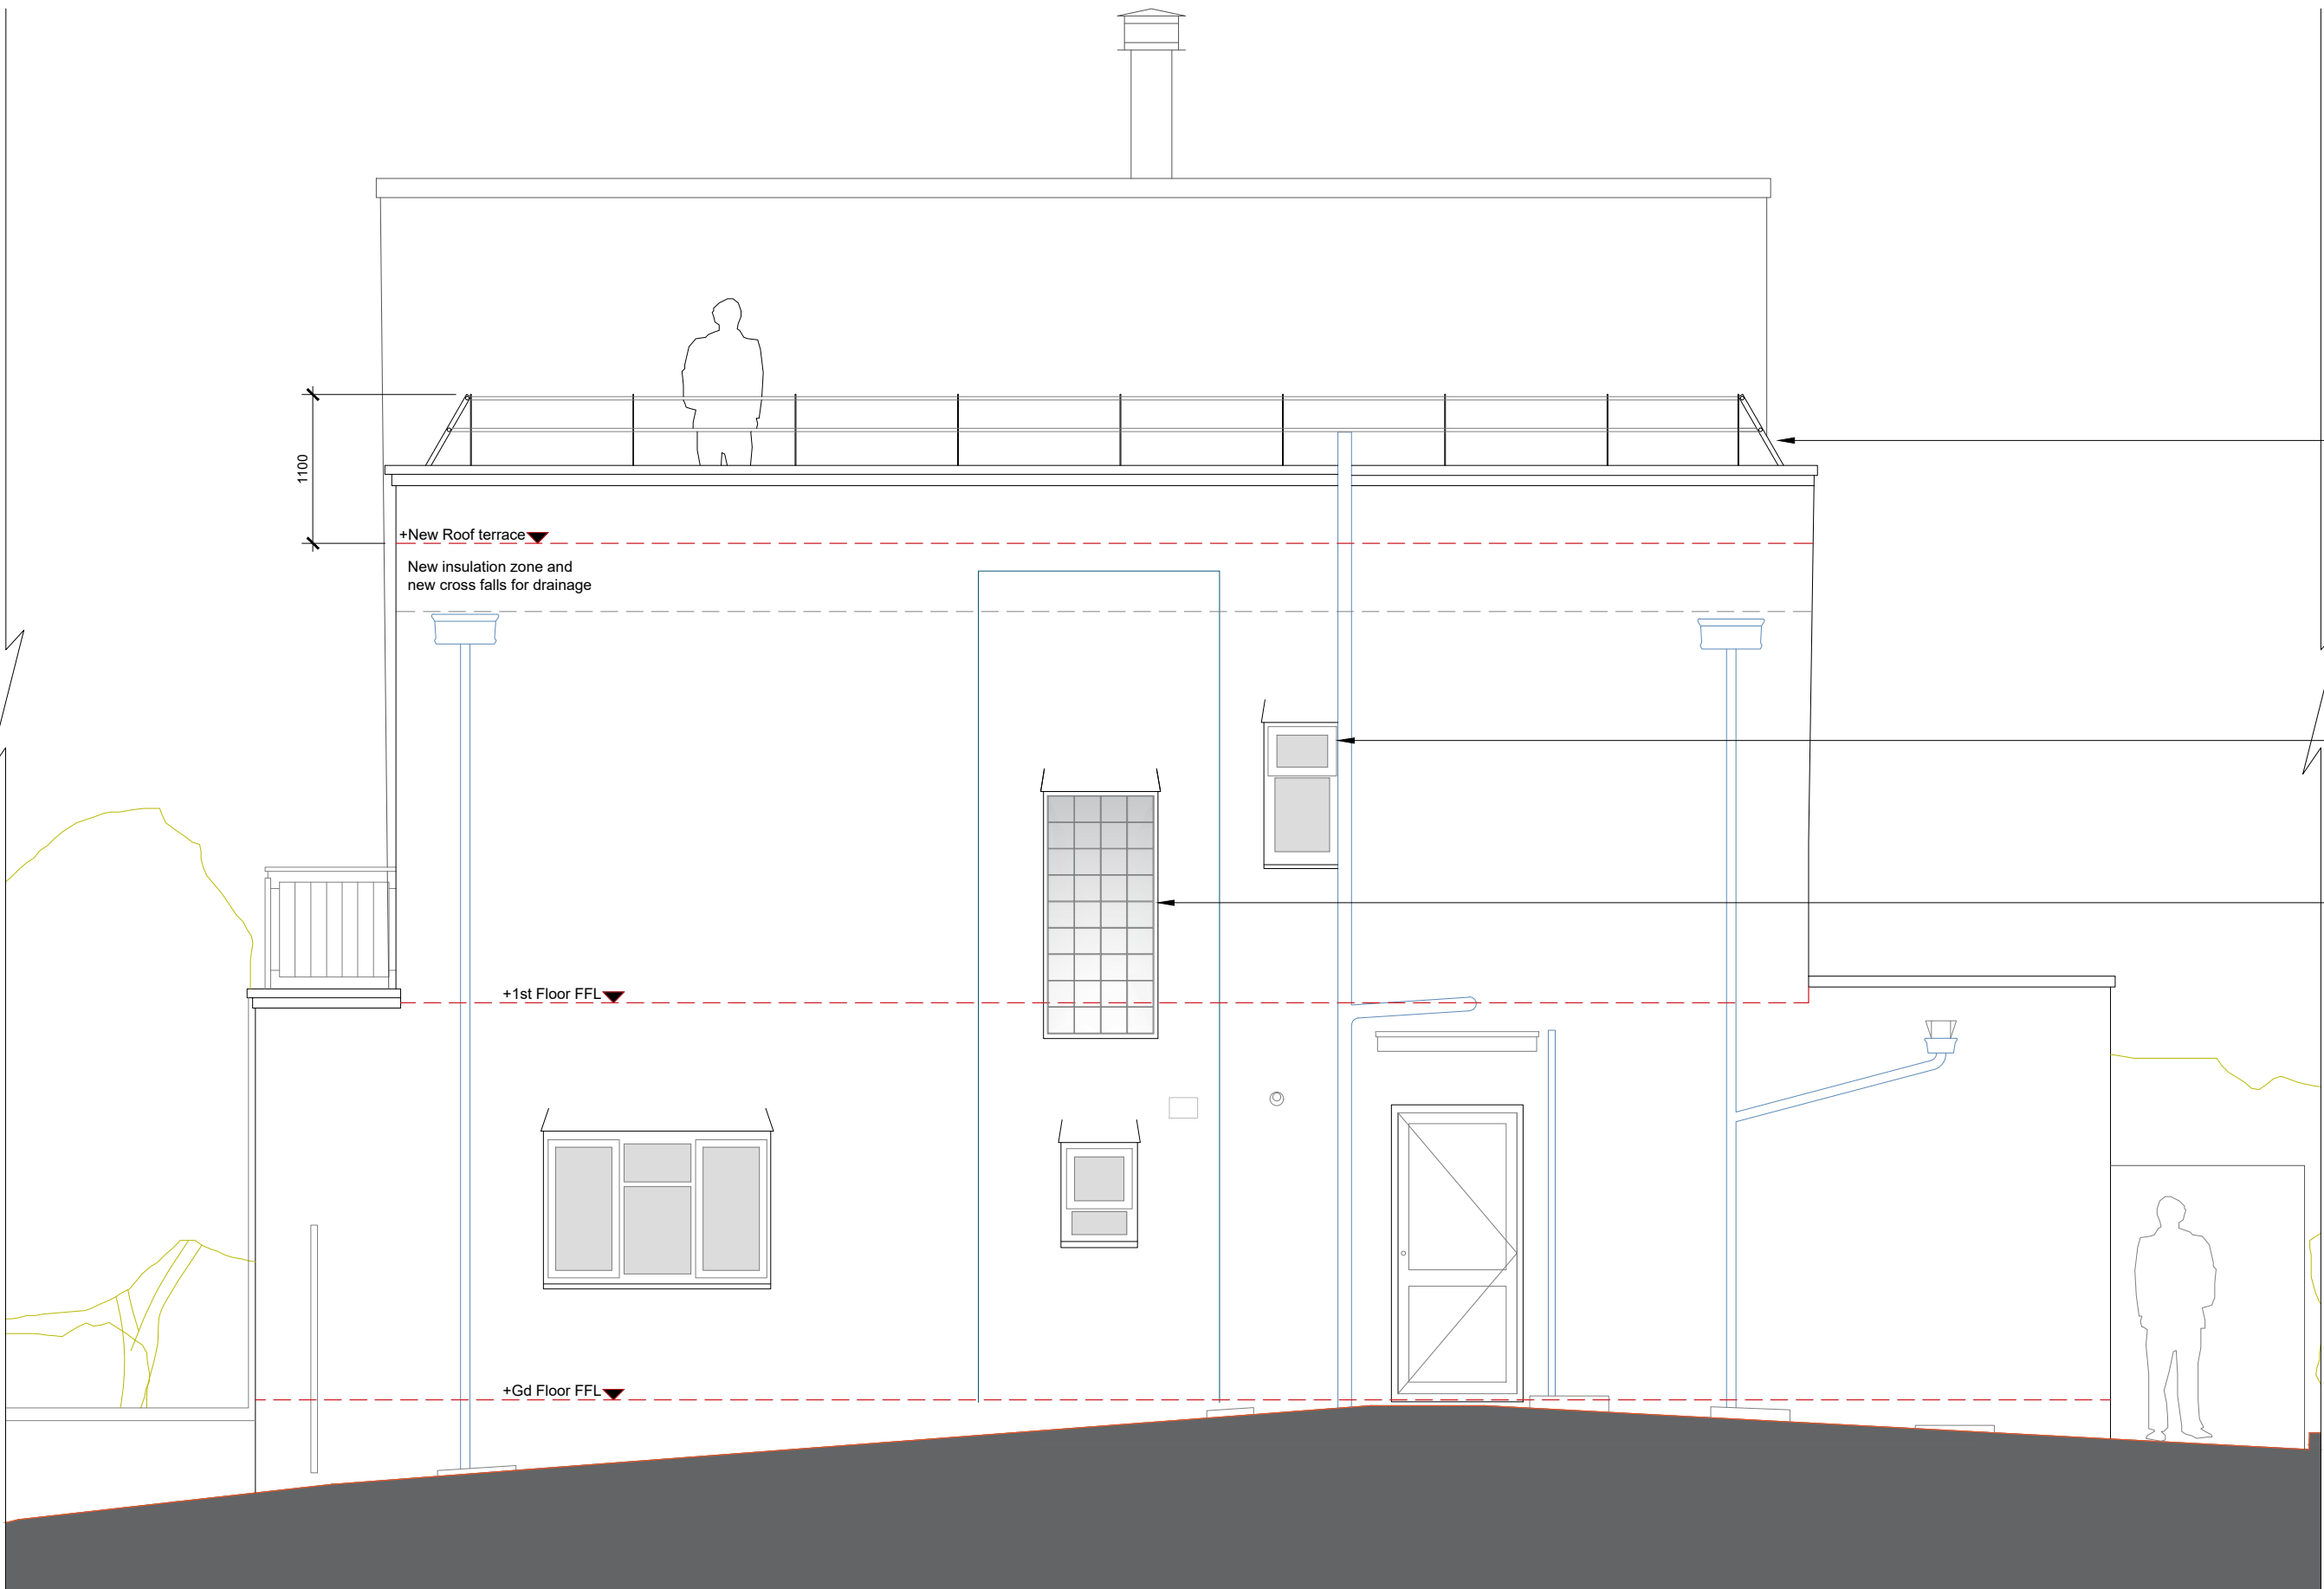

Proposed new balustrade to comply with building regulations - angled metal balustrade

Replacement double glazed aluminium framed windows

Proposed glass blocks to replace existing window 'Clear paraline' glass blocks with reeded face (obscured glass)

Proposed side elevation

REV A: Balustrade added

mab
Architecture, design & development Ltd
Studio@mab-architects.com
53 Hyndewood,
London,
SE23 2BJ

Planning application

PROJECT: 8 Broughton gardens, House refurbishment

DRAWING TITLE:
Existing and proposed side elevations

DRAWING NUMBER & SCALE;
E-300 1:50@A1 1:100@A3

REVISION;
REV A