


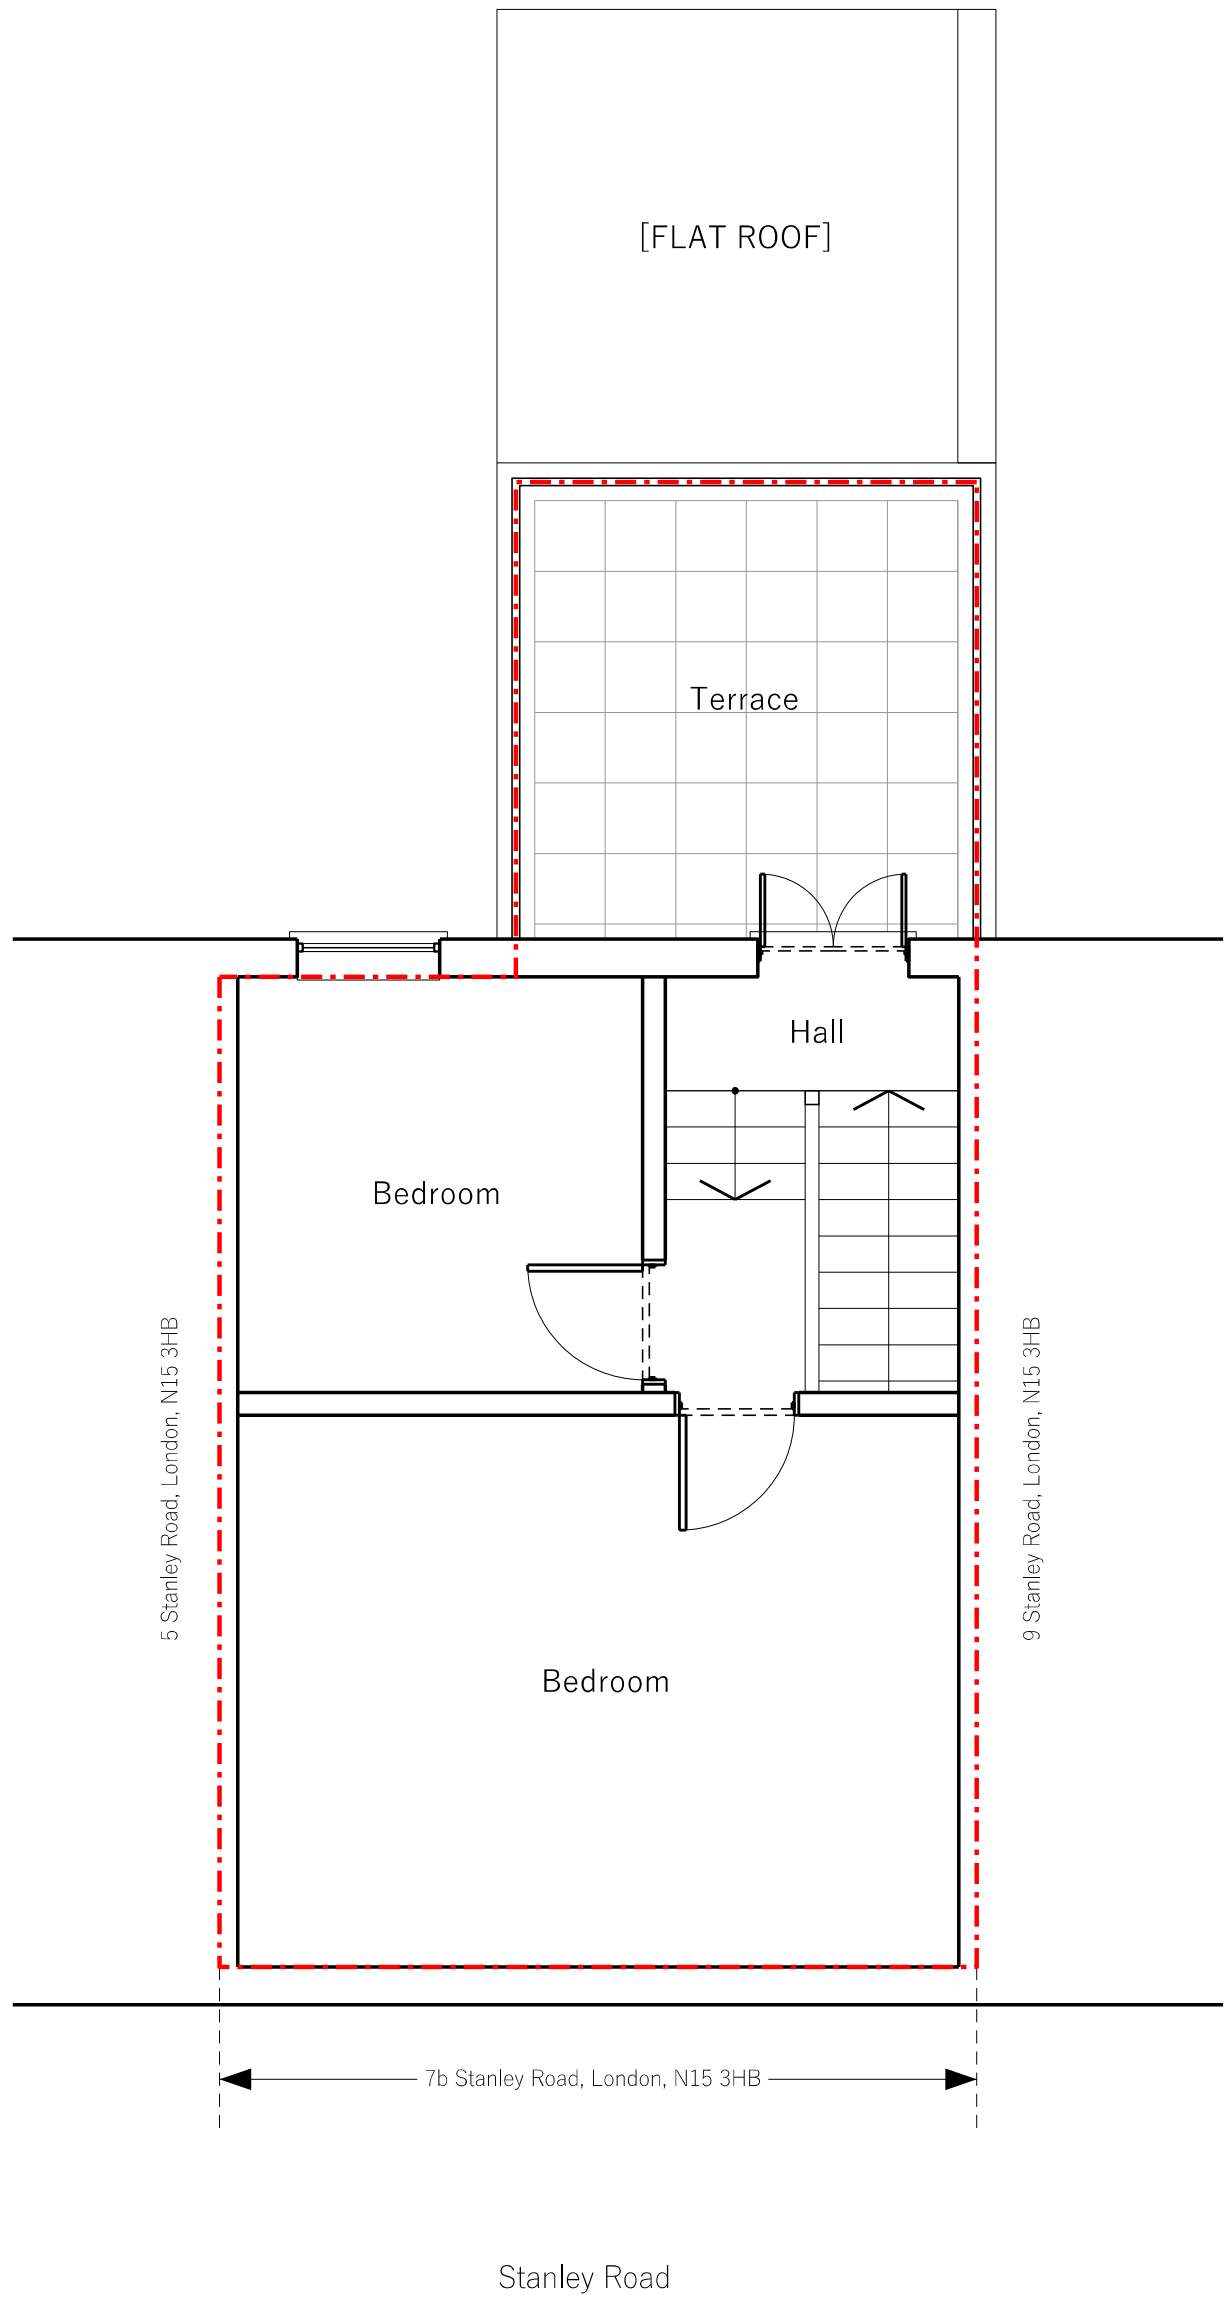


Existing Second Floor Plan

General Notes
This drawing should be read in conjunction with all other Crafted Architecture and Planning Ltd drawings and accompanying written information. Any discrepancies in the drawn or written information to be reported to Crafted Architecture and Planning Ltd without delay. It is the contractor's responsibility to ensure that all built works are constructed in line with the latest UK Building Regulations.

This drawing and the designs within are under copyright owned by Crafted Architecture and Planning Ltd, and may not be used or reproduced without express permission.

Planning Notes
This drawing is solely for submission to the local planning authority for assessment of planning approval. It does not guarantee compliance with any other building standards. Use for any other purpose is strictly forbidden, and Crafted Architecture and Planning Ltd accept no liability for any issues that may arise from their misuse.

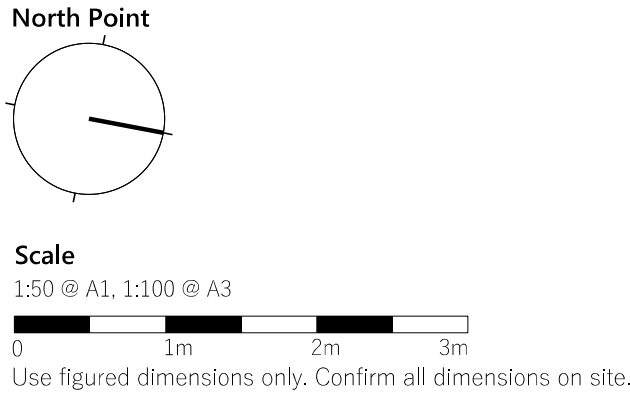

Legend
- - - - - Site boundary line

CRAFTED ARCHITECTURE + PLANNING
020 8050 1781 studio@capltd.co.uk www.capltd.co.uk
Copyright © Crafted Architecture and Planning Ltd 2026

PLANNING

General Arrangement

Rev.	Date	Notes
P-A	27.08.2026	FIRST ISSUE
Project address 7b Stanley Road, London, N15 3HB		
Drawing title Existing floor plan		
Scale 1:50 @ A1, 1:100 @ A3		Drawing number 411_002