



ALL EXISTING DOORS

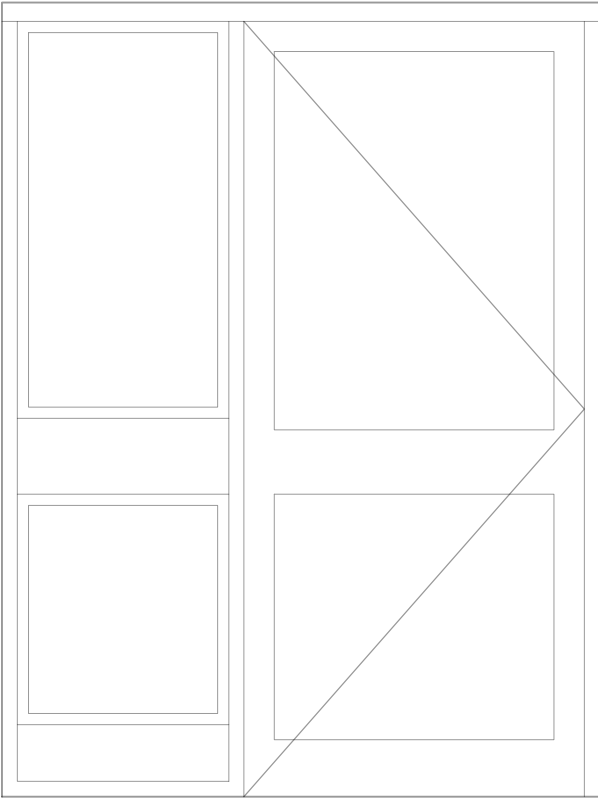


D1
TIMBER

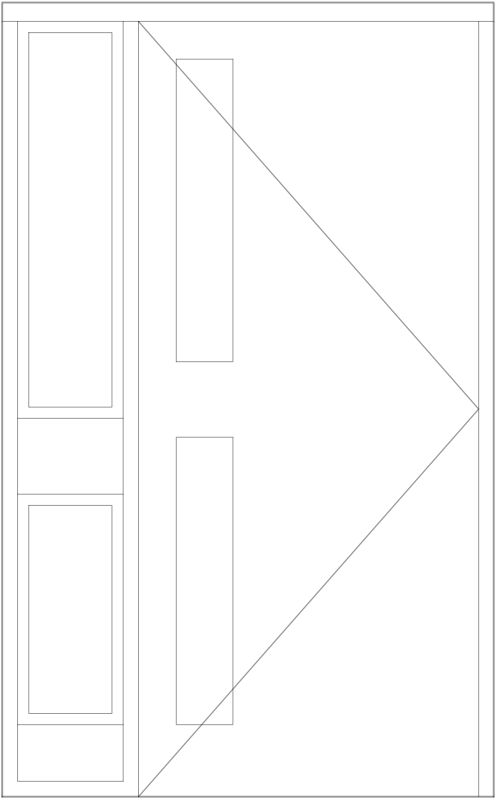


D2
TIMBER

ALL PROPOSED DOORS

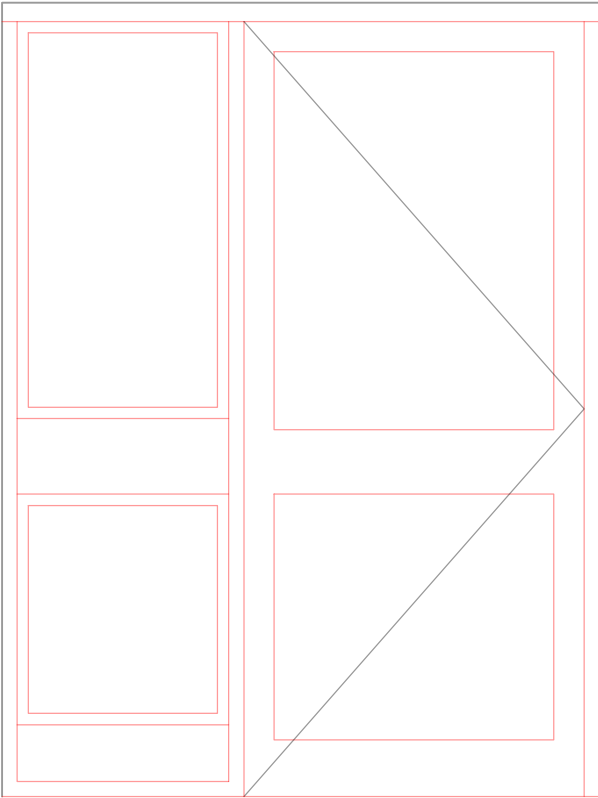

D1
STEEL

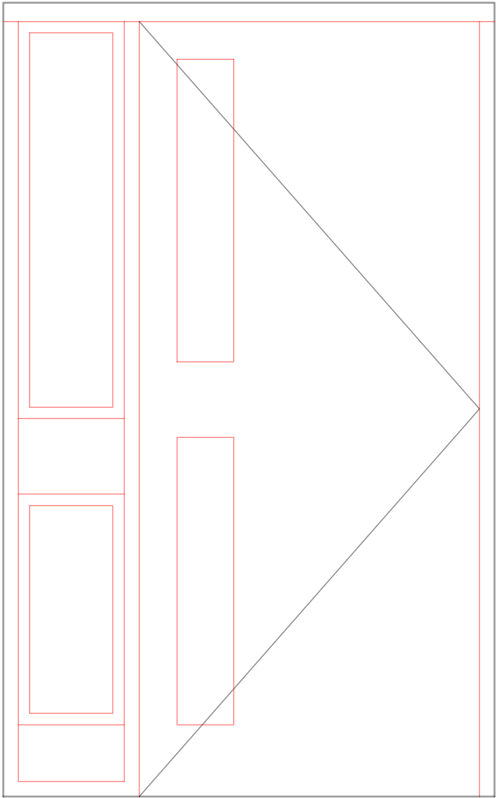

D2
STEEL

Door Schedule		
<i>Ref</i>	<i>Quantity</i>	<i>Quantity to be replaced</i>
<i>D1</i>	<i>1</i>	<i>1</i>
<i>D2</i>	<i>1</i>	<i>1</i>
Total	2	2

Notes:
EXISTING TIMBER COMMUNAL
ENTRANCE DOORS TO BE
REPLACED WITH NEW STEEL
COMMUNAL ENTRANCE DOORS.

Rev.	Description.	Date.

Do not scale from this drawing. Dimensions to be verified on site by contractor prior to commencement of work.
This drawing is the copyright of the practice and may not be reproduced in part or in whole without the prior written consent of the practice.
© 2026 Faithorn Farrell Timms LLP



Faithorn Farrell Timms
Central Court
1 Knoll Rise
ORPINGTON
Kent BR6 0JA
T 01689 885080

Client
METROPOLITAN THAMES
VALLEY HOUSING

Project
74–91 BAILEY CLOSE
LONDON
N11 2JN

Drawing Title
EXISTING AND PROPOSED
DOOR SCHEDULE

Date 19/08/2026	Scale 1:20 @ A3
--------------------	--------------------

Drawn By LB	Checked By HS
----------------	------------------

Project No. PR–11385	Drawing No. 3	Rev.
-------------------------	------------------	------

