





1 UNITS 1-2 NORTH ELEVATION
1:100

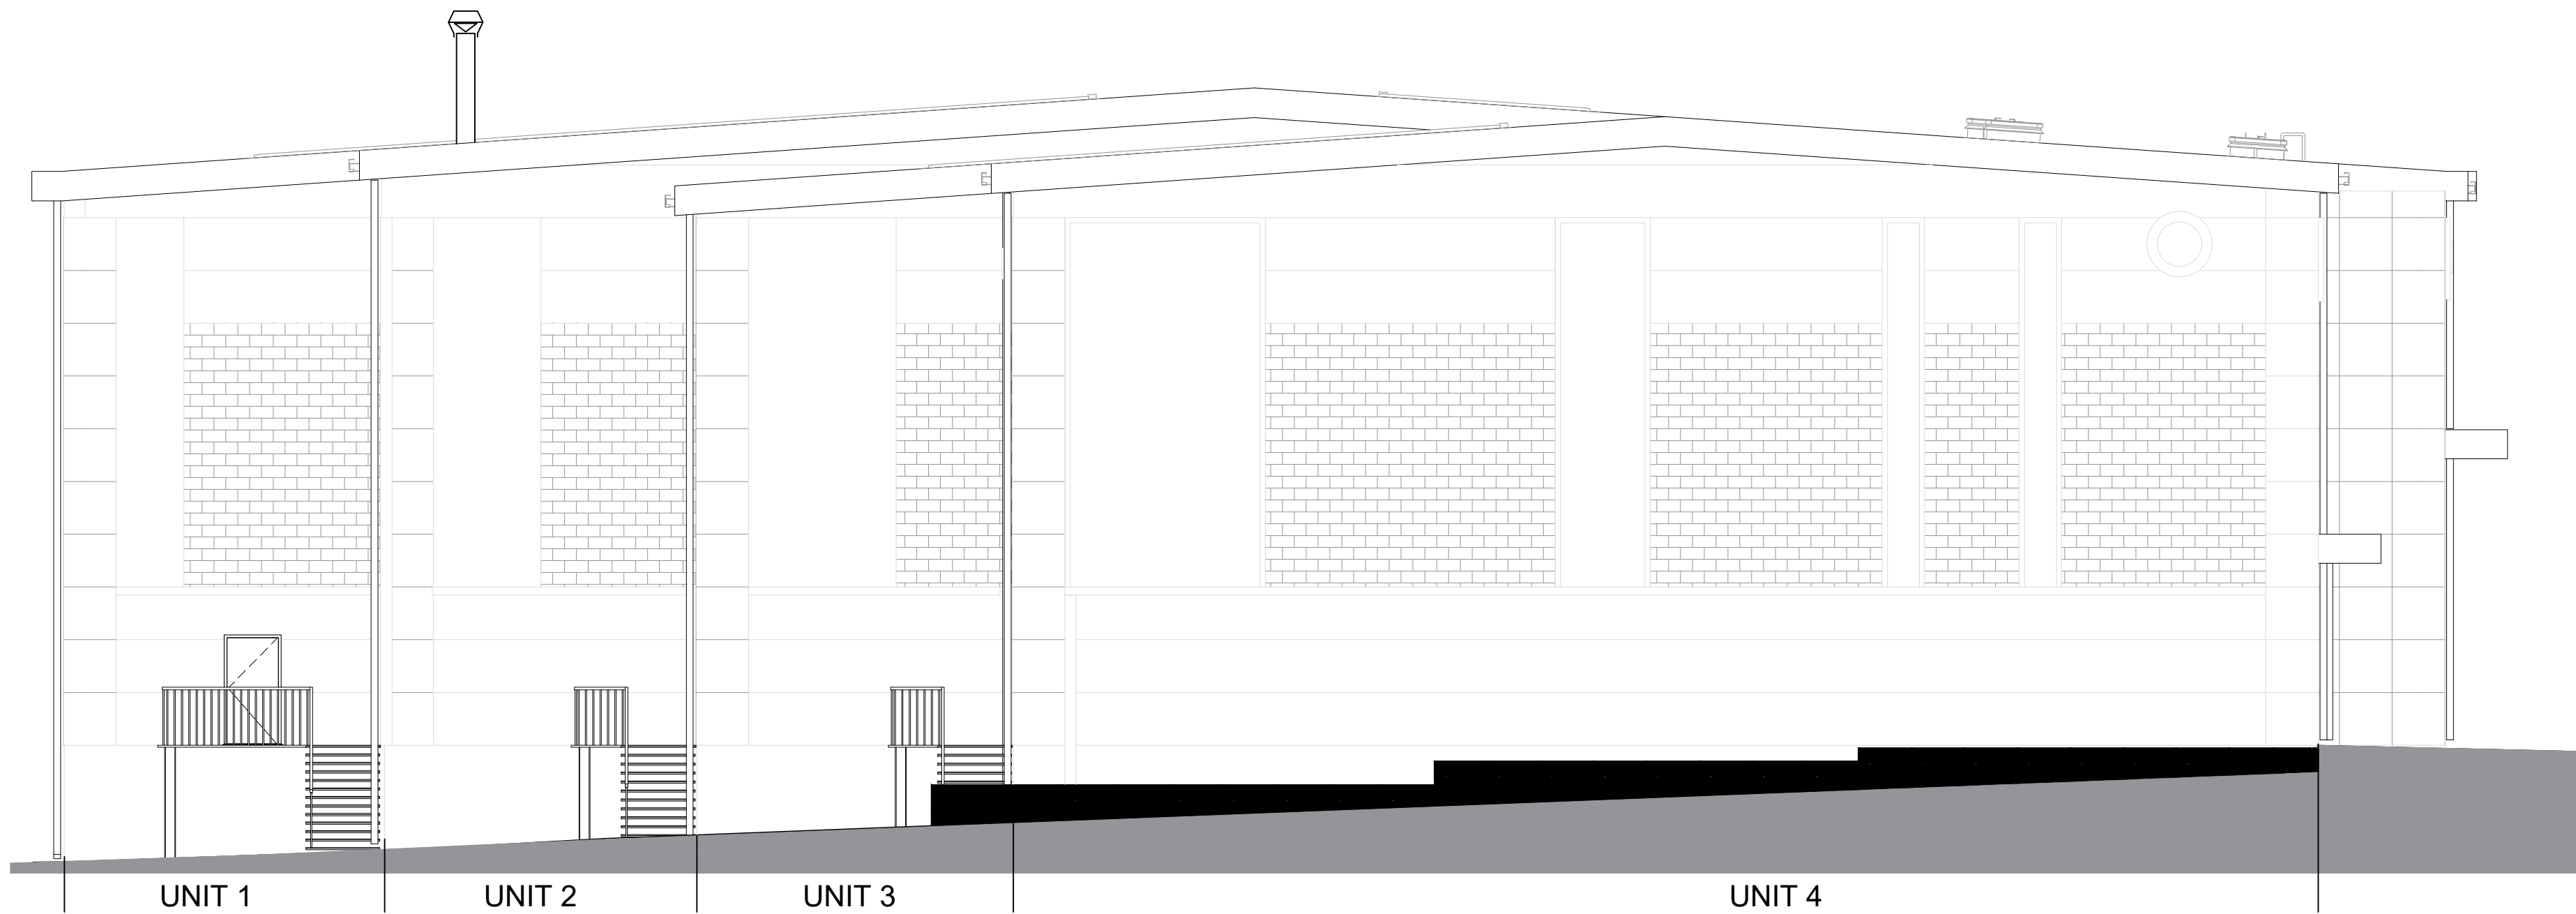

2 UNITS 1-4 EAST ELEVATION
1:100

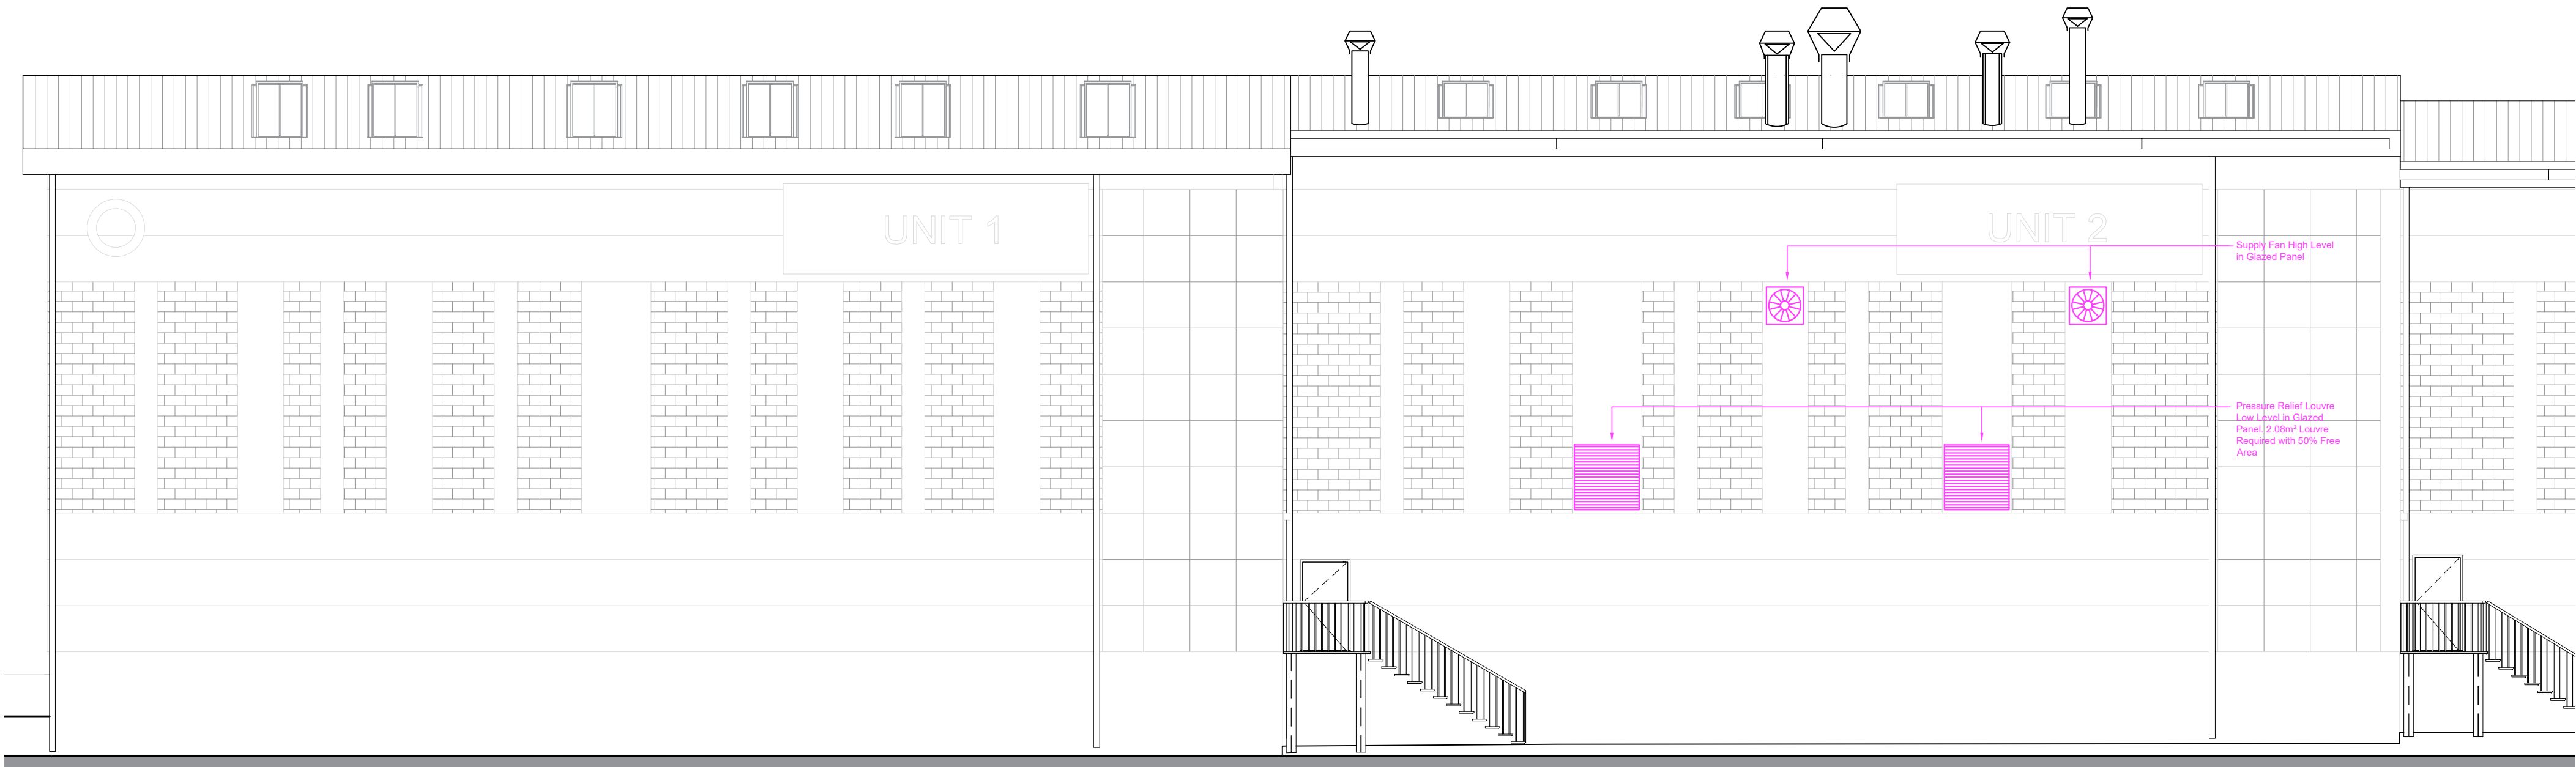

3 UNITS 1-2 SOUTH ELEVATION
1:100

© MICHAEL SPARKS ASSOCIATES
COPYRIGHT RESERVED.
SUBJECT TO STATUTORY CONSENTS.
SUBJECT TO SURVEY.
BASED ON OS MAP REPRODUCED BY PERMISSION OF
CONTROLLER OF HM STATIONERY OFFICE © CROWN
COPYRIGHT AND DATABASE RIGHTS 2024. OS
AC000813445.
FOR PLANNING PURPOSES ONLY.
DO NOT USE ELECTRONIC VERSIONS OF THIS DRAWING
TO DETERMINE DIMENSIONS UNLESS SPECIFICALLY
AUTHORISED BY MICHAEL SPARKS ASSOCIATES.
IF USING AN ELECTRONIC VERSION OF THIS DRAWING,
FIGURED DIMENSIONS TAKE PRECEDENCE. PLEASE
NOTIFY MICHAEL SPARKS ASSOCIATES OF ANY
DISCREPANCIES.

LEGEND:

VENTILATION LOUVRE DETAIL
ADDED 02/09

-	18/09/2025	First Issue	GB	AC
REV	DATE	NOTES	DRAWN	CHECKED



11 PLATO PLACE ST DIONIS ROAD LONDON SW6 4TU
CHARTERED ARCHITECTS 020 7736 6162 WWW.MSA-ARCHITECTS.CO.UK

PROJECT TITLE
SEGRE PARK, TOTTENHAM

CLIENT
ALLPRESS ESPRESSO

DOCUMENT TITLE
PROPSOED UNIT 2 ELEVATIONS

SCALE
1:100 @ A1

DATE | 24/09/2026
DRAWN | GB
CHECKED | AC

DOCUMENT NUMBER
31171-MSA-PL-0202

STATUS
PLANNING

REV
A

