




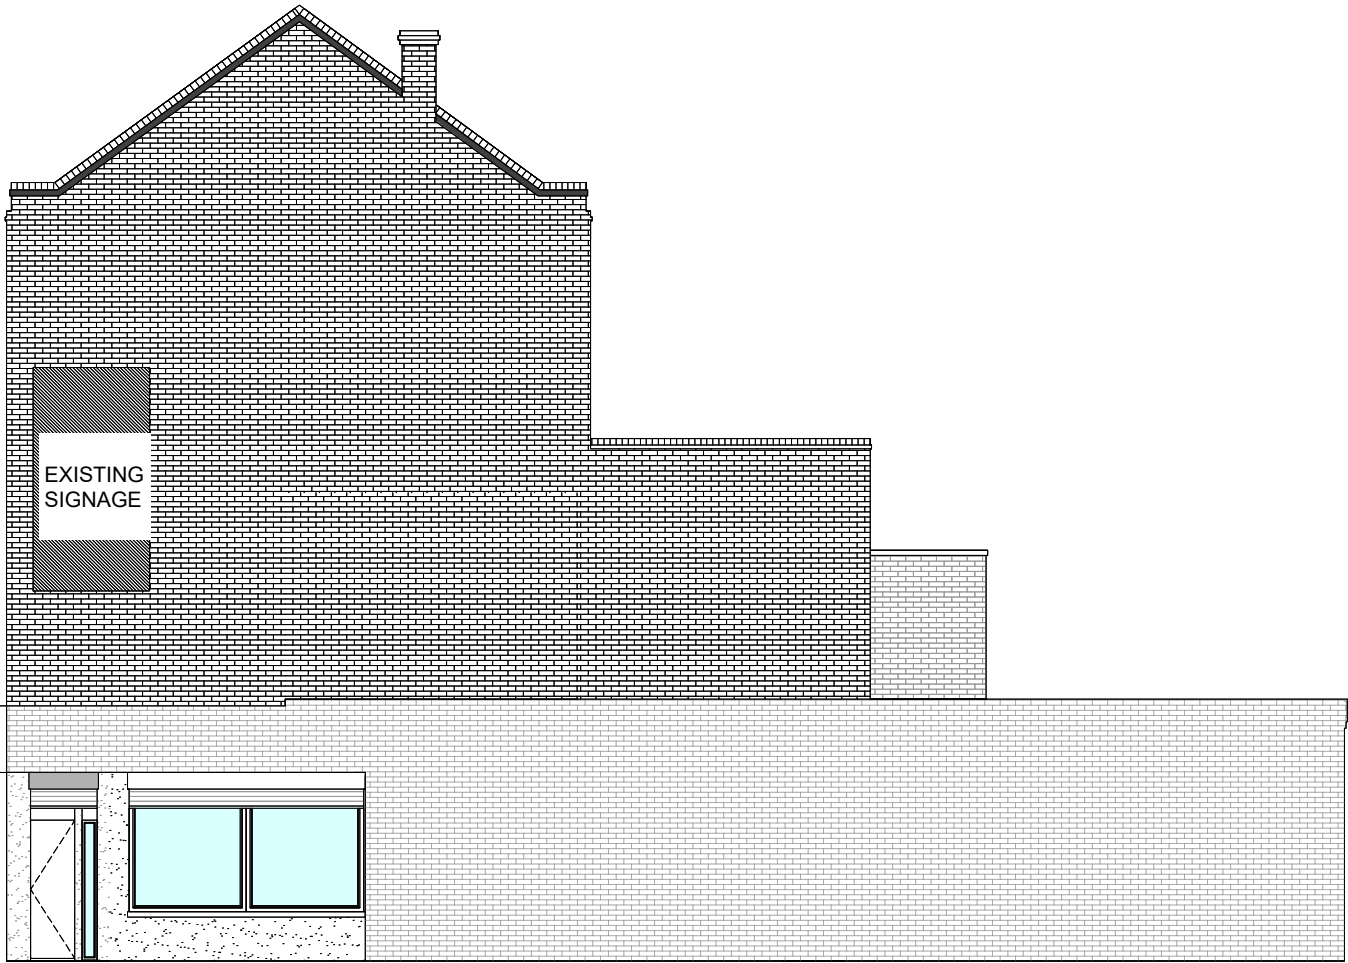


SIDE ELEVATION, EXISTING PLAN, SCALE 1:100

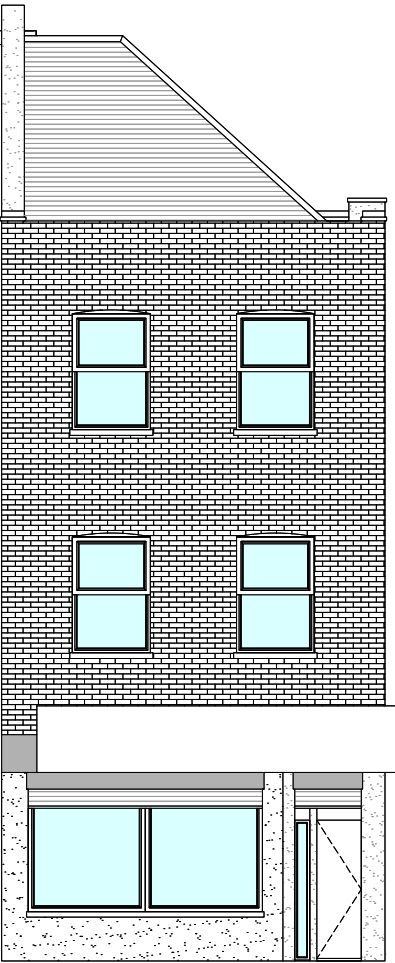

FRONT ELEVATION,
EXISTING PLAN, SCALE 1:100

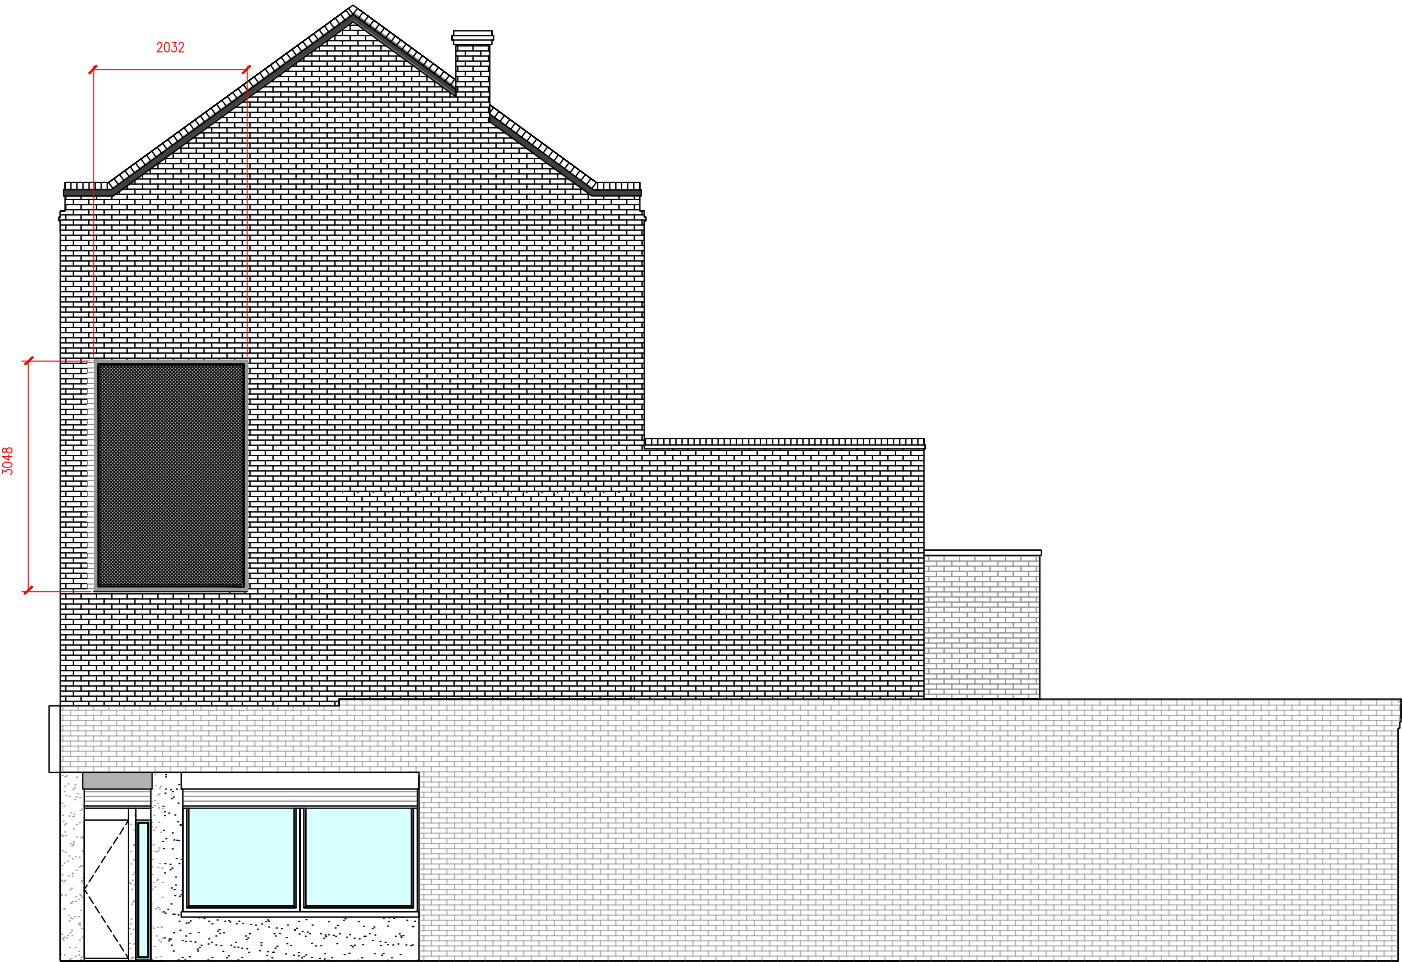

SIDE ELEVATION, PROPOSED PLAN, SCALE 1:100

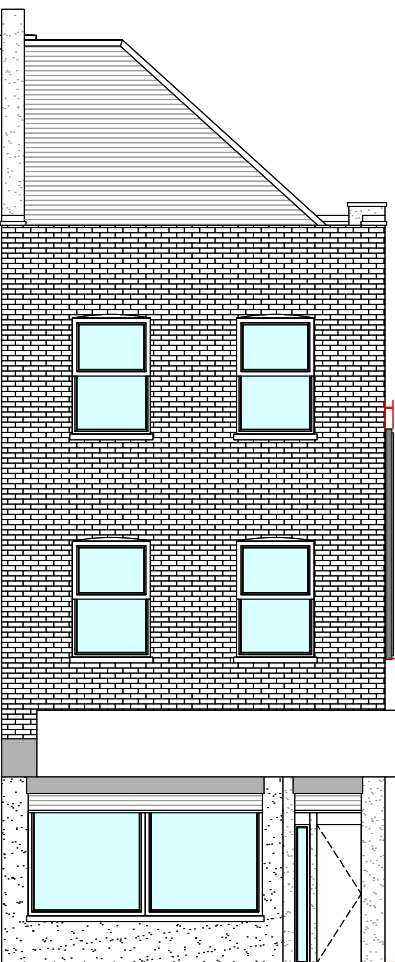

FRONT ELEVATION,
PROPOSED PLAN, SCALE 1:100

PROPOSED DIGITAL LED ADVERTISEMENT

Overall display size: 2000mm W x 3000mm H
Bottom of display: approx. 4000mm above ground level
Overall projection from wall: 100mm
Mounting: dedicated wall frame
Approx. display weight: 244kg
No rear clearance required

Technical data based on supplier standard 2m x 3m outdoor LED system.

Project Address

**730 Seven Sisters Road, Tottenham,
London, N15 5NH**

Client Name

GRU CO

Proposal


PLANNING

Title

EXISTING AND PROPOSED ELEVATIONS

This drawing has been prepared for planning application purposes only. All dimensions, levels and site information are to be verified on site before works commence. The proposed advertisement dimensions and position shown are for planning purposes. Final mounting and structural requirements are to be confirmed prior to installation. This drawing is not to be used for construction or structural purposes.

SCALE BAR 1:100

 

Date

SEPTEMBER 2026

Drawing No

E-01

Scale @ A3

1 : 100

Rev

A

