


Materials Key


- 1 Red Zinc Roofing
- 2 Red Zinc Cappings and Concealed Gutters
- 3 Red Zinc Corbel Detail
- 4 Red Brickwork
- 5 Red Brickwork Archways
- 6 Raised Planters
- 7 Old Red Sandstone / Scottish Sandstone
- 8 Aluminium Framed Glazing
- 9 Frameless Glazed Balustrade
- 10 Old Red Sandstone / Scottish Sandstone Column
- 11 Timber Framed Sliding Sash Window

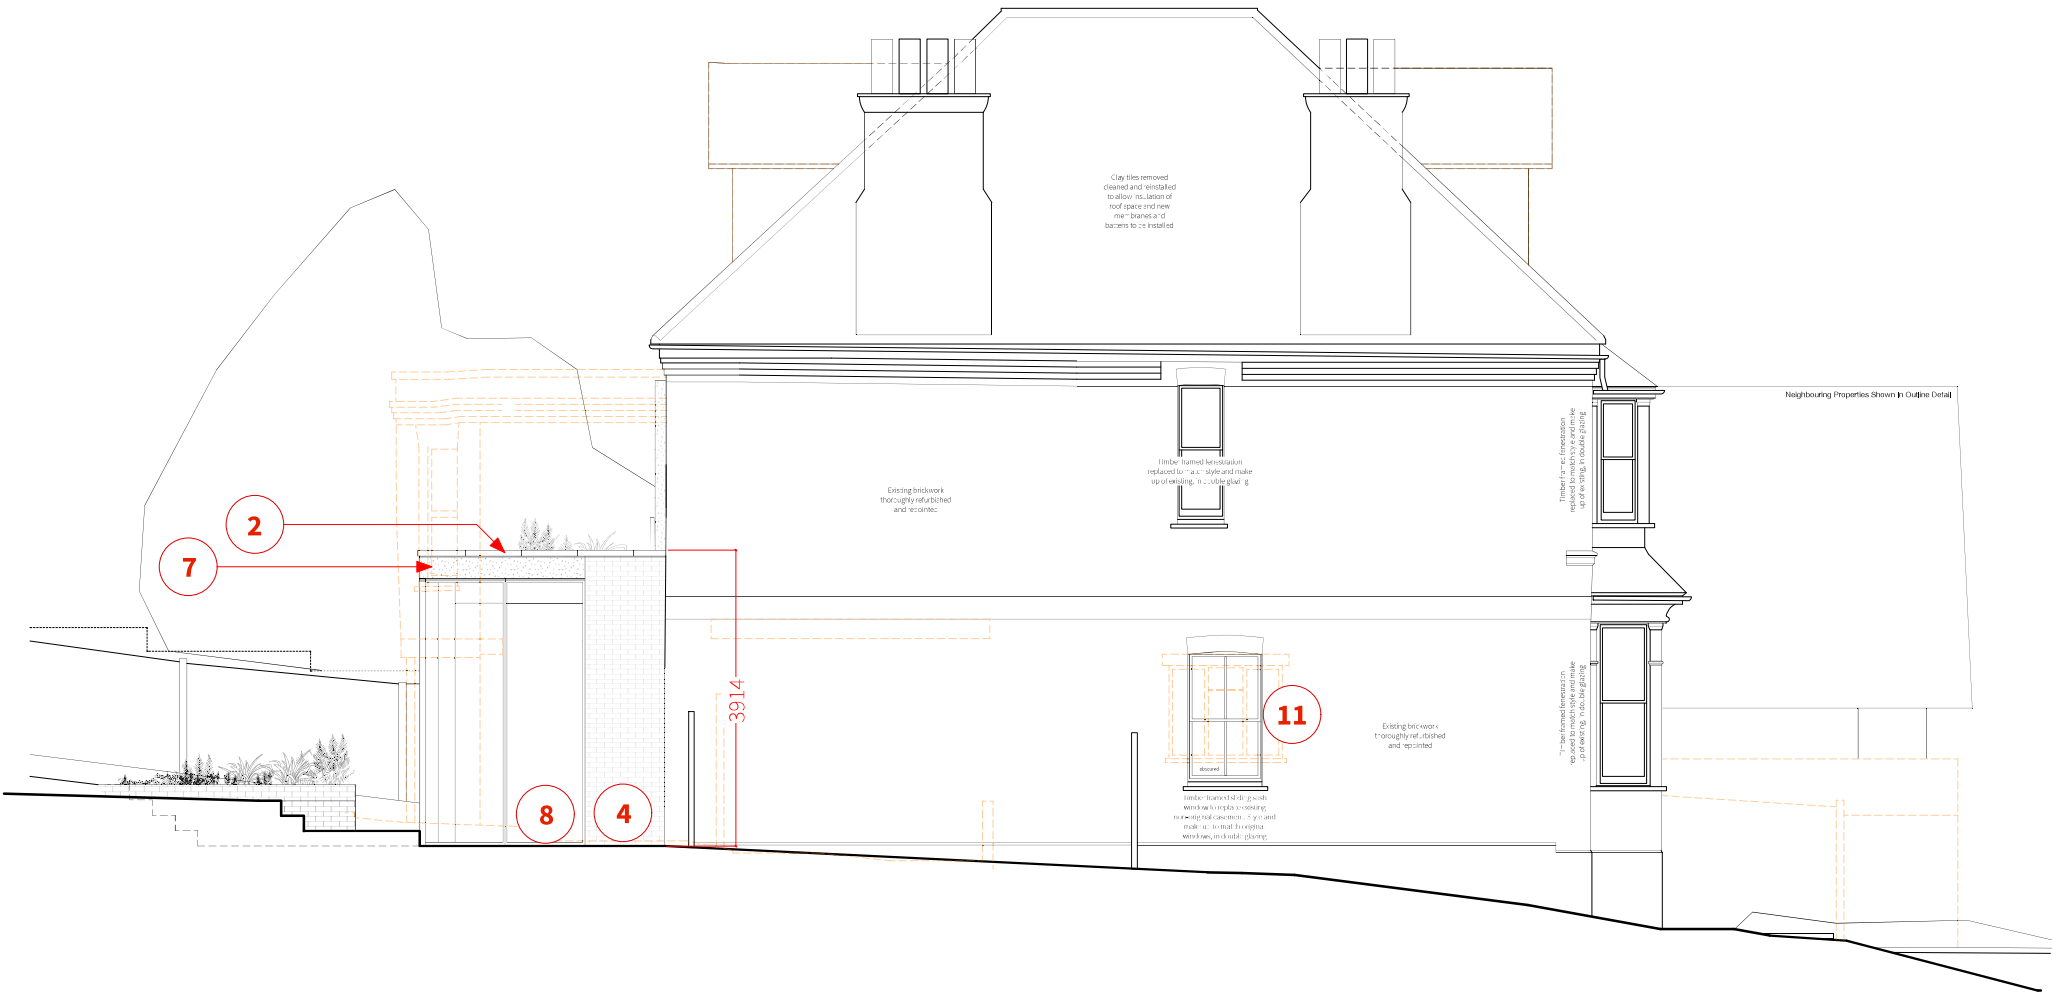

Proposed East Elevation

Materials Key

- 1 Existing Brickwork
- 2 Existing Clay tiles
- 3 Solid Wall Lime Render
- 4 Timber Framed Fenestration
- 5 Red Brickwork Corbel Detailing

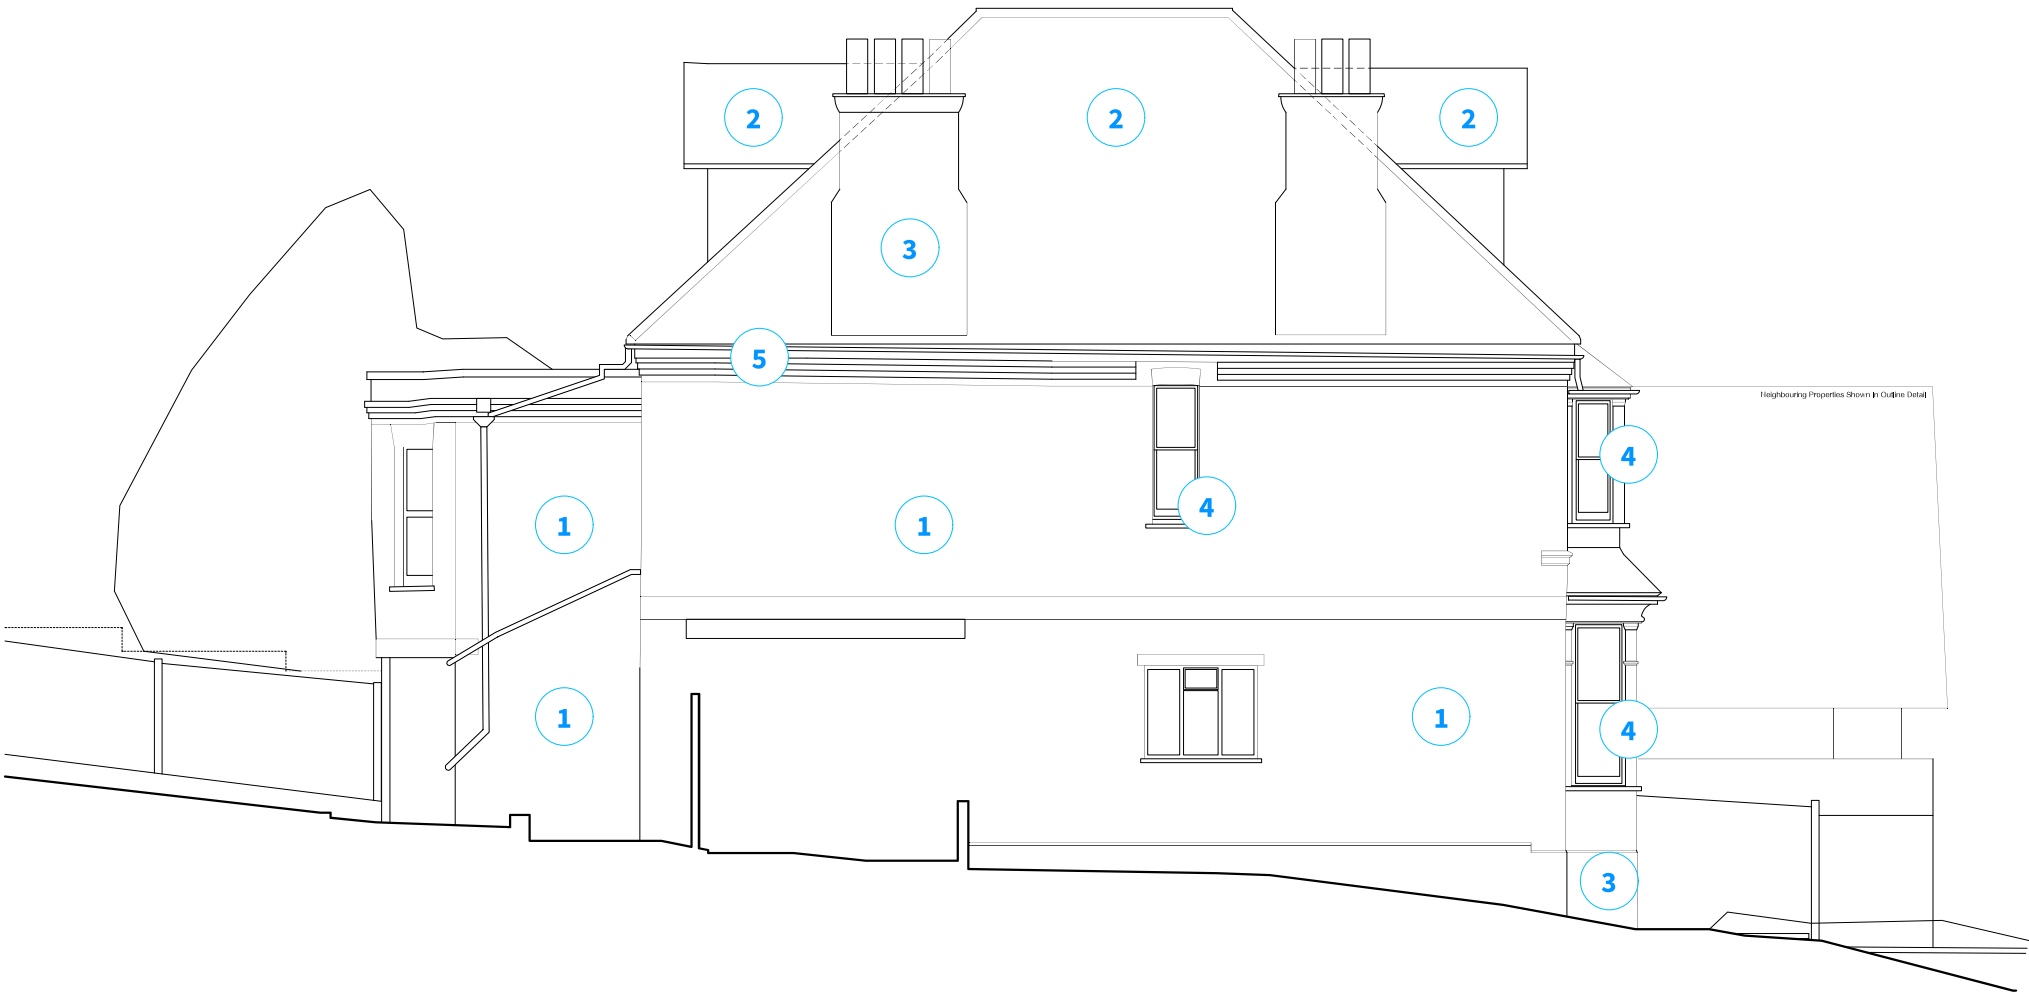

Existing East Elevation

0 0.5 1 2 5m

Copyright
Copyright in design and this drawing is the property of Will Gamble Ltd. reproduction in whole or in part is forbidden.
All dimensions are to be checked on site by the contractor. Do not scale this drawing. Any errors or omissions are to be reported to the Architect immediately.
This drawing is to be read in conjunction with all the relevant drawings and / or specialists' drawings / documents, any discrepancies or variations to be notified
The contractor shall submit setting out drawings to the Architect for approval, without which, manufacture shall not commence. All work must comply with relevant British Standards and current Building Regulations.

- Notes
- Key
- Demolished
 - Proposed Brickwork
 - Proposed Zinc Cladding (roofs, cappings)
 - Proposed Timber
 - Proposed Old Red Sandstone/Scottish Sandstone

Revisions		
P0	14/05/2026	Planning Submission
P1	09/07/2026	Existing elevation added as per LPA request

PLANNING	
310-Proposed East Elevation	
Client:	Ronan & Naomi Clancy
Project:	Avenue Road
Scale:	1:100 @ ISO A2
Date:	14/05/2026

WillGamble/Architects.
Unit 2, Foundry Mews / Barnes / London / SW13 9AZ
studio@willgamblearchitects.com

Materials Key

- 1 Red Zinc Roofing
- 2 Red Zinc Cappings and Concealed Gutters
- 3 Red Zinc Corbel Detail
- 4 Red Brickwork
- 5 Red Brickwork Archways
- 6 Raised Planters
- 7 Old Red Sandstone / Scottish Sandstone
- 8 Aluminium Framed Glazing
- 9 Frameless Glazed Balustrade



Proposed East Elevation

Materials Key

- 1 Existing Brickwork
- 2 Existing Clay tiles
- 3 Solid Wall Lime Render
- 4 Timber Framed Fenestration
- 5 Red Brickwork Corbel Detailing
- 6 Aluminium Framed Window



Existing East Elevation

Copyright
Copyright in design and this drawing is the property of Will Gamble Ltd. reproduction in whole or in part is
forbidden.
All dimensions are to be checked on site by the contractor. Do not scale this drawing. Any errors or omissions are
to be reported to the Architect immediately.
This drawing is to be read in conjunction with all the relevant drawings and / or specialists' drawings /
documents, any discrepancies or variations to be nulled
The contractor shall submit setting out drawings to the Architect for approval, without which, manufacture shall
not commence. All work must comply with relevant British Standards and current Building Regulations.

- Notes
- Key
- Demolished
 - Proposed Brickwork
 - Proposed Zinc Cladding (roofs, cappings)
 - Proposed Timber
 - Proposed Old Red Sandstone/Scottish Sandstone

Revisions		
P0	14/05/2026	Planning Submission
P1	09/07/2026	Existing elevation added as per LPA request

PLANNING	
311-Proposed South Elevation	
Client:	Ronan & Naomi Clancy
Project:	Avenue Road
Scale:	1:100 @ ISO A2
Date:	14/05/2026

WillGamble/Architects.


Unit 2, Foundry Mews / Barnes / London / SW13 9AZ
studio@willgamblearchitects.com

Materials Key

- 1 Red Zinc Roofing
- 2 Red Zinc Cappings and Concealed Gutters
- 3 Red Zinc Corbel Detail
- 4 Red Brickwork
- 5 Red Brickwork Archways
- 6 Raised Planters
- 7 Old Red Sandstone/Scottish Sandstone
- 8 Aluminium Framed Glazing
- 9 Frameless Glazed Balustrade
- 10 Old Red Sandstone / Scottish Sandstone Column
- 11 Timber Framed Sliding Sash Window

Materials Key

- 1 Existing Brickwork
- 2 Existing Clay tiles
- 3 Solid Wall Lime Render
- 4 Timber Framed Fenestration
- 5 Red Brickwork Corbel Detailing
- 6 Aluminium Framed Window

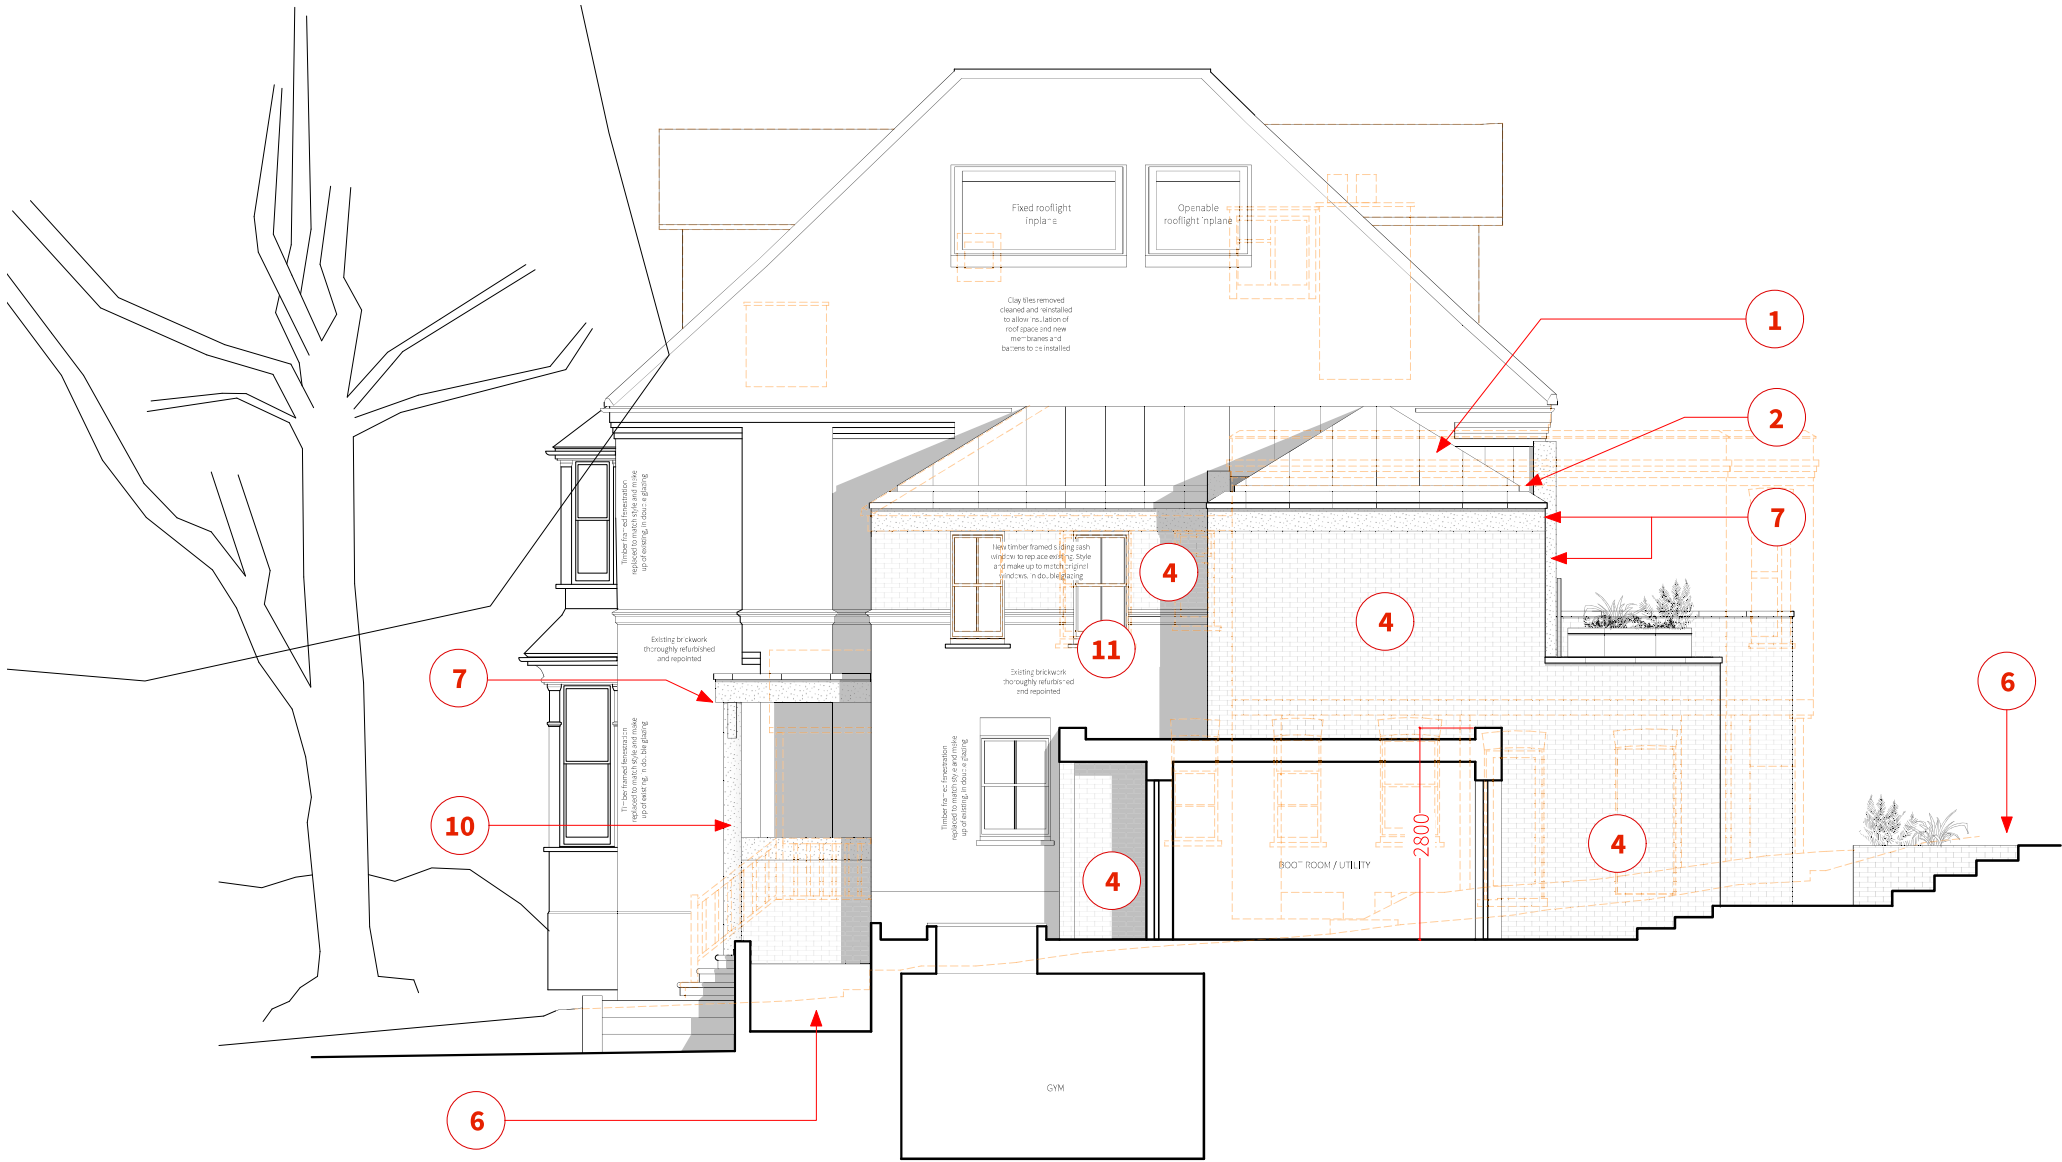

Proposed West Elevation



Existing West Elevation

0 0.5 1 2 5m

Copyright
Copyright in design and this drawing is the property of Will Gamble Ltd. reproduction in whole or in part is forbidden.
All dimensions are to be checked on site by the contractor. Do not scale this drawing. Any errors or omissions are to be reported to the Architect immediately.
This drawing is to be read in conjunction with all the relevant drawings and / or specialists' drawings / documents, any discrepancies or variations to be notified.
The contractor shall submit setting out drawings to the Architect for approval, without which, manufacture shall not commence. All work must comply with relevant British Standards and current Building Regulations.

Notes
Key
Demolished
Proposed Brickwork
Proposed Zinc Cladding (roofs, cappings)
Proposed Timber
Proposed Old Red Sandstone/Scottish Sandstone

Revisions
P0 14/05/2026 Planning Submission
P1 09/07/2026 Existing elevation added as per LPA request

PLANNING
312-Proposed West Elevation
Client: Ronan & Naomi Clancy
Project: Avenue Road
Scale: 1:100 @ ISO A2
Date: 14/05/2026

WillGamble/Architects.
Unit 2, Foundry Mews / Barnes / London / SW13 9AZ
studio@willgamblearchitects.com