
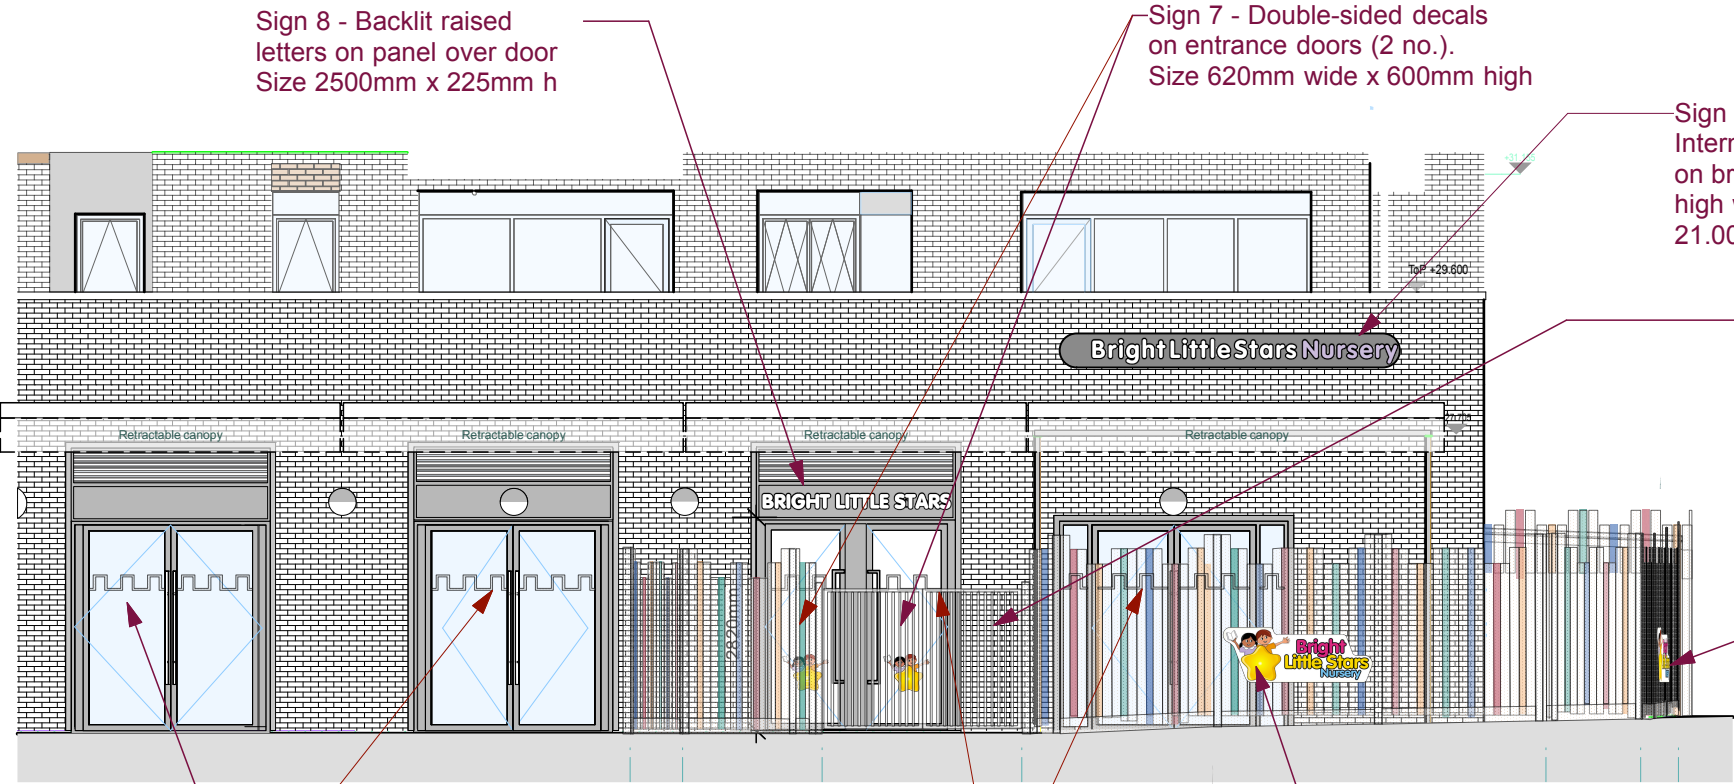


THE
ARCHITECTS
PRACTICE

JOB BLS Hornsey
TITLE External signage elevations
DRAWING NO. BLSHo/SP/92b
DATE March 2026
SCALE 1:125

23 BEACON HILL
LONDON N7 9LY
0207 607 3333
post@architectspractice.com

Revisions:
a. 20/4/26 Signage & awning switched over
b. 21/9/26 Signage numbering checking and amended

 

North Elevation

Sign 8 - Backlit raised letters on panel over door
Size 2500mm x 225mm h

Sign 7 - Double-sided decals on entrance doors (2 no.).
Size 620mm wide x 600mm high

Sign 1 - over entrance to the nursery installed by BLS
Internally lit light box with translucent letters mounted on brickwork. Overall size 4500mm wide x 540mm high with 100mm returns. Dedicated lighting on 7.30 - 21.00 timer

Sign 6 - Aluminium composite plaque, screw fixed to wall adjacent to entrance.
Size 320 mm wide x 210mm high

Sign 4 - Flat composite sign, screw-fixed to fence.
Size 1960 mm wide x 710mm high

Manifestations - Castellation manifestations 210mm high in 50% translucent film on glazed doors and full height panels


Sign 3 - Flat composite sign, screw-fixed to fence.
Size 1960 mm wide x 710mm high



Light box sign 1:25




Flat composite sign 1:25

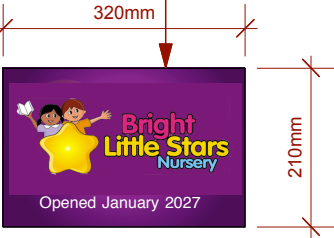

Aluminium composite wall-fixed plaque 1:10

Sign 2 - over entrance to the nursery installed by BLS
Internally lit light box with translucent letters mounted on brickwork. Overall size 4500mm wide x 540mm high with 100mm returns. Dedicated lighting on 7.30 - 21.00 timer

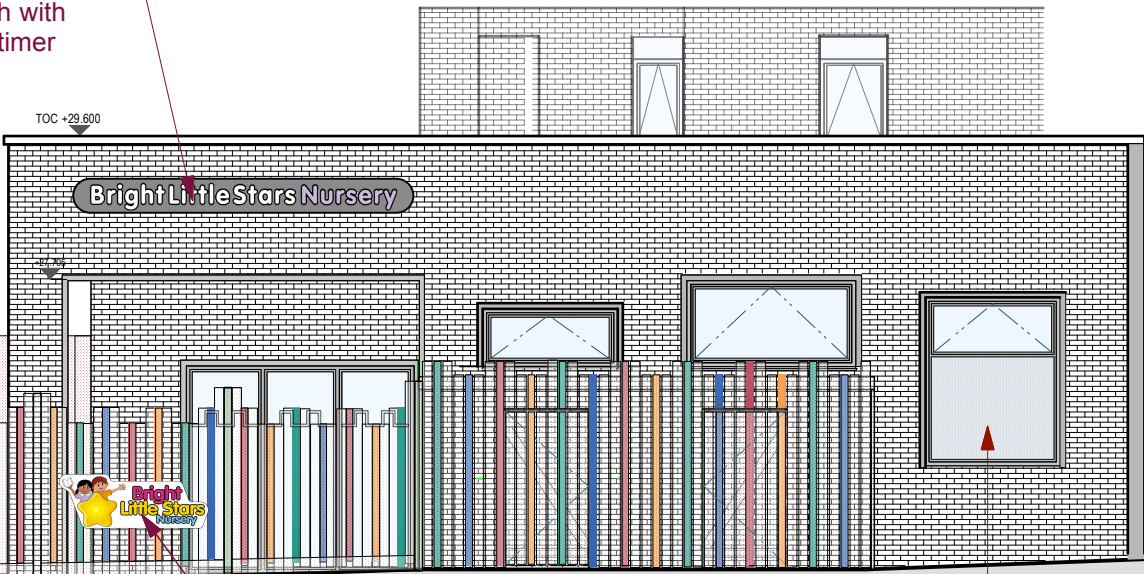

West Elevation

Sign 5 - Flat composite sign, screw-fixed to brickwork wall of PRS. Size 1960 mm wide x 710mm high

Sign 4 - Flat composite sign, screw-fixed to fence.
Size 1960 mm wide x 710mm high

1 no. 1620 mm x 1350mm (approx)

2 no. 680 mm x 1140mm (approx)
1 no. 1480 mm x 1140mm (approx)

1 no. 1170 mm x 1140mm (approx)

2 no. 1040 mm x 1140mm (approx)

1 no. 720 mm x 1140mm (approx)

2 no. 1260 mm x 1140mm (approx)