



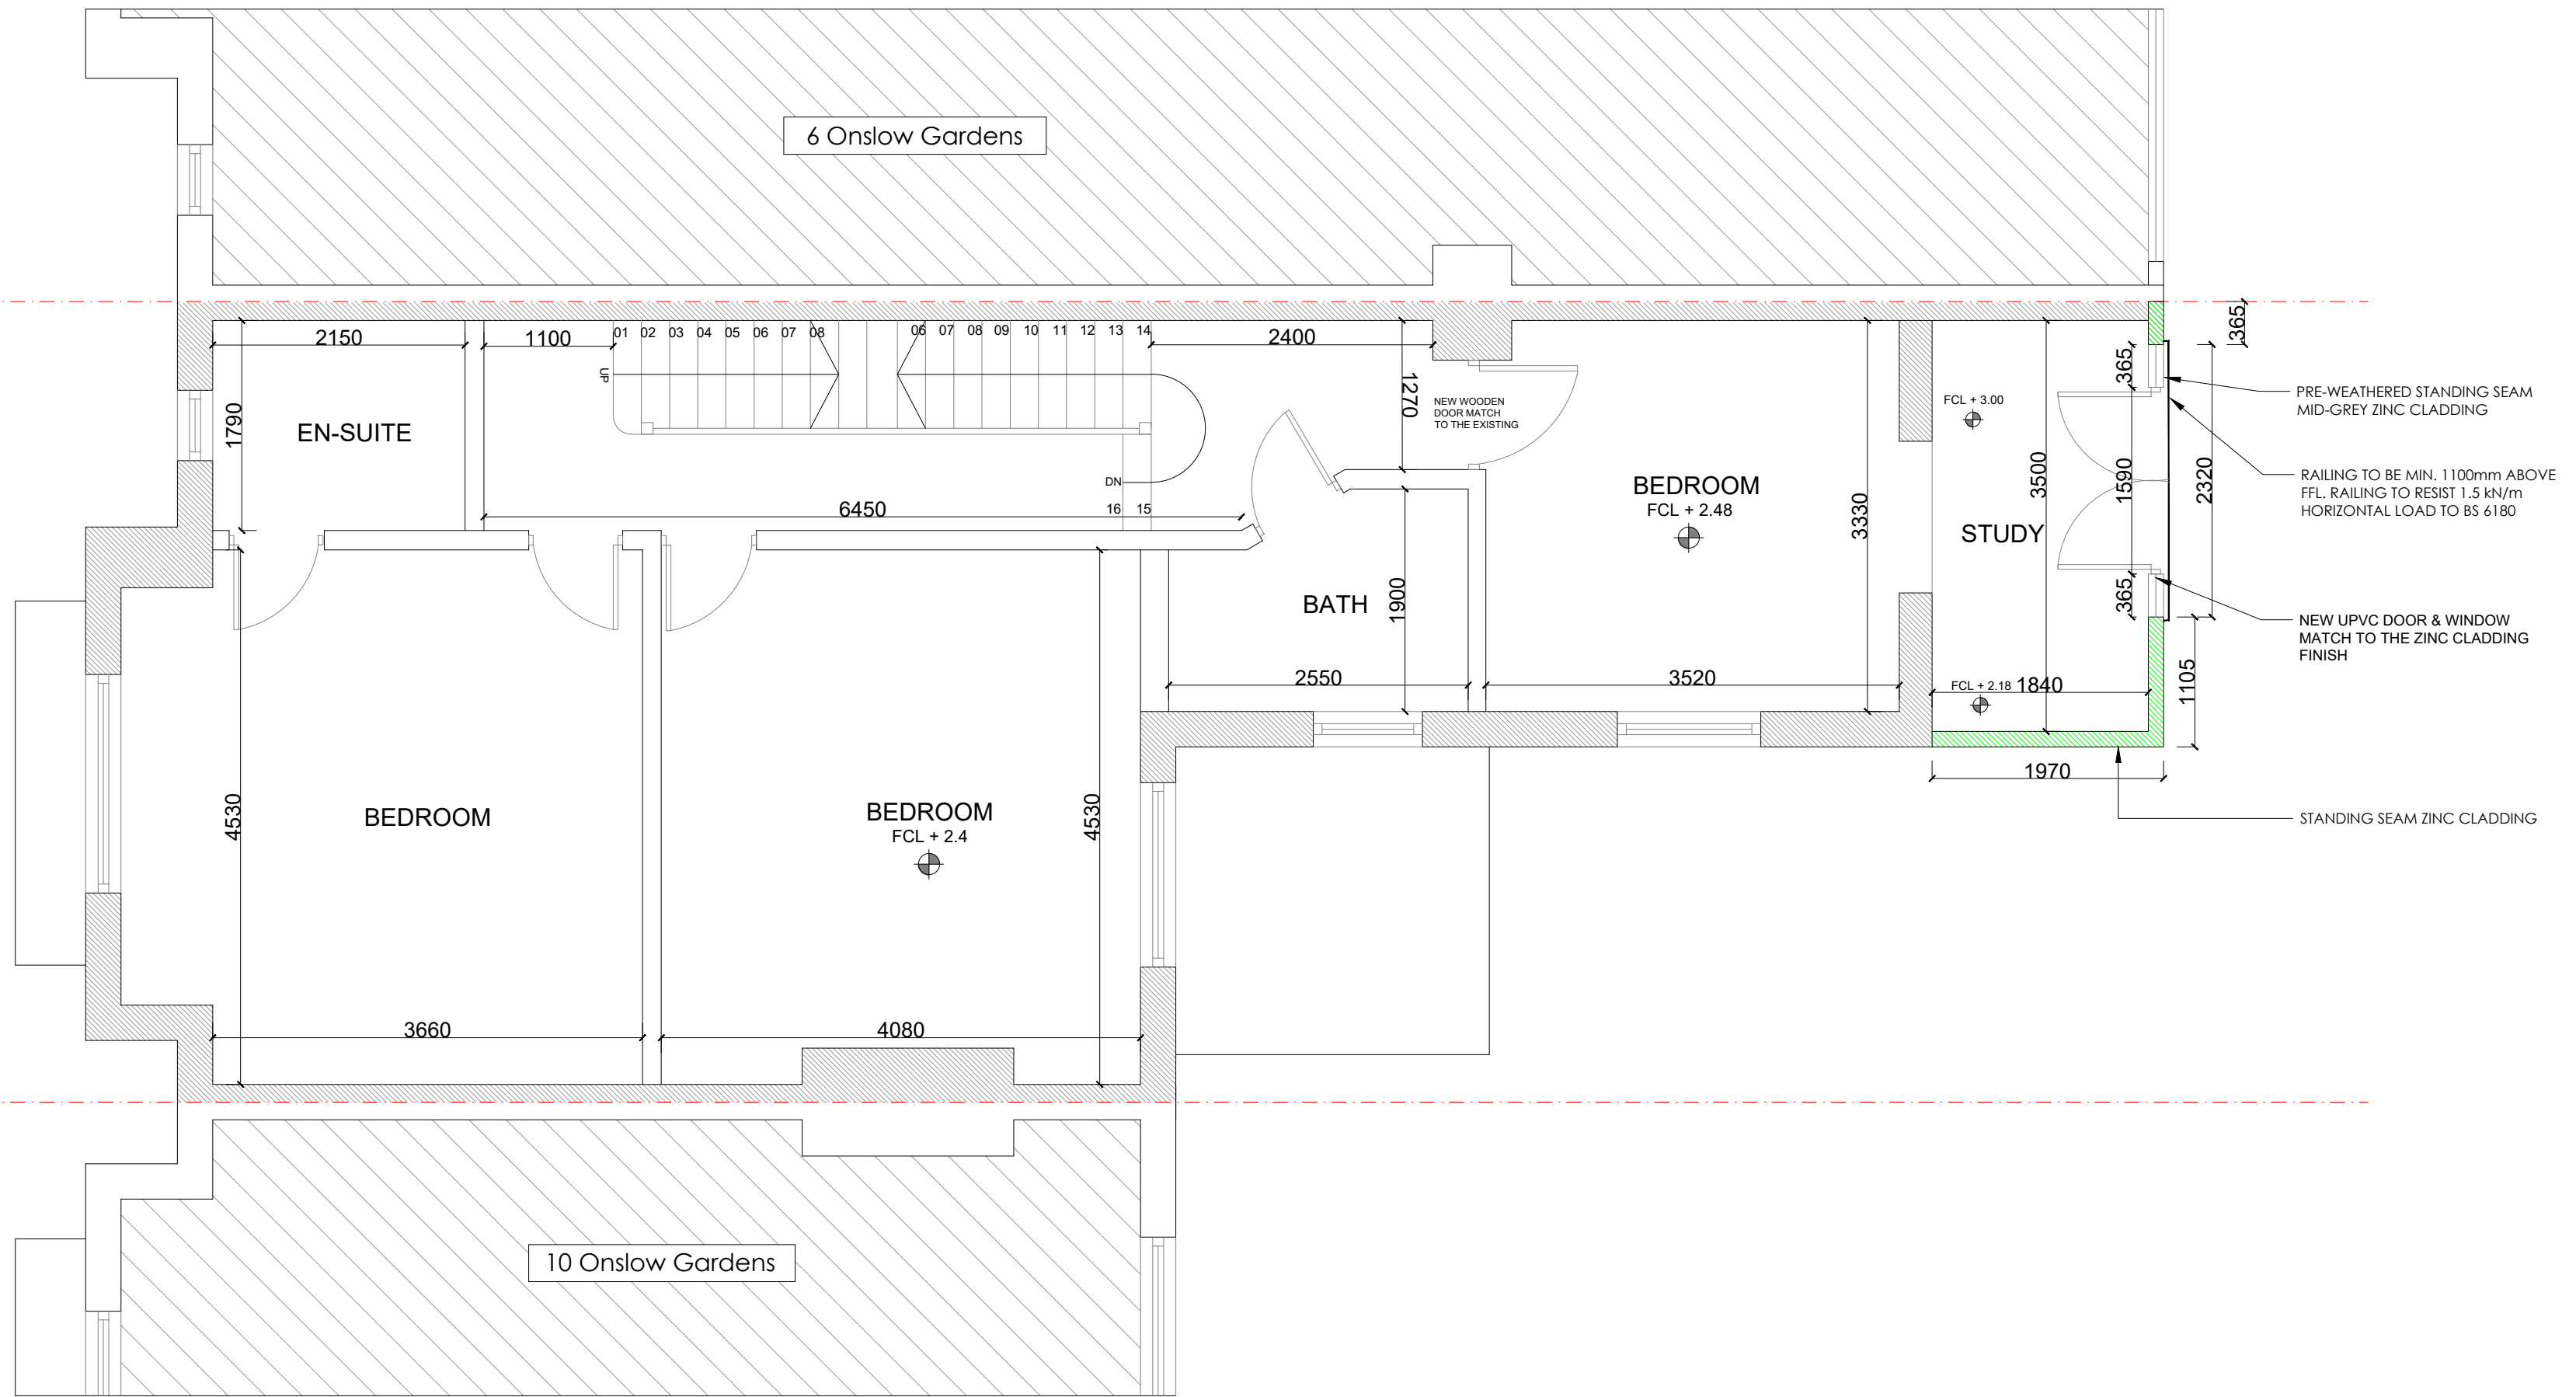

○ Proposed FF Plan
Scale 1:50 @ A2

Rev	Description	Date
00	Draft	25/08/2026
01	Planning application	08/09/2026

DEMOLISHED 
PROPOSED 

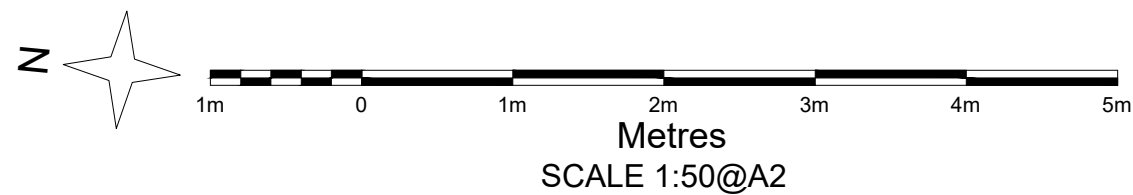

Note :

- DO NOT SCALE FROM THIS DRAWING
- ALL DIMENSIONS ARE IN MILLIMETRES UNLESS STATED OTHERWISE
- ALL DIMENSIONS TO BE VERIFIED ON SITE BEFORE COMMENCEMENT OF WORK
- ANY DISCREPANCIES TO BE REPORTED TO THE ARCHITECT / DESIGNER PRIOR TO CONSTRUCTION
- CONTRACTOR IS RESPONSIBLE FOR CHECKING ALL DIMENSIONS AND LEVELS ON SITE

DRAWING TITLE

Proposed-First floor plan

CLIENT

8 Onslow Gardens, London N10 3JU

DRAWN BY

AJ

CHECKED BY

JL

SCALE (@ A2)

As indicated

DRAWING NUMBER

LA2605051-DDS-PLPF-01001

PROJECT NUMBER


LA2605051

DATE

25/08/2026

REV

01

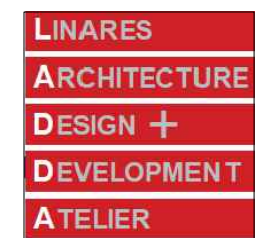

LADDA
Tel: +44 20 8883 1122
E-mail: laddaonline@outlook.com
RIBA Chartered membership no. 2000452
Arcin Ltd, trading as Linares Architecture Design & Development Atelier and LADDA
Director: John Linares. Company Number: 13477642.
Registered office: 228A Sydney Road, Muswell Hill, London N10 2RS