




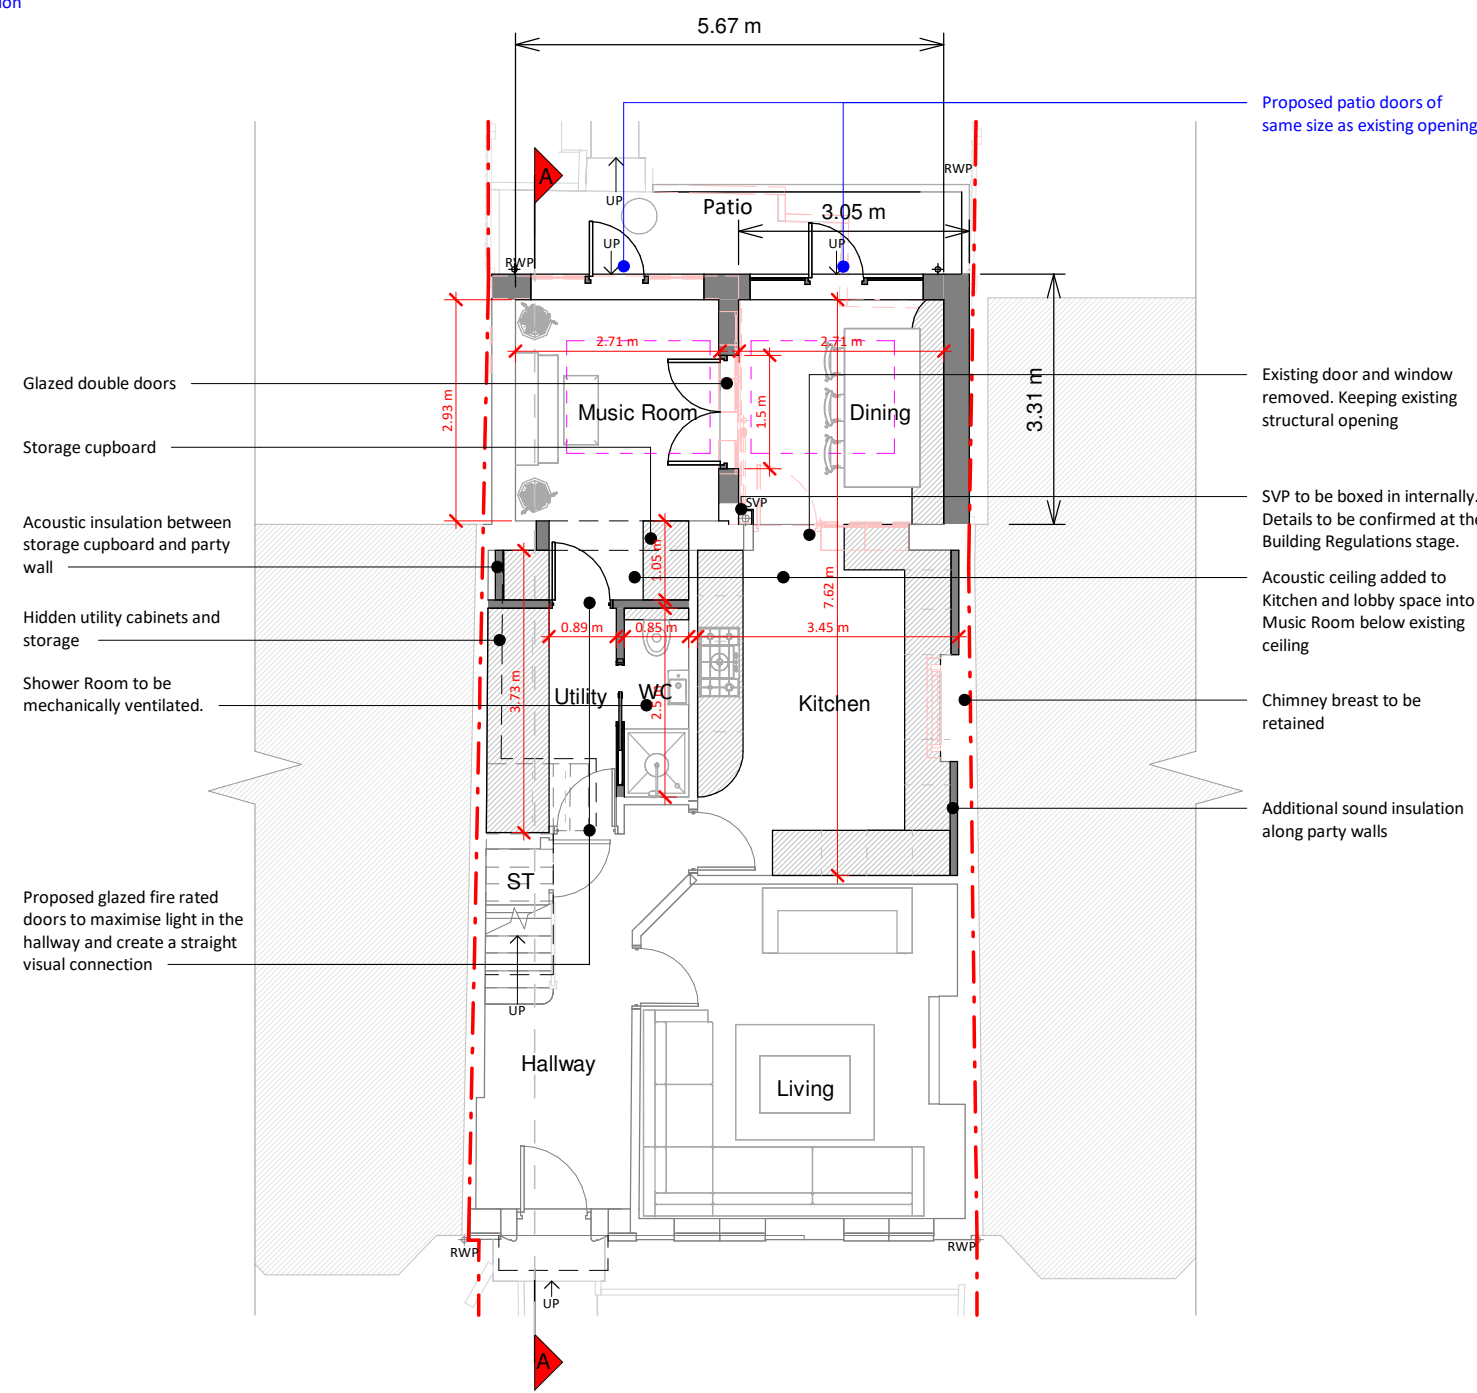


Ground Floor Plan

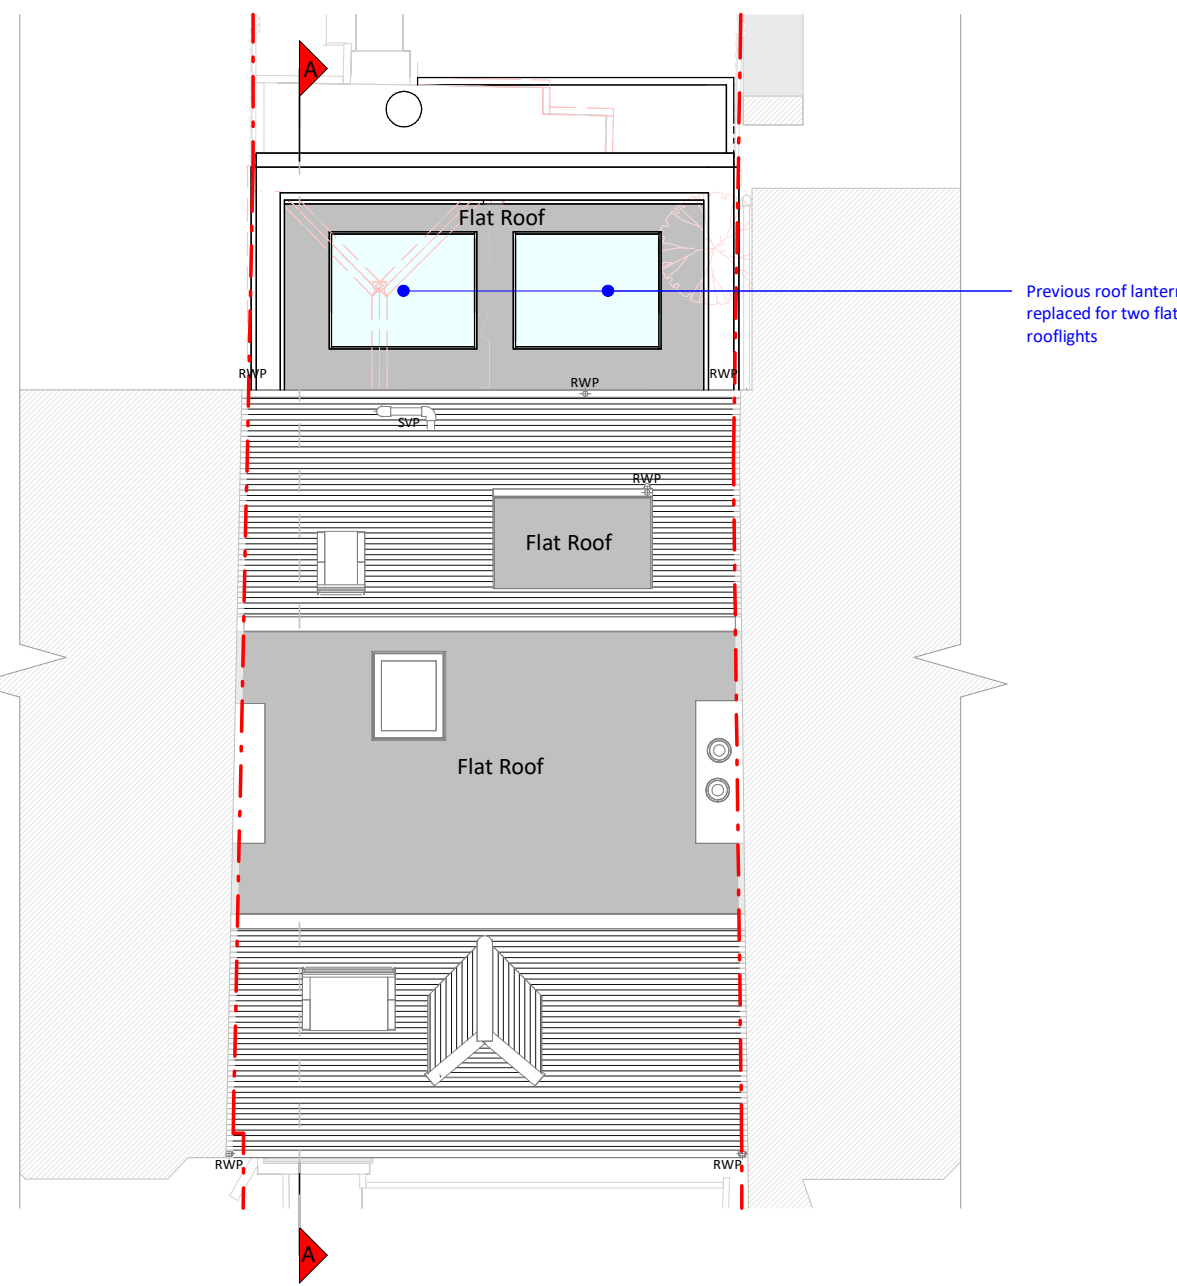


Roof Plan

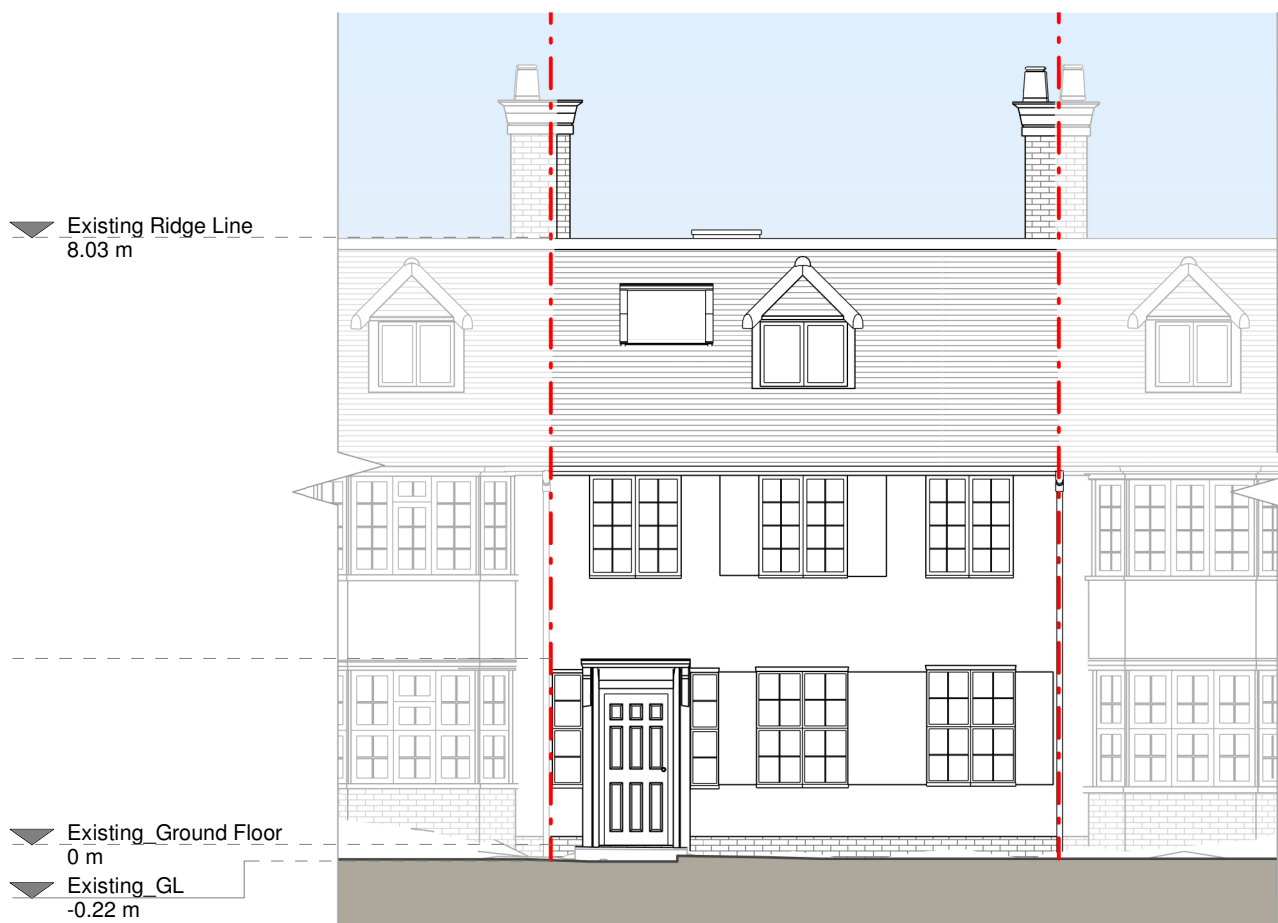


Front Elevation

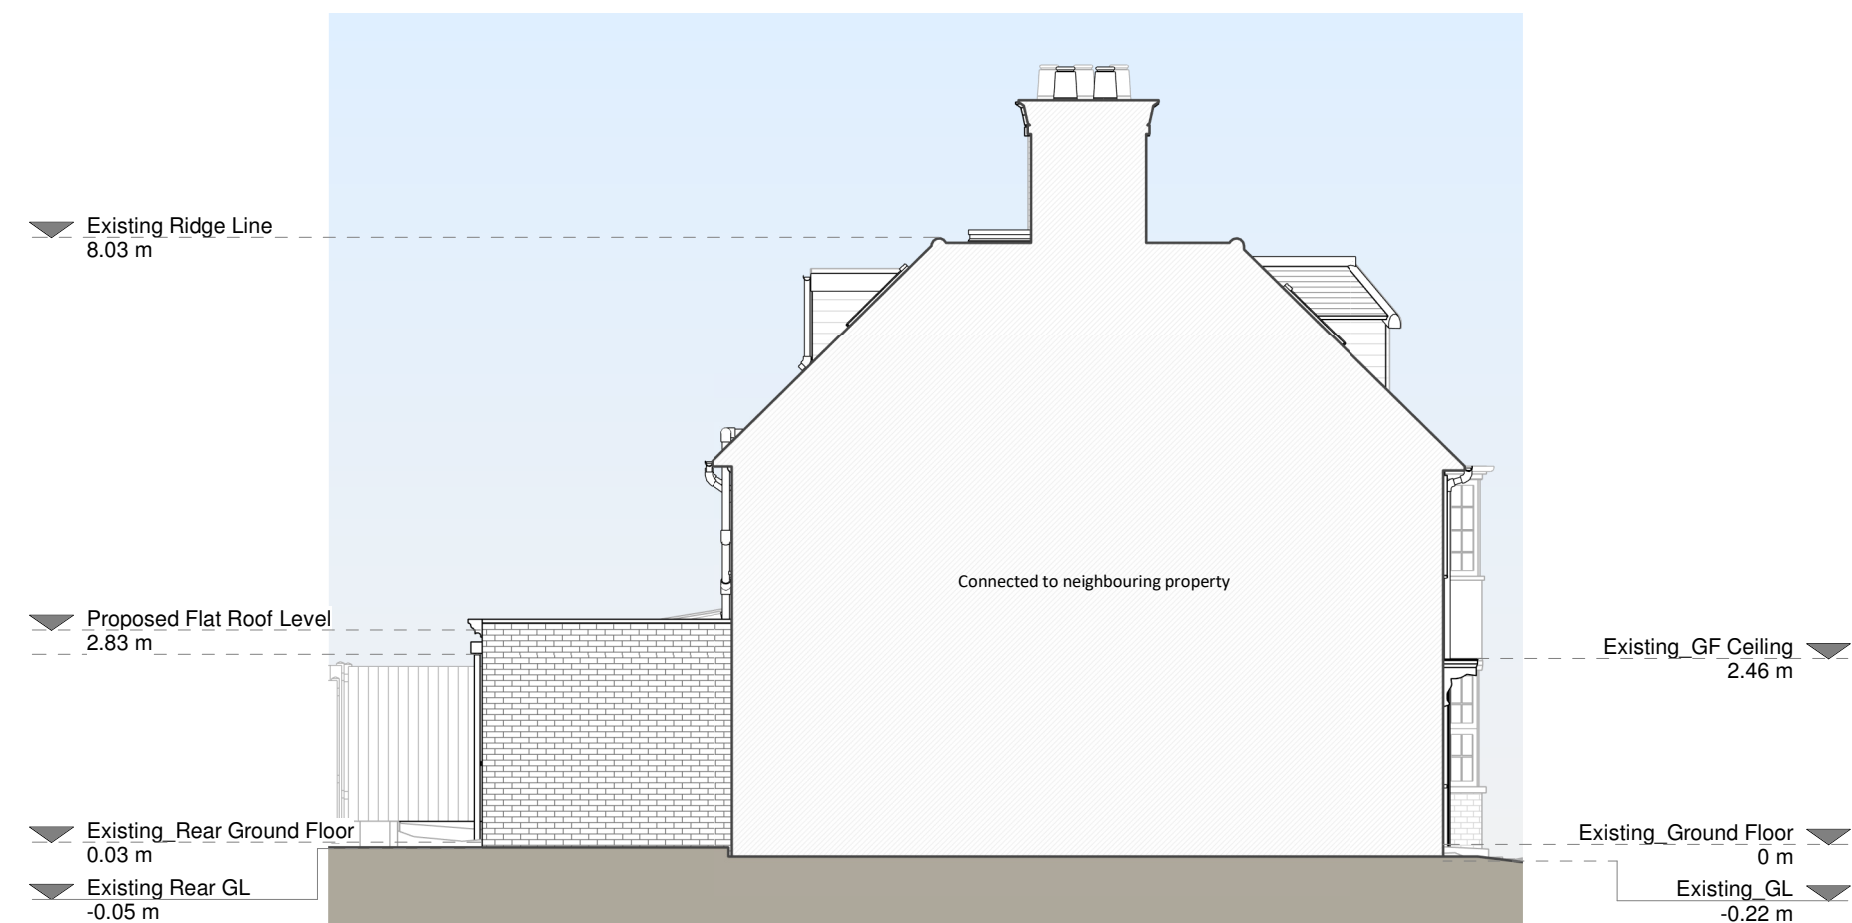


Left Side Elevation

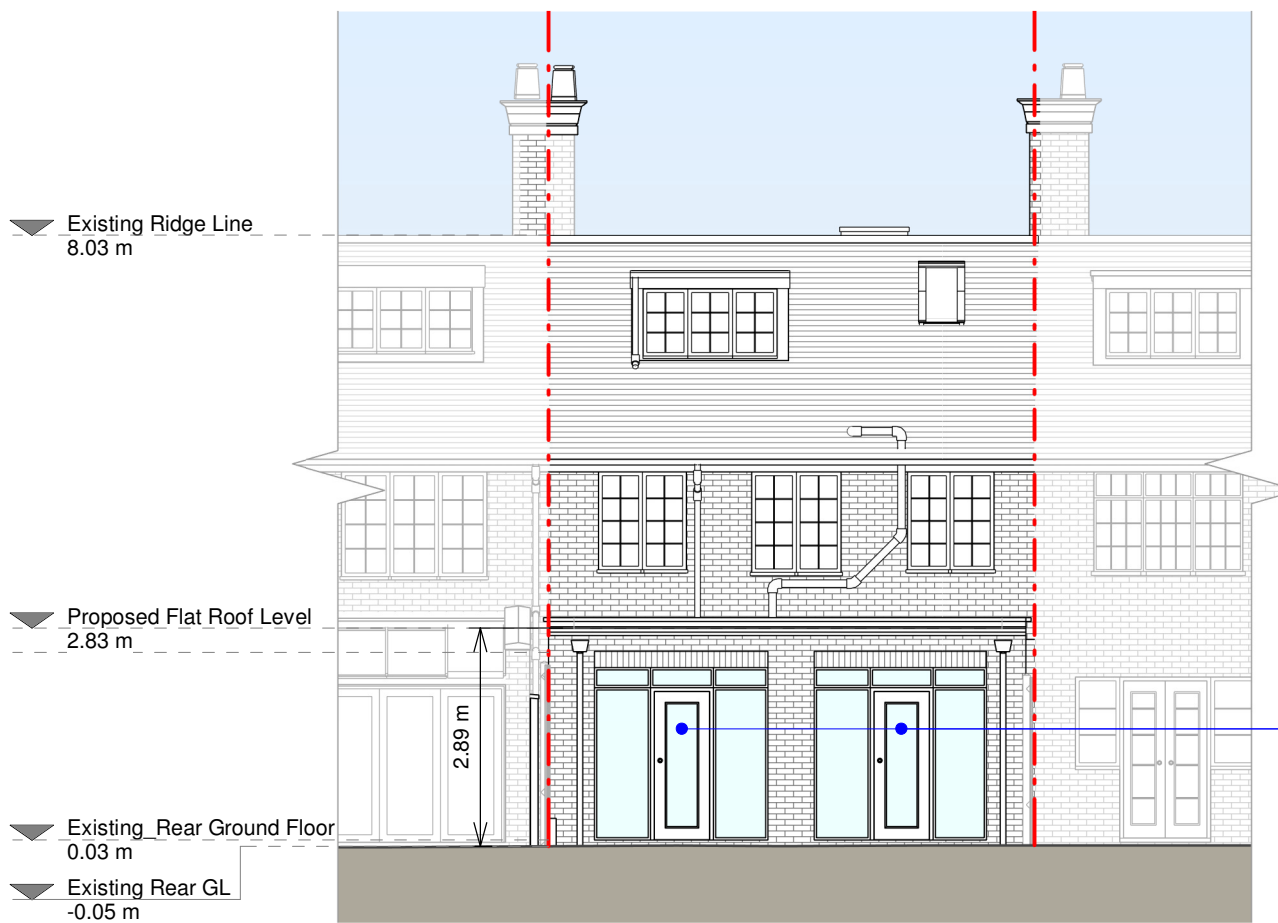


Rear Elevation

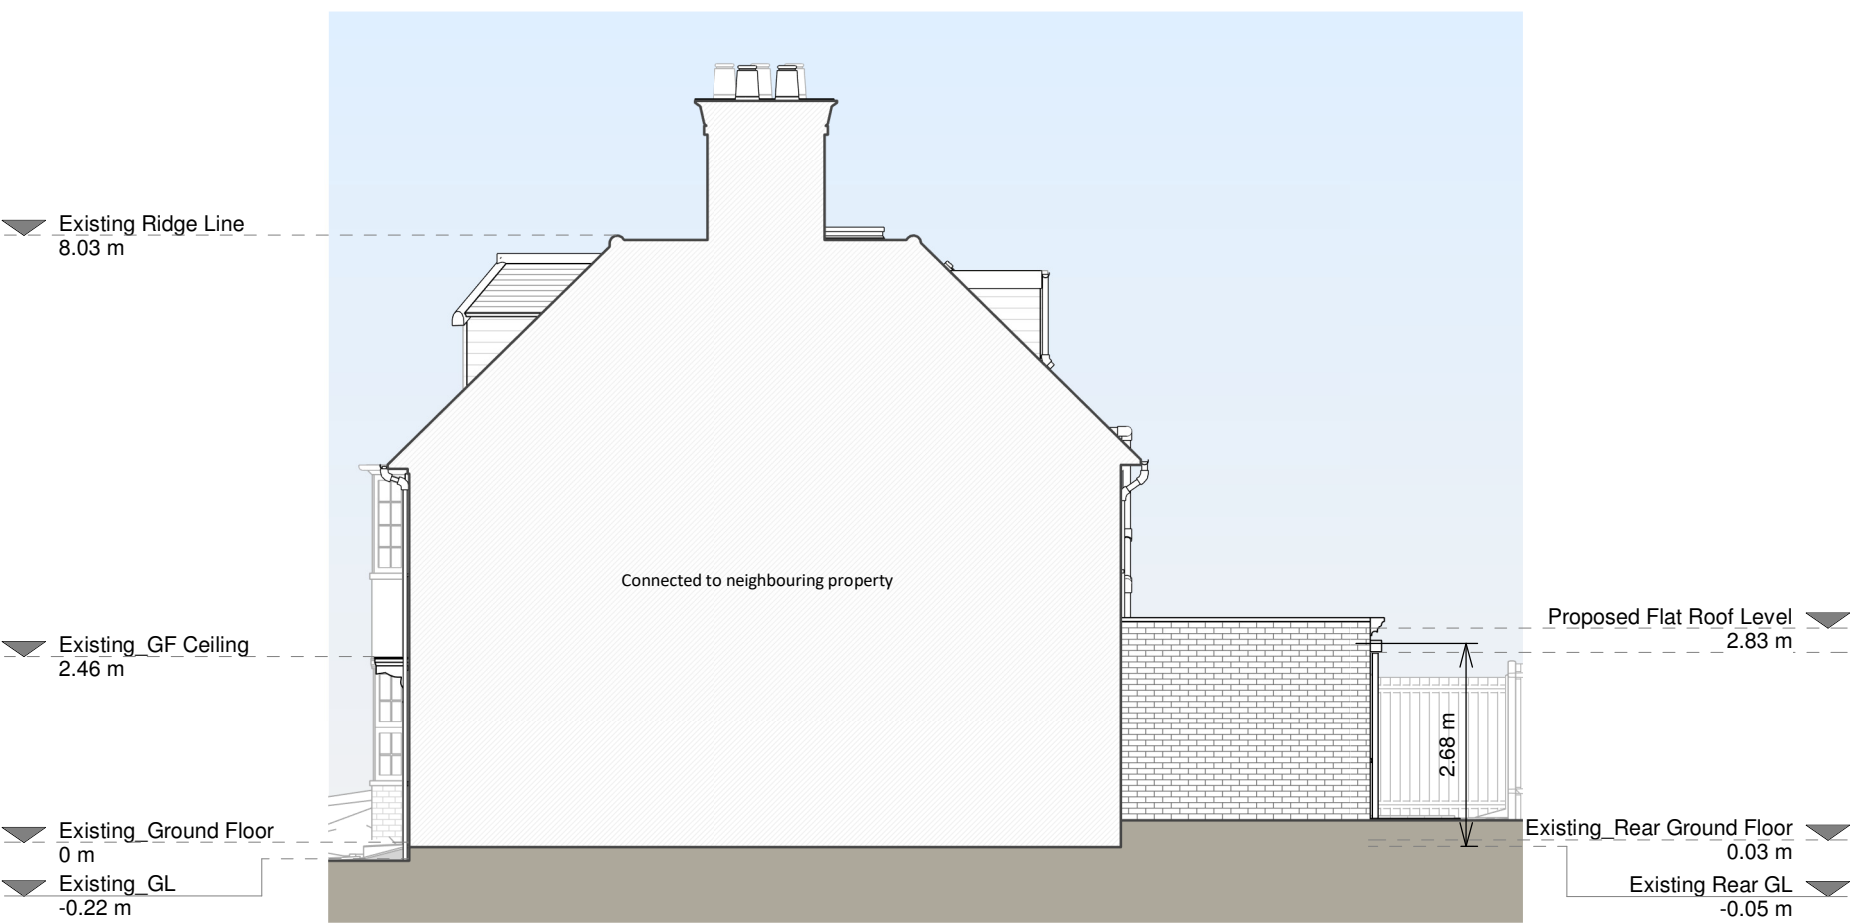

Right Side Elevation

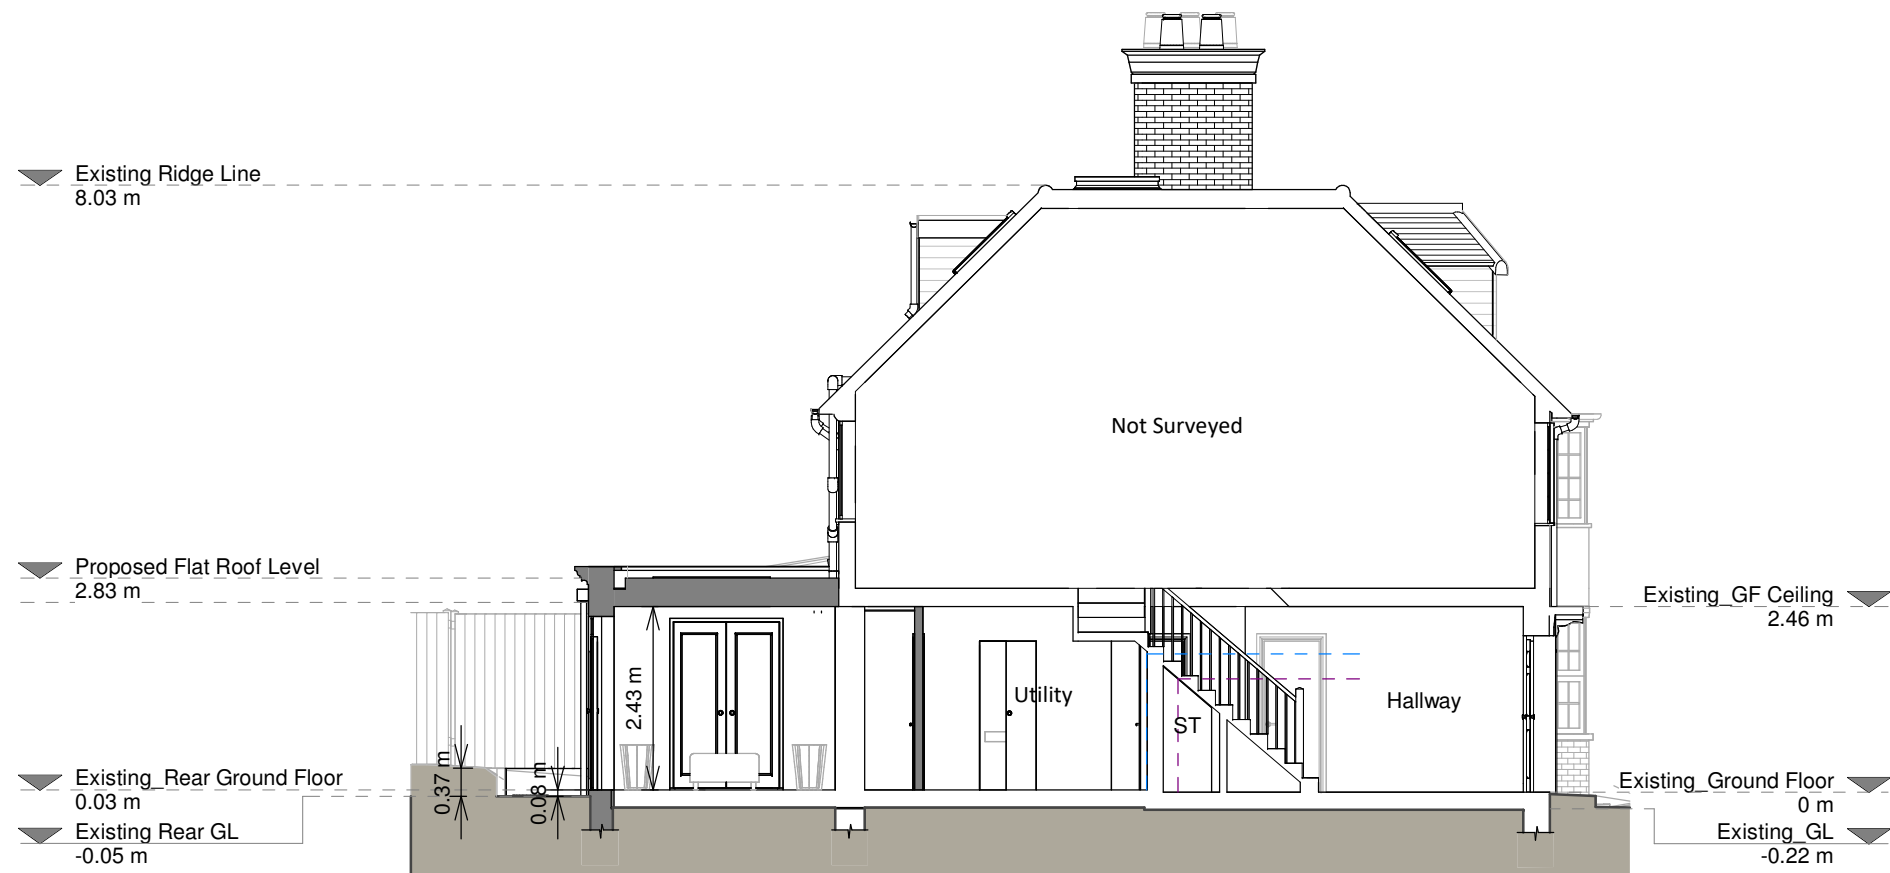

Section A - A

 

Copyright in the design and this drawing is the property of RESI. Permission is granted to use the drawing for the purpose of the application only. The drawing must be read in conjunction with all other relevant documentation and drawings.

RESI accepts no liability for any expenses, loss or damage of whatsoever nature and however arising from any variation which has not been referred to them and their approval obtained.

Read do not advise using planning drawings for the construction stage. All measurements to be given in the drawing shall be in metres and millimetres and construction. Any discrepancies to be reported to RESI immediately.

Proposed Materials:

Brickwork / Walls - Render finish

Pitched roof - N/A

Flat roof - Fibreglass

Windows - White painted timber to match existing

Doors - White painted timber to match existing

RWPs / Gutters / Fascia - Black metal hopper downpipes

KEY

Existing walls - Boundary line


Proposed walls - Proposed beam

Proposed furniture - Proposed drainage

Proposed staircase - Existing removed

Proposed windows - 1.5m head height

Proposed rooflight - 1.8m head height

 

Revision		
Rev	Notes	Date
A	Planning Issue	22/09/2026



Job Title

Proposed internal and extension facade alterations to approved drawings (ref: HGY/2024/2124)

Drawing Status

Planning Drawings

Client

Alexander Evdokimov

Drawing Title

Proposed Drawings

Scale	1:100 @ A1	Drawn	AV
Date	July 2026	Checked	JC
Drawing No.	8376004-3100	Rev	A