




Existing Front Elevation




Approved Front Elevation

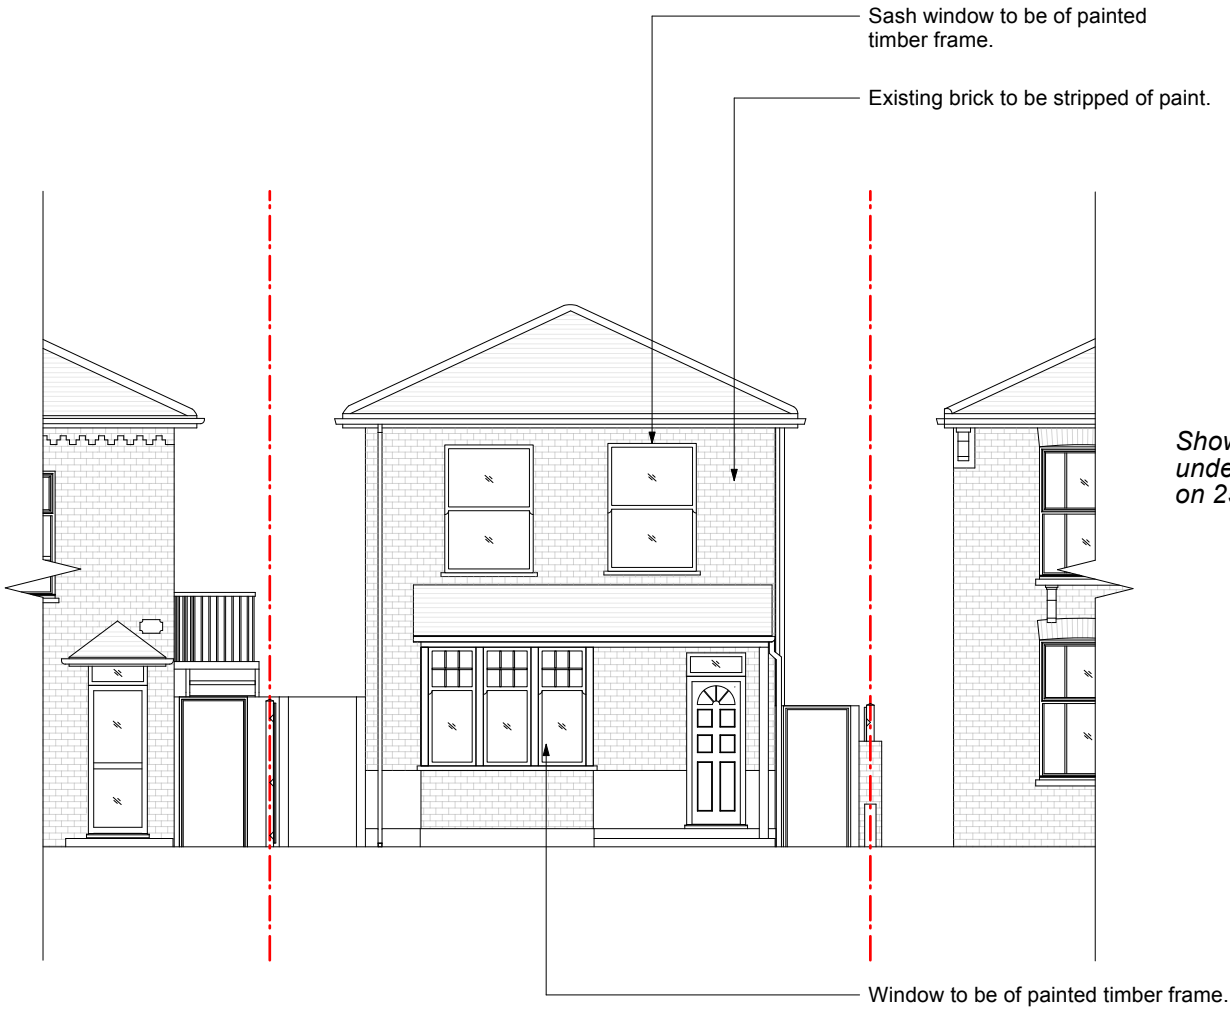

Proposed Front Elevation

Shown as approved
under HGY/2025/0237
on 25.03.2025.

05	08/09/2026	NMA	DS	DS
04	06/05/2025	Window Updates	ED	DS
03	12/03/2025	Planning	ED	DS
02	21/01/2025	Planning	ED	DS
01	16/01/2025	Planning	ED	DS
00	22/11/2024	Initial issue	ED	ED
REV	DATE	COMMENT	DRW	CHK

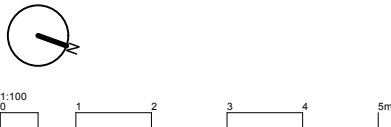


NOTES
These drawings are for planning purposes only. All dimensions indicated are subject to alterations on site. Confirm all dimensions prior to ordering materials and commencing construction.

My-architect


Busworks,
39-41 North Road,
London
N7 9DP
T 02030388753 E harry.molyneux@my-architect.io

PROJECT
15 Summerhill Rd, London, N15 4HF
DRAWING
Front Elevations
SCALE
1:100 @ A3
STATUS
Planning


DRAWING No.
520/02/200
REVISION
P05

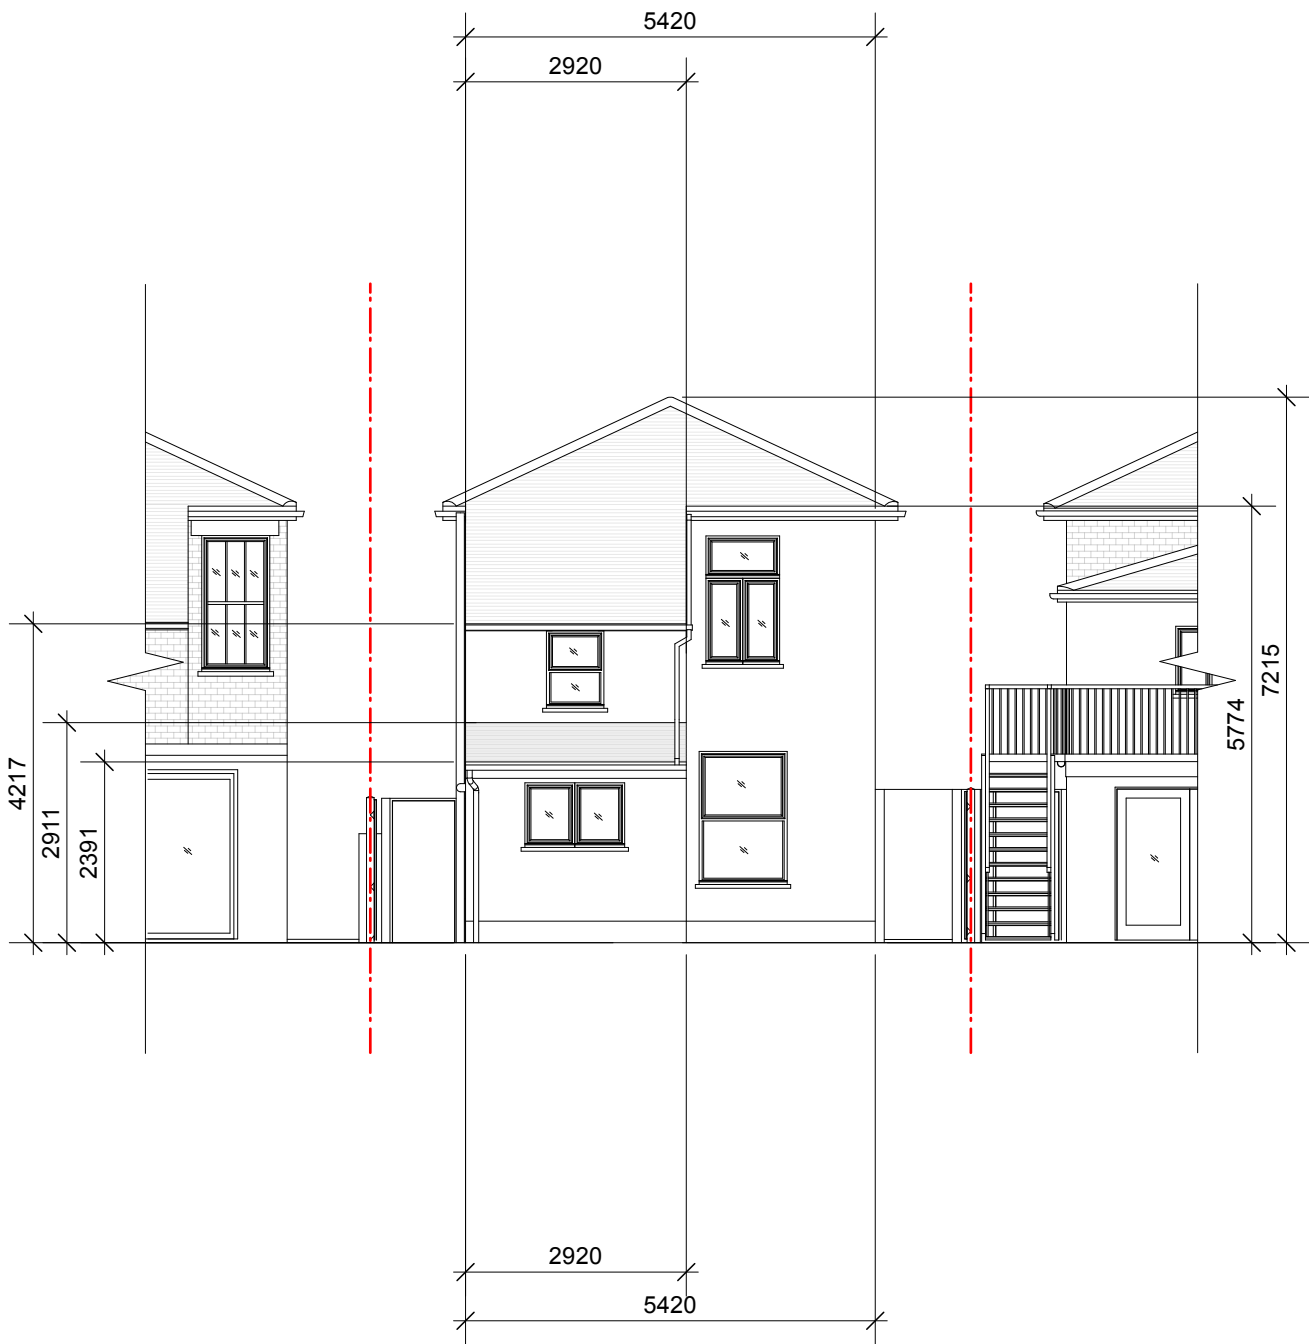

Existing Rear Elevation

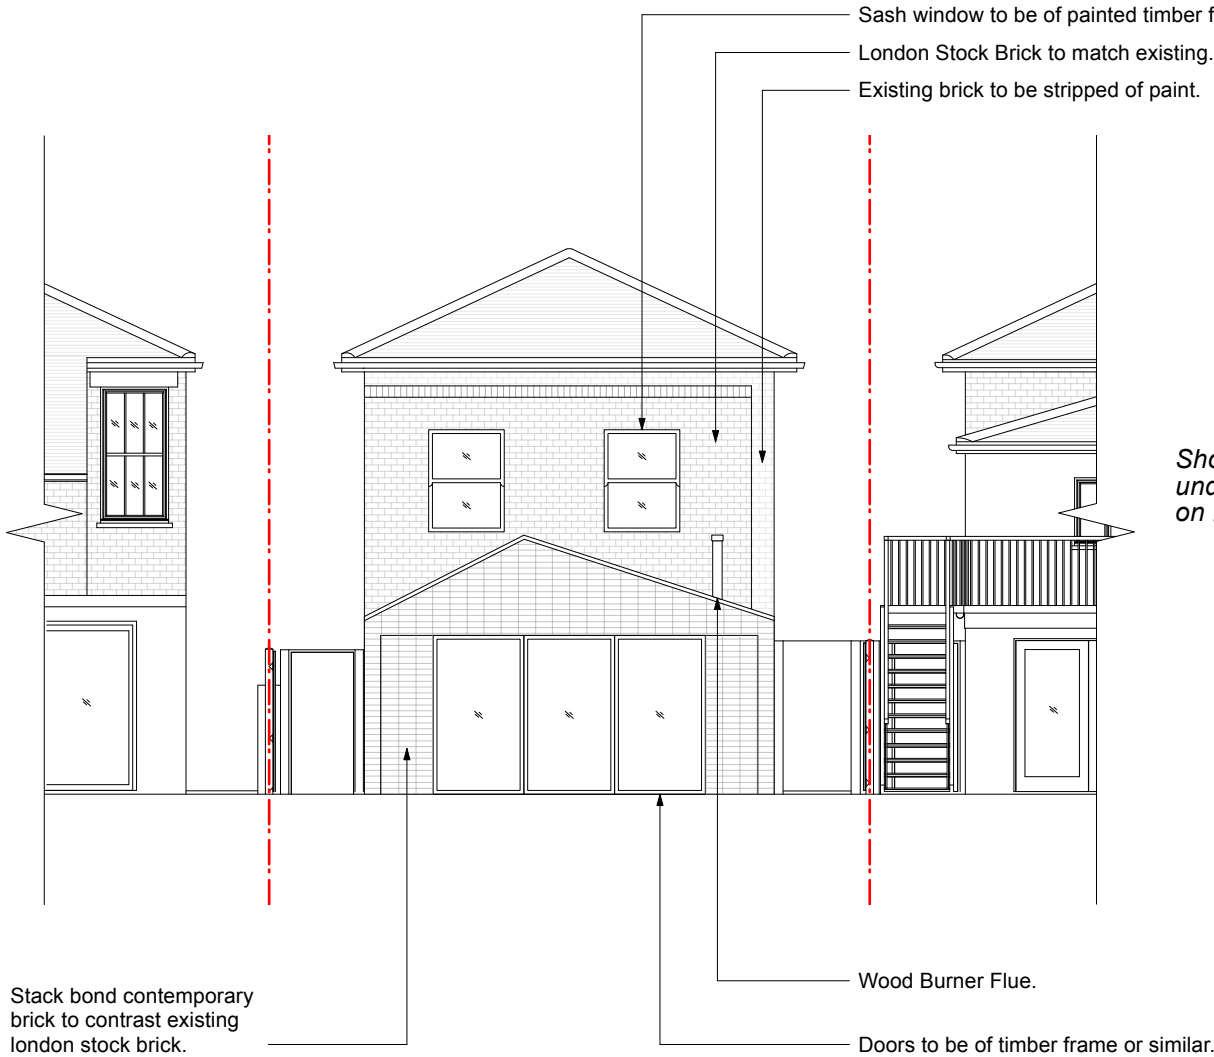

Approved Rear Elevation

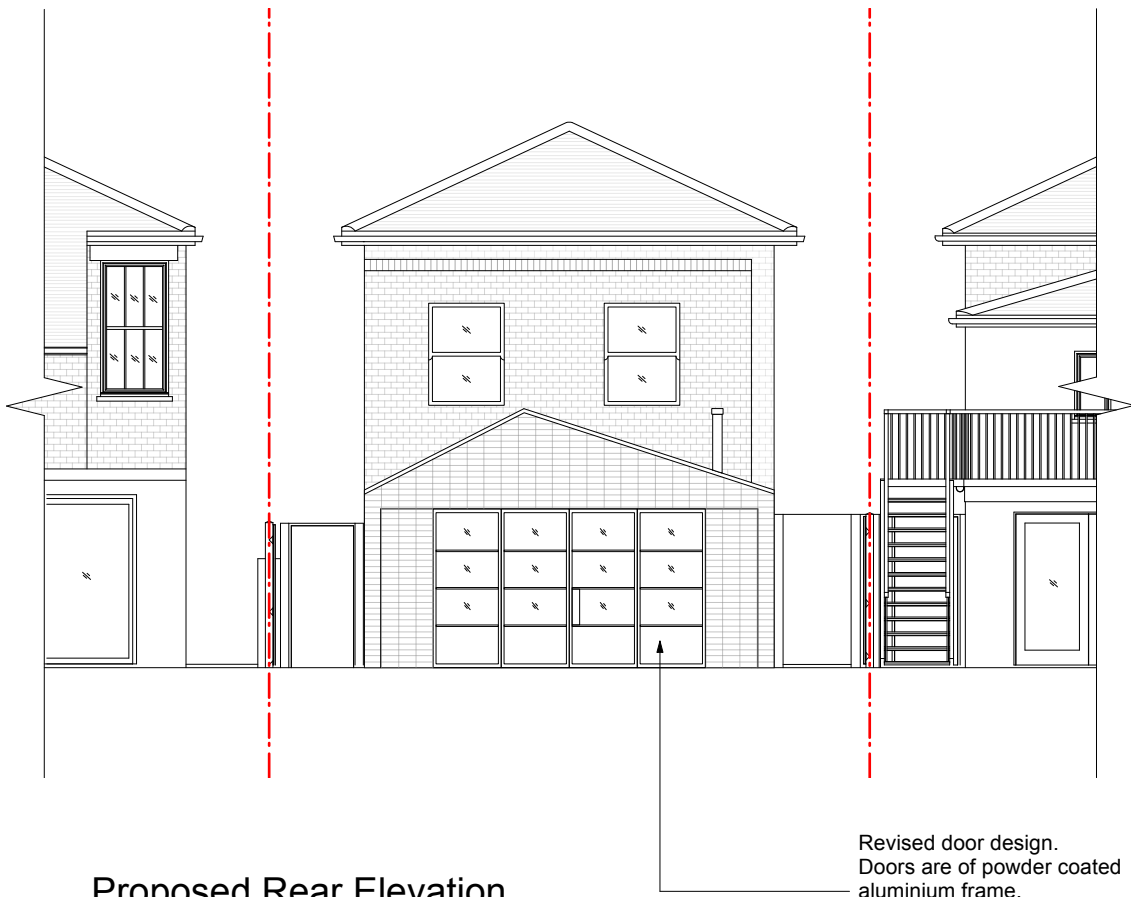

Proposed Rear Elevation

Shown as approved
under HGY/2025/0237
on 25.03.2025.

05	08/09/2026	NMA	DS	DS
04	06/05/2025	Window Updates	ED	DS
03	12/03/2025	Planning	ED	DS
02	21/01/2025	Planning	ED	DS
01	16/01/2025	Planning	ED	DS
00	22/11/2024	Initial issue	ED	ED
REV	DATE	COMMENT	DRW	CHK




NOTES
These drawings are for planning purposes only. All dimensions indicated are subject to alterations on site. Confirm all dimensions prior to ordering materials and commencing construction.

My-architect


Busworks,
39-41 North Road,
London
N7 9DP
T 02030388753 E harry.molyneux@my-architect.io

PROJECT
15 Summerhill Rd, London, N15 4HF
DRAWING
Rear Elevations
SCALE
1:100 @ A3
STATUS
Planning

DRAWING No.
520/02/201
REVISION
P05

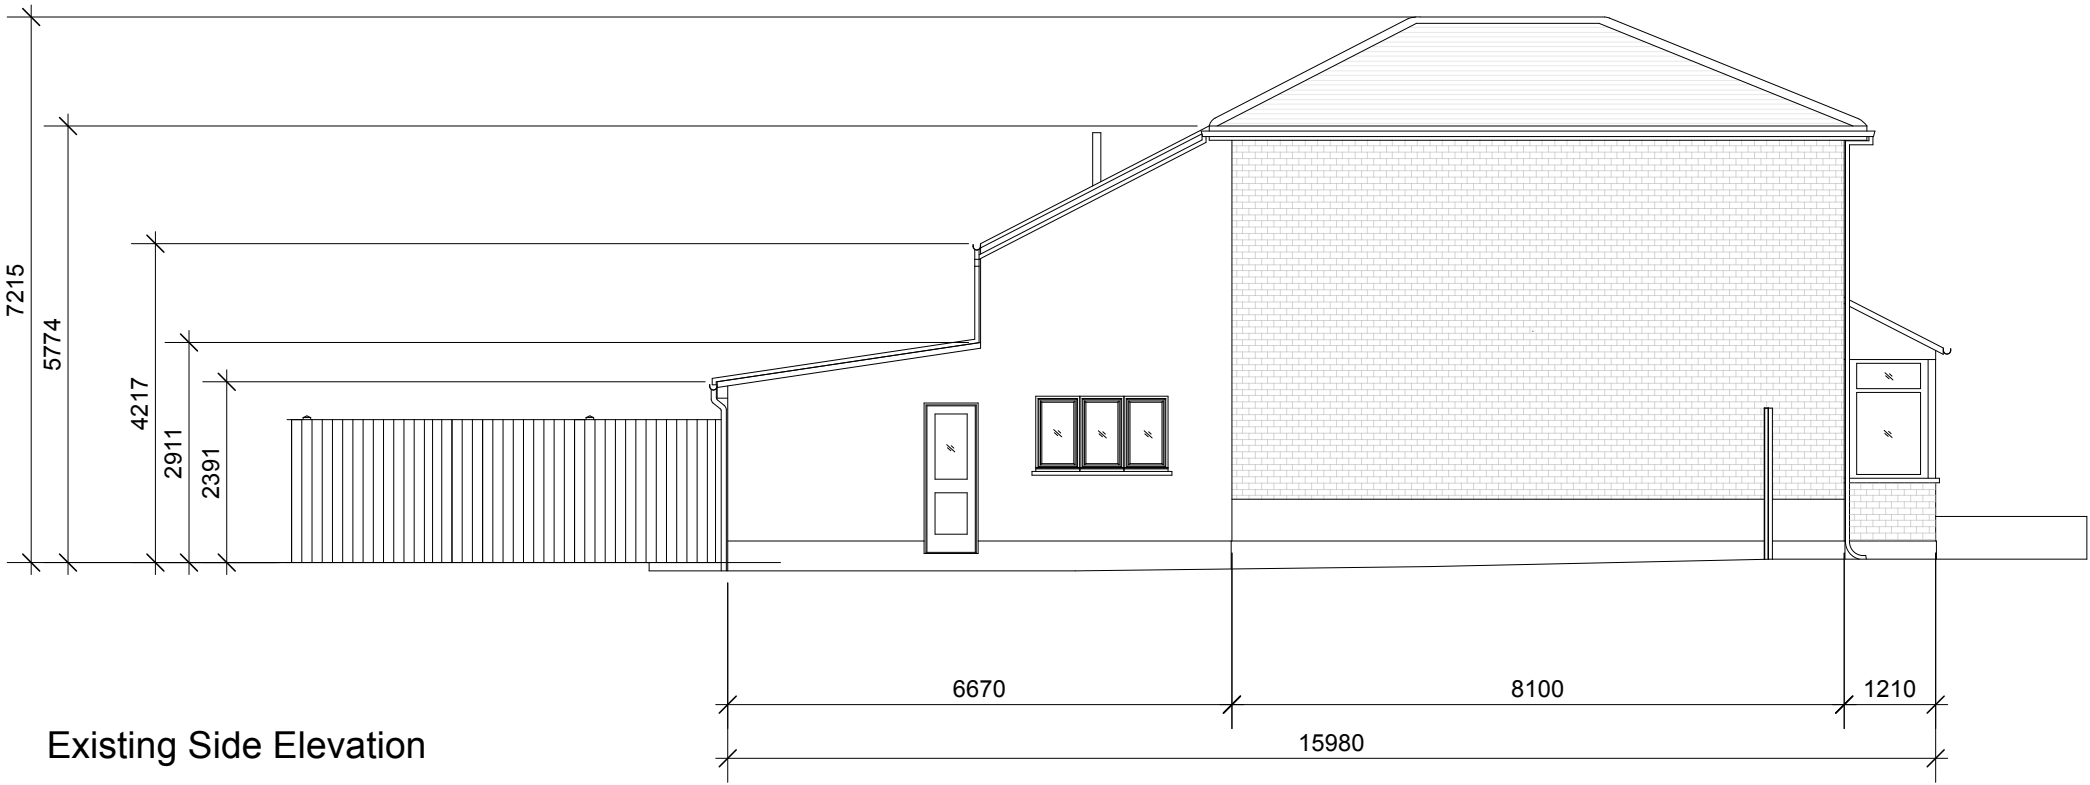

Existing Side Elevation

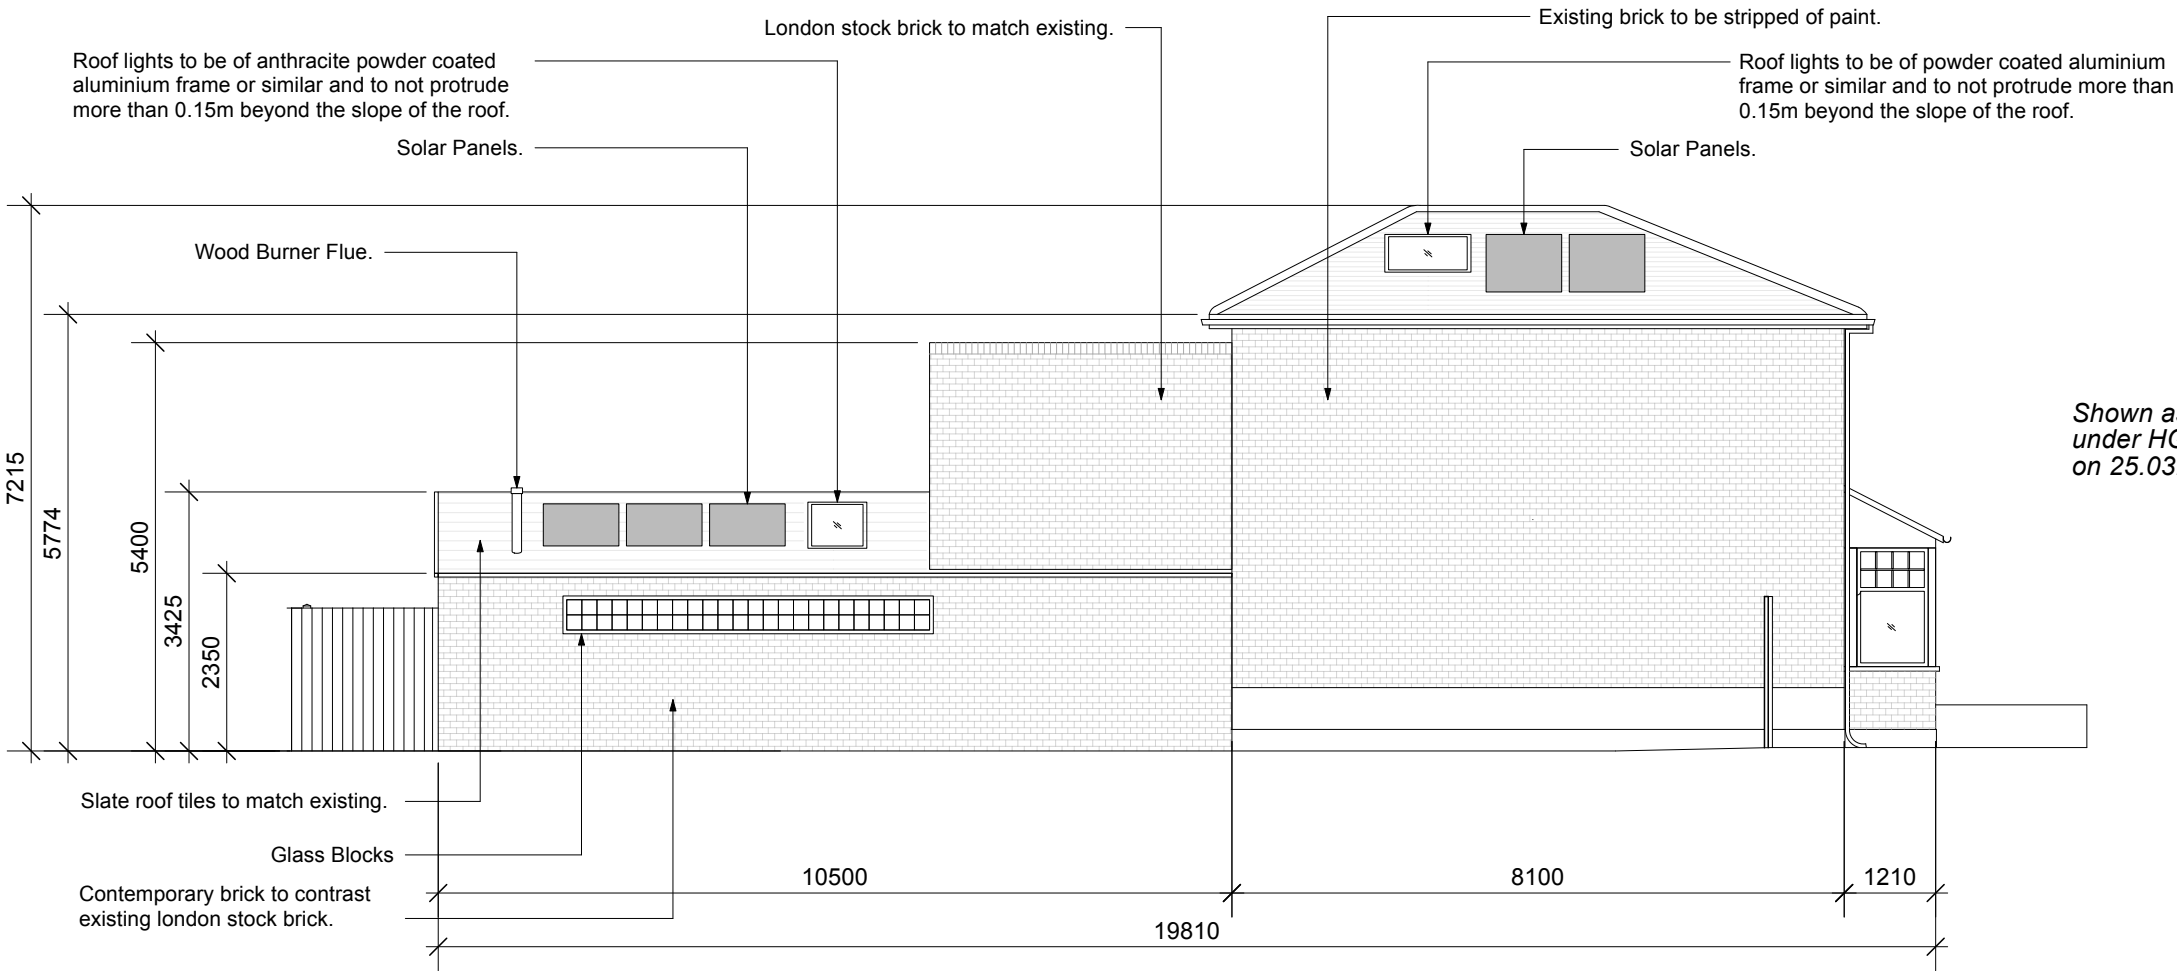

Approved Side Elevation

05	08/09/2026	NMA	DS	DS
04	06/05/2025	Window Updates	ED	DS
03	12/03/2025	Planning	ED	DS
02	21/01/2025	Planning	ED	DS
01	16/01/2025	Planning	ED	DS
00	22/11/2024	Initial issue	ED	ED
REV	DATE	COMMENT	DRW	CHK



NOTES
These drawings are for planning purposes only. All dimensions indicated are subject to alterations on site. Confirm all dimensions prior to ordering materials and commencing construction.

My-architect

Busworks,
39-41 North Road,
London
N7 9DP
T 02030388753 E harry.molyneux@my-architect.io

PROJECT
15 Summerhill Rd, London, N15 4HF

DRAWING
Side Elevation


SCALE
1:100 @ A3

STATUS
Planning

DRAWING No.
520/02/202

REVISION
P05

Adjusted size to approved roof light.

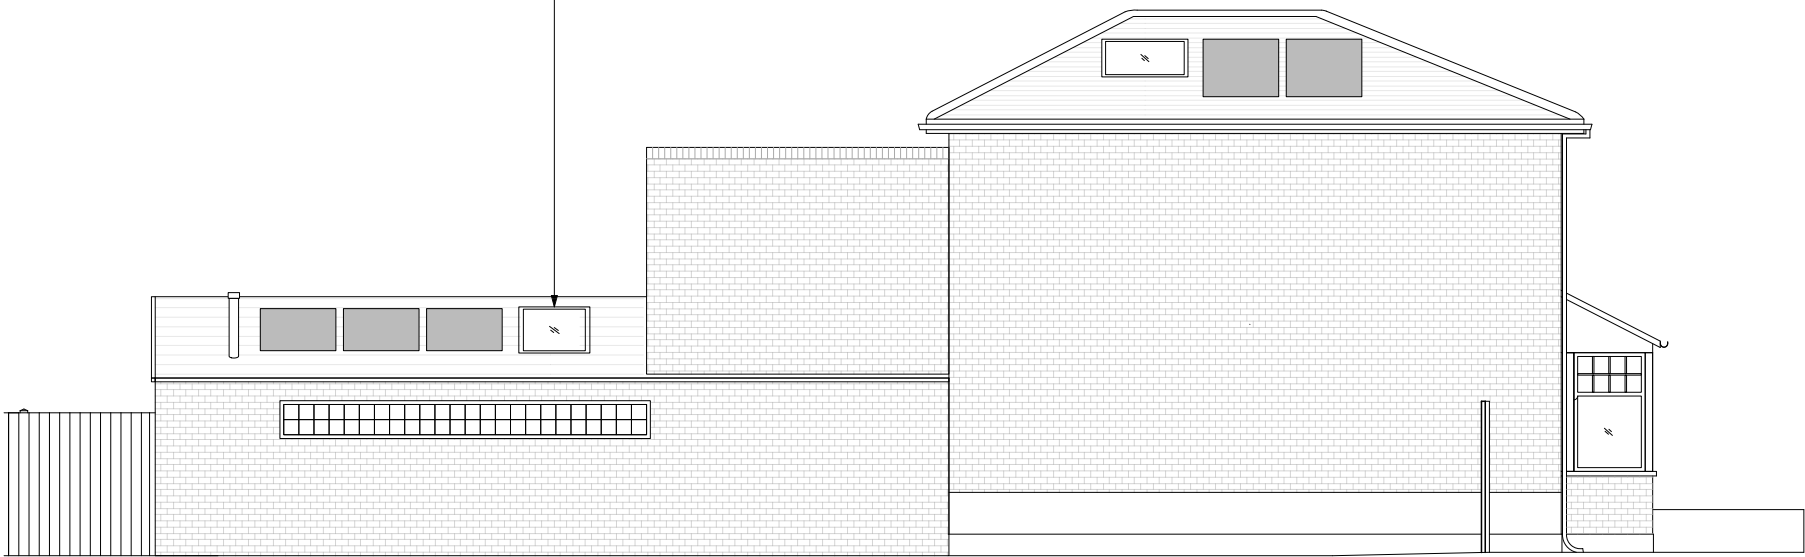

05	08/09/2026	NMA	DS	DS
04	06/05/2025	Window Updates	ED	DS
03	12/03/2025	Planning	ED	DS
02	21/01/2025	Planning	ED	DS
01	16/01/2025	Planning	ED	DS
00	22/11/2024	Initial issue	ED	ED
REV	DATE	COMMENT	DRW	CHK



NOTES
These drawings are for planning purposes only. All dimensions indicated are subject to alterations on site. Confirm all dimensions prior to ordering materials and commencing construction.


My-architect

Busworks,
39-41 North Road,
London
N7 9DP
T 02030388753 E harry.molyneux@my-architect.io


PROJECT
15 Summerhill Rd, London, N15 4HF
DRAWING
Side Elevation
SCALE
1:100 @ A3
STATUS
Planning

DRAWING No. **520/02/203** REVISION **P05**

Proposed Side Elevation

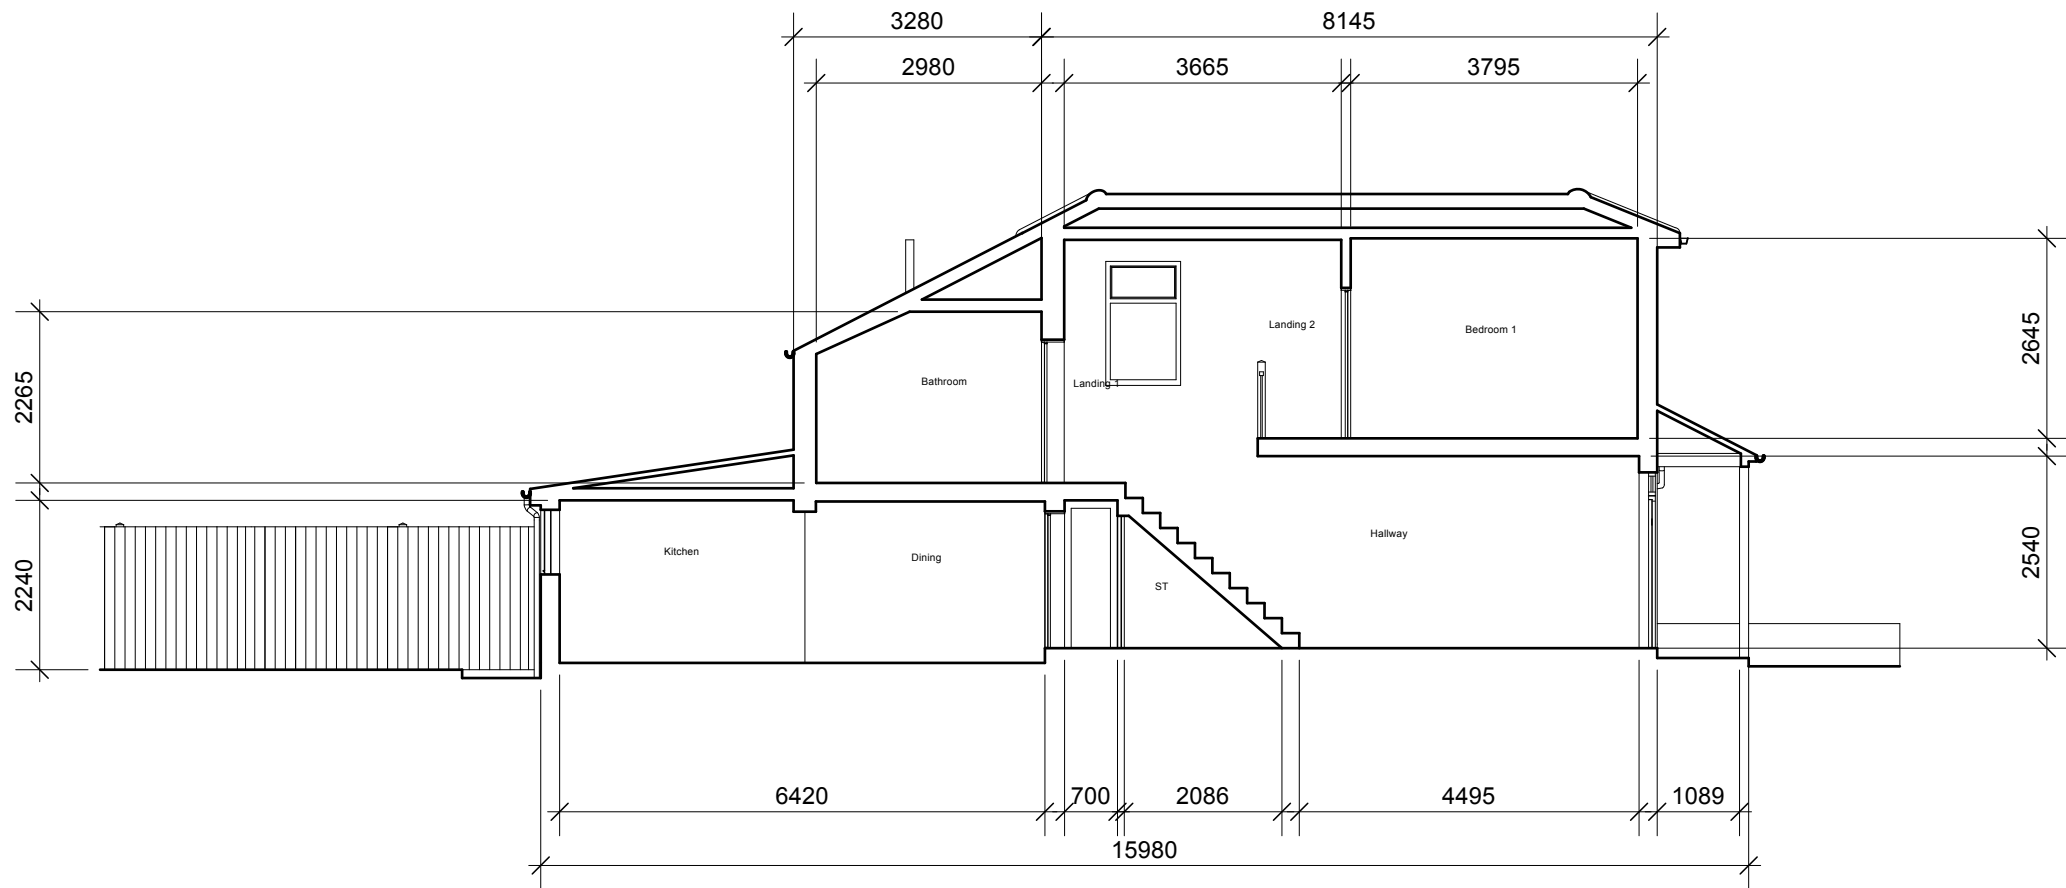


Existing Section AA

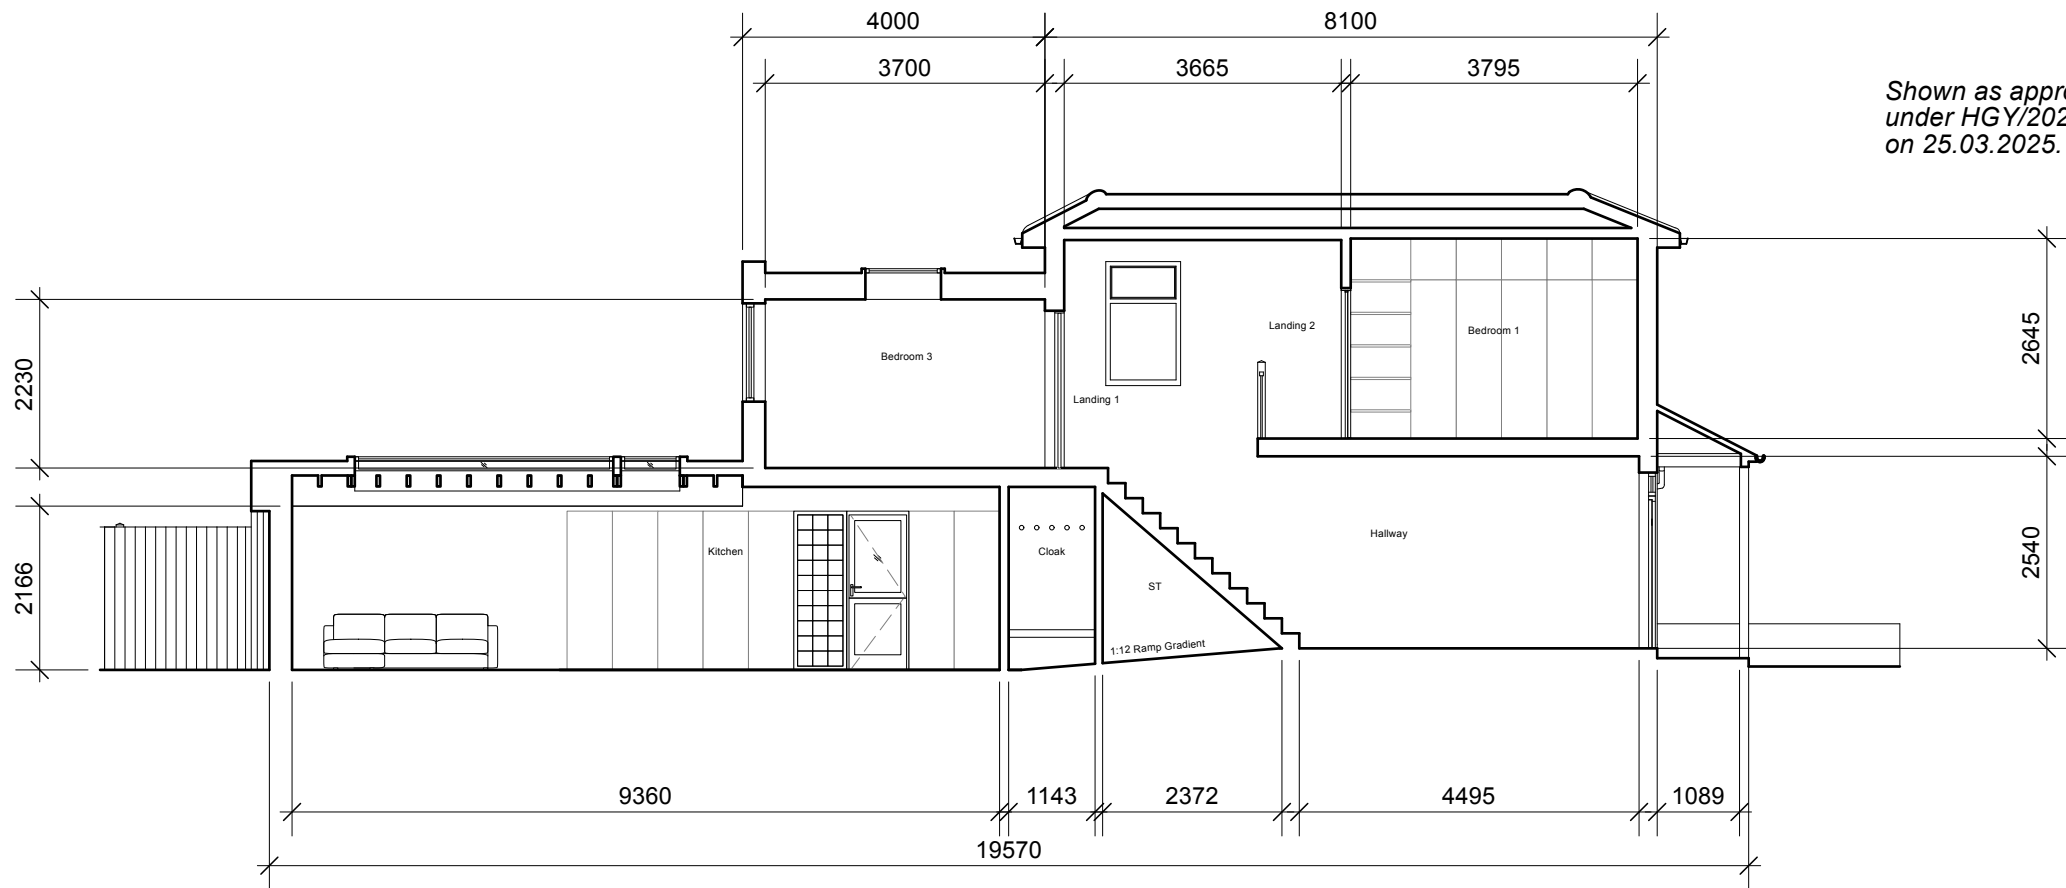

Proposed Section AA

Shown as approved
under HGY/2025/0237
on 25.03.2025.

05	08/09/2026	NMA	DS	DS
04	06/05/2025	Window Updates	ED	DS
03	12/03/2025	Planning	ED	DS
02	21/01/2025	Planning	ED	DS
01	16/01/2025	Planning	ED	DS
00	22/11/2024	Initial issue	ED	ED
REV	DATE	COMMENT	DRW	CHK

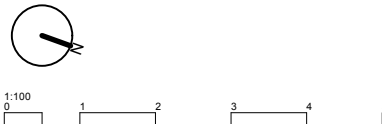


NOTES
These drawings are for planning purposes only. All dimensions indicated are subject to alterations on site. Confirm all dimensions prior to ordering materials and commencing construction.

My-architect

Busworks,
39-41 North Road,
London
N7 9DP
T 02030388753 E harry.molyneux@my-architect.io

PROJECT
15 Summerhill Rd, London, N15 4HF
DRAWING
Sections
SCALE
1:100 @ A3
STATUS
Planning

DRAWING No.
520/02/204
REVISION
P05

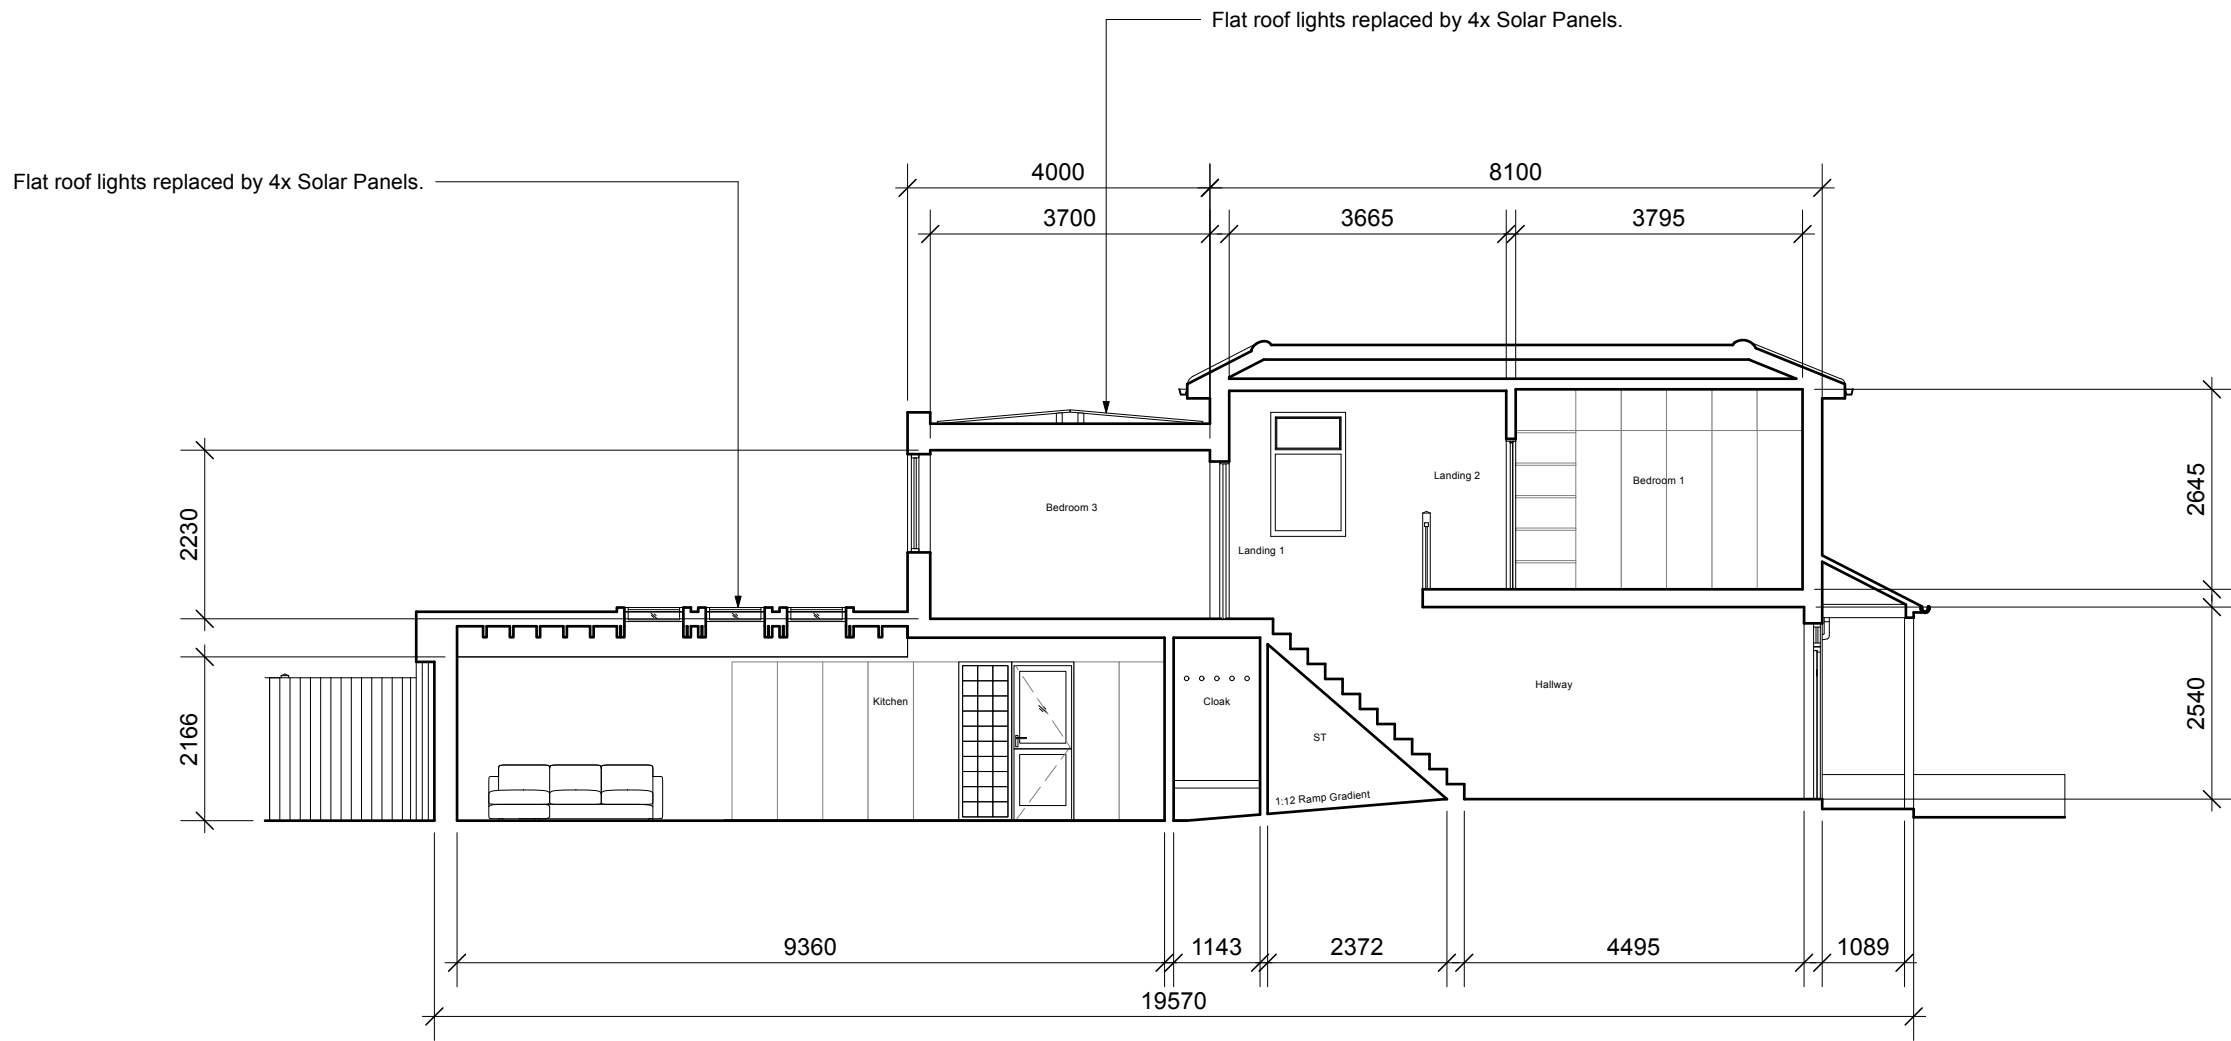

05	08/09/2026	NMA	DS	DS
04	06/05/2025	Window Updates	ED	DS
03	12/03/2025	Planning	ED	DS
02	21/01/2025	Planning	ED	DS
01	16/01/2025	Planning	ED	DS
00	22/11/2024	Initial issue	ED	ED
REV	DATE	COMMENT	DRW	CHK



NOTES
These drawings are for planning purposes only. All dimensions indicated are subject to alterations on site. Confirm all dimensions prior to ordering materials and commencing construction.

My-architect

Busworks,
39-41 North Road,
London
N7 9DP
T 02030388753 E harry.molyneux@my-architect.io


PROJECT
15 Summerhill Rd, London, N15 4HF
DRAWING
Sections
SCALE
1:100 @ A3
STATUS
Planning

DRAWING No. 520/02/205 REVISION P05

Proposed Section AA




Existing Section BB

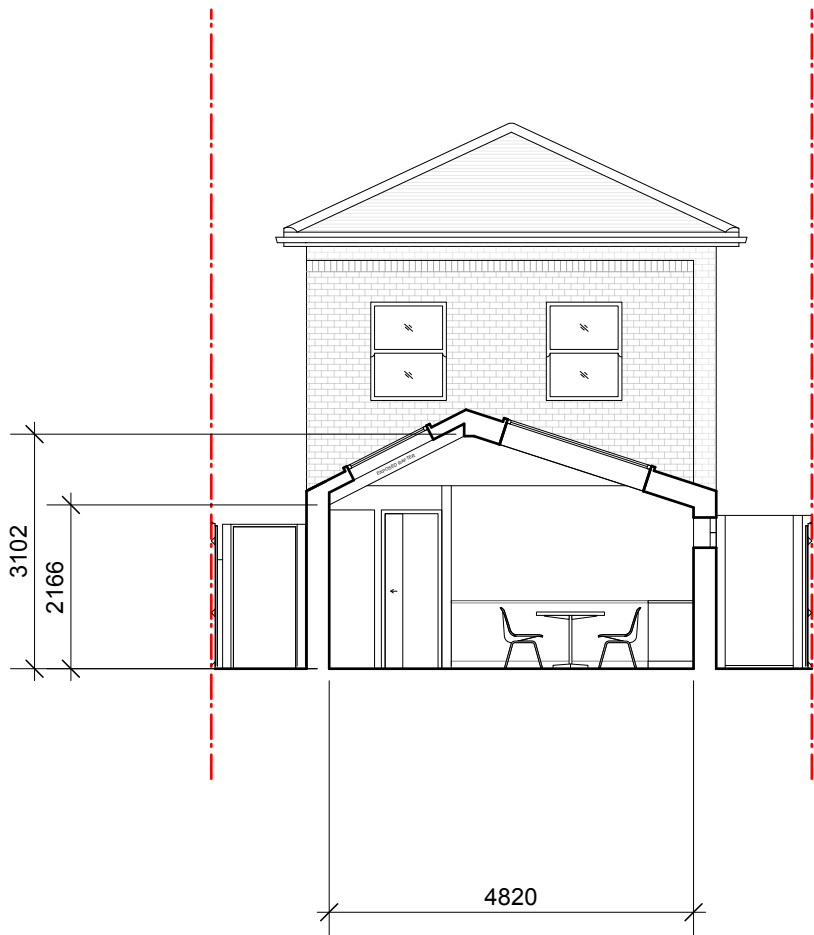

Approved Section BB

Shown as approved
under HGY/2025/0237
on 25.03.2025.

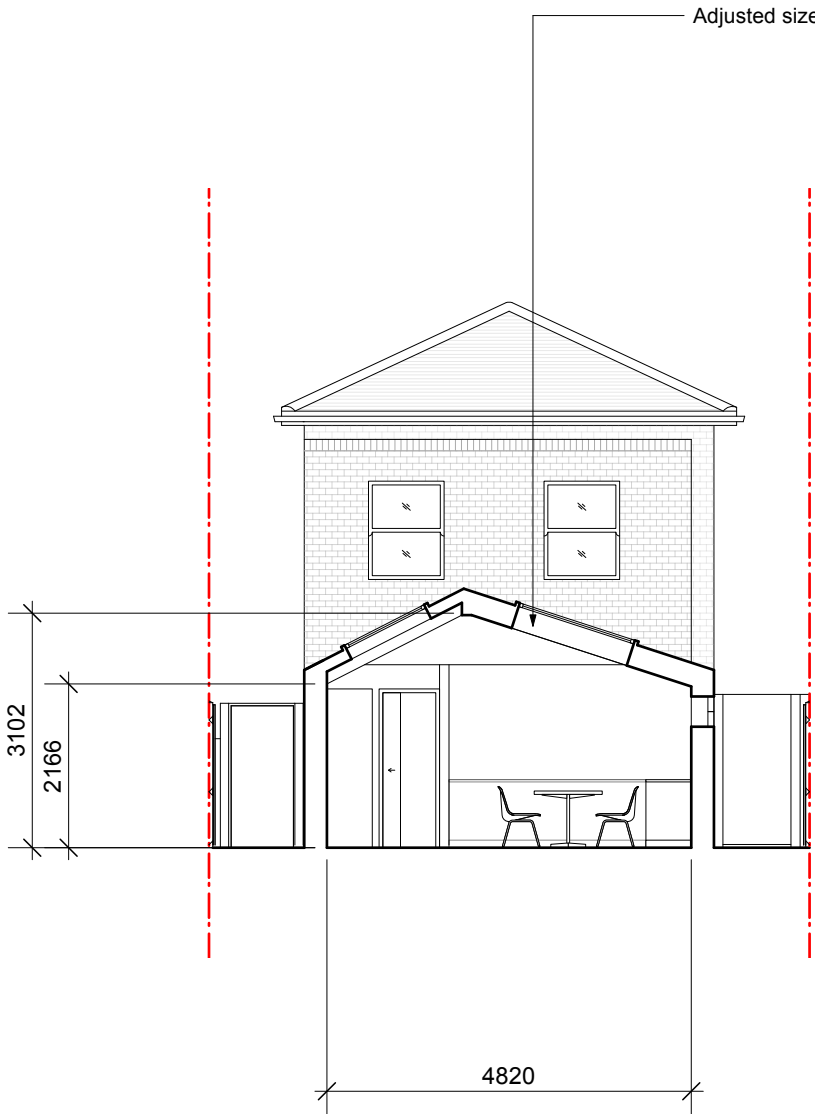

Proposed Section BB

05	08/09/2026	NMA	DS	DS
04	06/05/2025	Window Updates	ED	DS
03	12/03/2025	Planning	ED	DS
02	21/01/2025	Planning	ED	DS
01	16/01/2025	Planning	ED	DS
00	22/11/2024	Initial issue	ED	ED
REV	DATE	COMMENT	DRW	CHK




NOTES
These drawings are for planning purposes only. All dimensions indicated are subject to alterations on site. Confirm all dimensions prior to ordering materials and commencing construction.

My-architect


Busworks,
39-41 North Road,
London
N7 9DP
T 02030388753 E harry.molyneux@my-architect.io

PROJECT
15 Summerhill Rd, London, N15 4HF
DRAWING
Sections
SCALE
1:100 @ A3
STATUS
Planning

DRAWING No.
520/02/206
REVISION
P05

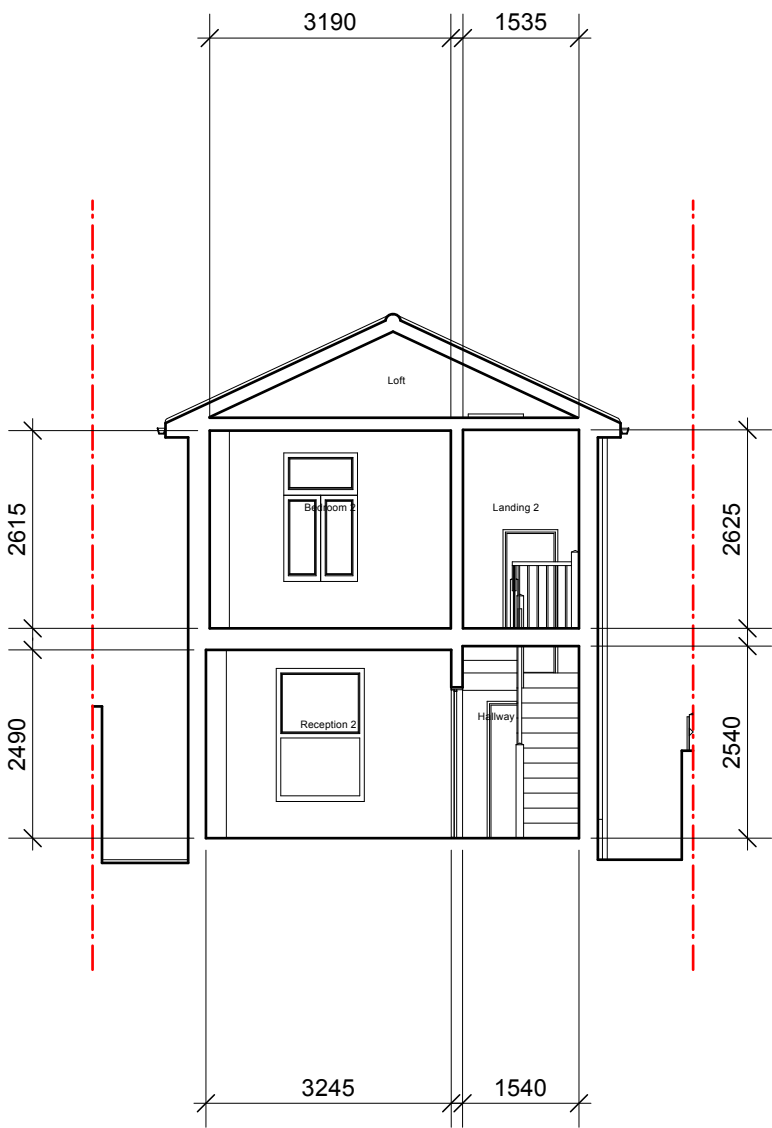


Existing Section CC

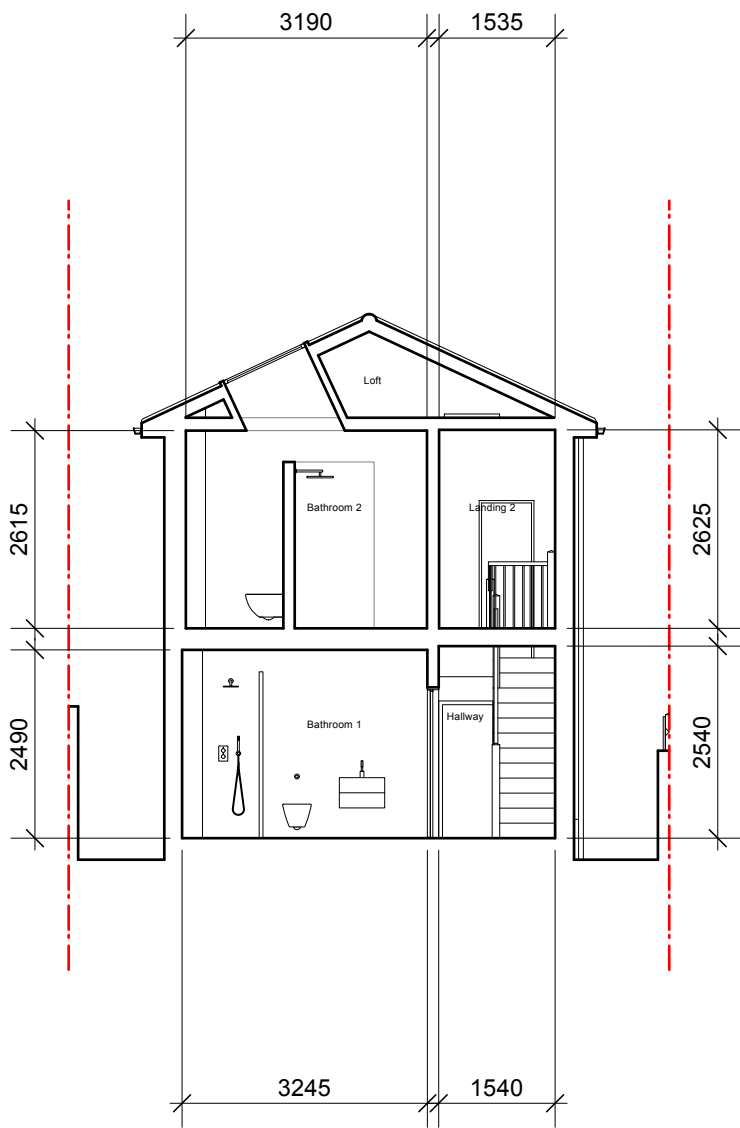

Approved Section CC

*Shown as approved
under HGY/2025/0237
on 25.03.2025.*

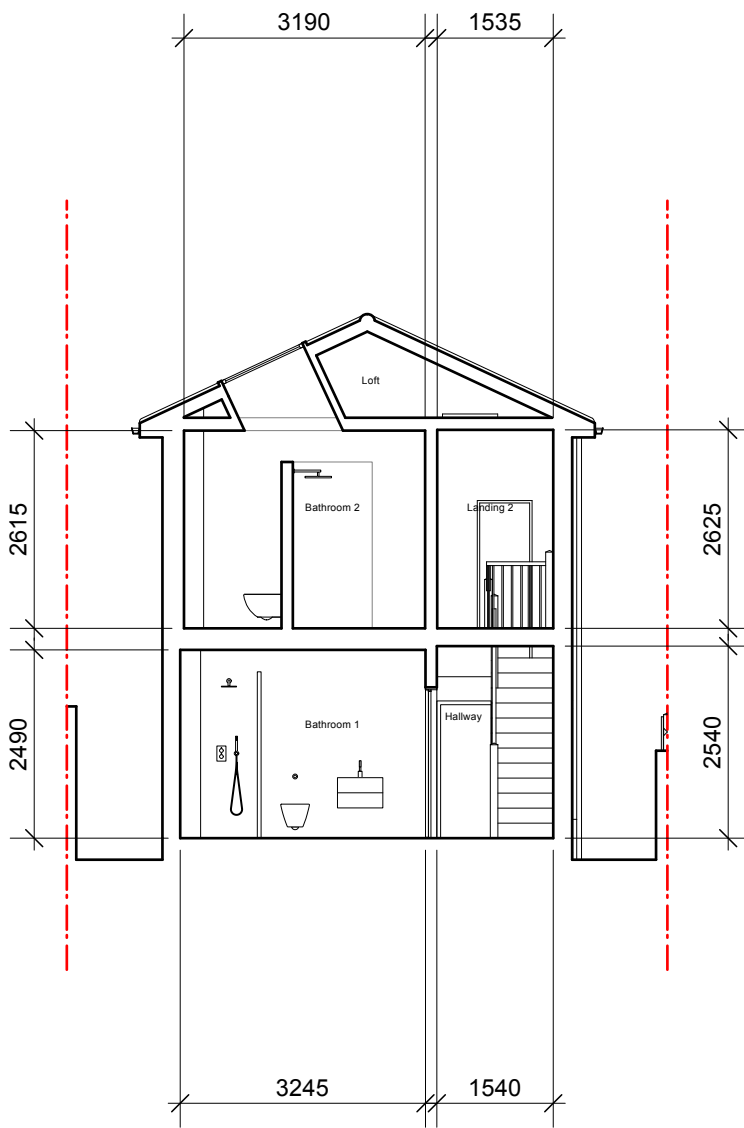

Proposed Section CC

05	08/09/2026	NMA	DS	DS
04	06/05/2025	Window Updates	ED	DS
03	12/03/2025	Planning	ED	DS
02	21/01/2025	Planning	ED	DS
01	16/01/2025	Planning	ED	DS
00	22/11/2024	Initial issue	ED	ED
REV	DATE	COMMENT	DRW	CHK




NOTES
These drawings are for planning purposes only. All dimensions indicated are subject to alterations on site. Confirm all dimensions prior to ordering materials and commencing construction.

My-architect


Busworks,
39-41 North Road,
London
N7 9DP
T 02030388753 E harry.molyneux@my-architect.io

PROJECT
15 Summerhill Rd, London, N15 4HF
DRAWING
Sections
SCALE
1:100 @ A3
STATUS
Planning

DRAWING No.
520/02/207
REVISION
P05

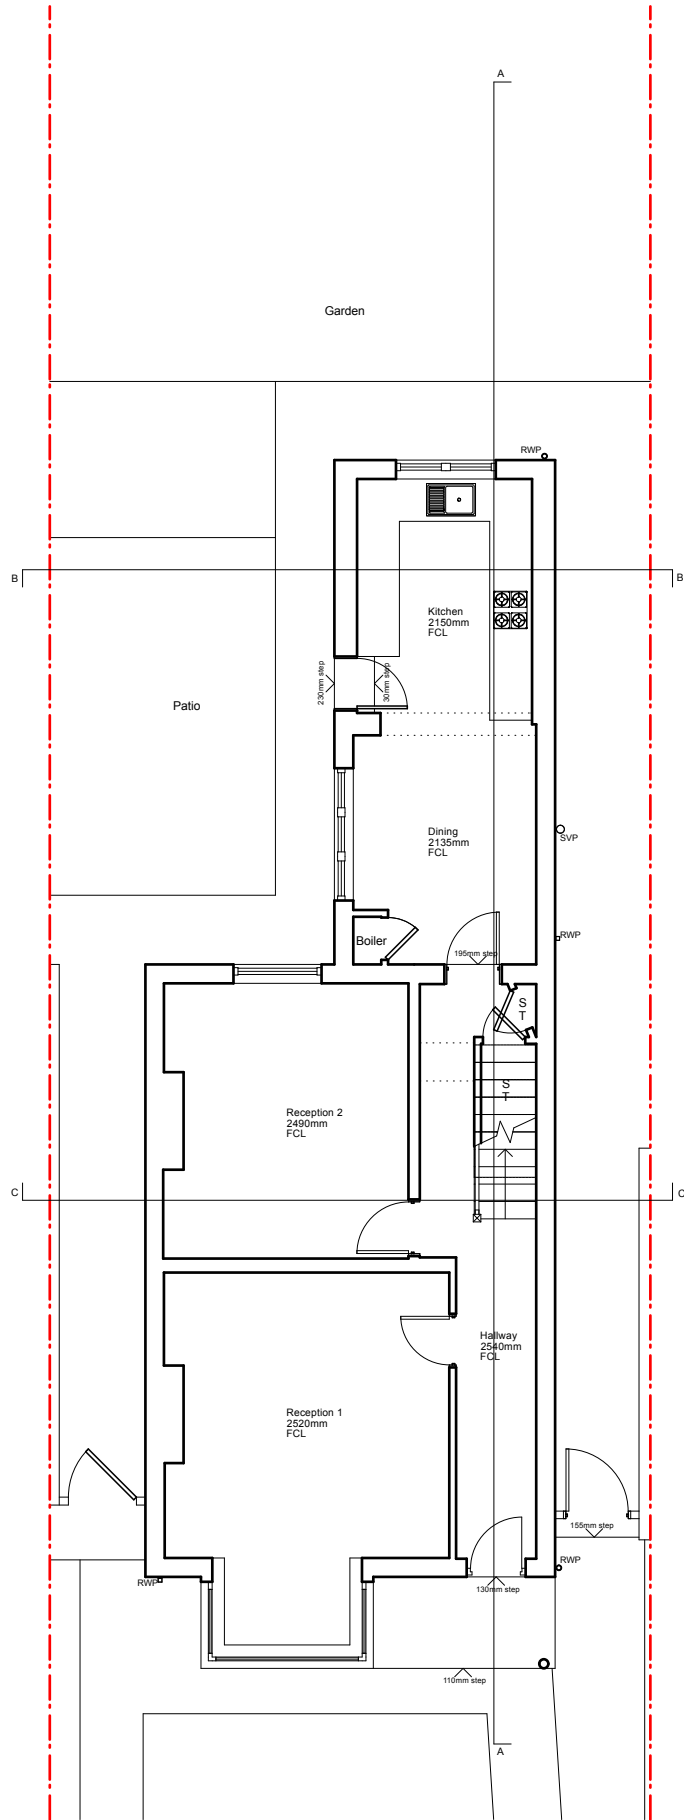


Existing Ground Floor Plan

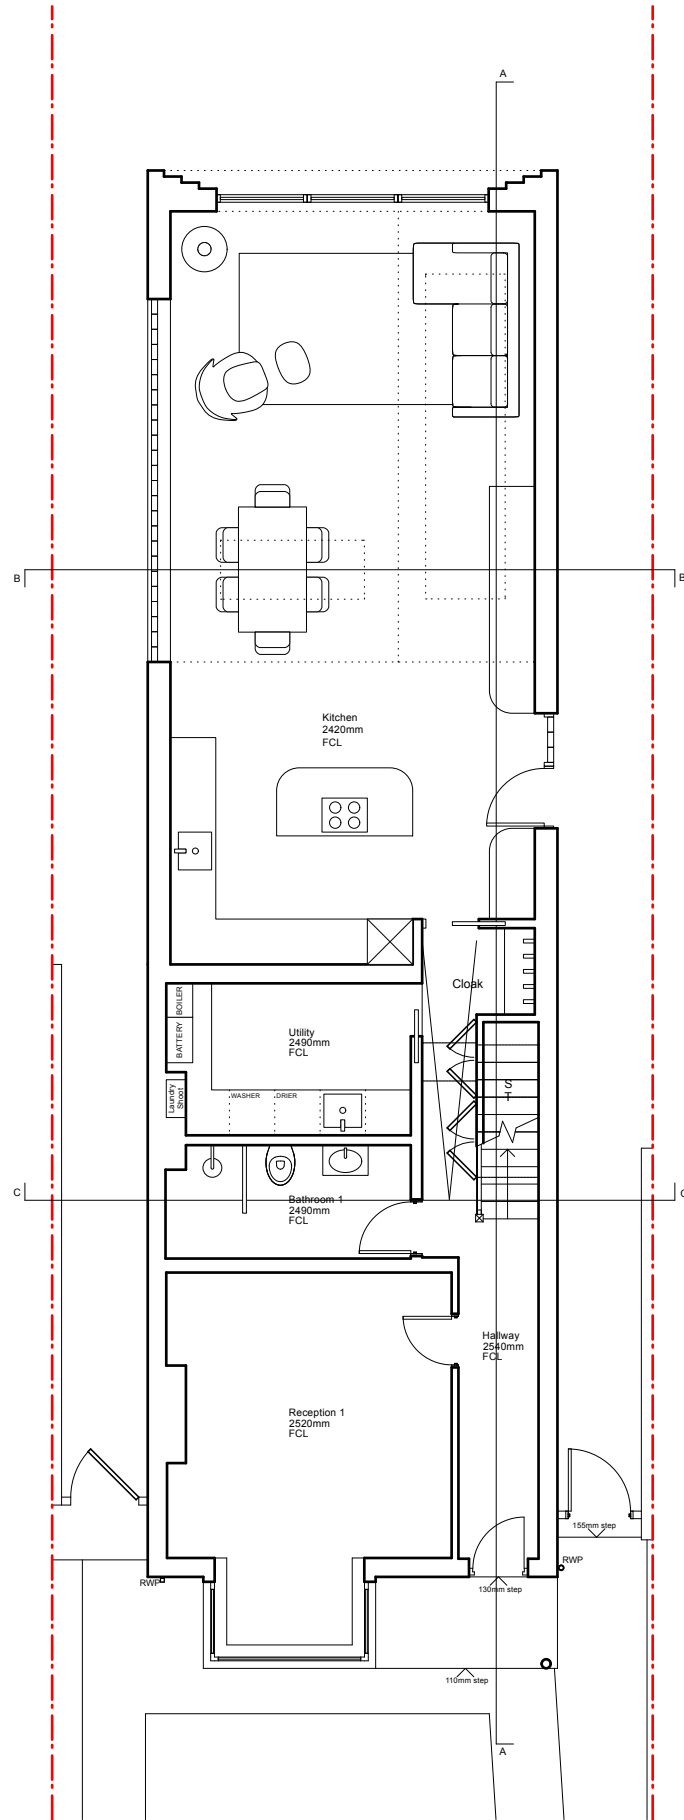


Shown as approved
under HGY/2025/0237
on 25.03.2025.

Approved Ground Floor Plan

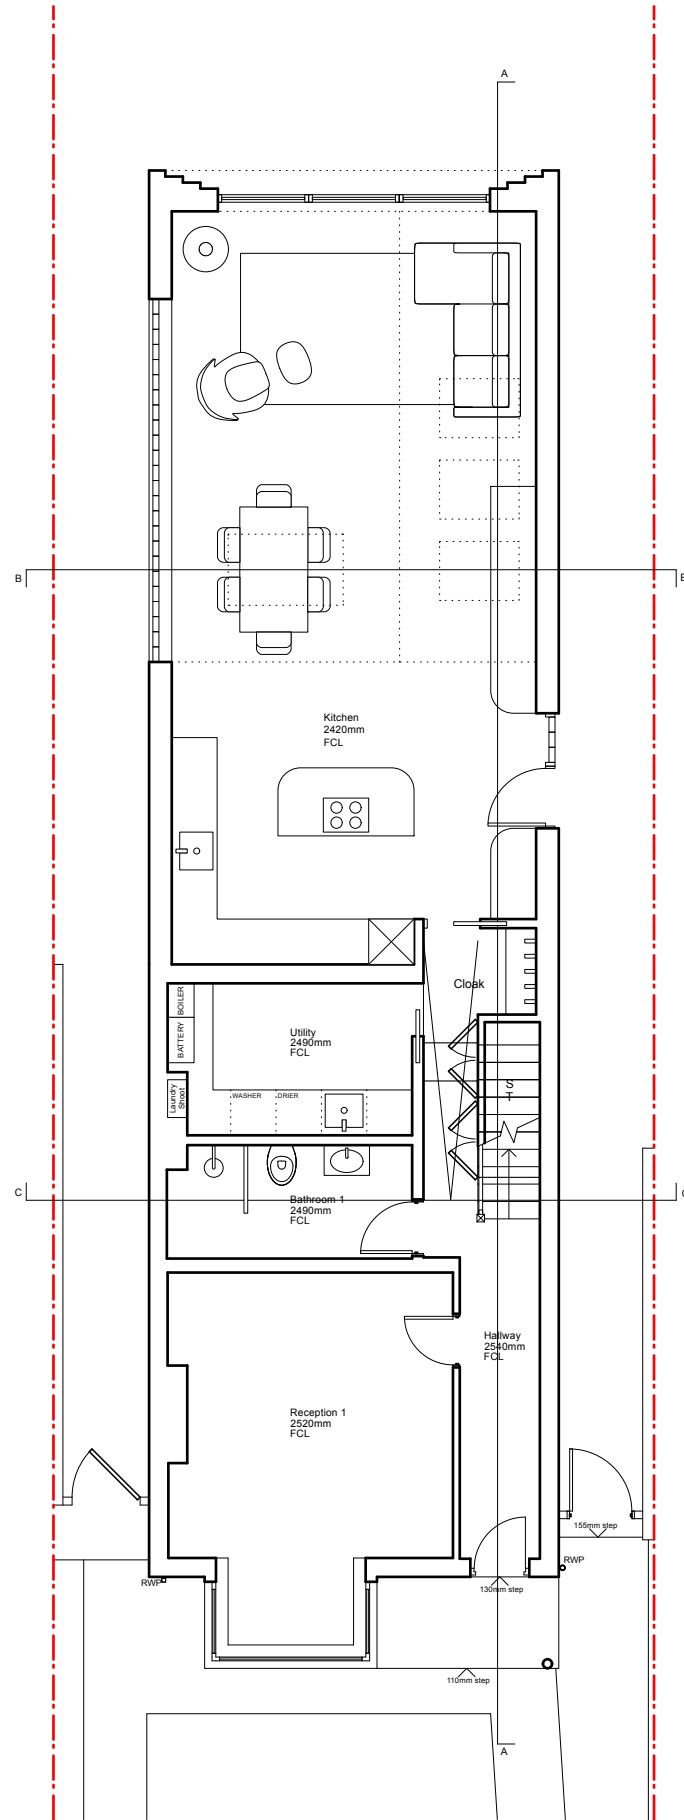

Proposed Ground Floor Plan

05	08/09/2026	NMA	DS	DS
04	06/05/2025	Window Updates	ED	DS
03	12/03/2025	Planning	ED	DS
02	21/01/2025	Planning	ED	DS
01	16/01/2025	Planning	ED	DS
00	22/11/2024	Initial issue	ED	ED
REV	DATE	COMMENT	DRW	CHK

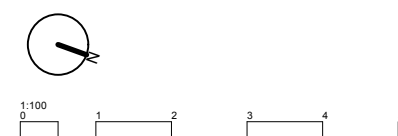


NOTES
These drawings are for planning purposes only. All dimensions indicated are subject to alterations on site. Confirm all dimensions prior to ordering materials and commencing construction.

My-architect


Busworks,
39-41 North Road,
London
N7 9DP
T 02030388753 E harry.molyneux@my-architect.io

PROJECT
15 Summerhill Rd, London, N15 4HF
DRAWING
Proposed Floor Plans
SCALE
1:100 @ A3
STATUS
Planning

DRAWING No.	REVISION
520/02/400	P05

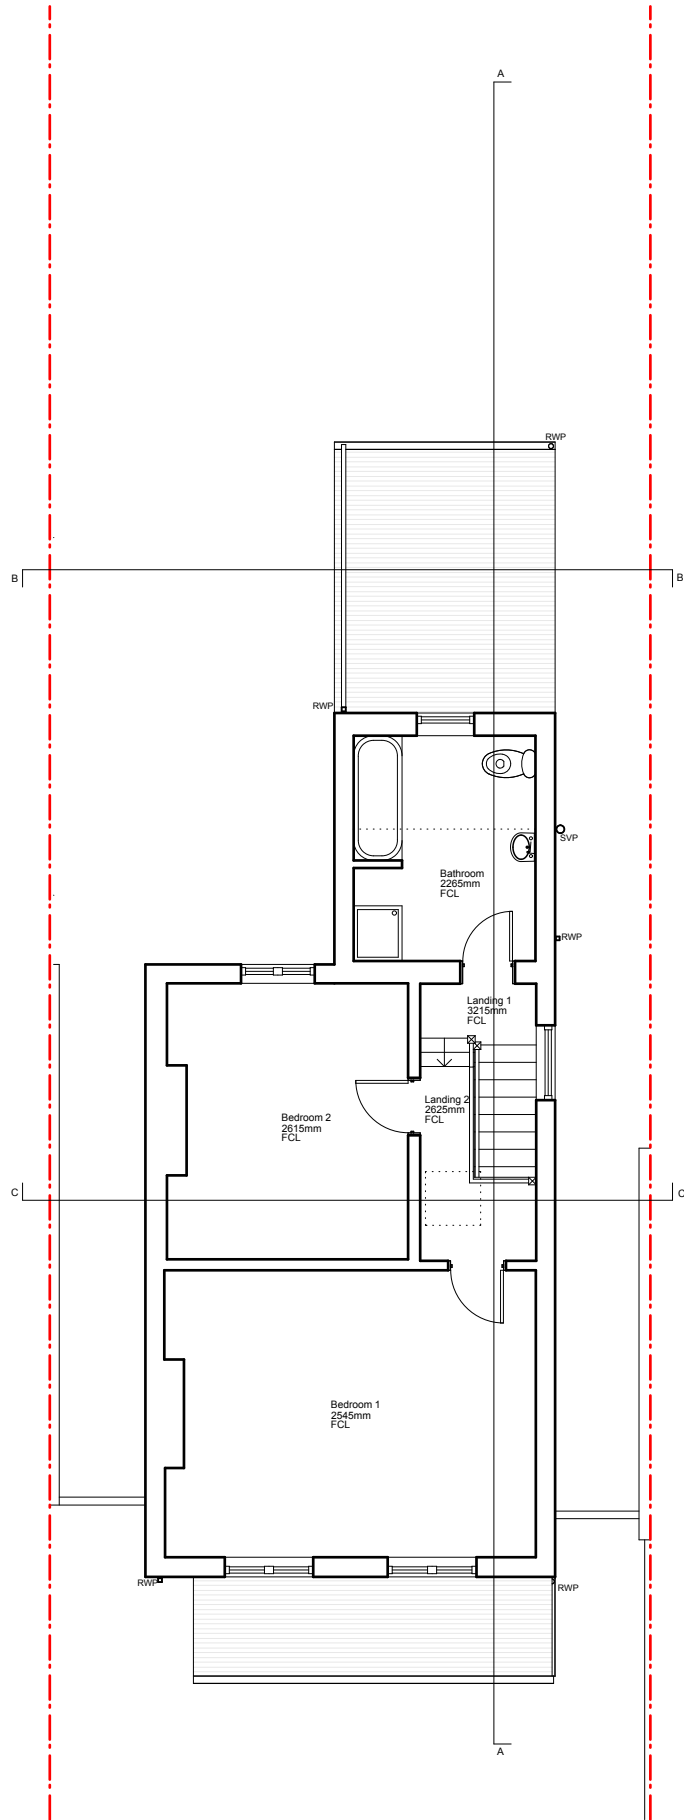


Existing First Floor Plan

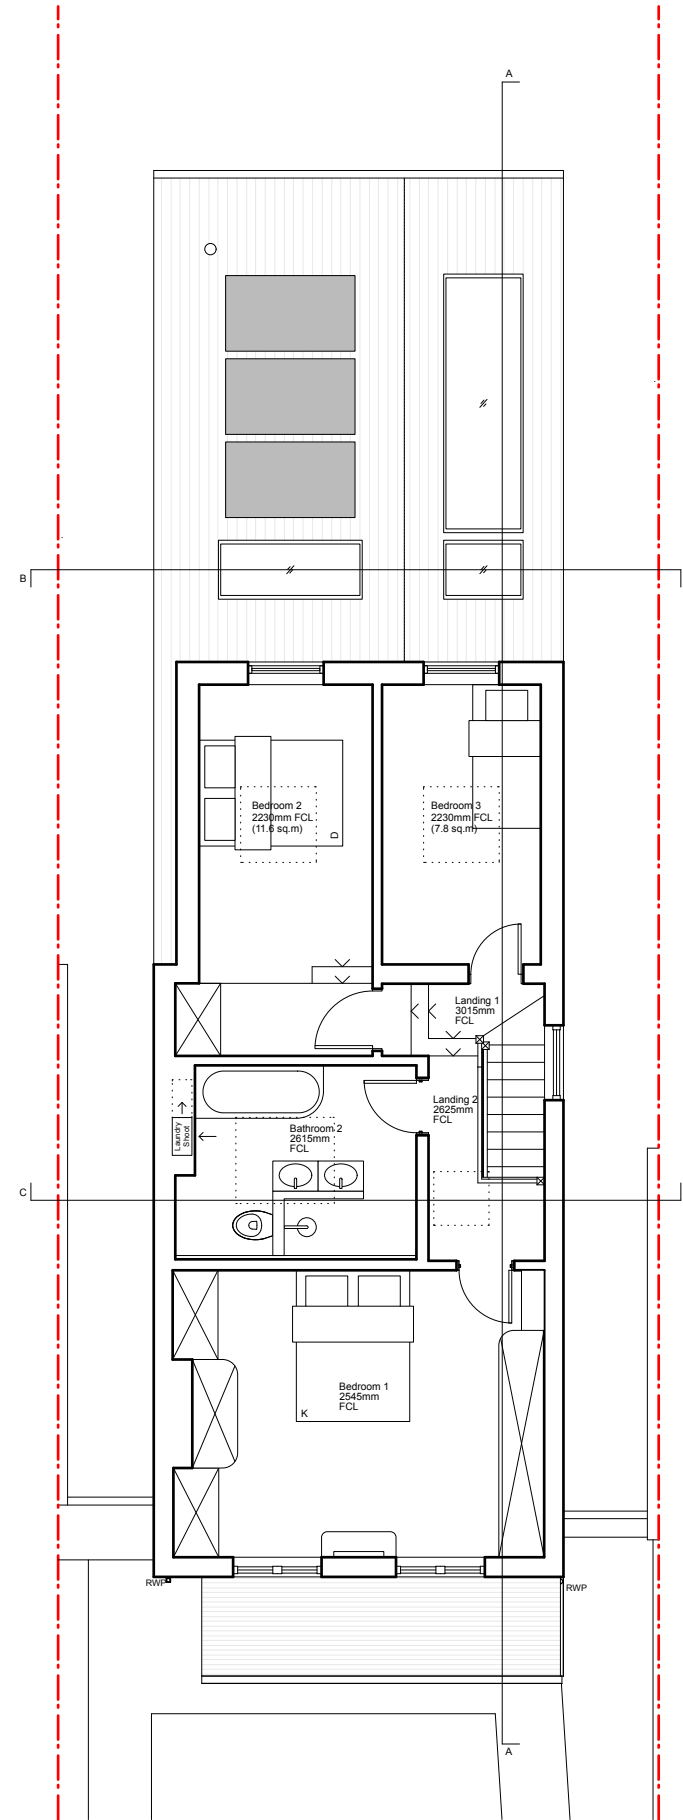

Shown as approved
under HGY/2025/0237
on 25.03.2025.

Approved First Floor Plan

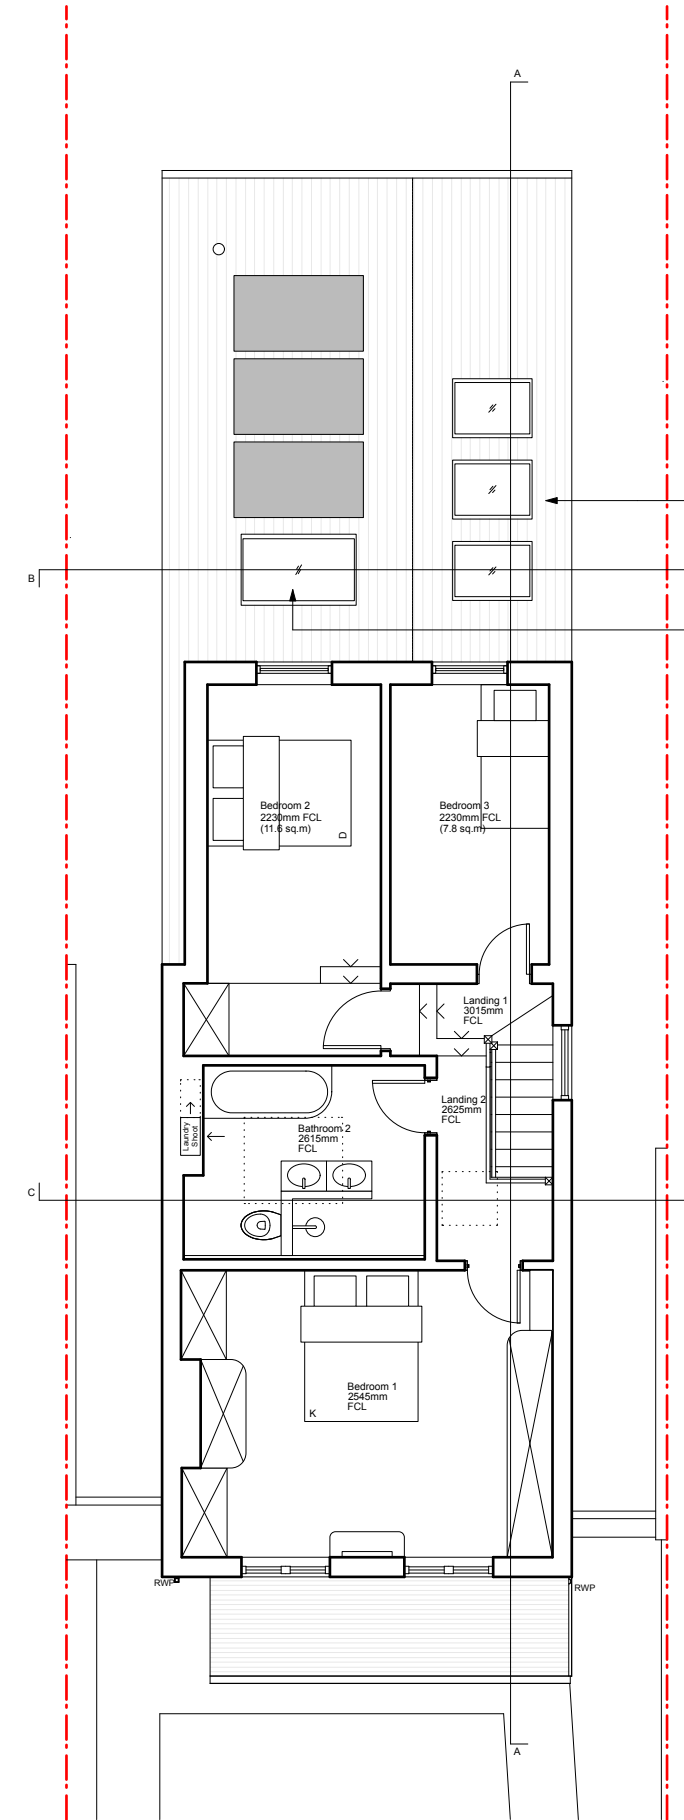

Proposed First Floor Plan

Fixed glazing replaced by roof lights, all of
anthracite powder coated aluminium frame or
similar and don't protrude more than 0.15m
beyond the slope of the roof.

Adjusted roof light size.

05	08/09/2026	NMA	DS	DS
04	06/05/2025	Window Updates	ED	DS
03	12/03/2025	Planning	ED	DS
02	21/01/2025	Planning	ED	DS
01	16/01/2025	Planning	ED	DS
00	22/11/2024	Initial issue	ED	ED
REV	DATE	COMMENT	DRW	CHK




NOTES
These drawings are for planning purposes only. All
dimensions indicated are subject to alterations on
site. Confirm all dimensions prior to ordering
materials and commencing construction.

My-architect


Busworks,
39-41 North Road,
London
N7 9DP
T 02030388753 E harry.molyneux@my-architect.io

PROJECT
15 Summerhill Rd, London, N15 4HF
DRAWING
Proposed Floor Plans
SCALE
1:100 @ A3
STATUS
Planning


DRAWING No.
520/02/401
REVISION
P05

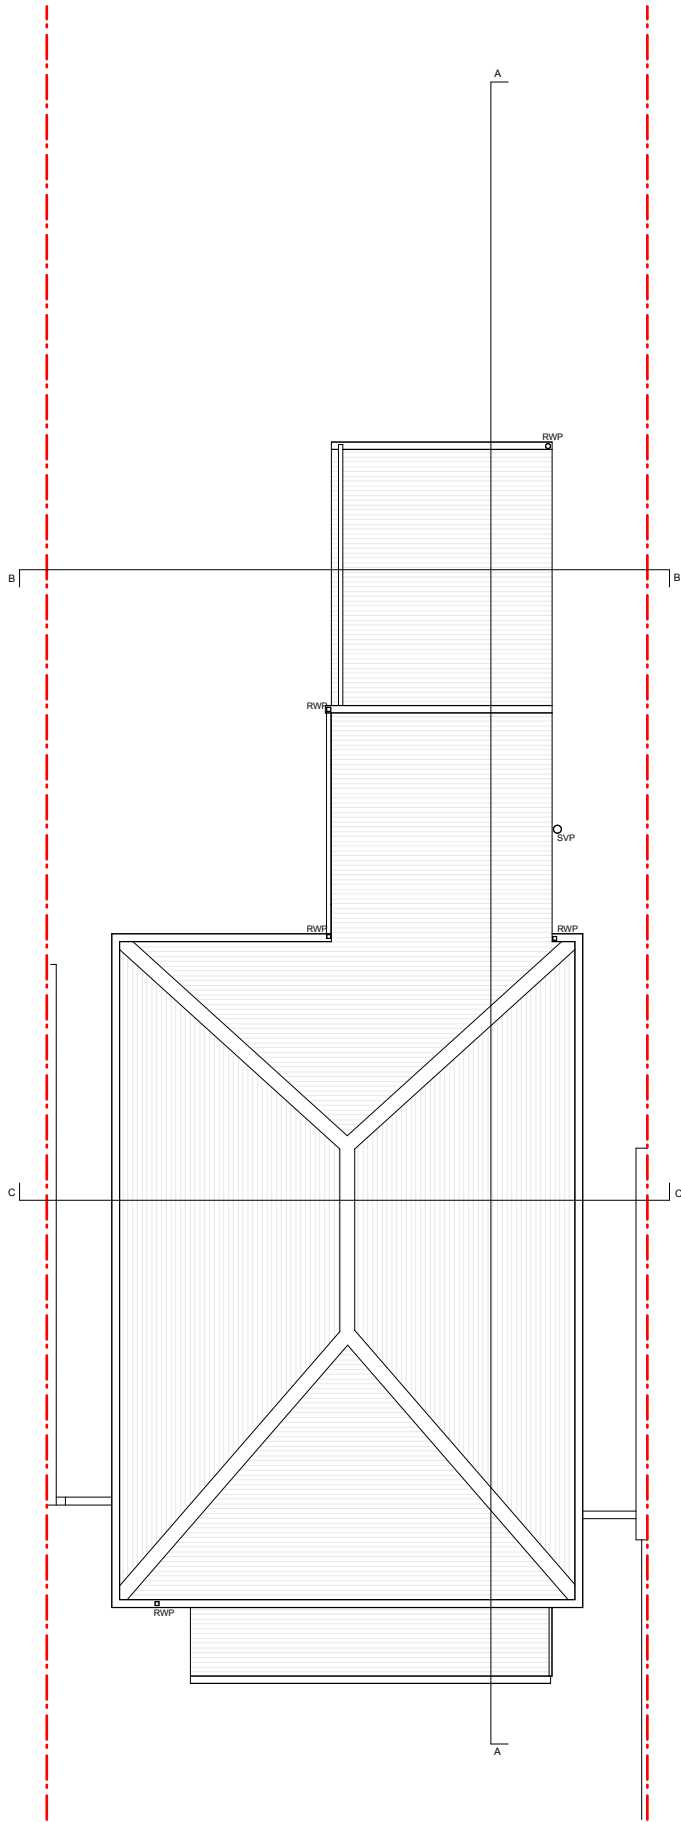

Existing Roof Plan

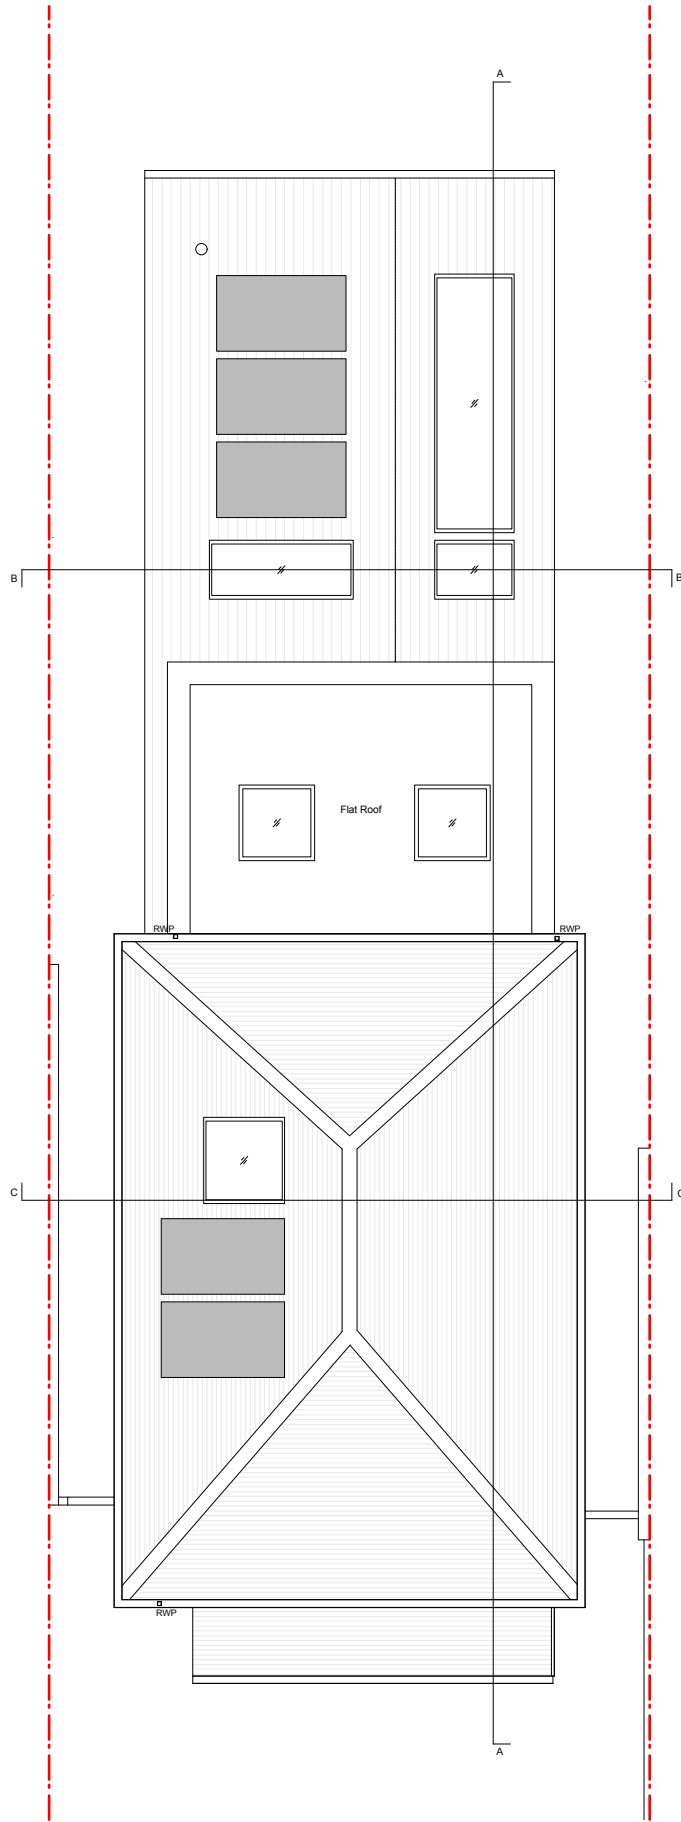

Approved Roof Plan

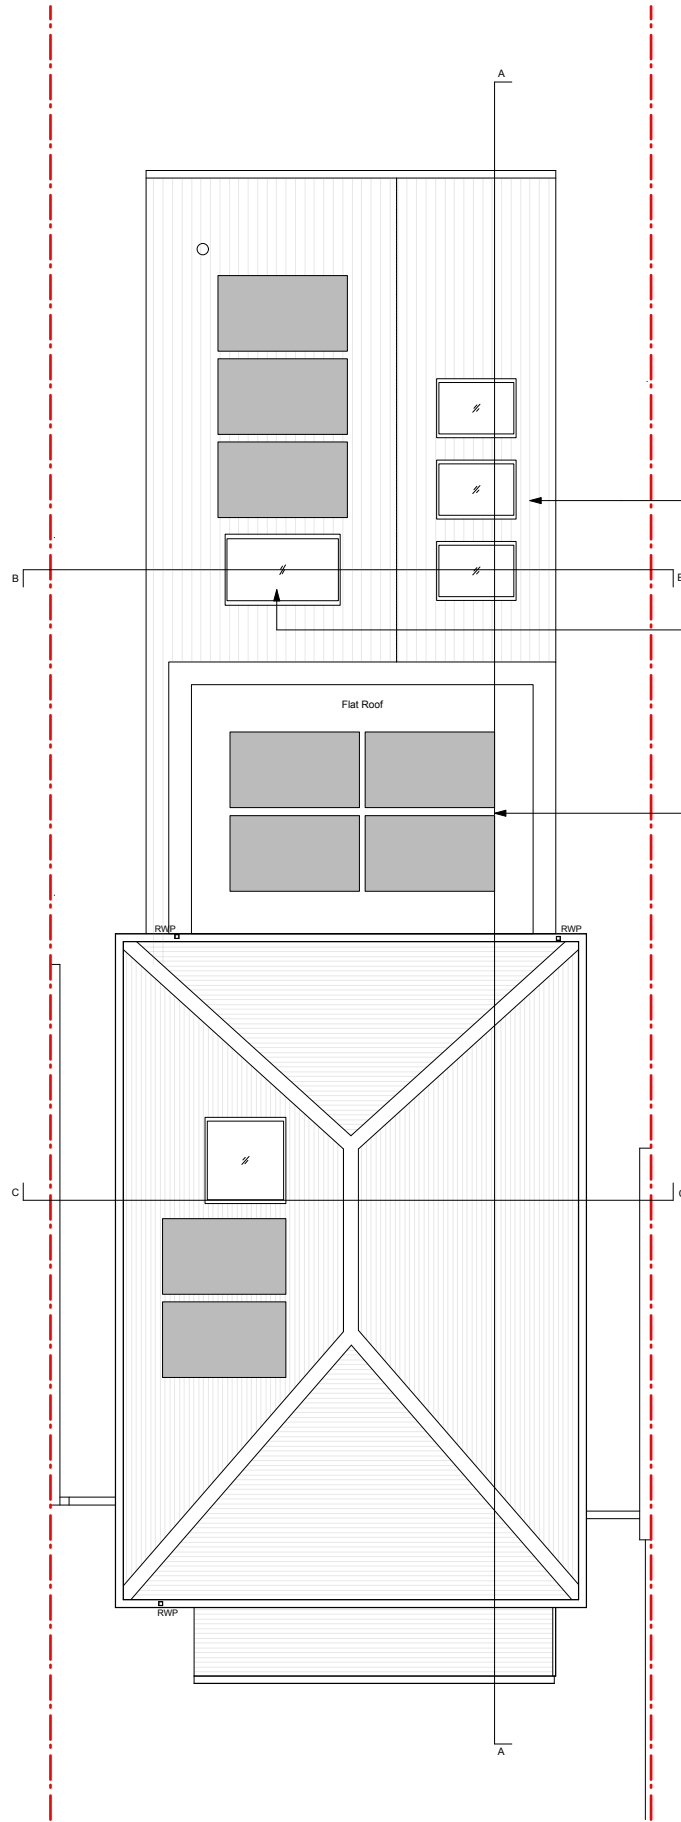


Proposed Roof Plan

Fixed glazing replaced by roof lights, all of anthracite powder coated aluminium frame or similar and don't protrude more than 0.15m beyond the slope of the roof.

Adjusted roof light size.

Flat roof lights replaced by 4x Solar Panels.

05	08/09/2026	NMA	DS	DS
04	06/05/2025	Window Updates	ED	DS
03	12/03/2025	Planning	ED	DS
02	21/01/2025	Planning	ED	DS
01	16/01/2025	Planning	ED	DS
00	22/11/2024	Initial issue	ED	ED
REV	DATE	COMMENT	DRW	CHK

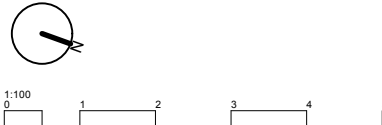


NOTES
These drawings are for planning purposes only. All dimensions indicated are subject to alterations on site. Confirm all dimensions prior to ordering materials and commencing construction.

My-architect


Busworks,
39-41 North Road,
London
N7 9DP
T 02030388753 E harry.molyneux@my-architect.io

PROJECT
15 Summerhill Rd, London, N15 4HF
DRAWING
Proposed Floor Plans
SCALE
1:100 @ A3
STATUS
Planning

DRAWING No. 520/02/402 REVISION P05

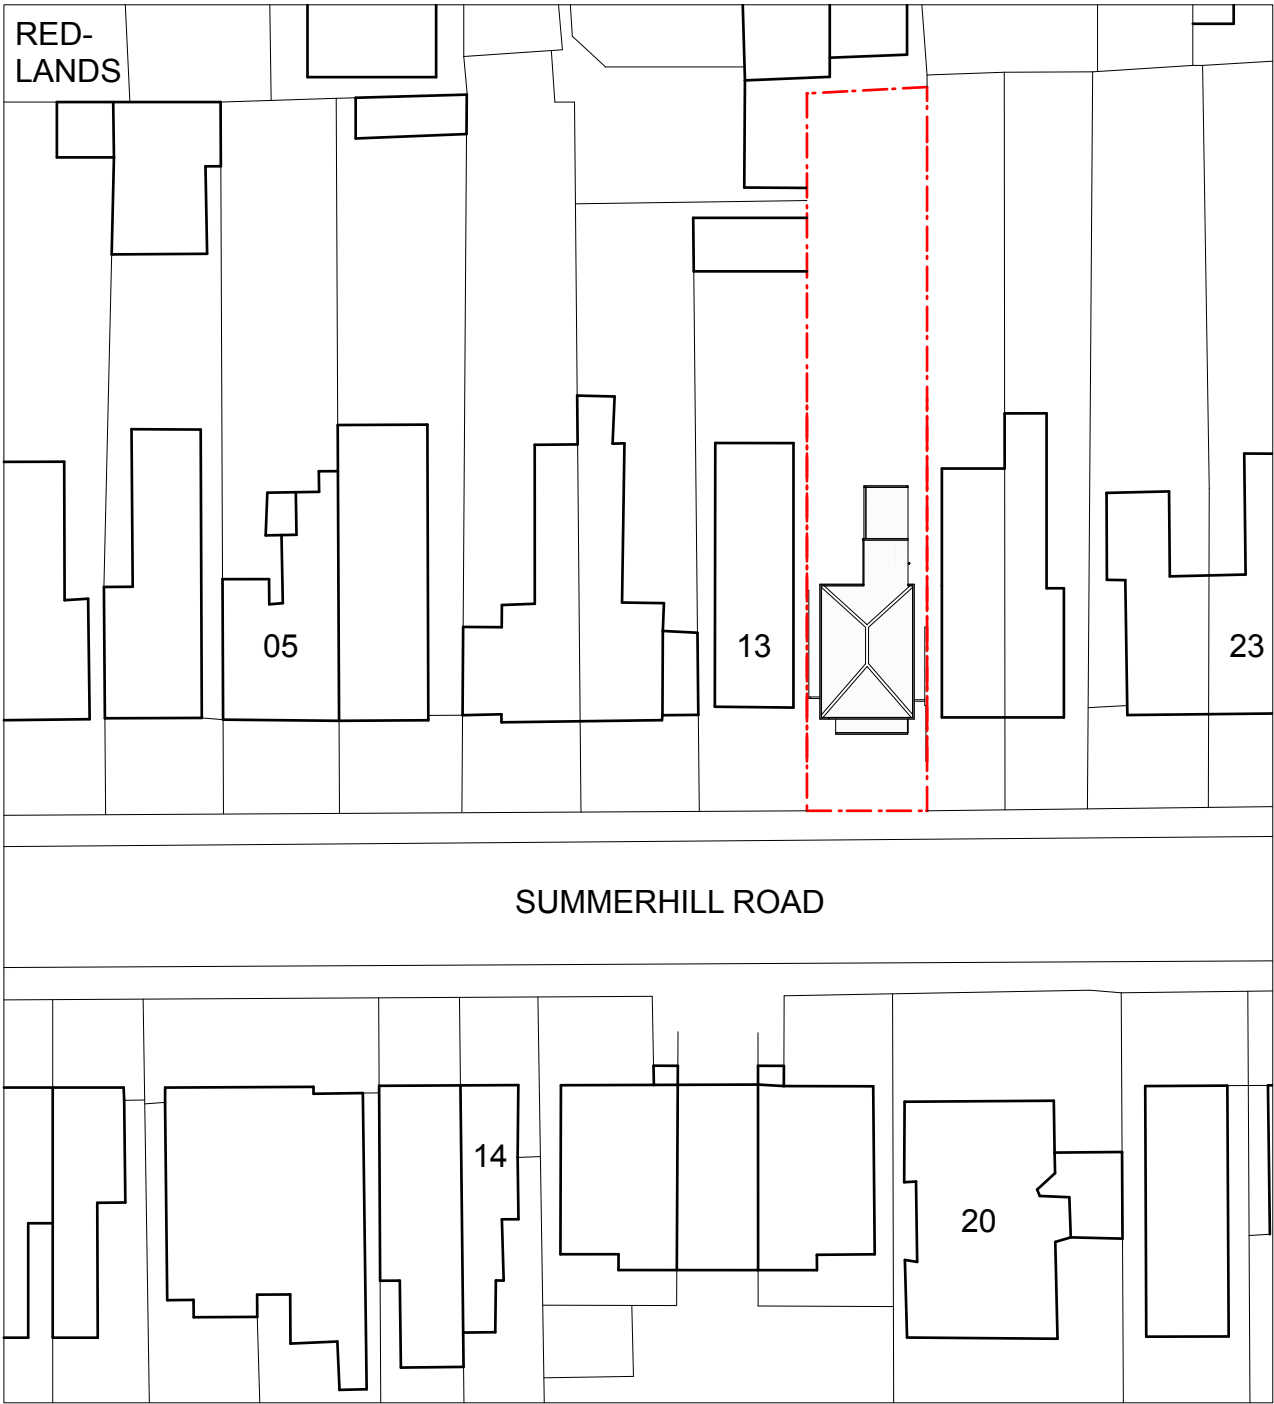


Existing Block Plan

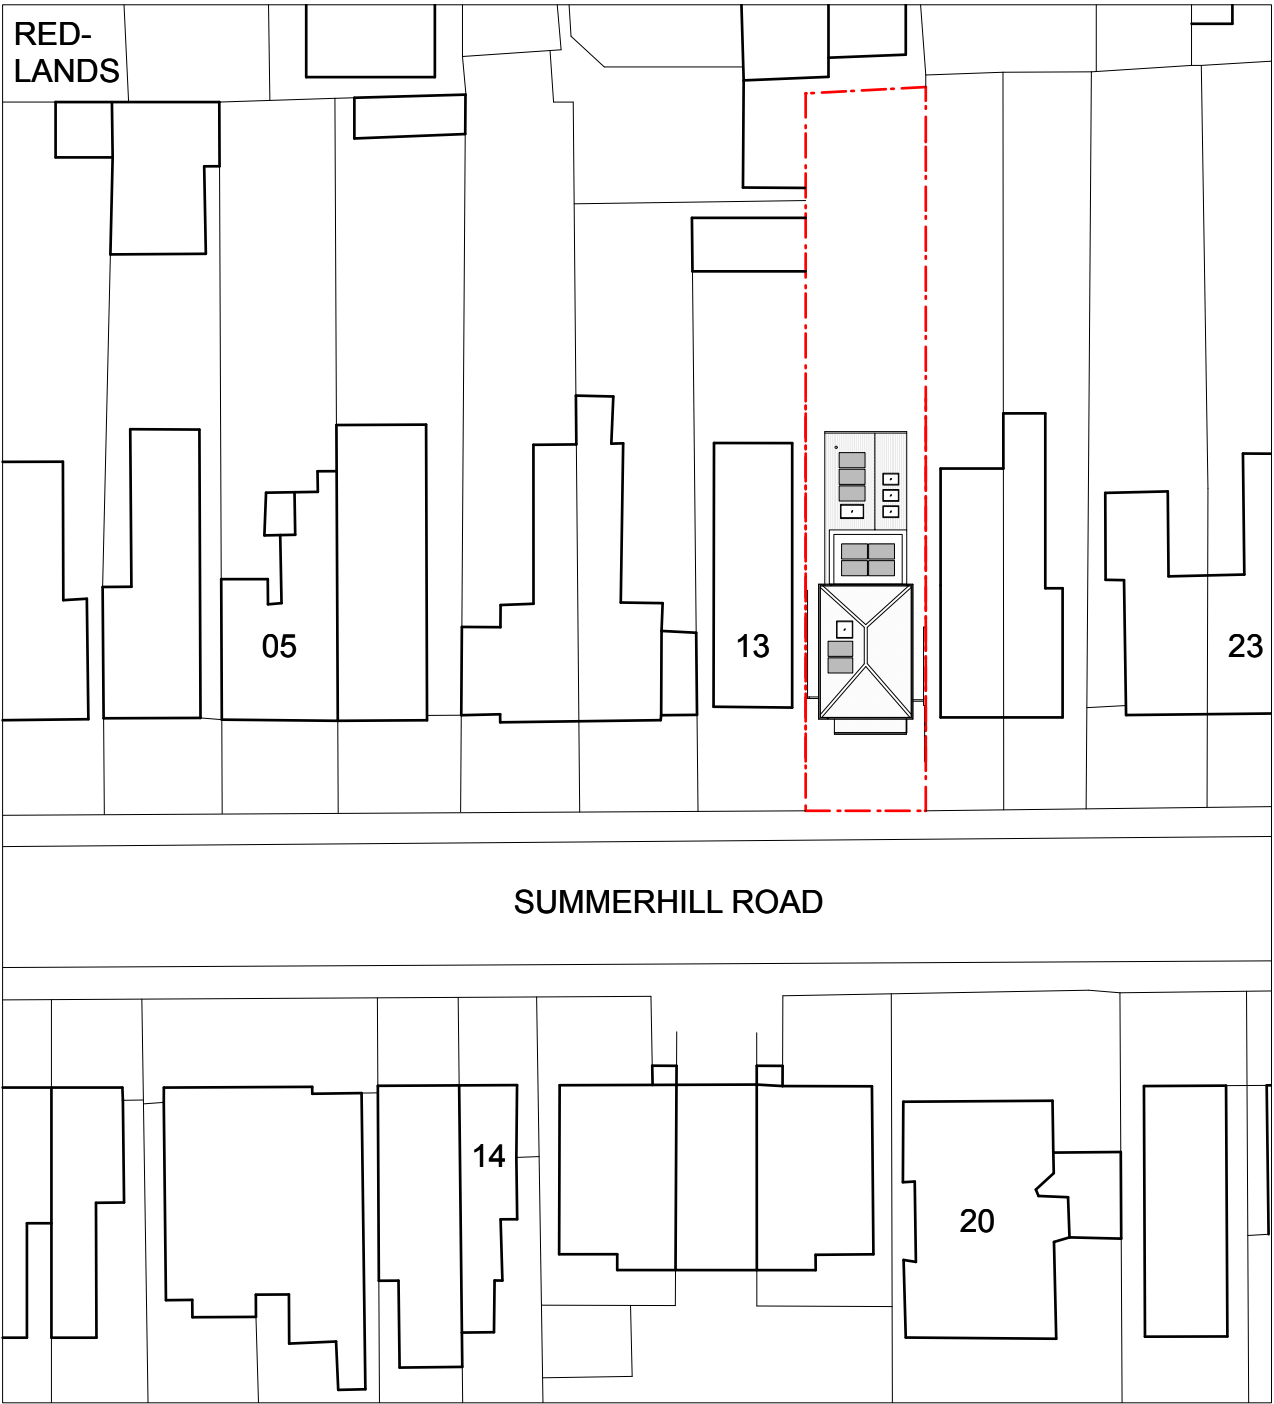

Proposed Block Plan

05	08/09/2026	NMA	DS	DS
04	06/05/2025	Window Updates	ED	DS
03	12/03/2025	Planning	ED	DS
02	21/01/2025	Planning	ED	DS
01	16/01/2025	Planning	ED	DS
00	22/11/2024	Initial issue	ED	ED
REV	DATE	COMMENT	DRW	CHK

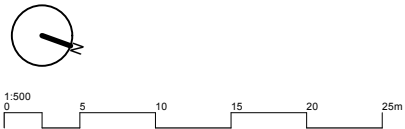

NOTES
These drawings are for planning purposes only. All dimensions indicated are subject to alterations on site. Confirm all dimensions prior to ordering materials and commencing construction.

My-architect

Busworks,
39-41 North Road,
London
N7 9DP
T 02030388753 E harry.molyneux@my-architect.io

PROJECT
15 Summerhill Rd, London, N15 4HF
DRAWING
Block Plans
SCALE
1:500 @ A3
STATUS
Planning

DRAWING No.	REVISION
520/02/500	P05