




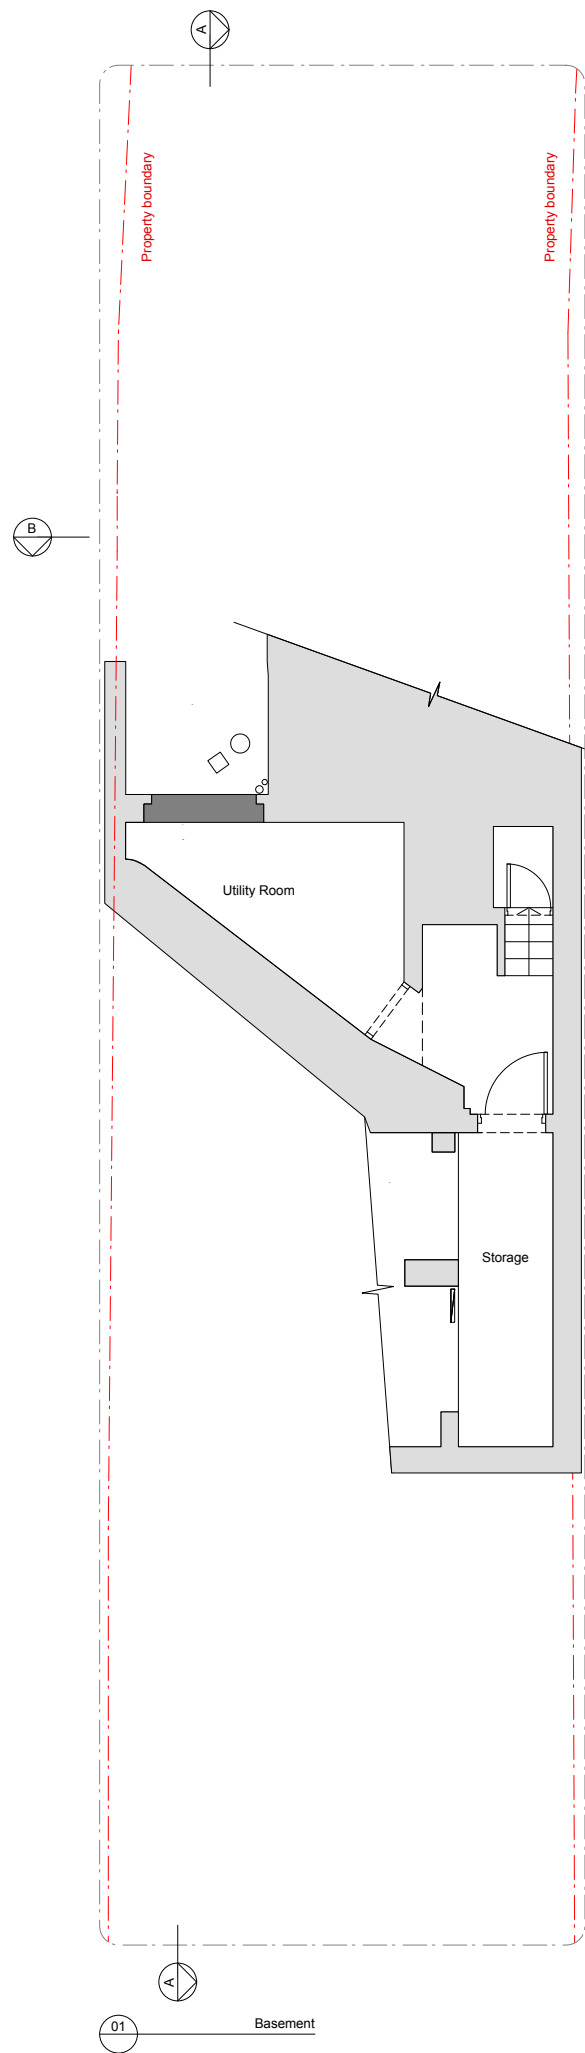


01 Basement

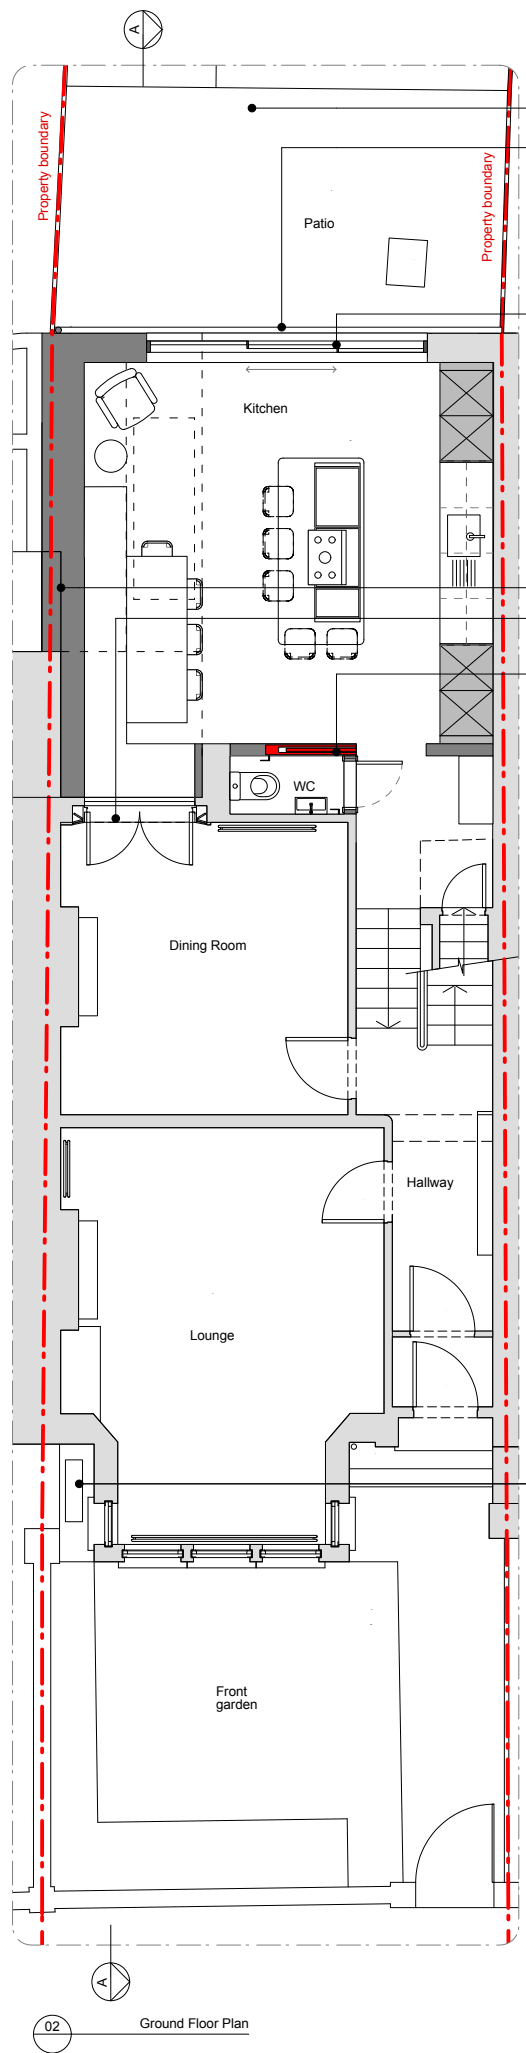


02 Ground Floor Plan

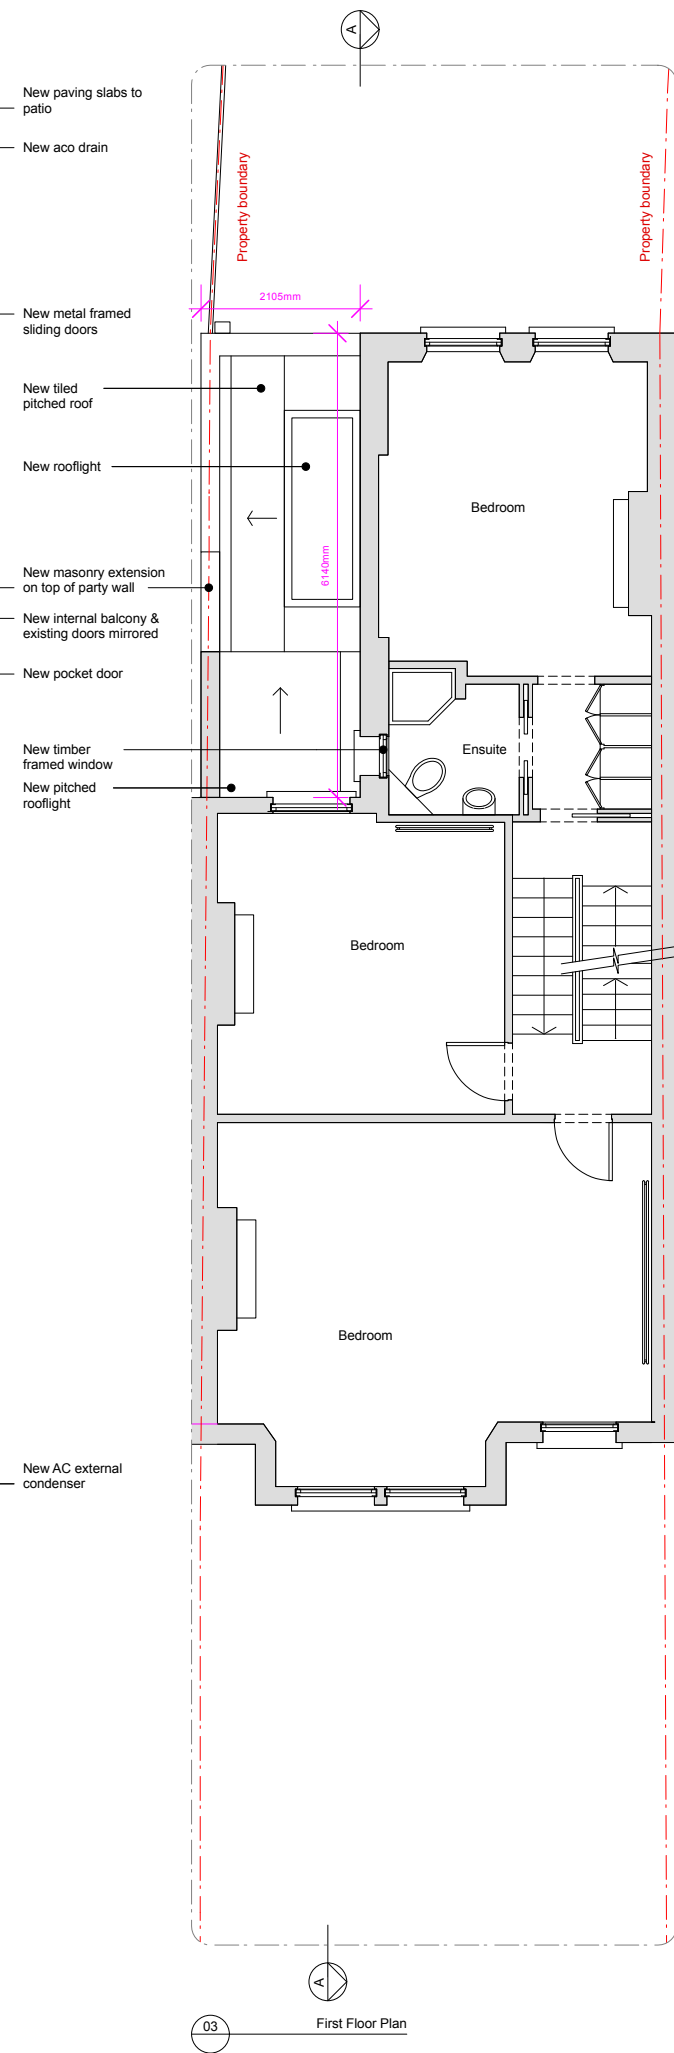

03 First Floor Plan

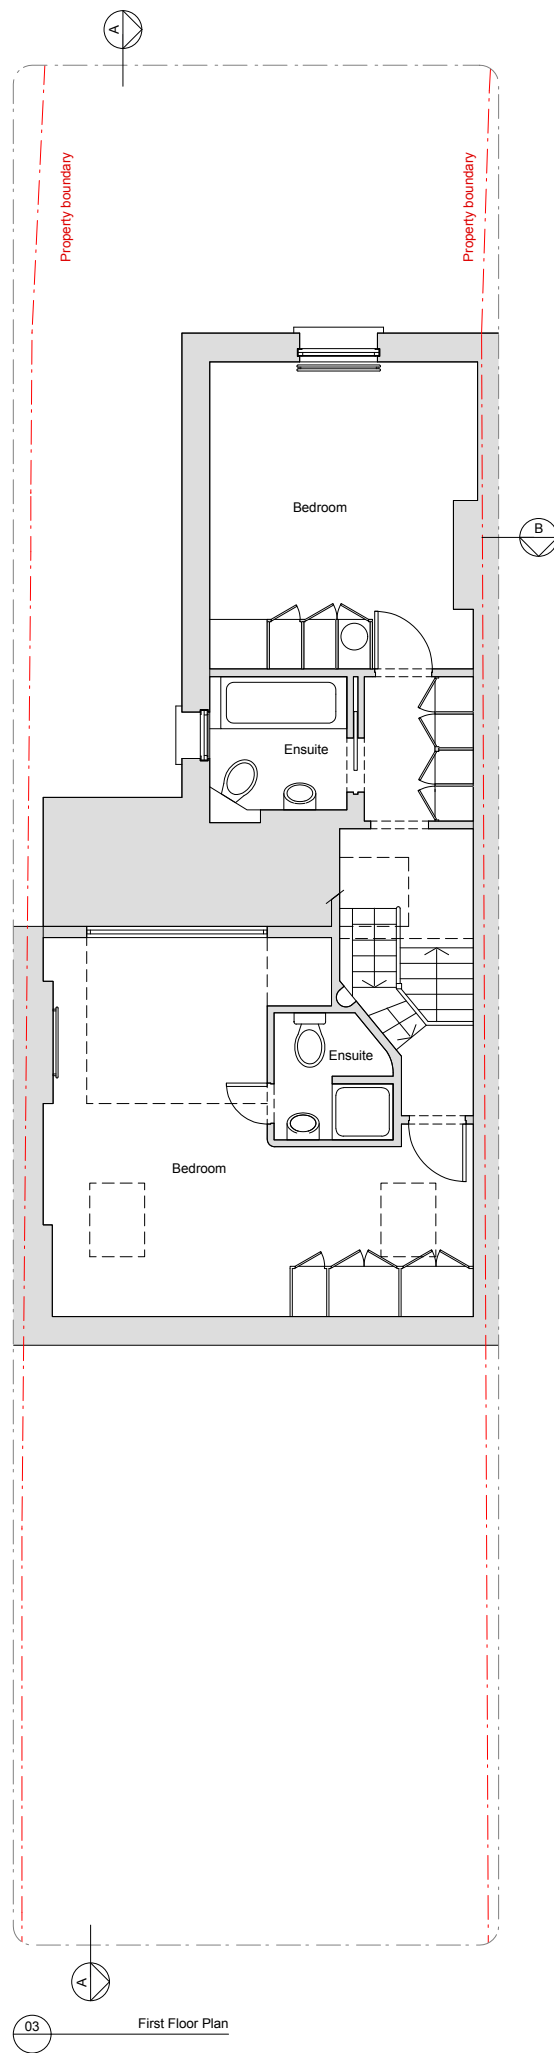

03 First Floor Plan

 

- KEY:
- Property boundary
 - Existing structure
 - Proposed structure
 - Proposed furniture
- N

Rev	Issued	Status & Description	Drawn / Checked
-	30.09.26	Issued for Planning	NR

Notes:

All dimensions to be checked on site prior to construction or fabrication of any element. Any discrepancies between figure dimensions reported to Architect for clarification prior to commencing work.

This drawing is to be read in conjunction with all consultants information.

Elements of services are indicated for coordination purposes. For full services layouts refer to Services Engineer's drawings and specification.

Elements of structure are indicated for coordination purposes. For full structural layouts refer to Structural Engineer's drawings and specification.

Job
001 Mount View Road

Address
52 Mount View Road, N4 4JP

Status
Planning

Drawing title
Proposed Plans

Scale
1:100 @A3

Drawing number
001_200

Revision
-

NEIL RIGDEN ARCHITECT
N8, London