



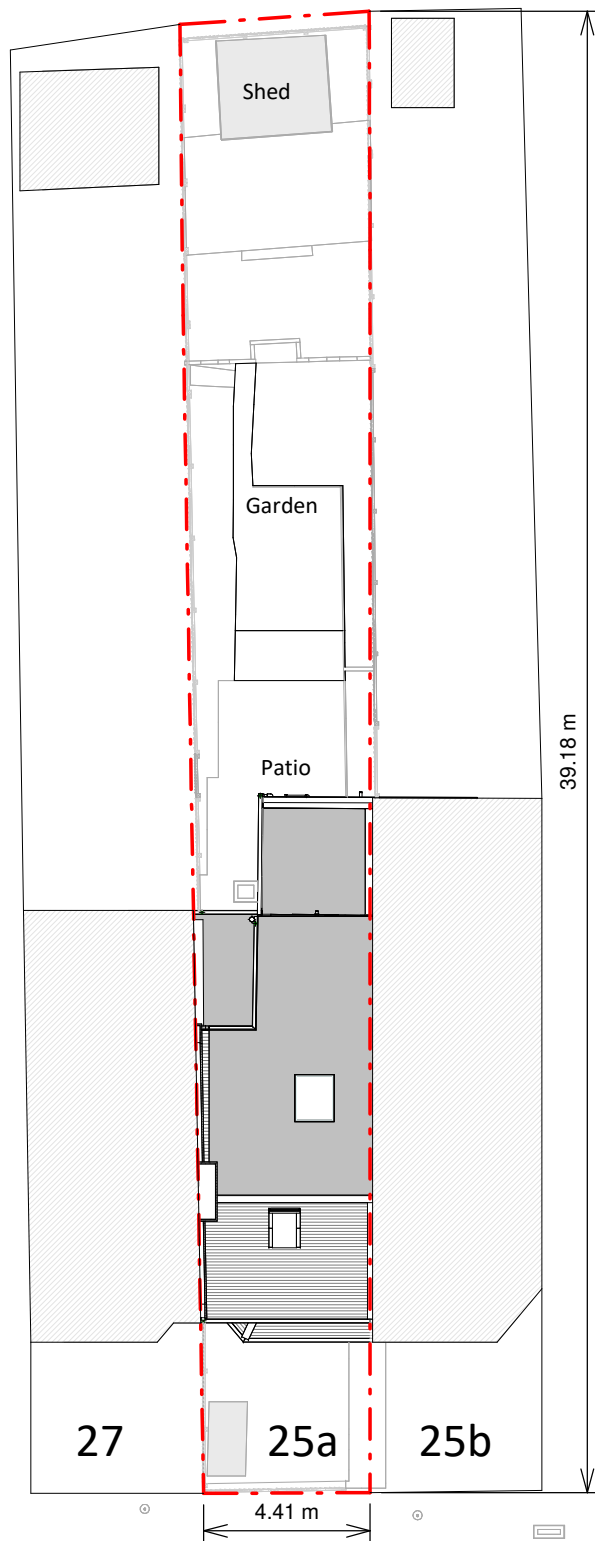

Existing Block Plan

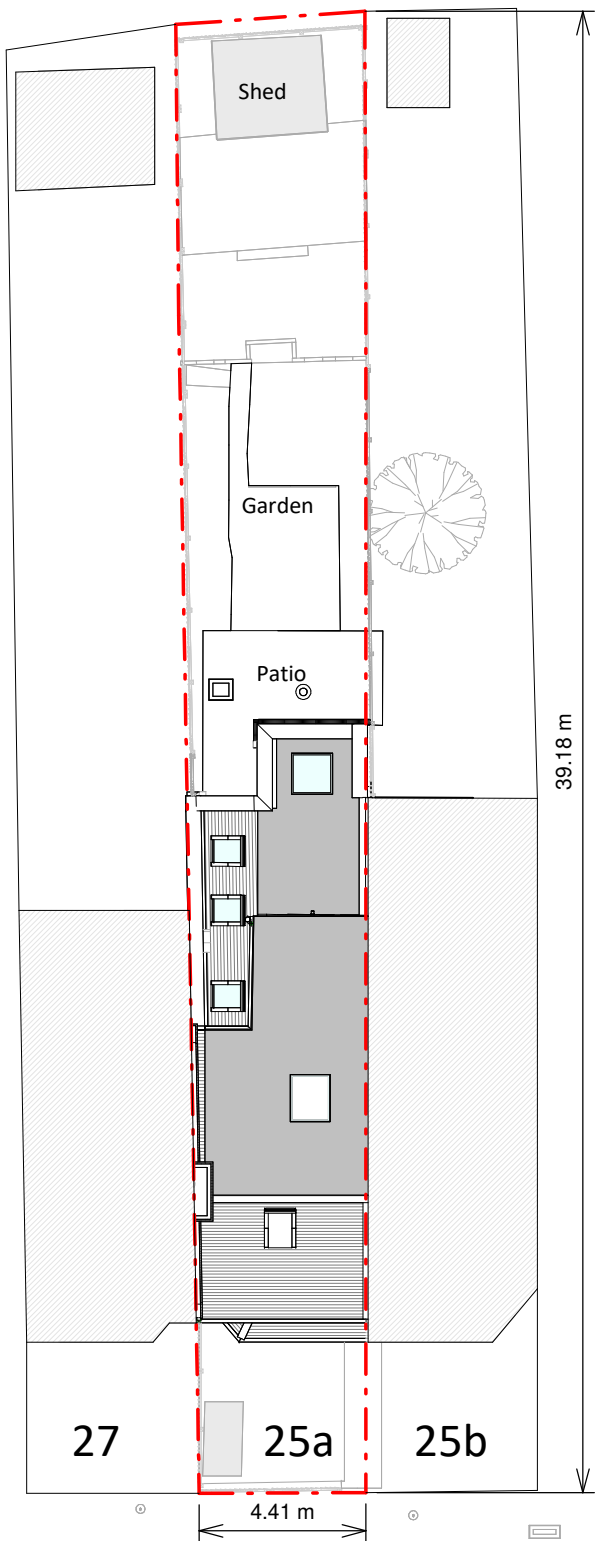

Proposed Block Plan



Copyright in the design and this drawing is the property of RESI. Reproduction in whole or in part is forbidden without written sanction of RESI. This drawing must be read in conjunction with all other relevant documentation and drawings.

RESI accepts no liability for any expense, loss or damage of whatever nature and however arising from any variation which has not been referred to them and their approval obtained.

Print out to actual scale. Do not scale, except unless for Planning purposes. All dimensions to be cross-checked on-site prior to manufacture and construction. Any discrepancies to be reported to RESI immediately.

NOTES

KEY

- Neighbouring context
- Boundary line



Revision		
Rev	Notes	Date
A	Planning Issue	25/03/2026
B	Planning Revision	26/05/2026
C	NMA Issue	28/09/2026



Job Title
Proposed ground floor wraparound extension, internal alterations, floor plan redesign and all associated works at 25a Woodlands Park Road, N15 3RU

Drawing Status
Existing Drawings

Client
James Champion

Drawing Title
Block Plans

Scale 1 : 200 @ A3	Drawn AR
Date September 2026	Checked AB
Drawing No. B202448-1000	REV C